


- Key**
- New Fence - 2.0m high Paladin Fence, Grey to match existing
 - Existing Wall/Fence
 - Existing Trinity Academy Building
 - Proposed Temporary Modular Classrooms

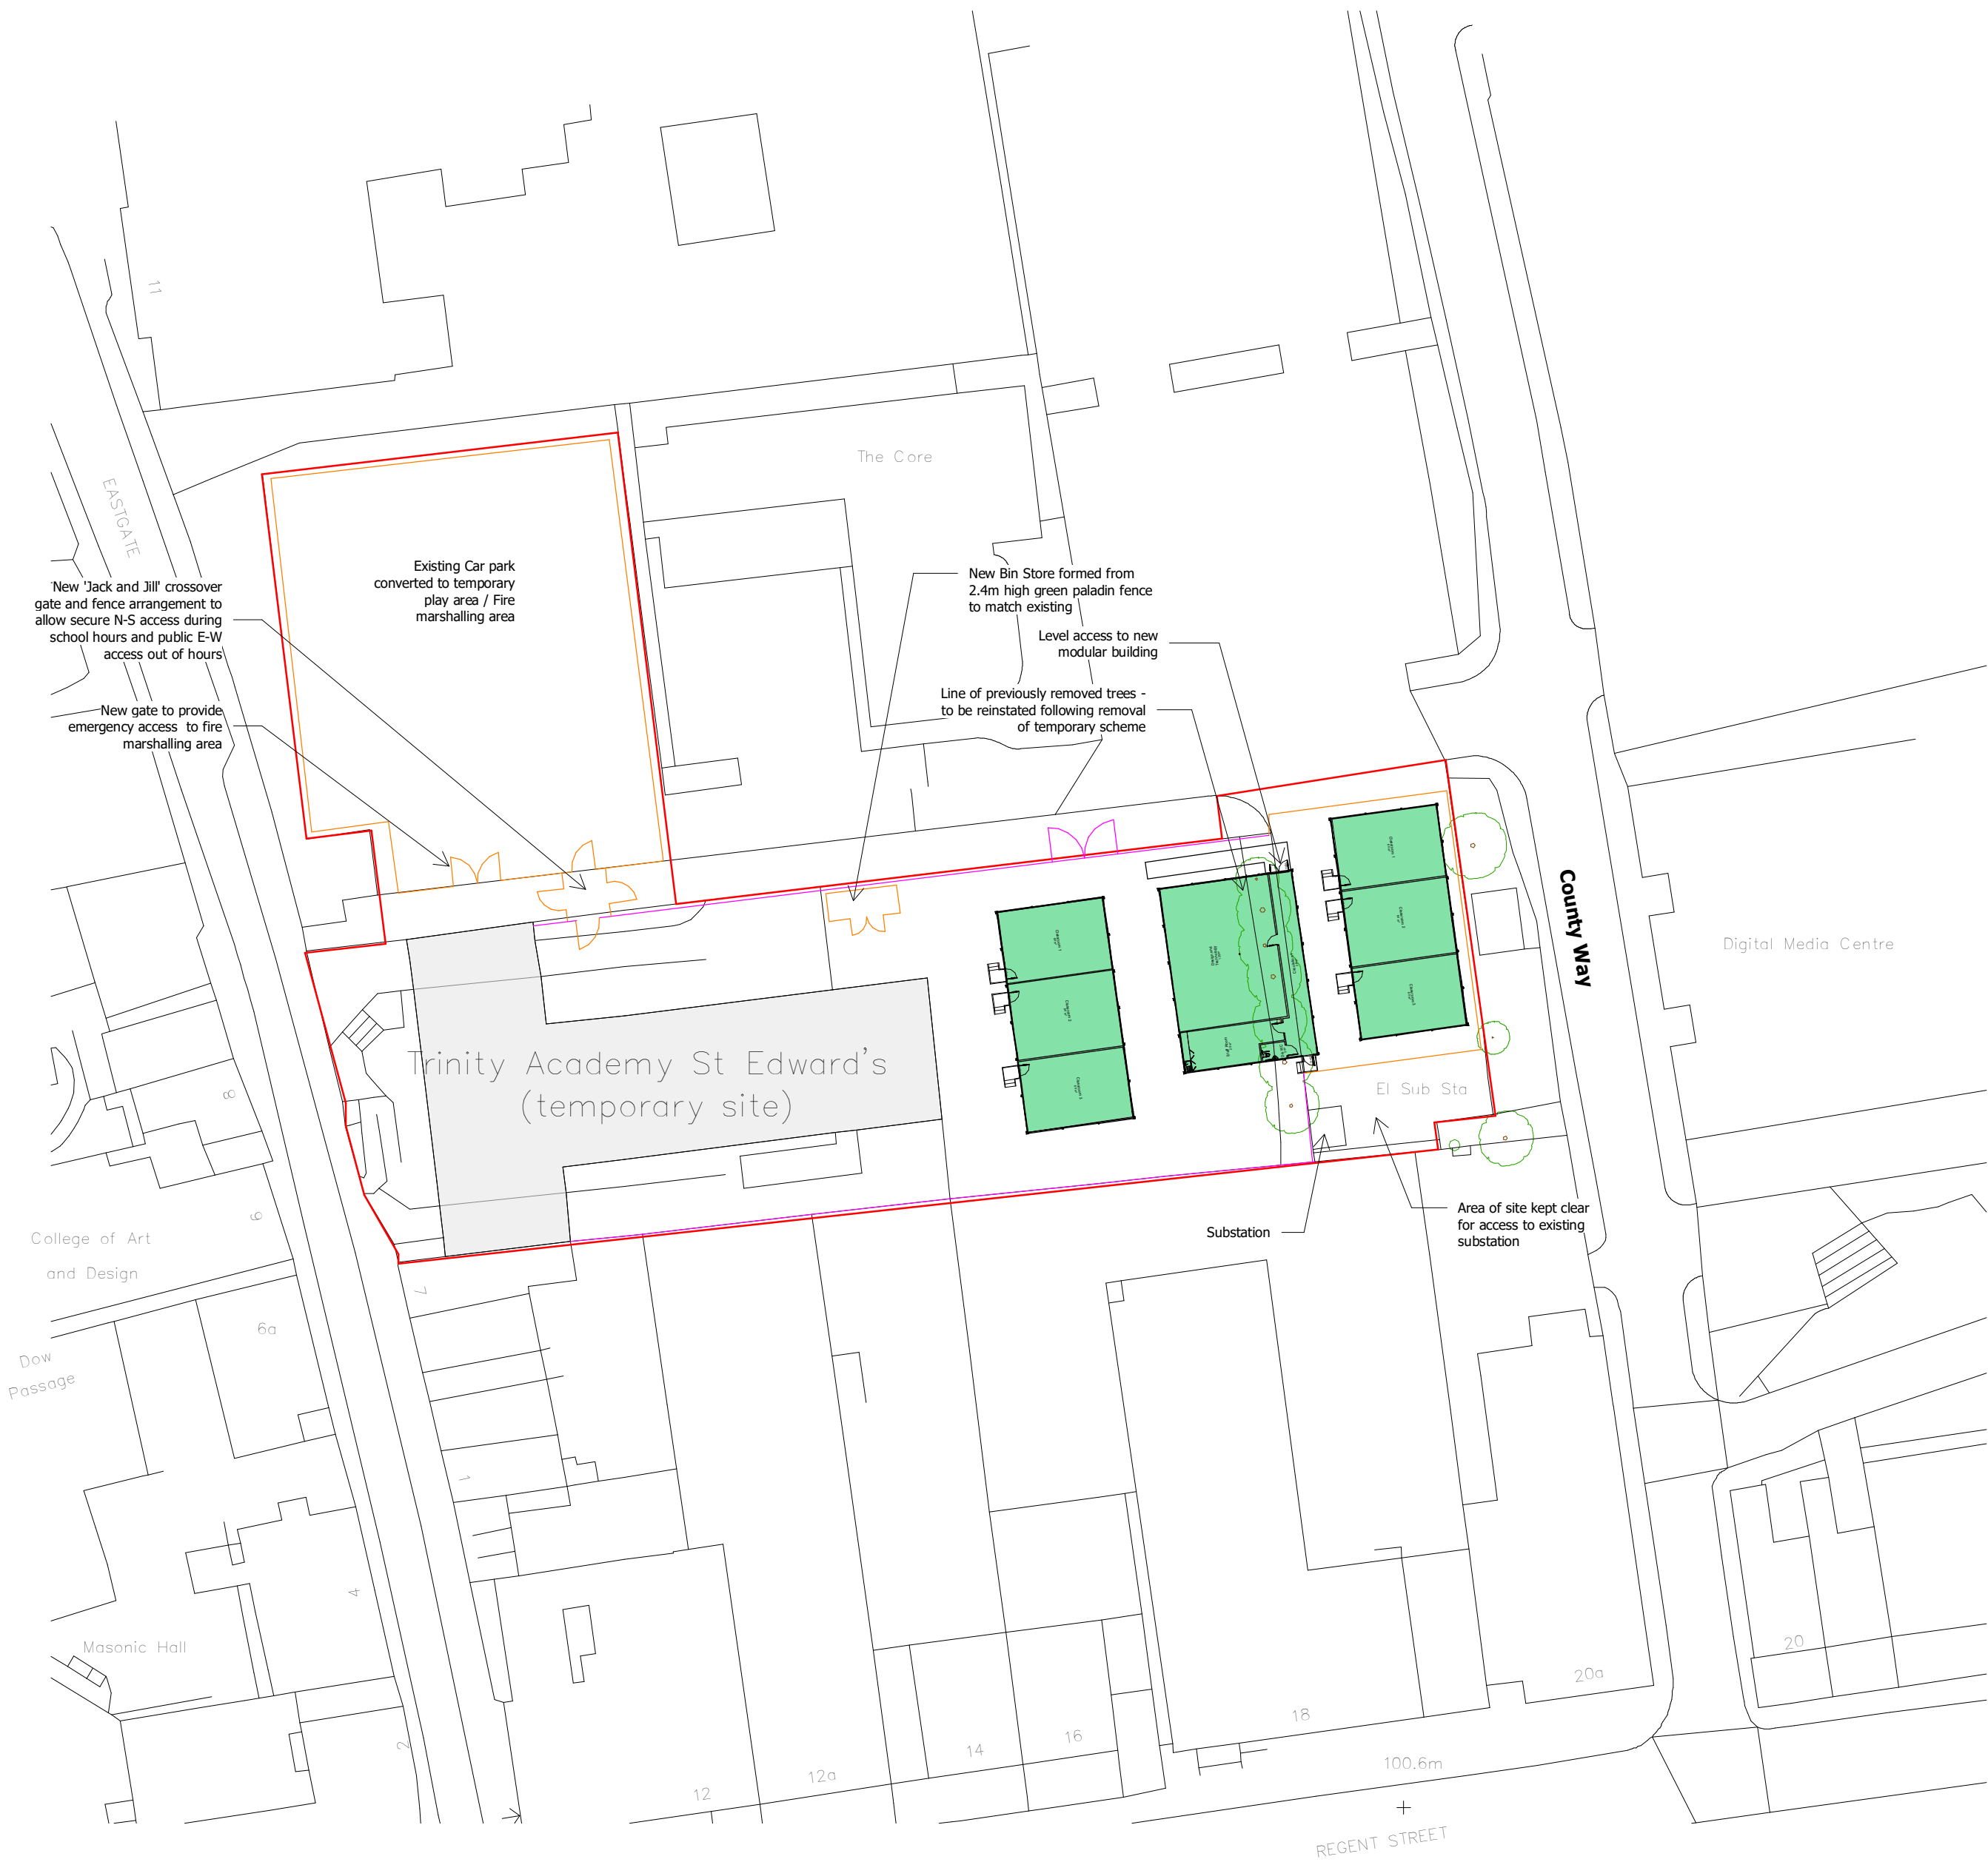

P4	19.06.23	MB	MS	Red Line Boundary Amended, Central classroom mirrored, Bin store relocation added
P3	26.5.23	MB	MS	Updated to single storey scheme
P2	18.4.23	MB	MS	Stair cores amended
P1	21.3.23	MB	MS	Planning Issue

Rev:	Date:	Drawn:	Checked:	Description:
Suitability:				
PL				Planning

Trinity Academy Barnsley Eastgate

Proposed Site Plan

Location:
9 Eastgate
Barnsley
S70 2EX
Client:
Turner & Townsend

UPRN	Originator	Zone	Level	Type	Role	Series/Number	Revision:
TRNTY-WBA-SI-00-DR-A-PL_002							P4
Date:	Drawn:	Checked:	Scale: @A2	Int Job No:			
03/21/23	MB	MS	As indicated	3766-015			

WATSON BATTY ARCHITECTS

Shires House, Shires Road
Guiseley, Leeds LS20 8EU
Leeds | Loughborough

T: 01943 876 665
E: enquiries@watsonbatty.com
W: www.watsonbatty.com

FUTURE BUILT