




Upper New Street1:100
West Elevation

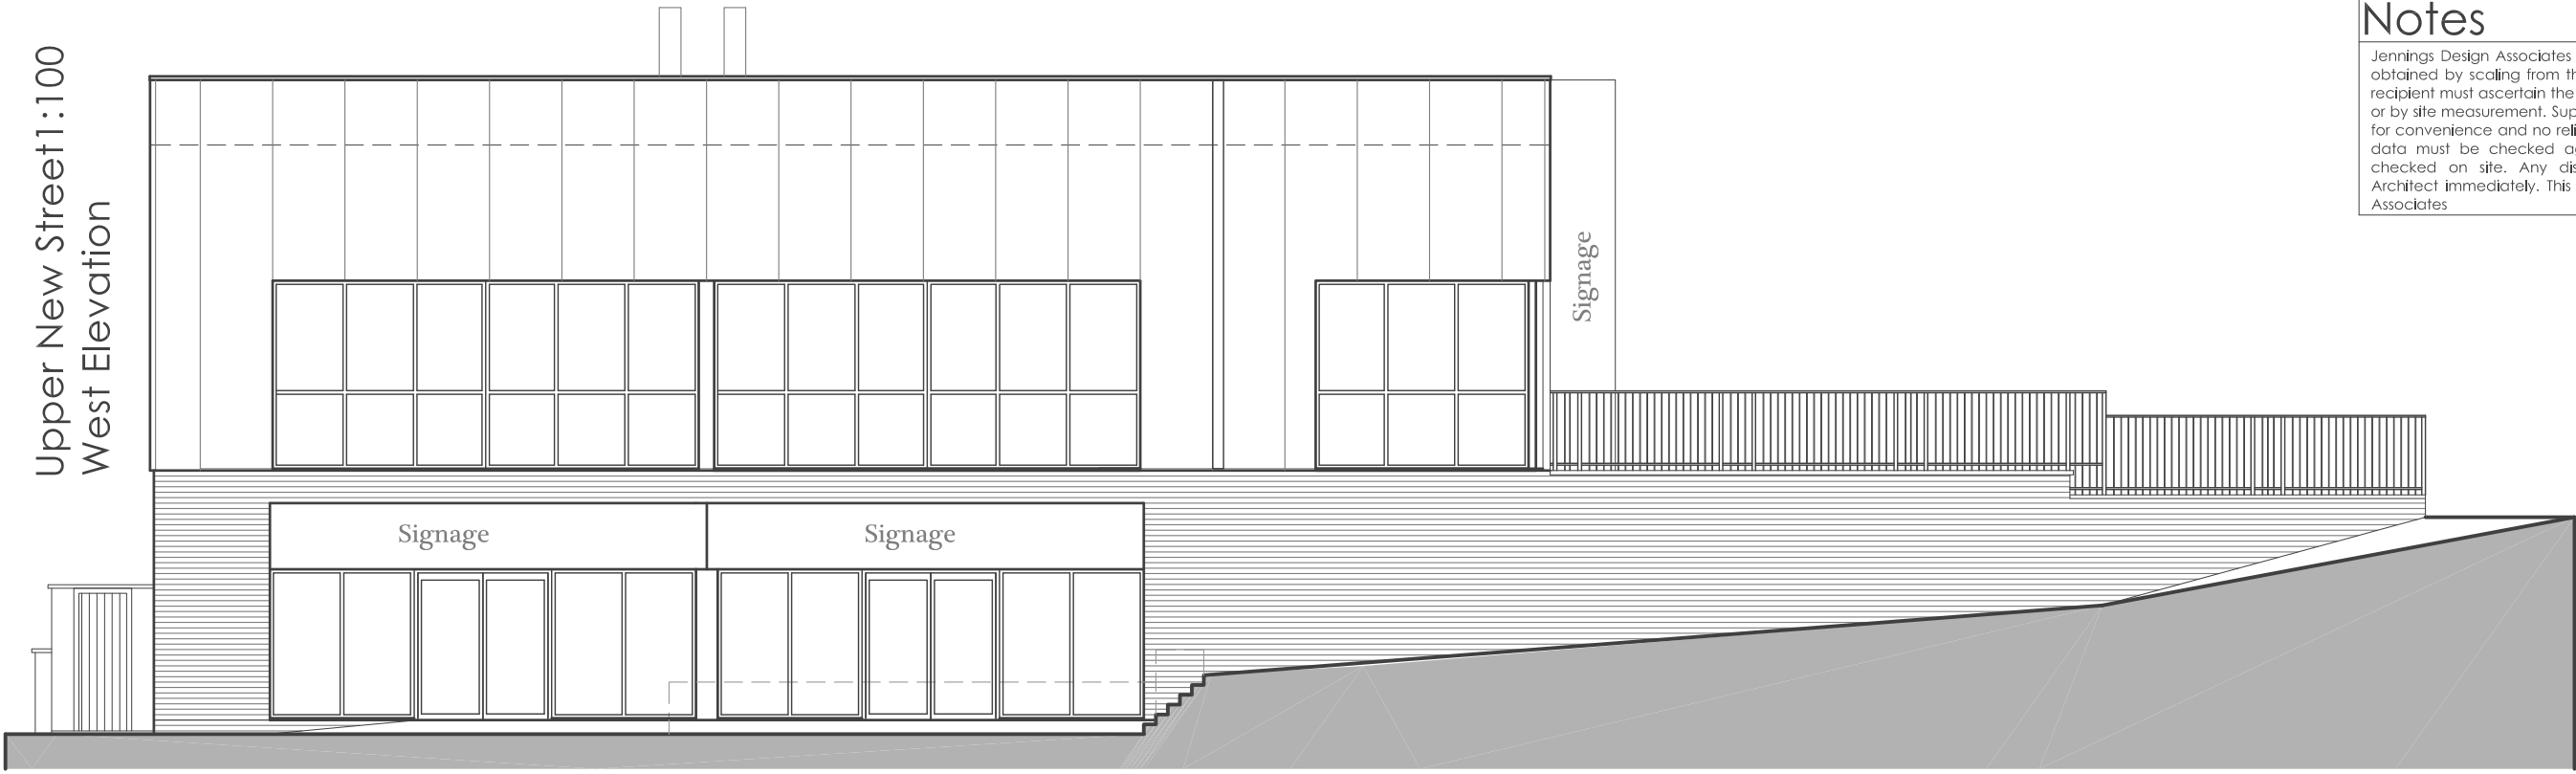


Thomas Street1:100
South Elevation

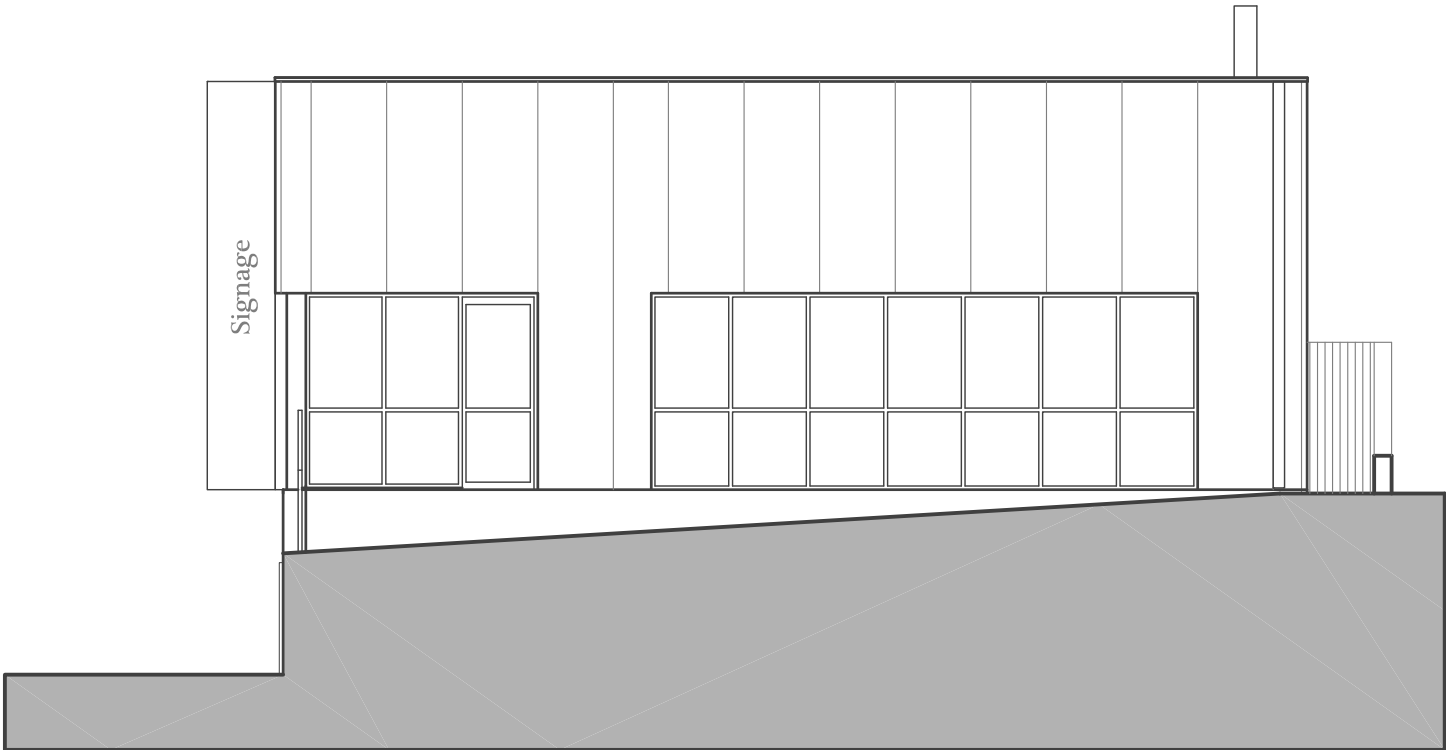

East Elevation1:100

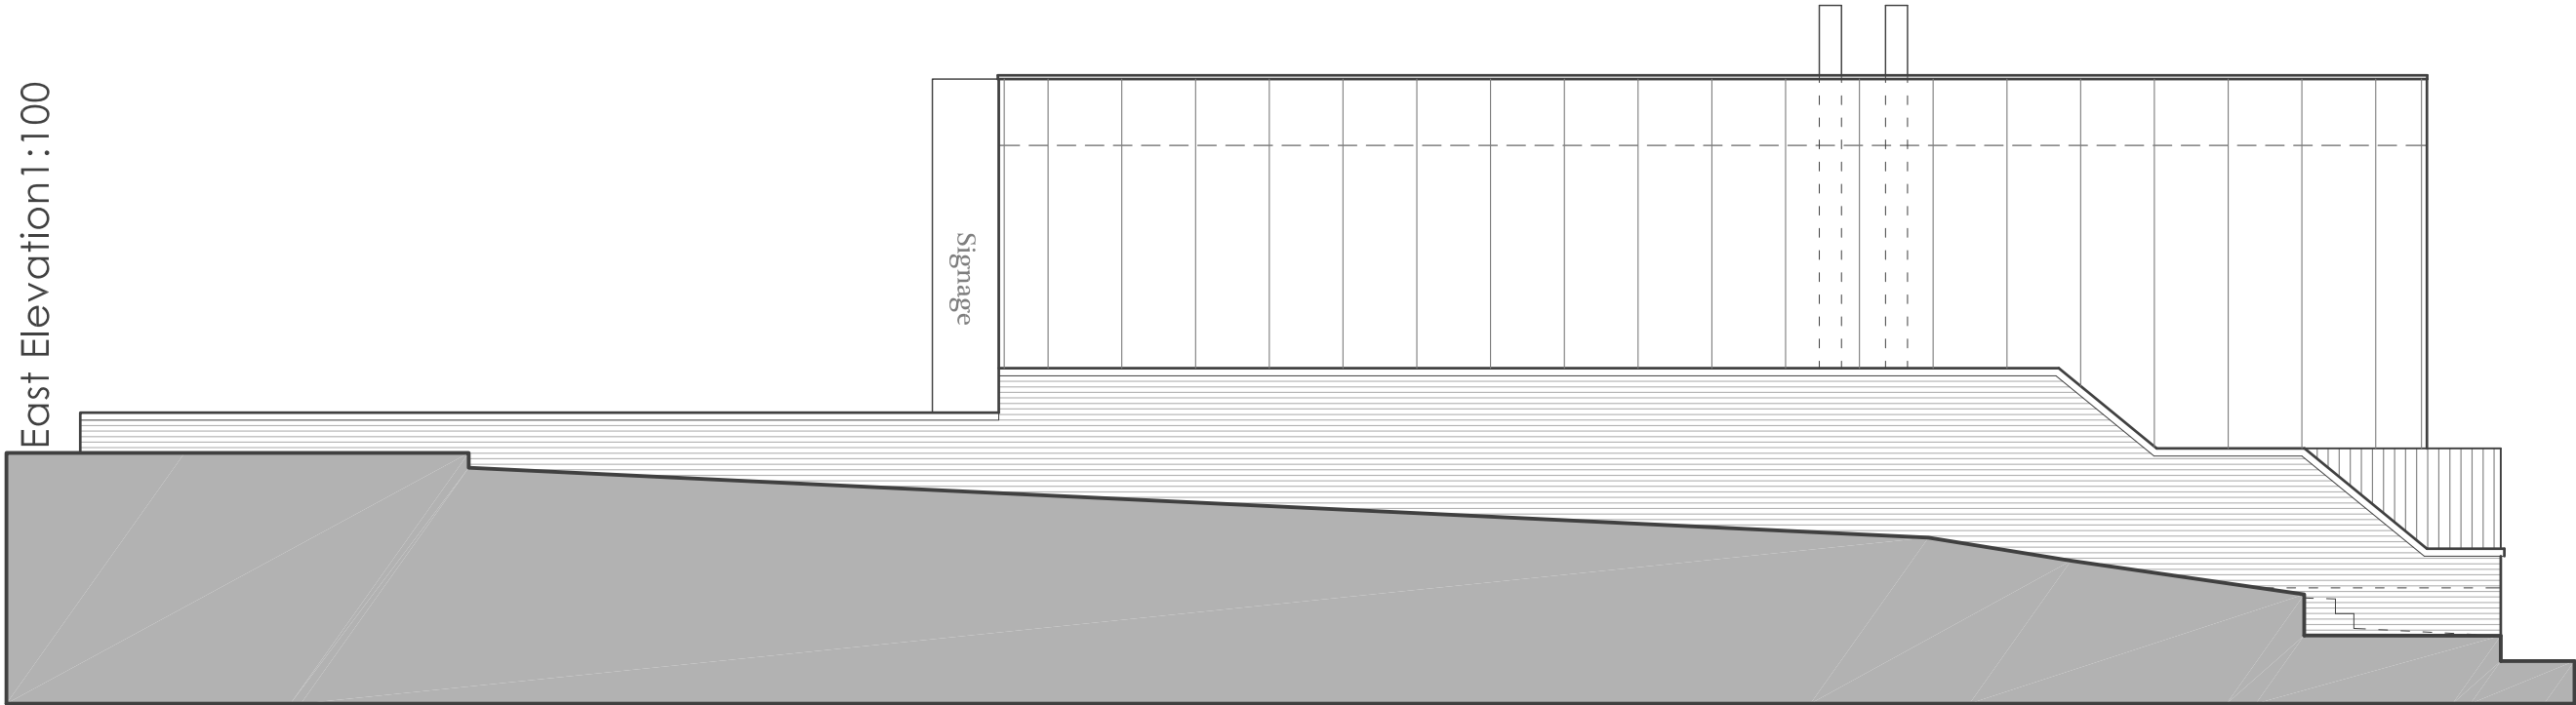

North Elevation1:100

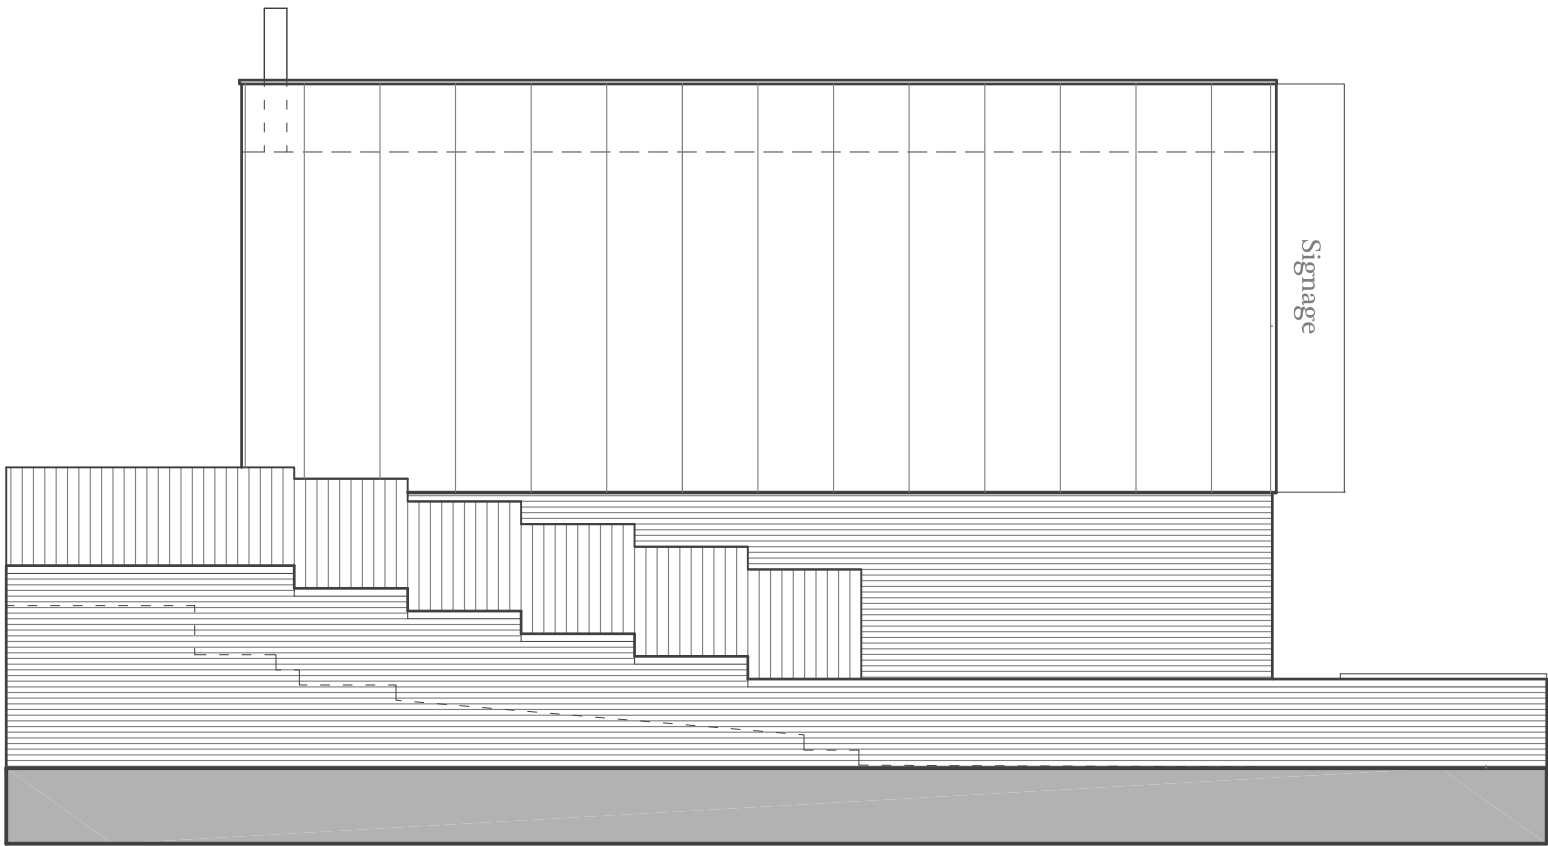

Notes

Jennings Design Associates take no responsibility for any dimensions obtained by scaling from this drawing. If no dimension is shown the recipient must ascertain the dimension specifically from the Architect or by site measurement. Supplying this drawing in digital form is solely for convenience and no reliance may be placed on digital data. All data must be checked against hard copy. Dimensions must be checked on site. Any discrepancies must be reported to the Architect immediately. This drawing is copyright of Jennings Design Associates

Rev	Description	Date	By
-	-	-	-

Jennings Design Associates
Architects

C	Concept	G	Tender
D	Planning	J	Construction
E	Building Regs	L	As Built
F	Production	Sk	Sketch

Architects	Designers	Project Managers
The Warehouse, Saxon Street, Denton, Manchester M34 3DS		
T: 0161 336 5011 F: 0161 320 0512 E: jda@jda-architects.com		
Client: Condie, Fairhurst		
Project: Upper New Street, Barnsley		
Scale: 1:100	Rev original size: A2	Date: 18.03.2016
Drawn by: CM	Checked By: BJ	

Job Number	Description	Rev
904	A 005 Prop.ElevationRetail	



Z:\904 - Upper New Street - Barnsley - Condie - Fairhurst\Drawings\Live\Plots\904 A005_Proposed Elevations - Retail.dwg