




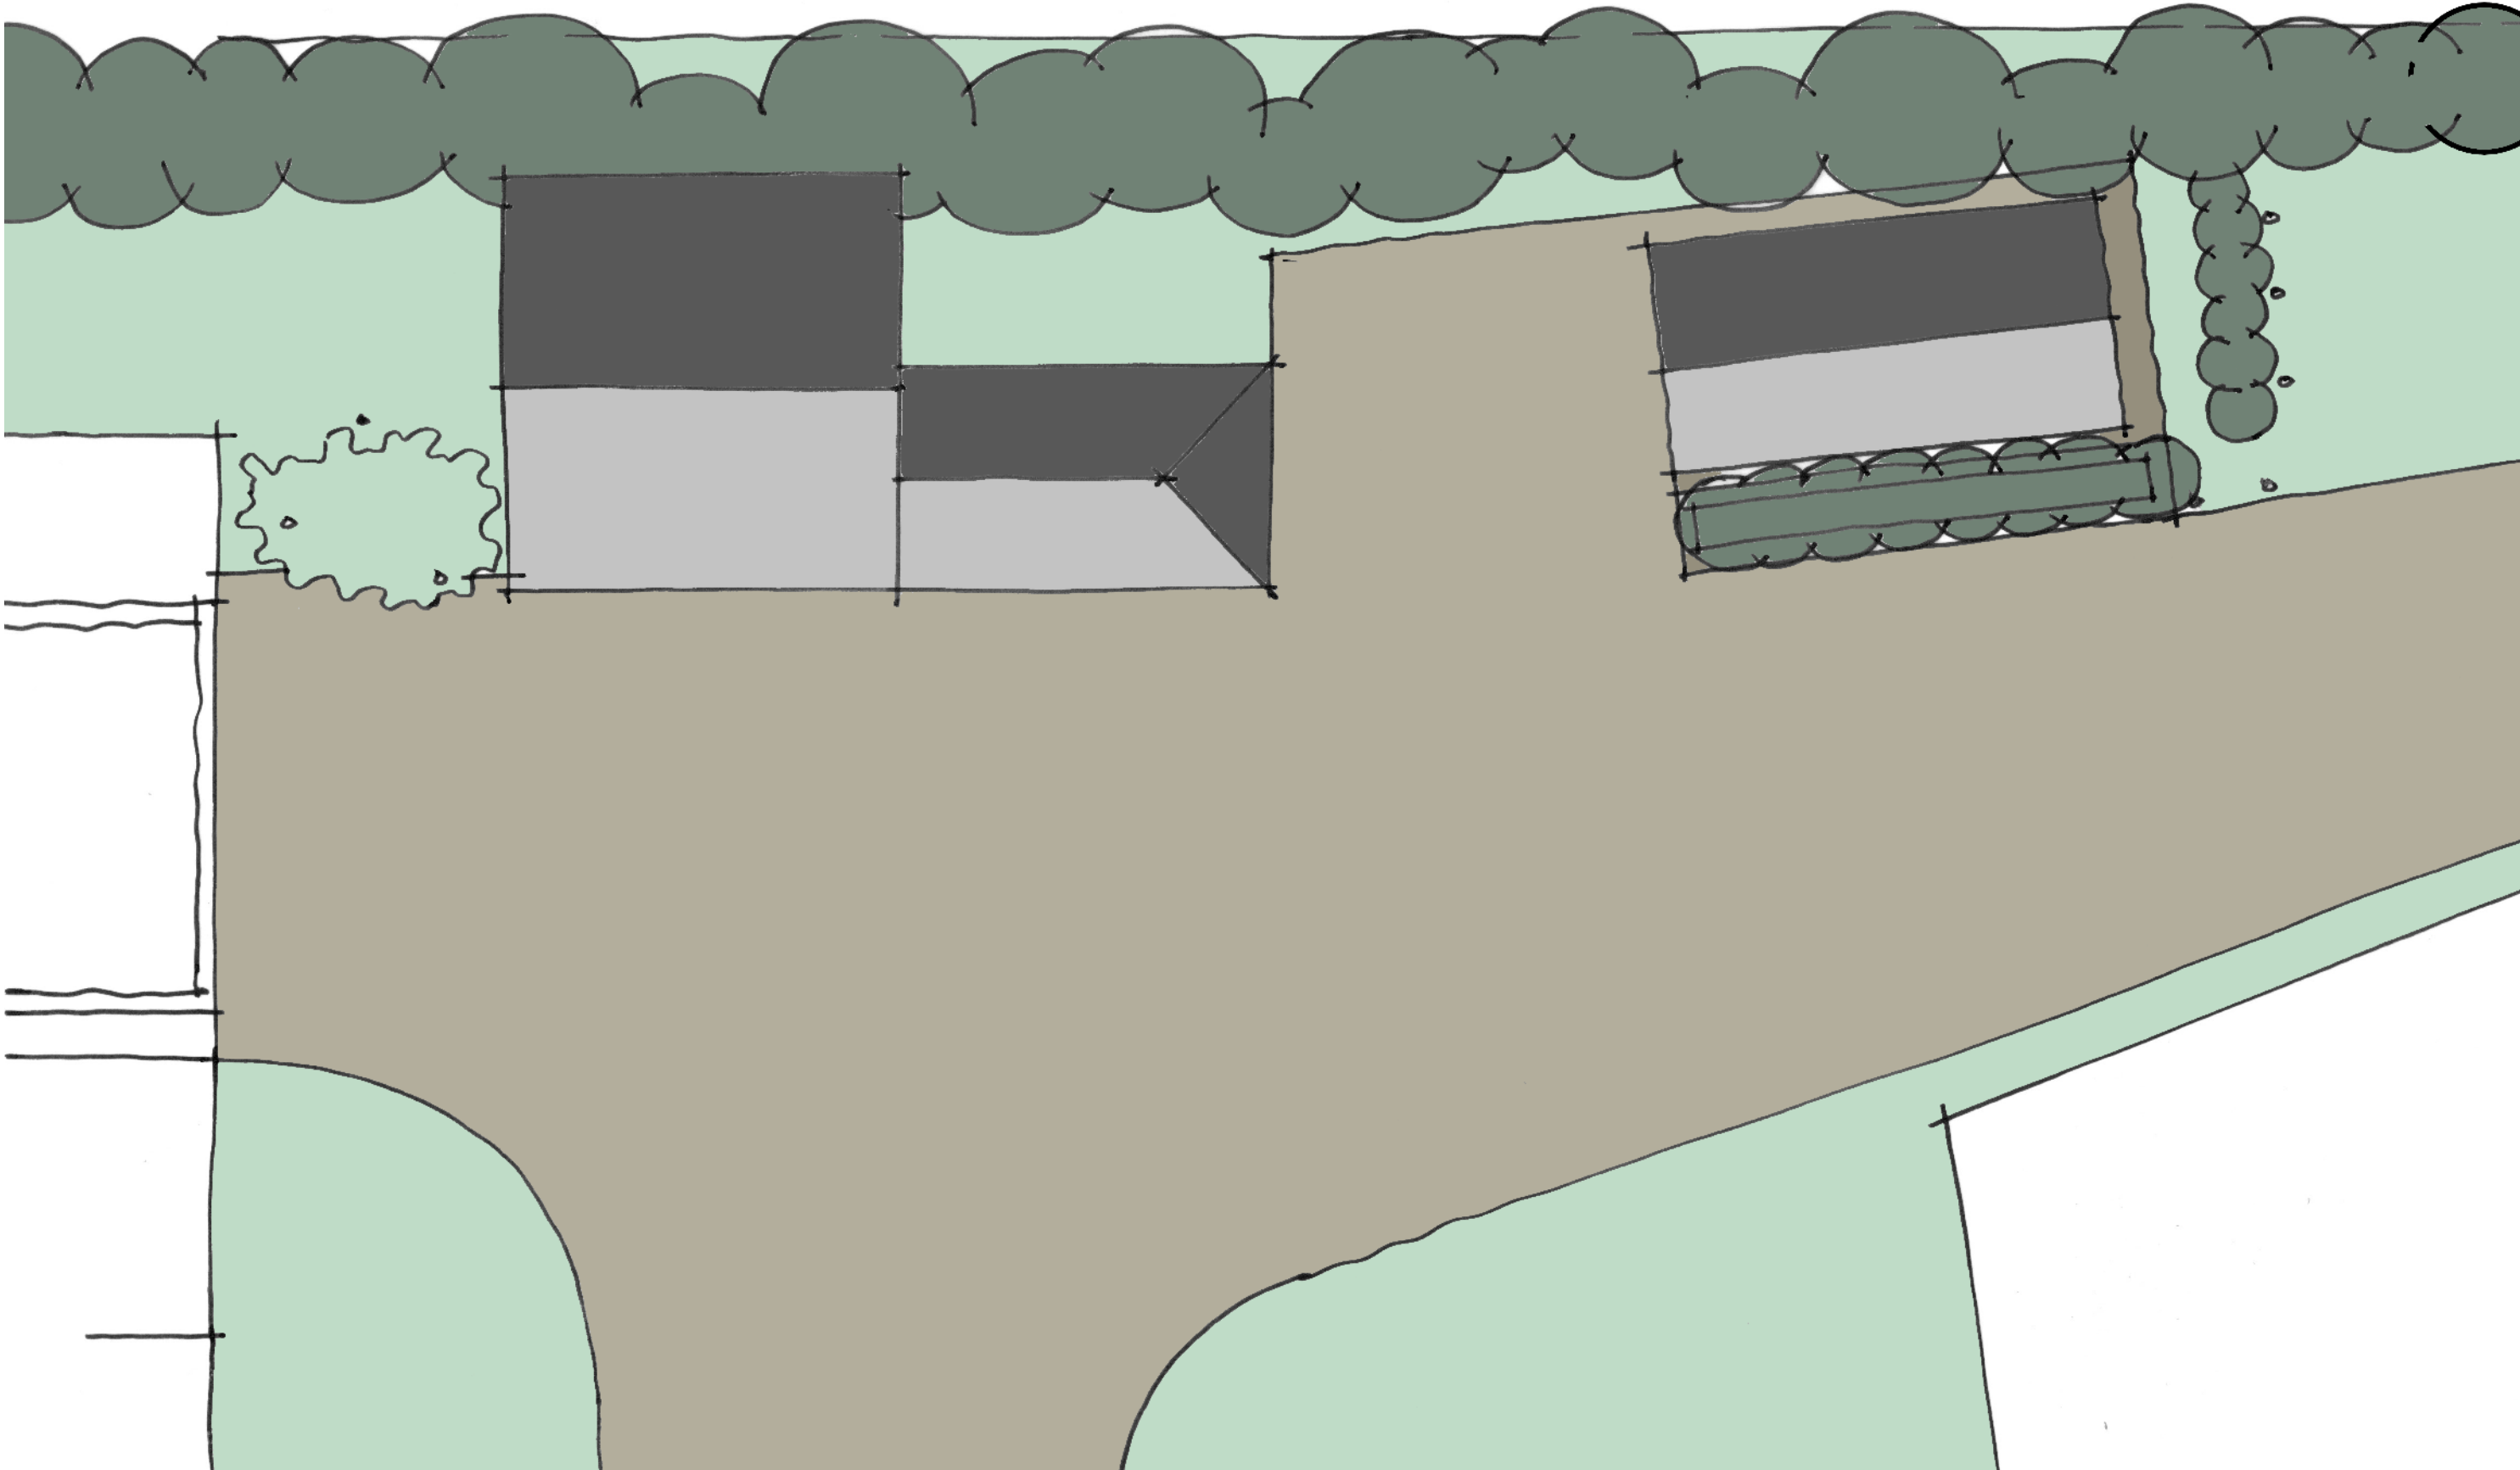


BOCK PLAN - EXISTING

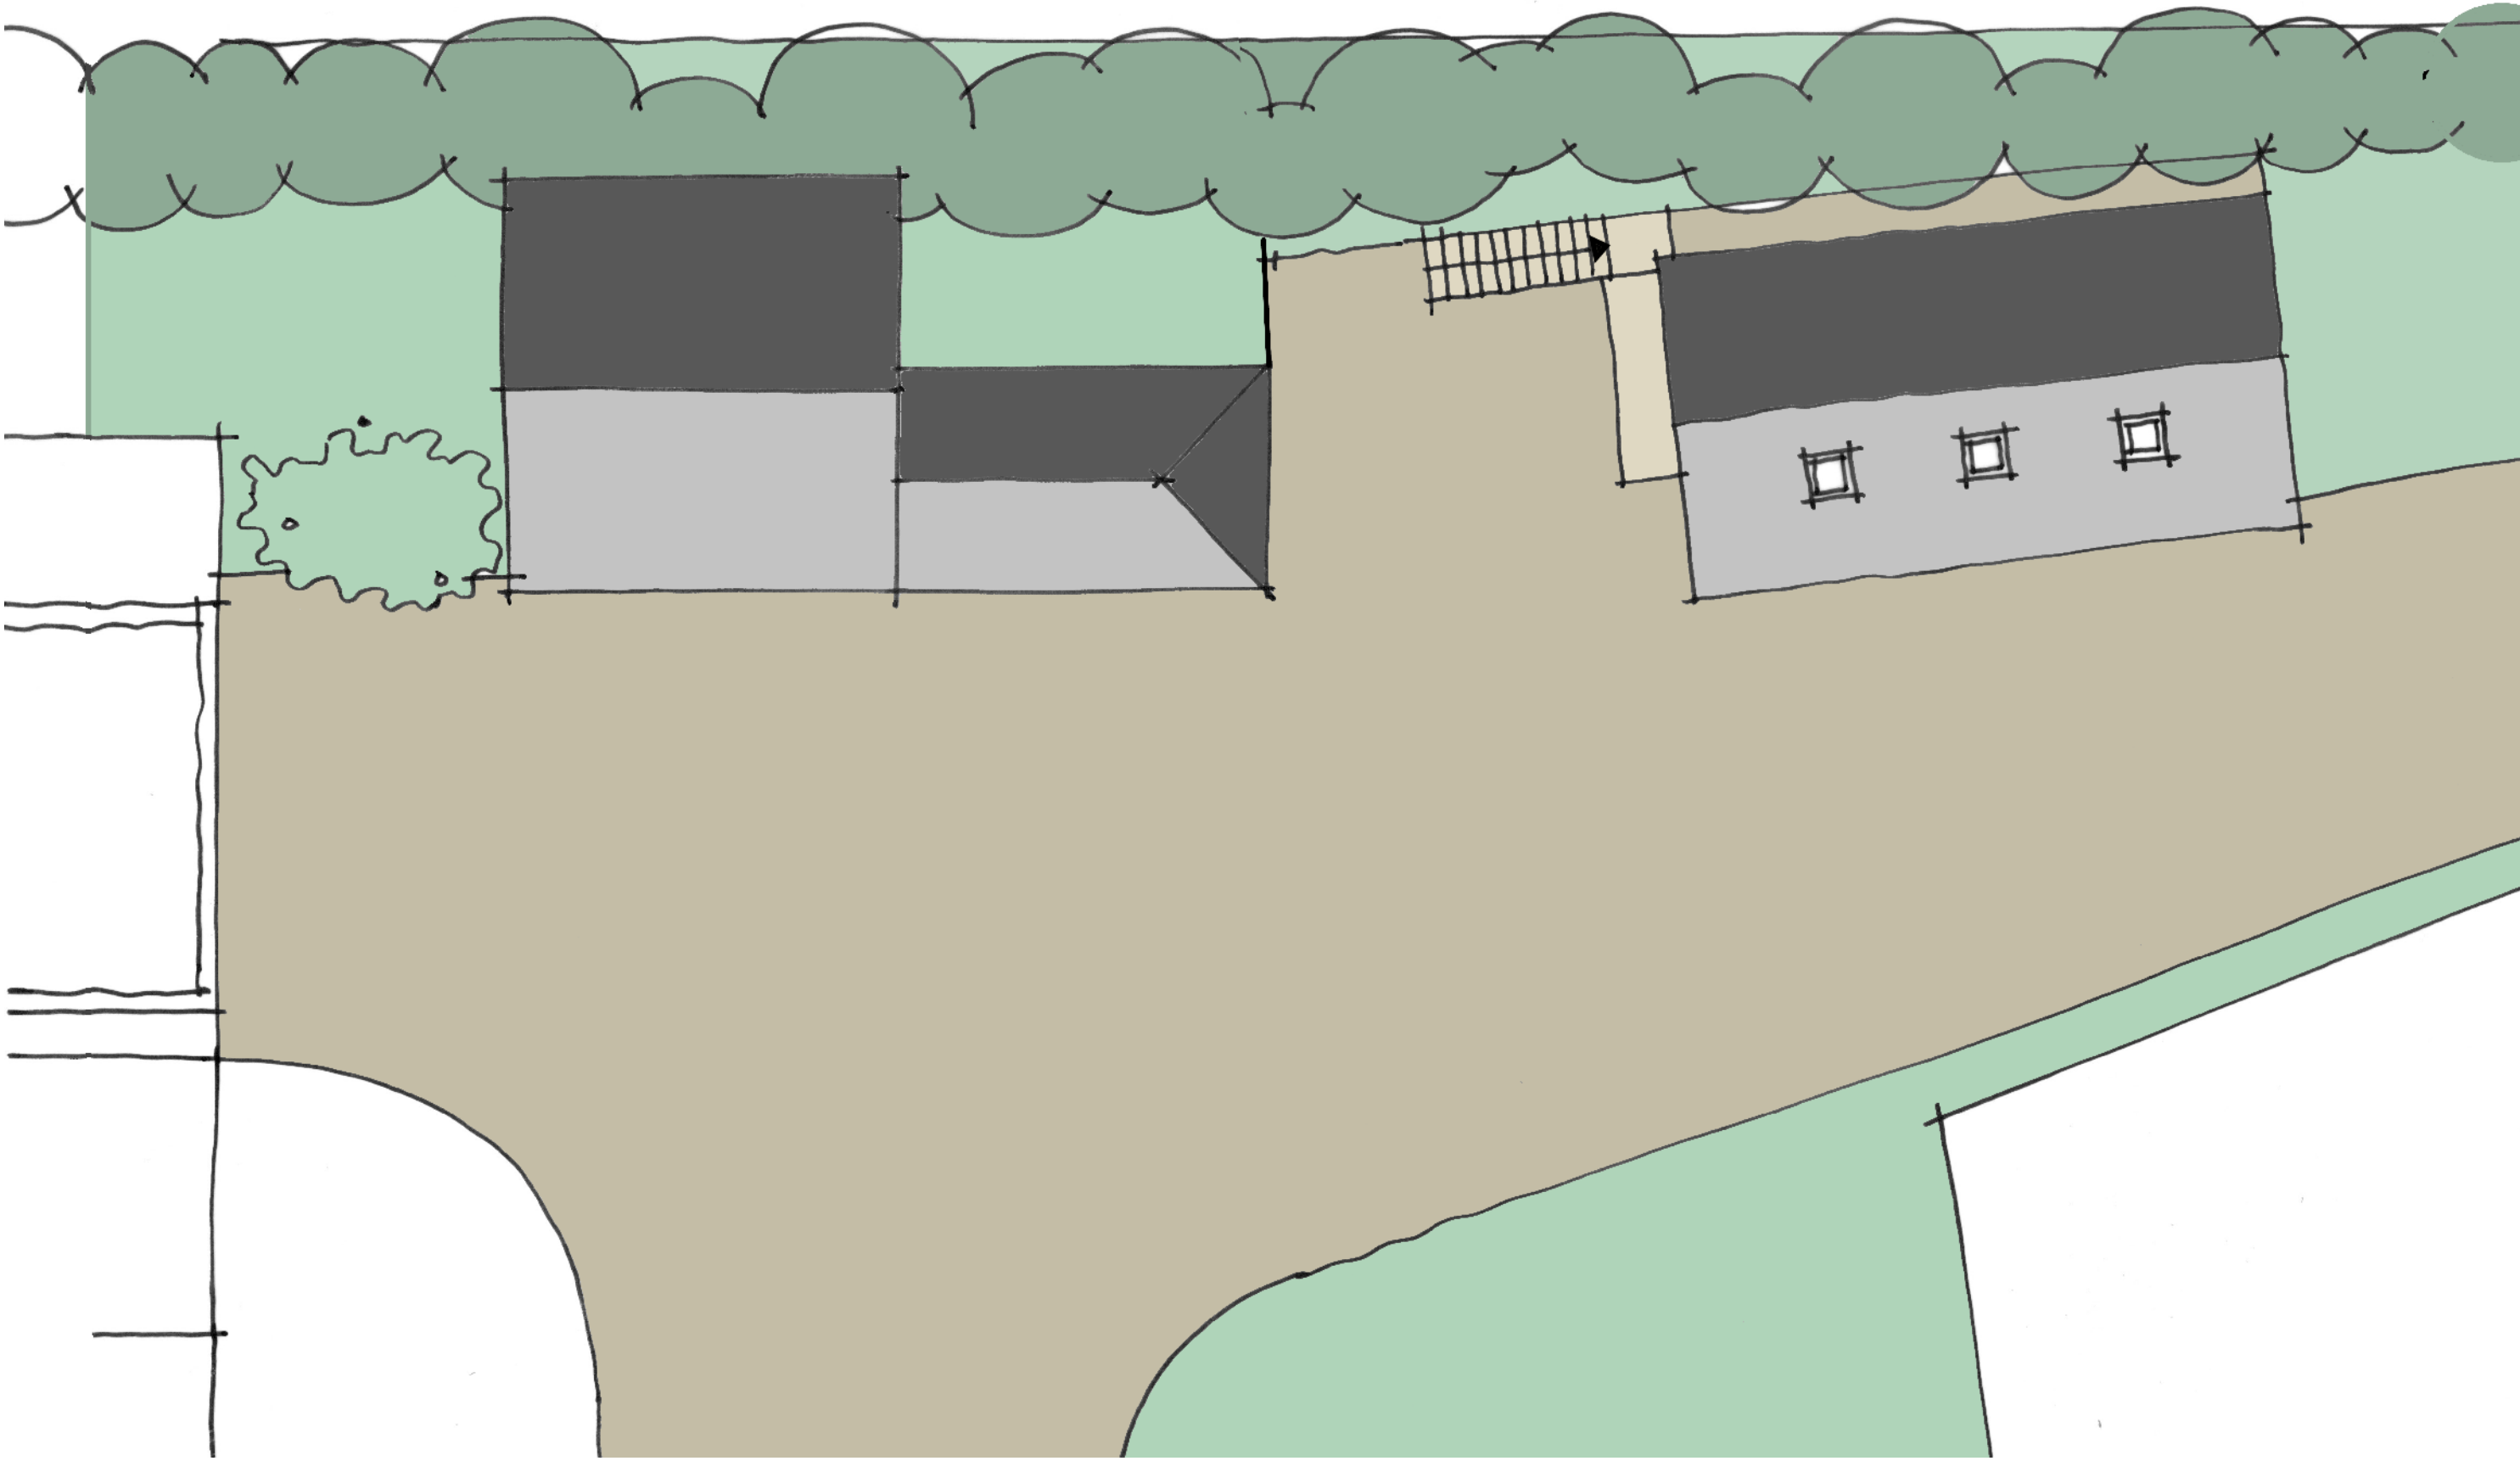


BOCK PLAN - PROPOSED

 

SOUTH ELEVATION - PROPOSED

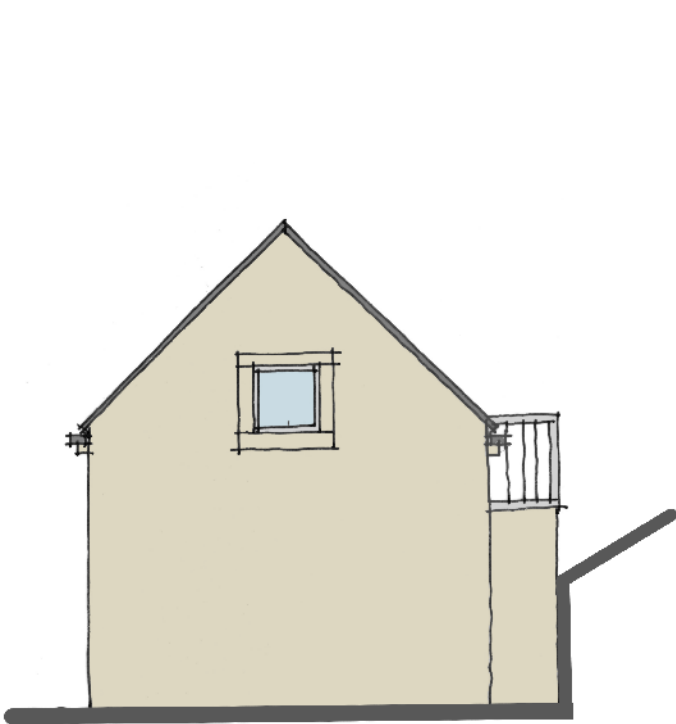


EAST ELEVATION - PROPOSED

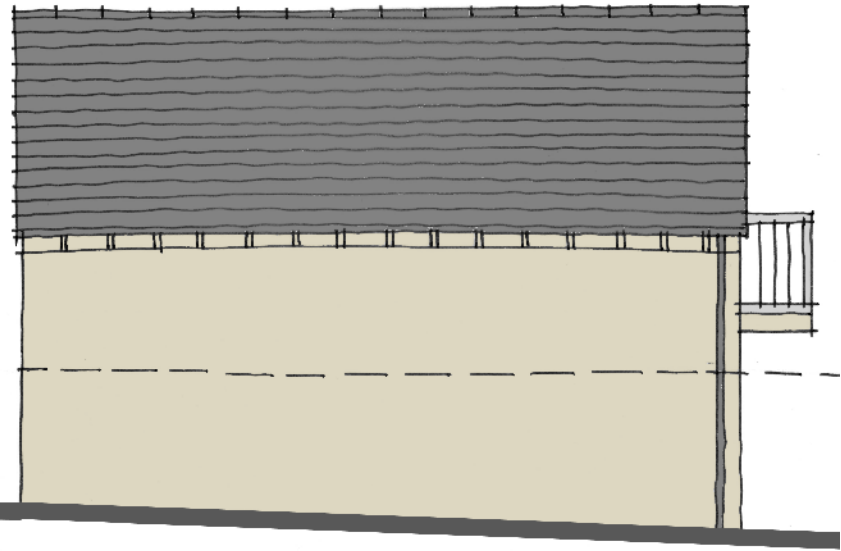


NORTH ELEVATION - PROPOSED



NORTH ELEVATION - PROPOSED

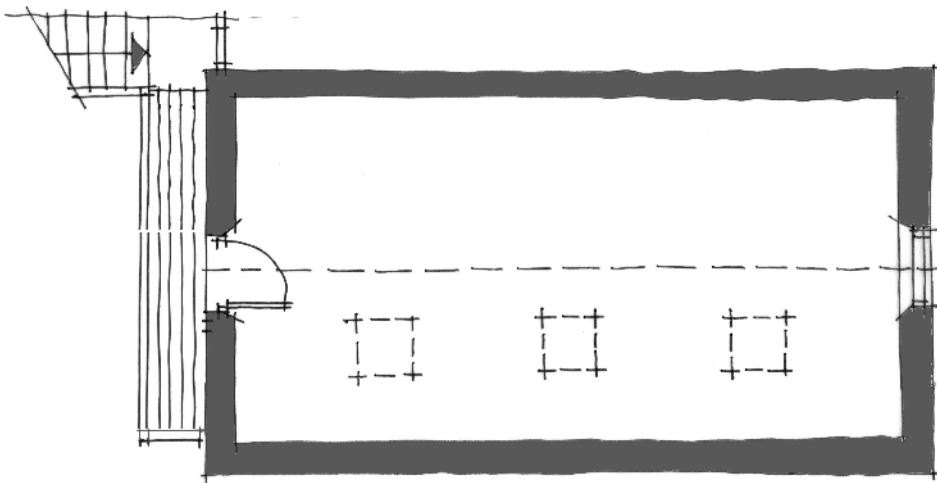

FIRST FLOOR PLAN - PROPOSED

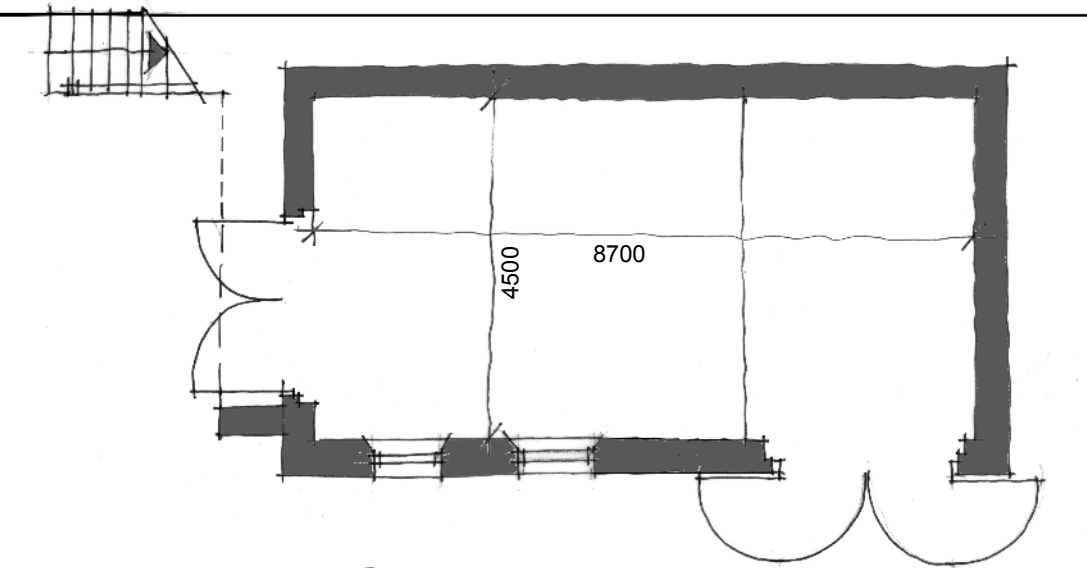

GROUND FLOOR PLAN - PROPOSED



CLIENT
MR & MRS S BLYTH

PROJECT
PLUMPTON HOUSE, THURLSTONE

DRAWING TITLE
GA DRAWING

JOB NO	DRG NO	REV	SCALE @ A1	DATE
WHPR 22/0003	02	A	1:100	04 04 22

This drawing is the property and copyright of WHP Residential Ltd, Shepley, Huddersfield
tel: 01484 602377, fax: 01484 602722, email: enquiries@waltonhorncastle.co.uk
and must not be amended or reproduced without written consent.
Do not scale. Use only figured dimensions, and report any anomalies.