




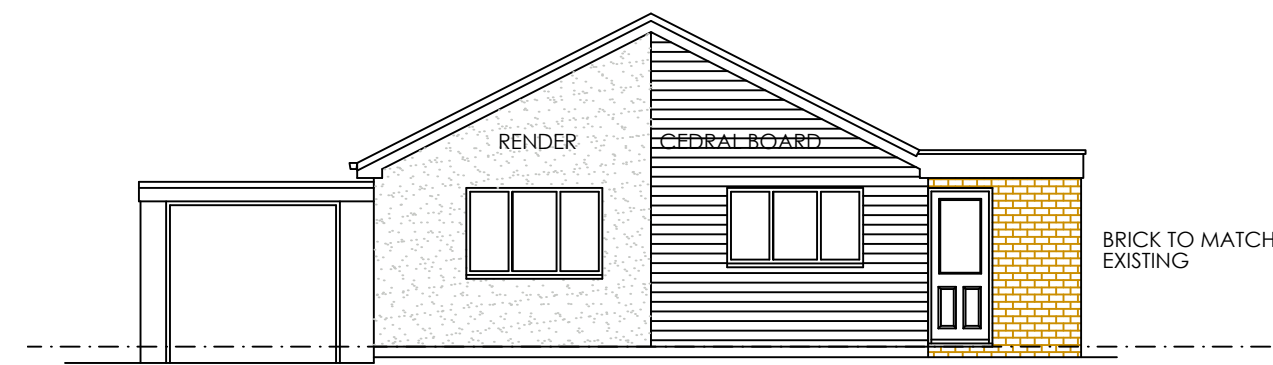


FRONT ELEVATION
AS PROPOSED

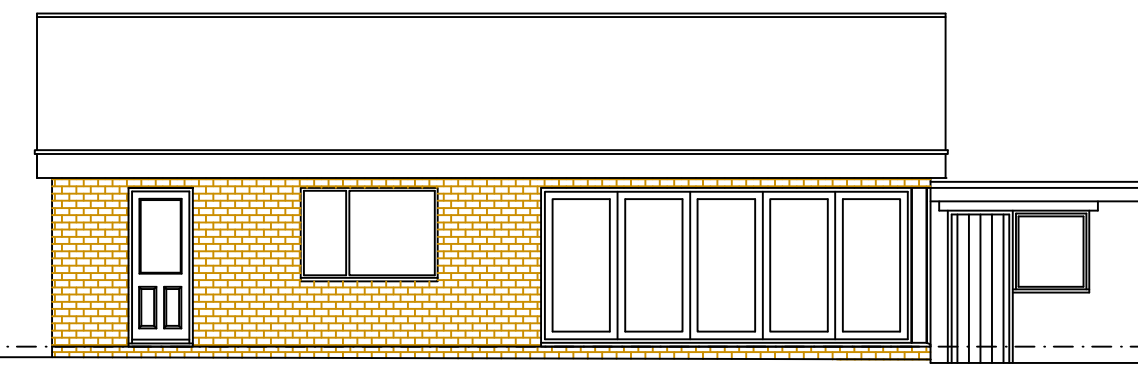


SIDE ELEVATION
AS PROPOSED

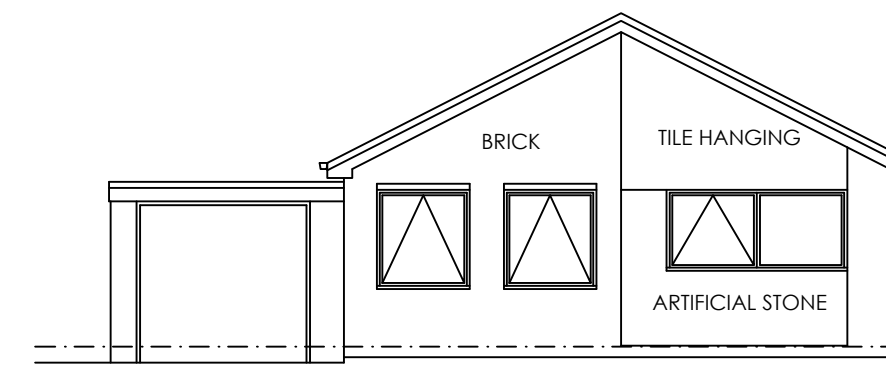


FRONT ELEVATION
AS EXISTING

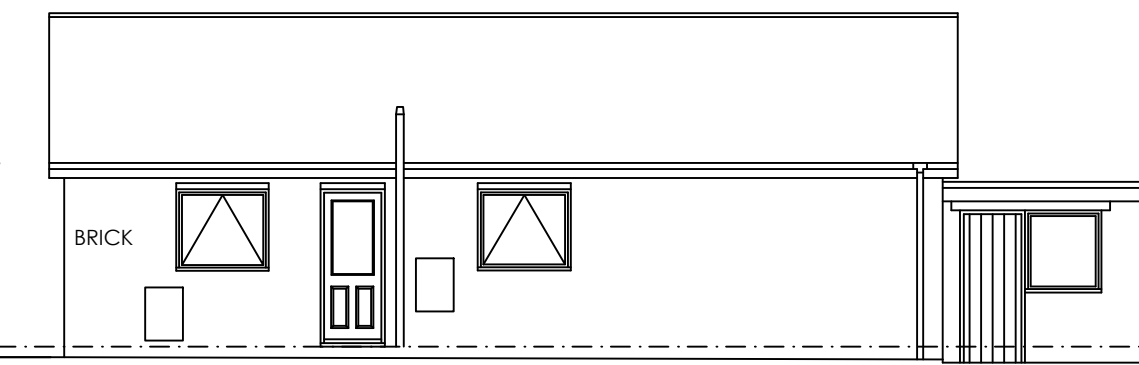


SIDE ELEVATION
AS EXISTING

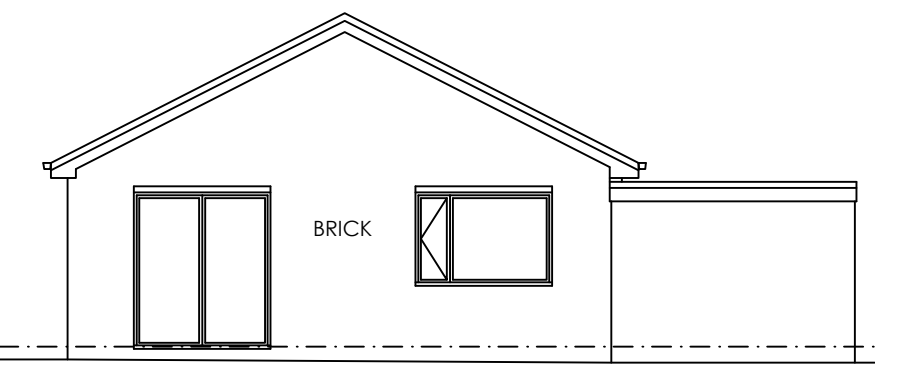


REAR ELEVATION
AS EXISTING

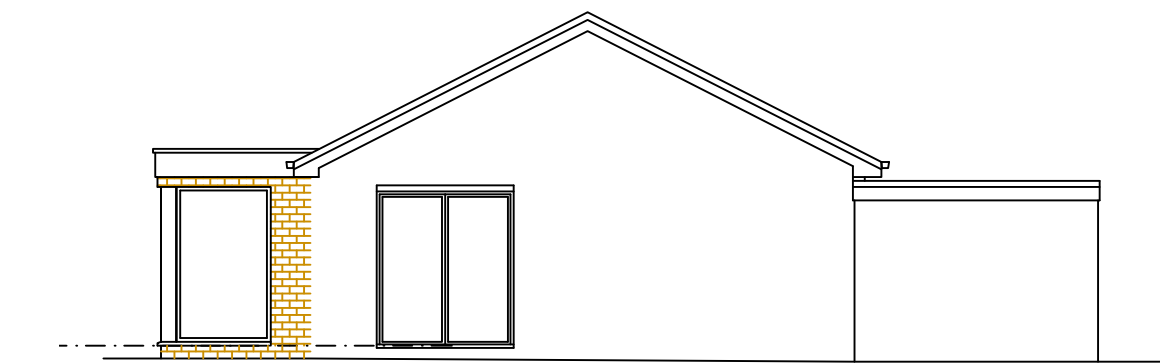


REAR ELEVATION
AS PROPOSED

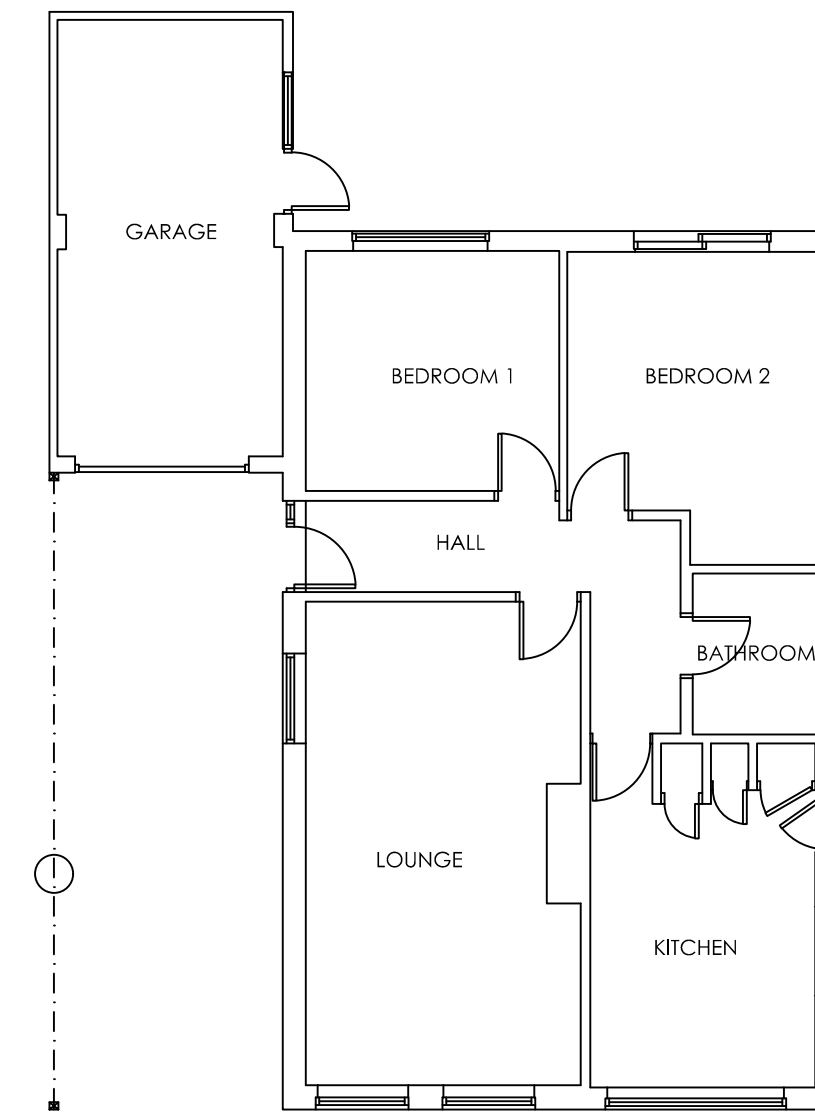


PLAN
AS EXISTING

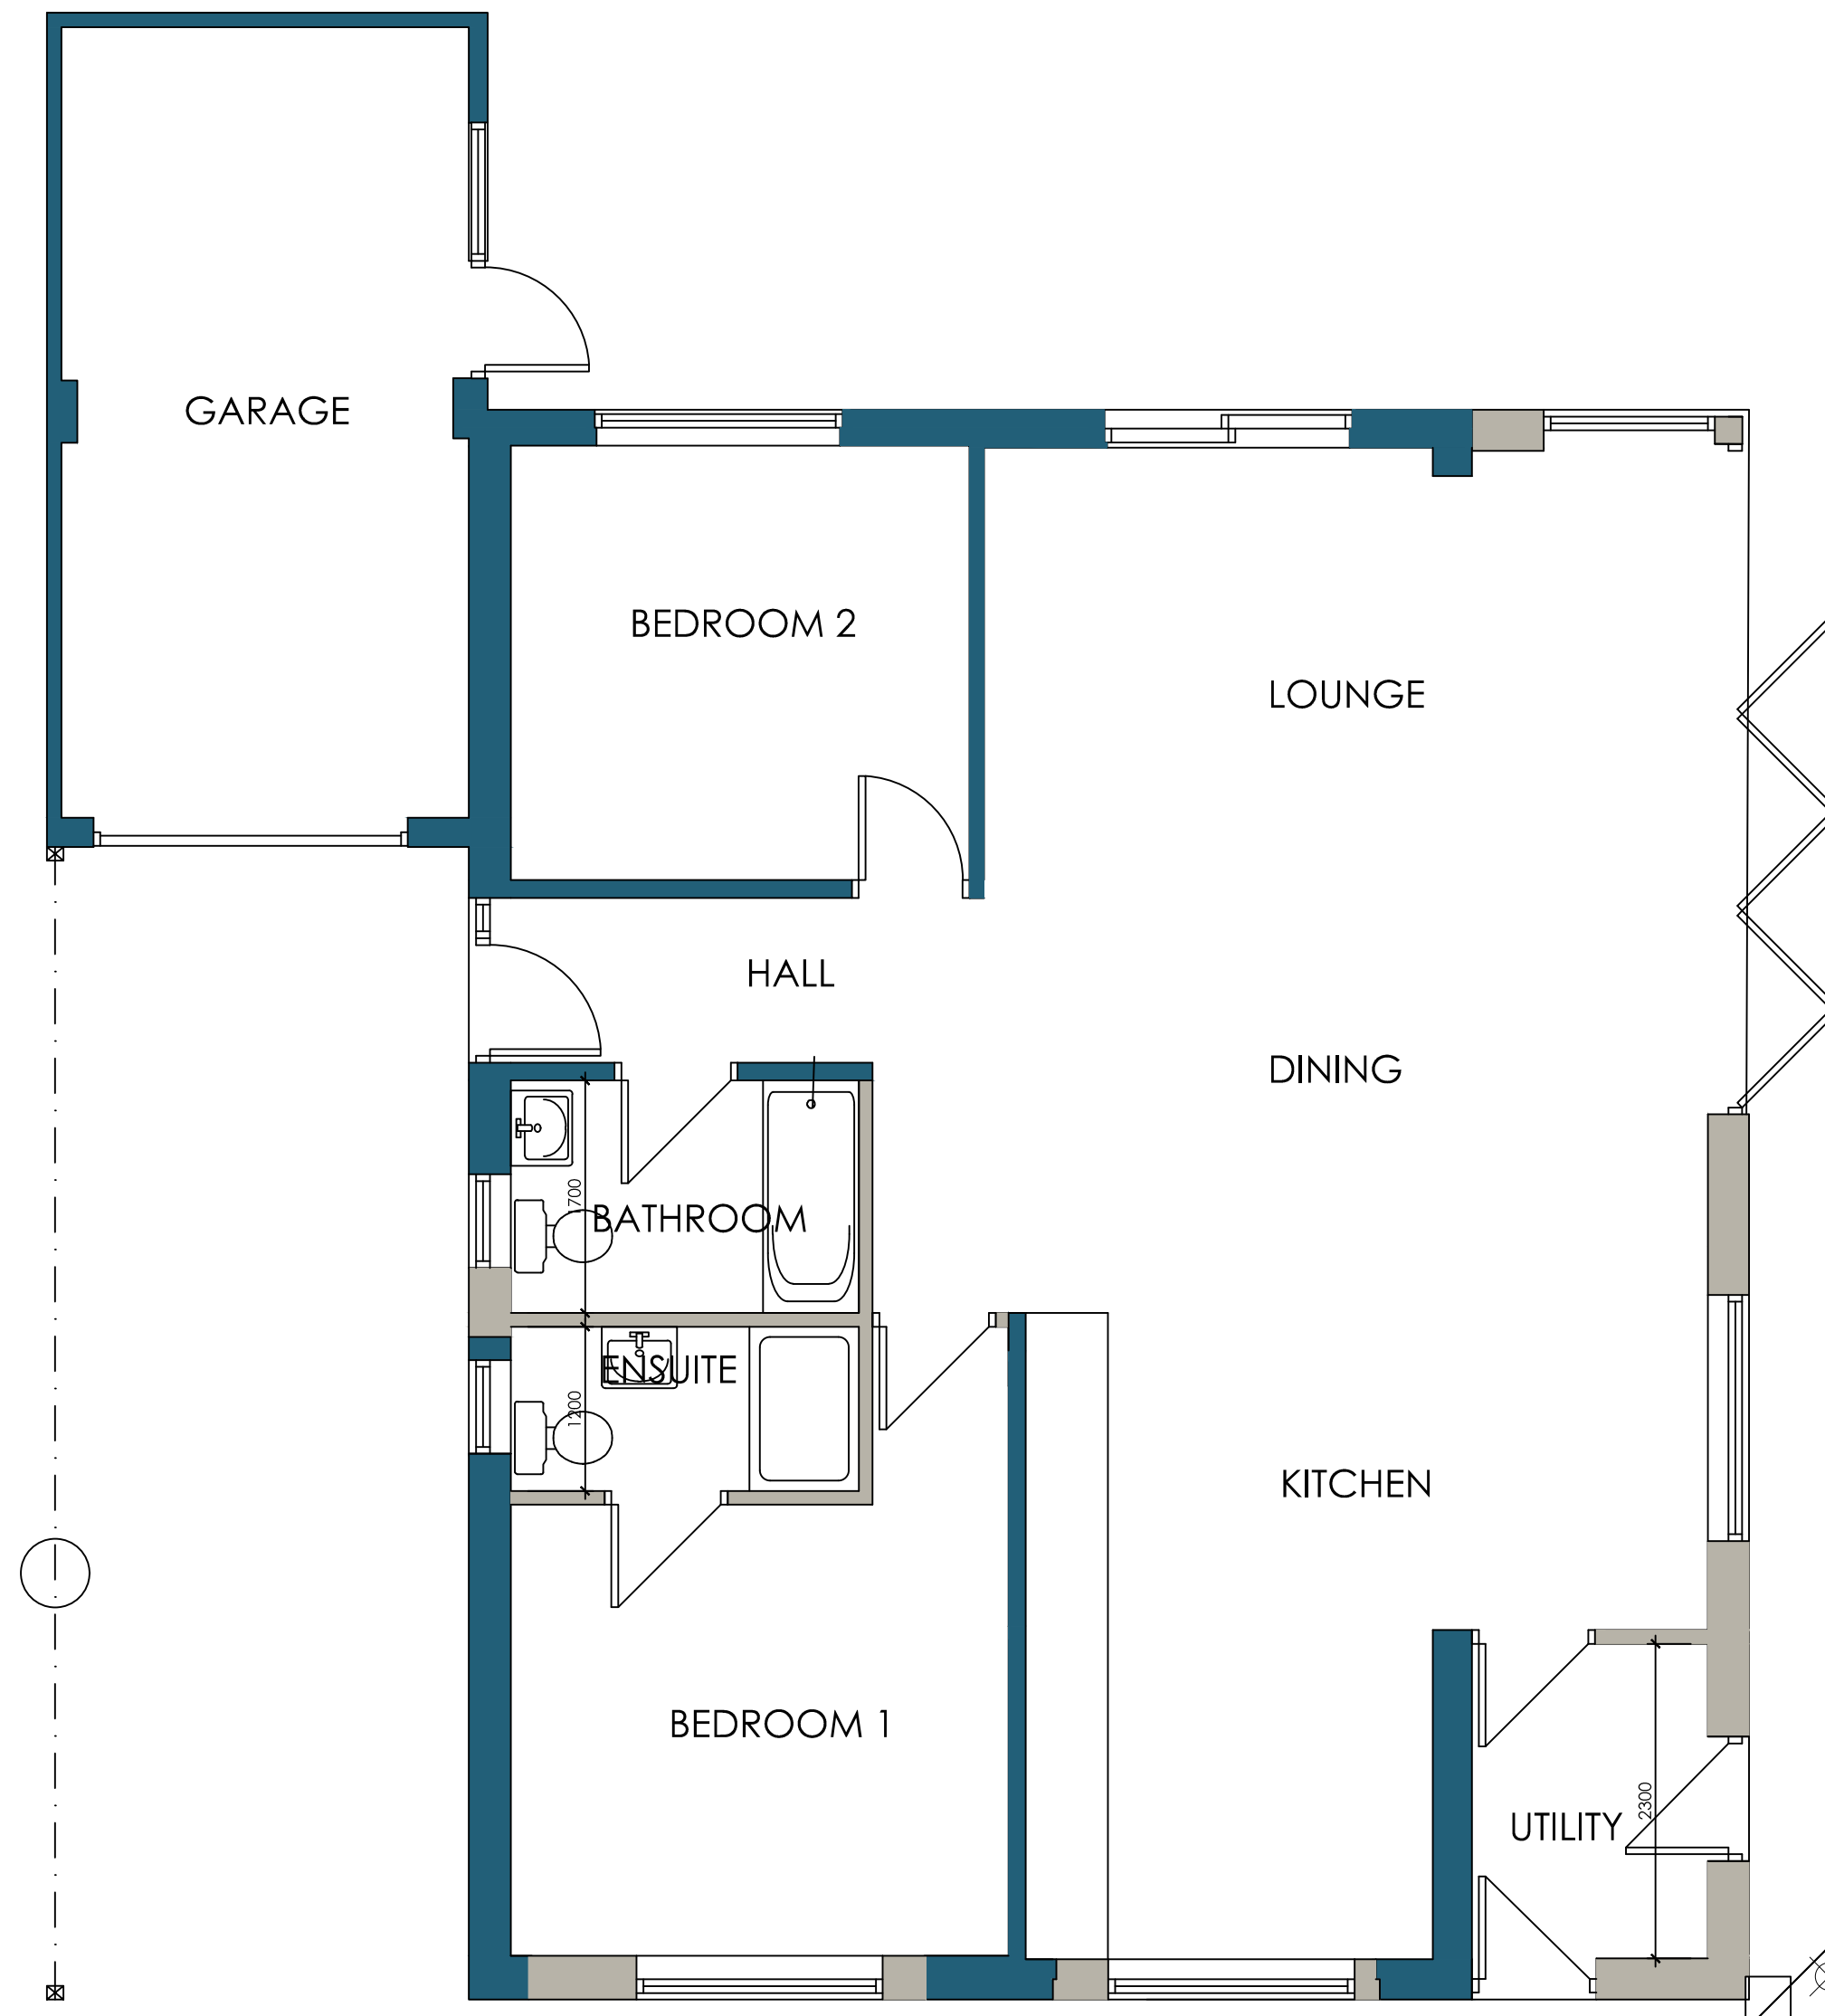

PLAN
AS PROPOSED

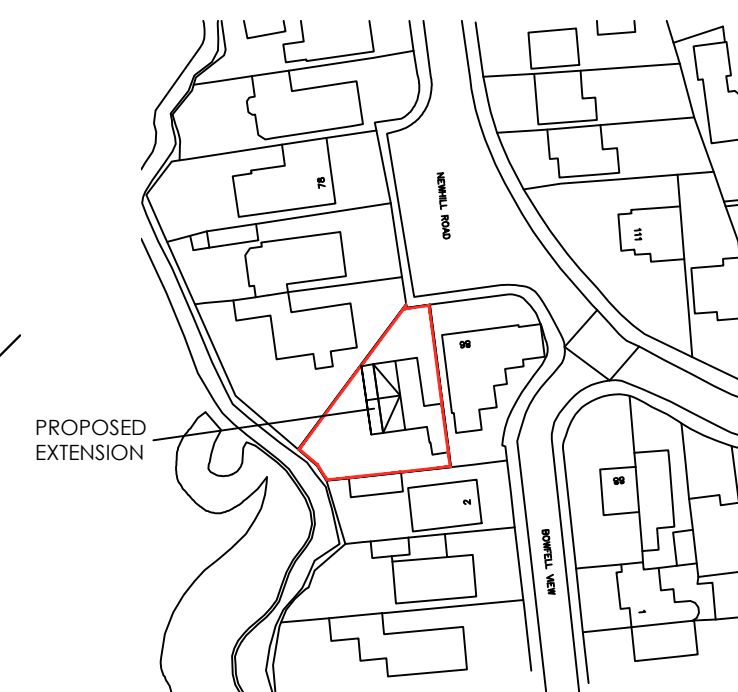

LOCATION PLAN
SCALE 1:1250

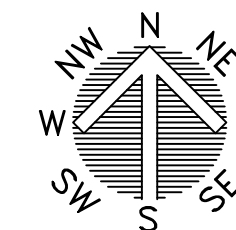

BLOCK PLAN
SCALE 1:500



OFFICE ONE,
34 VICTORIA ROAD,
BARNLEY,
S70 2BU
Phone: 01226 208482
Email: info@whiteaguspартnership.co.uk
Web: www.whiteaguspартnership.co.uk

ARCHITECTURAL SERVICES

Project:
PROPOSED EXTENSION AT
84 NEWHILL ROAD, MONK BRETTON
BARNLEY, S71 1XH

Client:
MR BOB TUTILL

Drawing
Title:
PLANS AND ELEVATIONS

Date:
MAY 2021
Ref: 21-047
Scale:
1:50 & 1:100 @ A1
Dwg. No:
01
Rev:
A

Date	Suffix	Description	Date	Suffix	Description
14-06-21	A	REVISED TO CLIENTS REQUIREMENTS			