




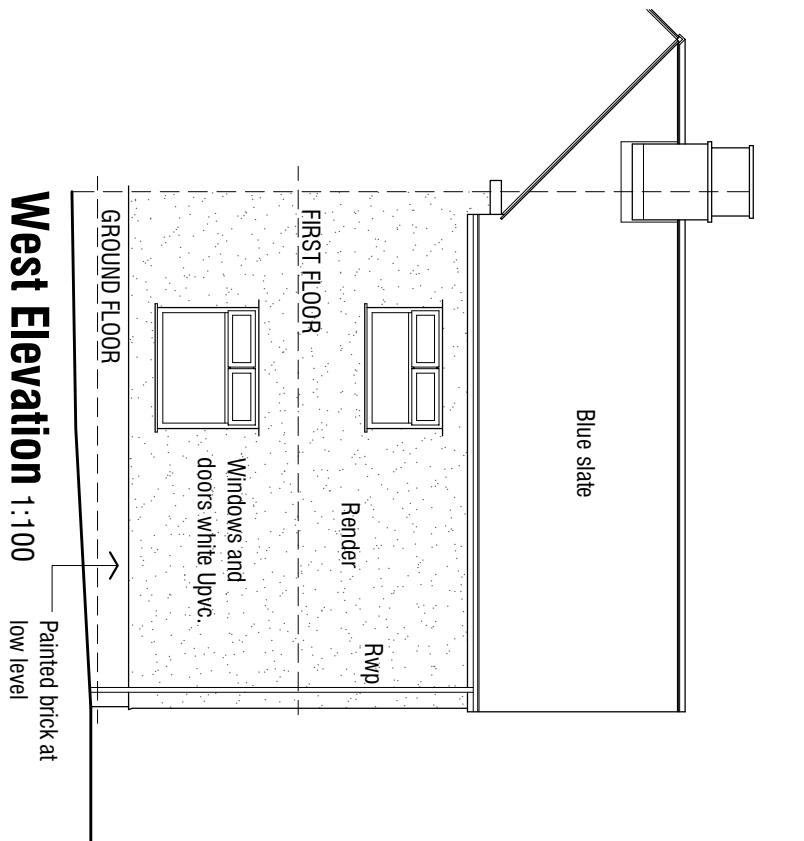


West Elevation 1:100

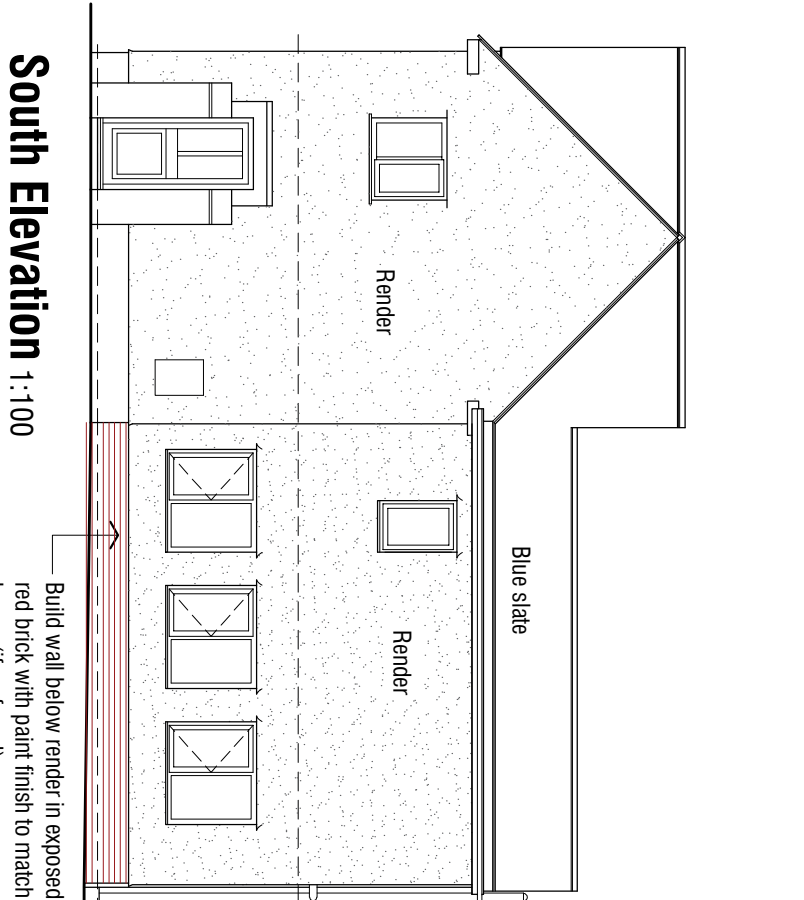


South Elevation 1:100

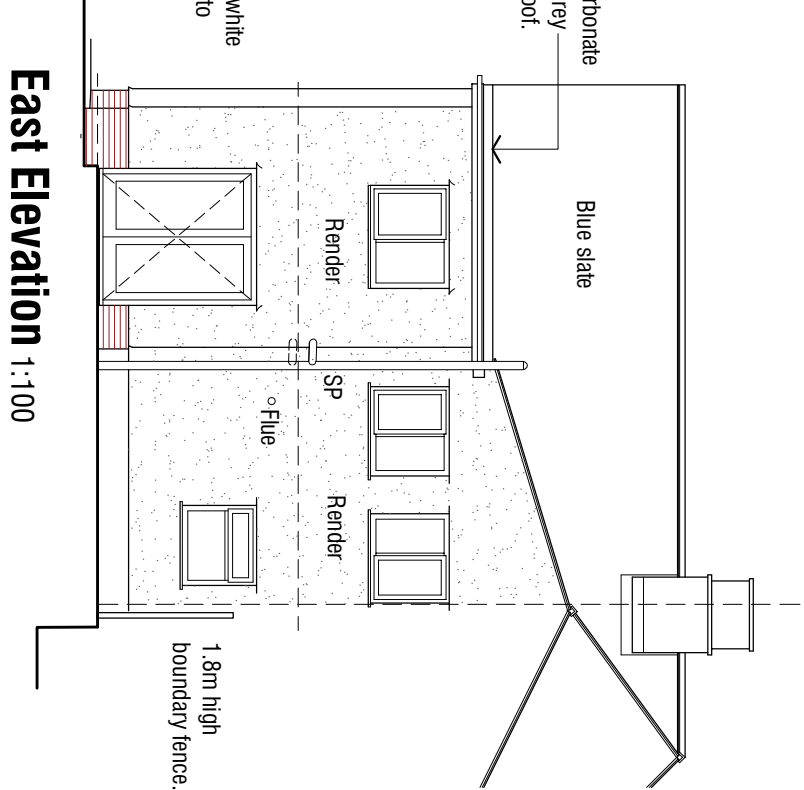

East Elevation 1:100

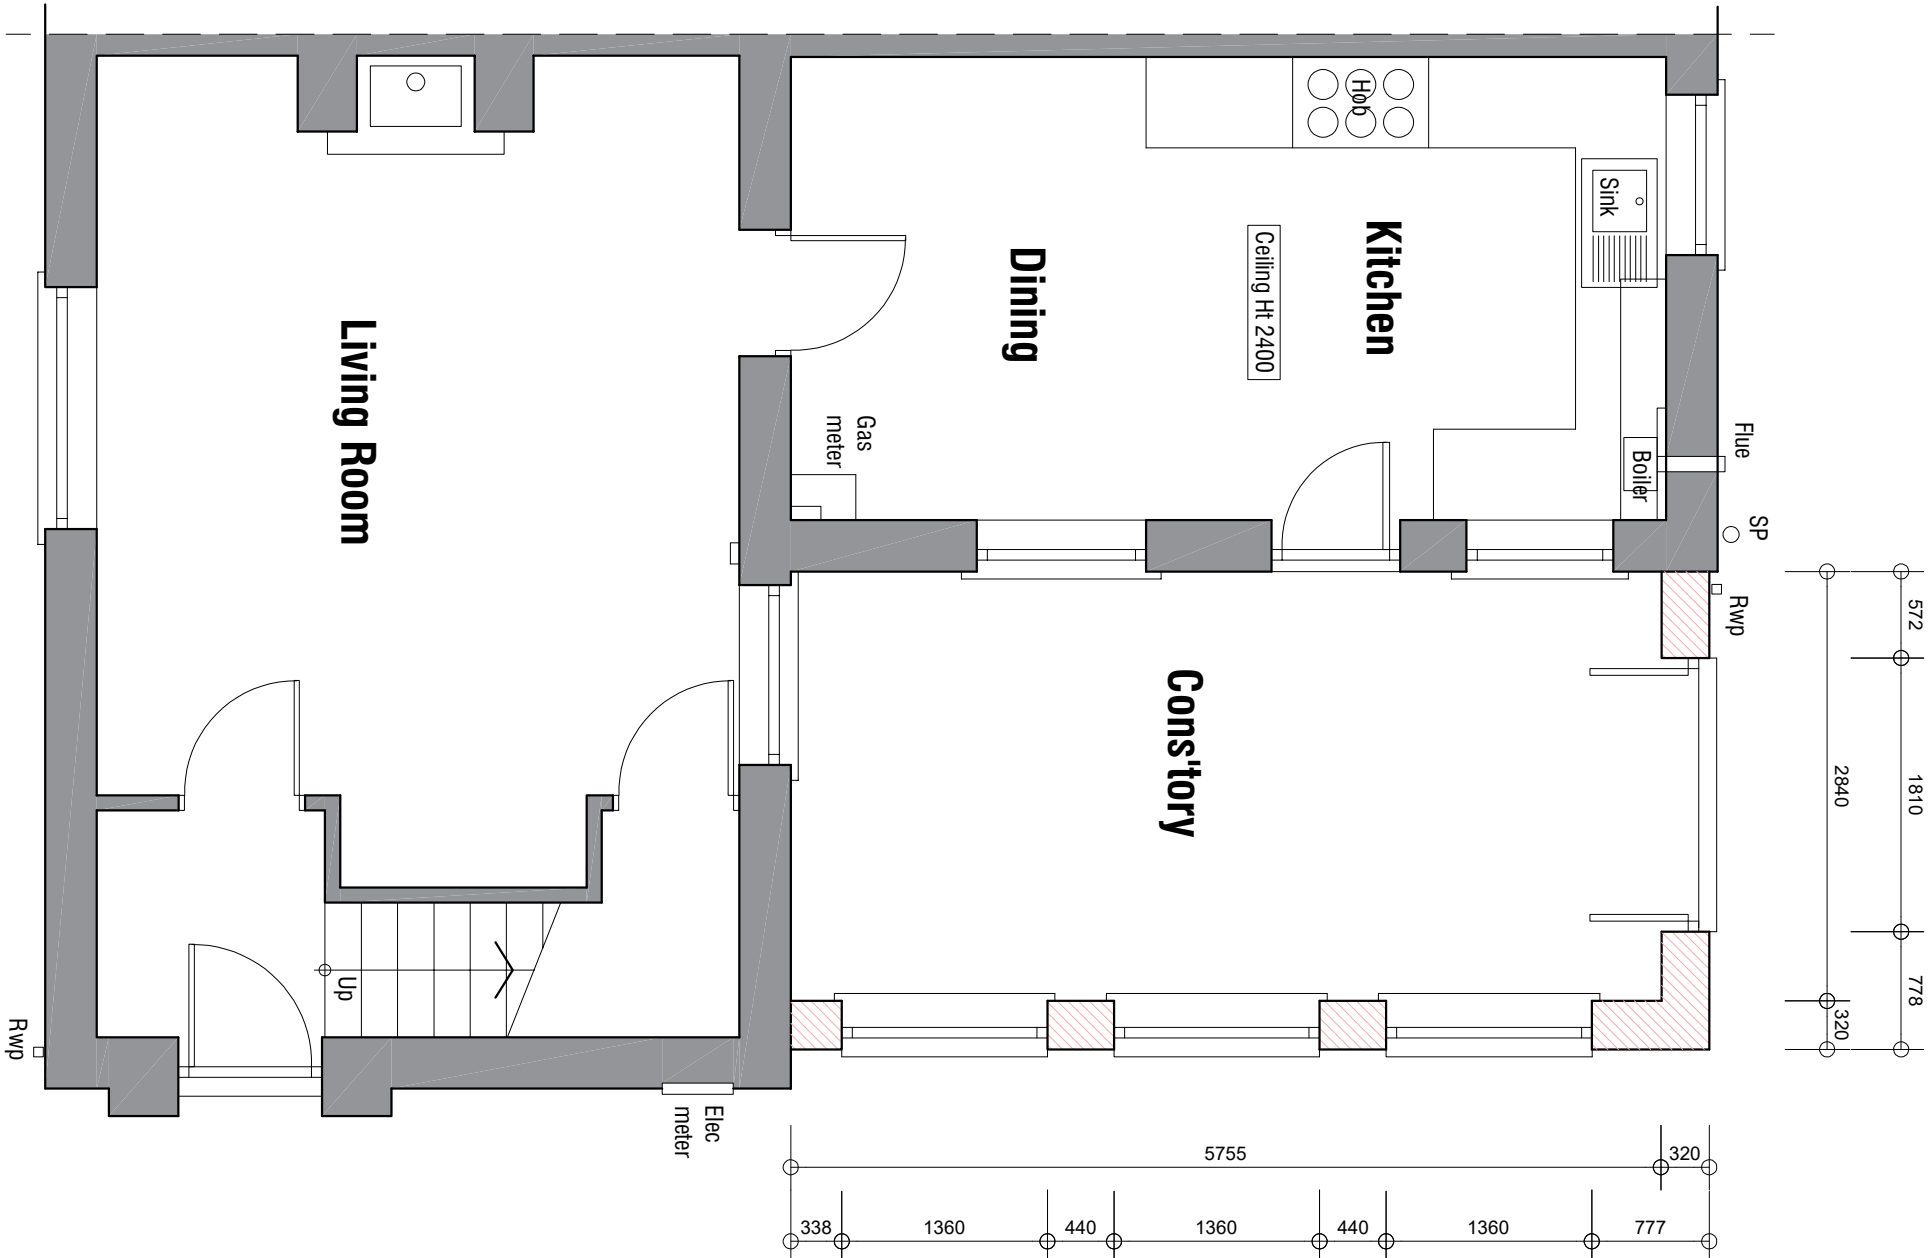

Ground Floor 1:50

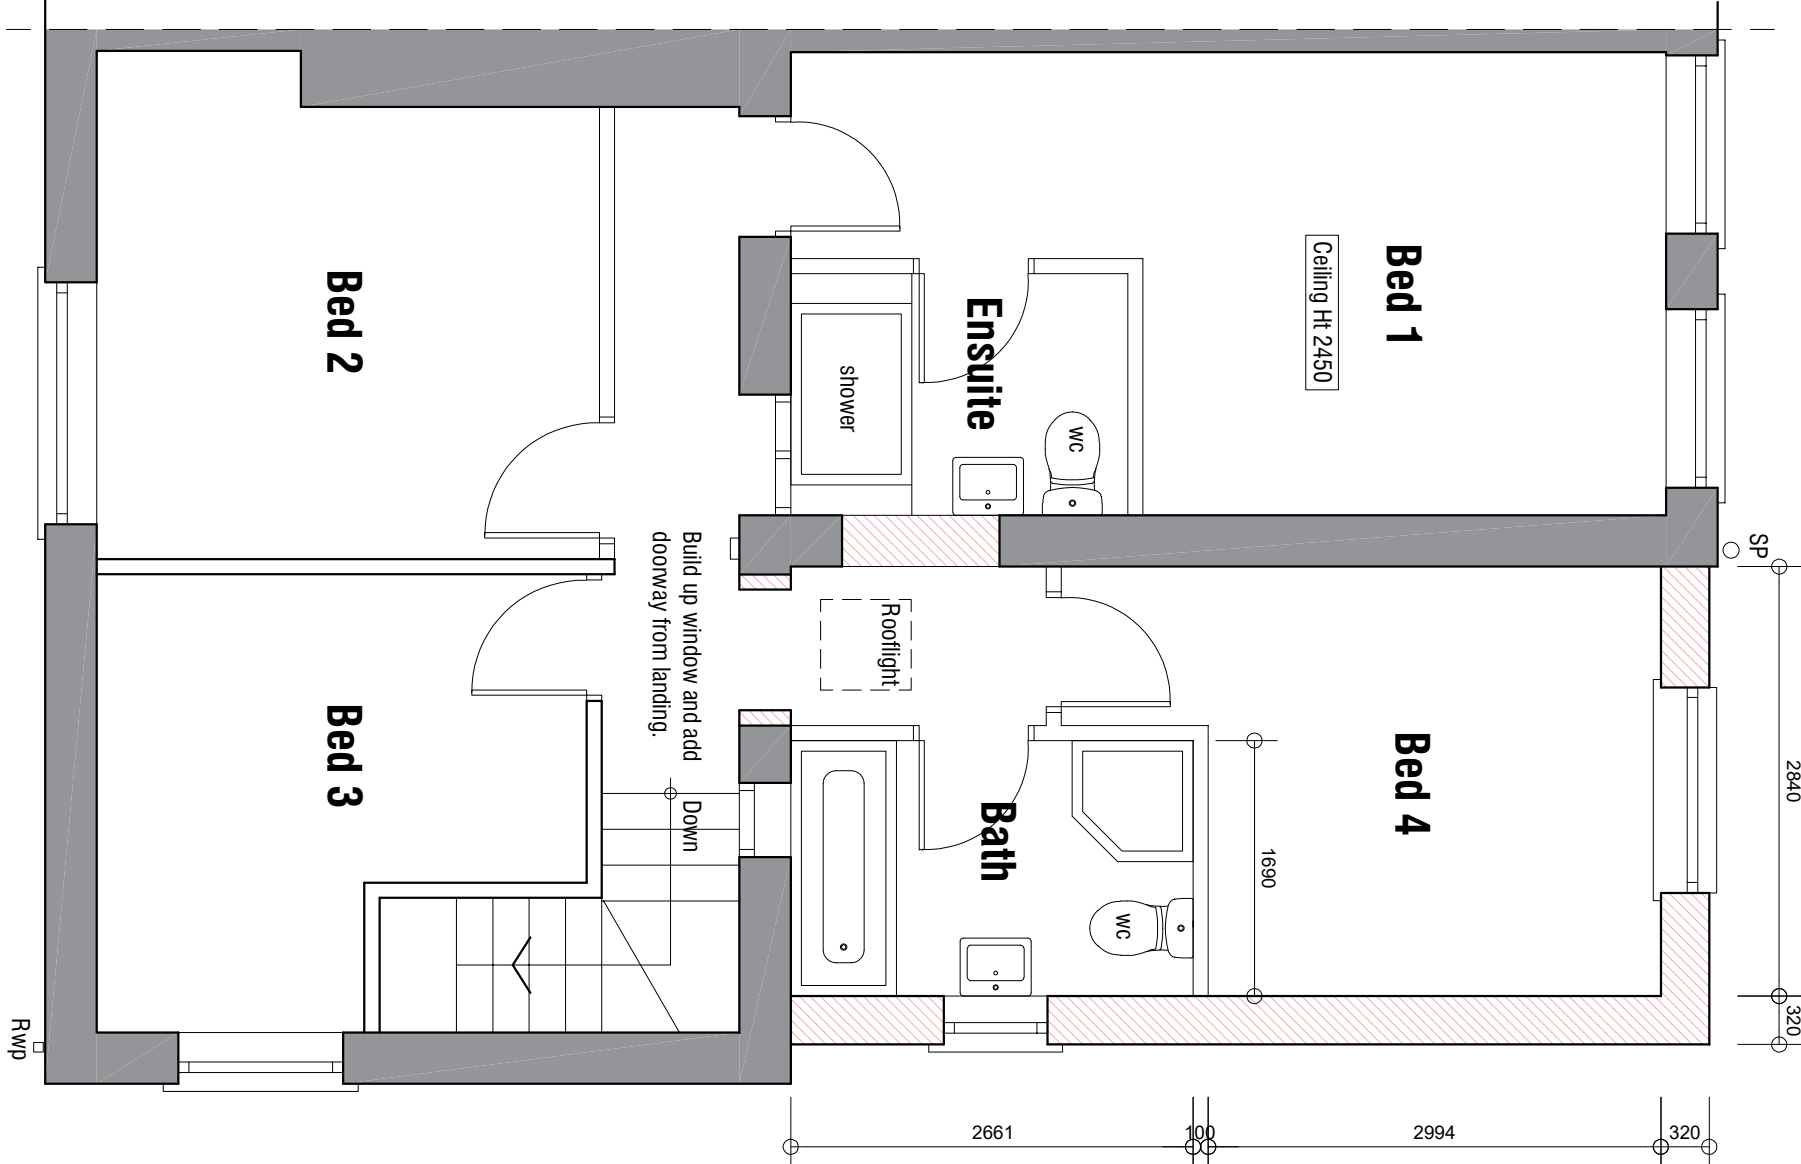

First Floor 1:50

15 Hackings Avenue
Pentstone
Sheffield
S36 6BN

Rev A - 30.05.2022 Design amended.

Plans & Elevations

Proposals - Option B

architectural design and building consultants

mboothdesign

Fairfield House
Bernesli Close Barnsley
S70 2TL
Tel: 0114 2751500
E: mark@mboothdesign.co.uk

Scale 1:50 1:100 @ A2

Date March 2022

Dwg No. P02

Drawn MJB

Ref. 22.06

Rev. A

30mm

20mm

10mm

5mm

Copyright mboothdesign. All dimensions in millimeters unless otherwise stated.
Dimensions for setting out in existing buildings are to be checked and marked on site.