



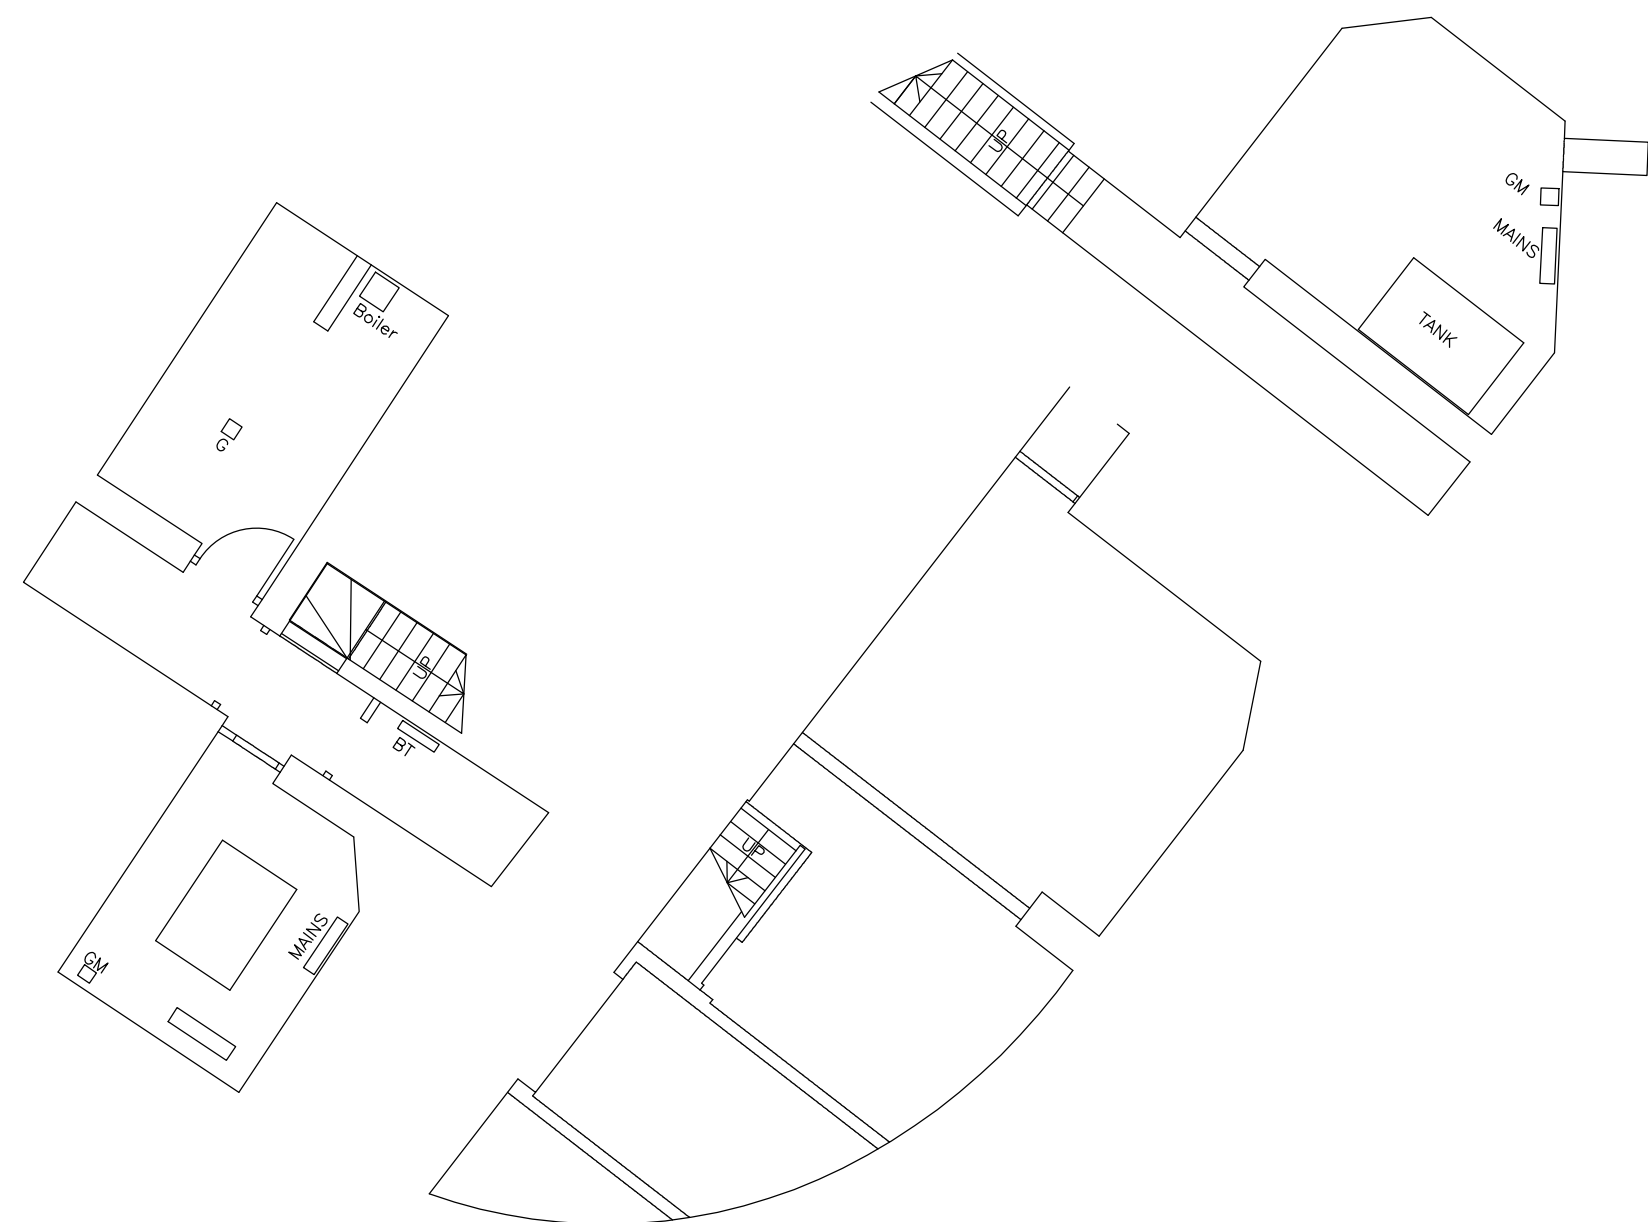

BASEMENT
SCALE 1:100

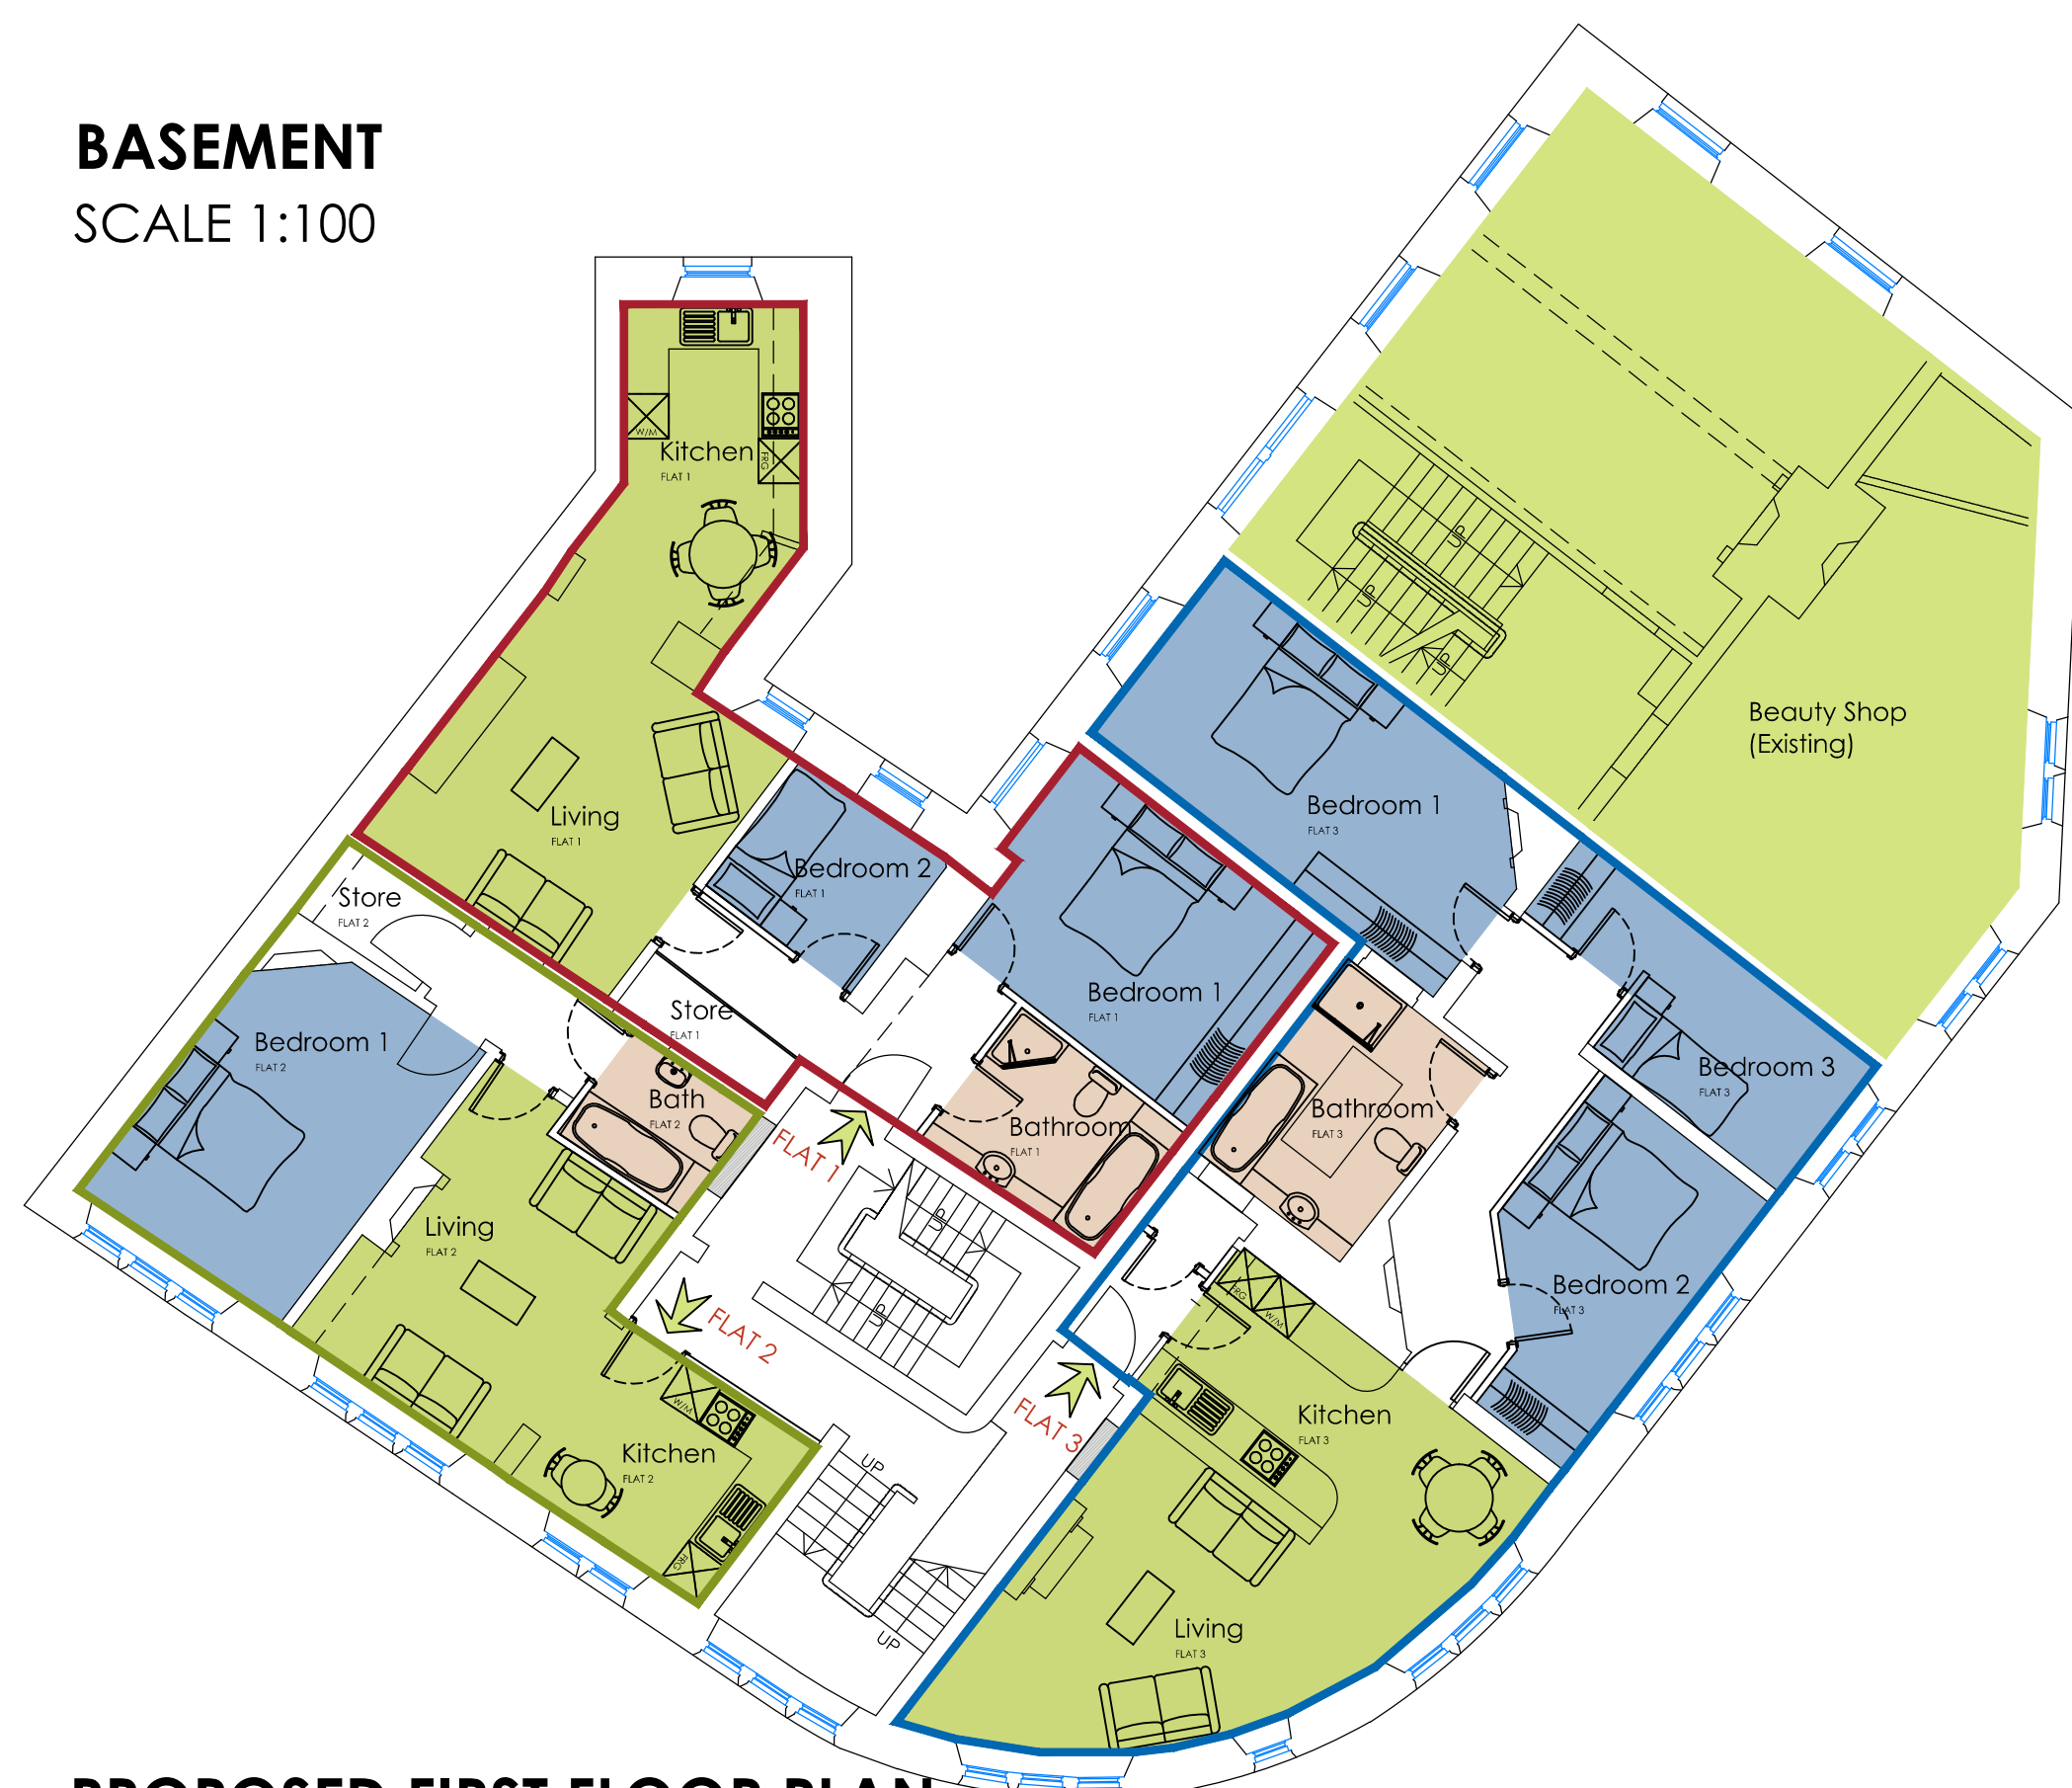


PROPOSED FIRST FLOOR PLAN
SCALE 1:100



PROPOSED GROUND FLOOR PLAN
SCALE 1:100



PROPOSED SECOND FLOOR PLAN
SCALE 1:100

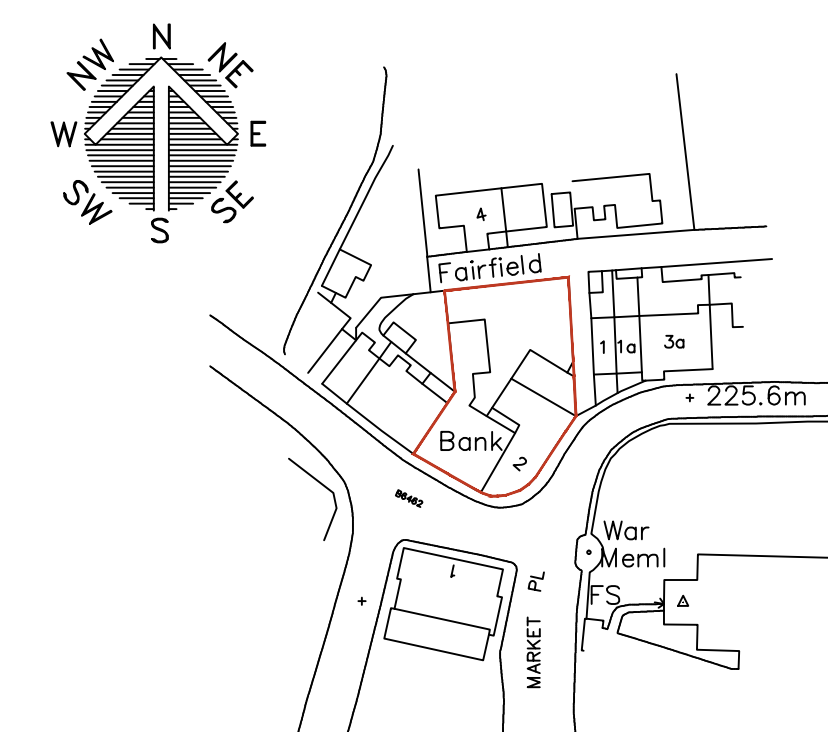

LOCATION PLAN
SCALE 1:1250

WhiteAgus PARTNERSHIP ARCHITECTURAL SERVICES AND SURVEYORS			8 MORSTON BUSINESS PARK, WHALEY ROAD, BARUGH GREEN, BARNESLEY, S75 1HQ Phone: 01226 208482 Fax: 01226 283030 Email: info@whiteaguspартnership.co.uk Web: www.whiteaguspартnership.co.uk		
Project: PROPOSED CONVERSION OF 4 ST MARY, PENISTONE S36 6DT			Client: MR M. RODGERS		
Drawing Title: PROPOSED FLOOR PLANS			Date: MARCH 2017	Scale: 1:100 @ A1	
			Ref: 16-116	Dwg. No: 01	Rev.:
Date	Suffix	Description	Date	Suffix	Description