



FRONT ELEVATION
(SOUTH EAST)


WALL MOUNTED GRAPHIC OFFER
New vinyl and aluminium signage zone for
alternative promotional signage.
Non-illuminated

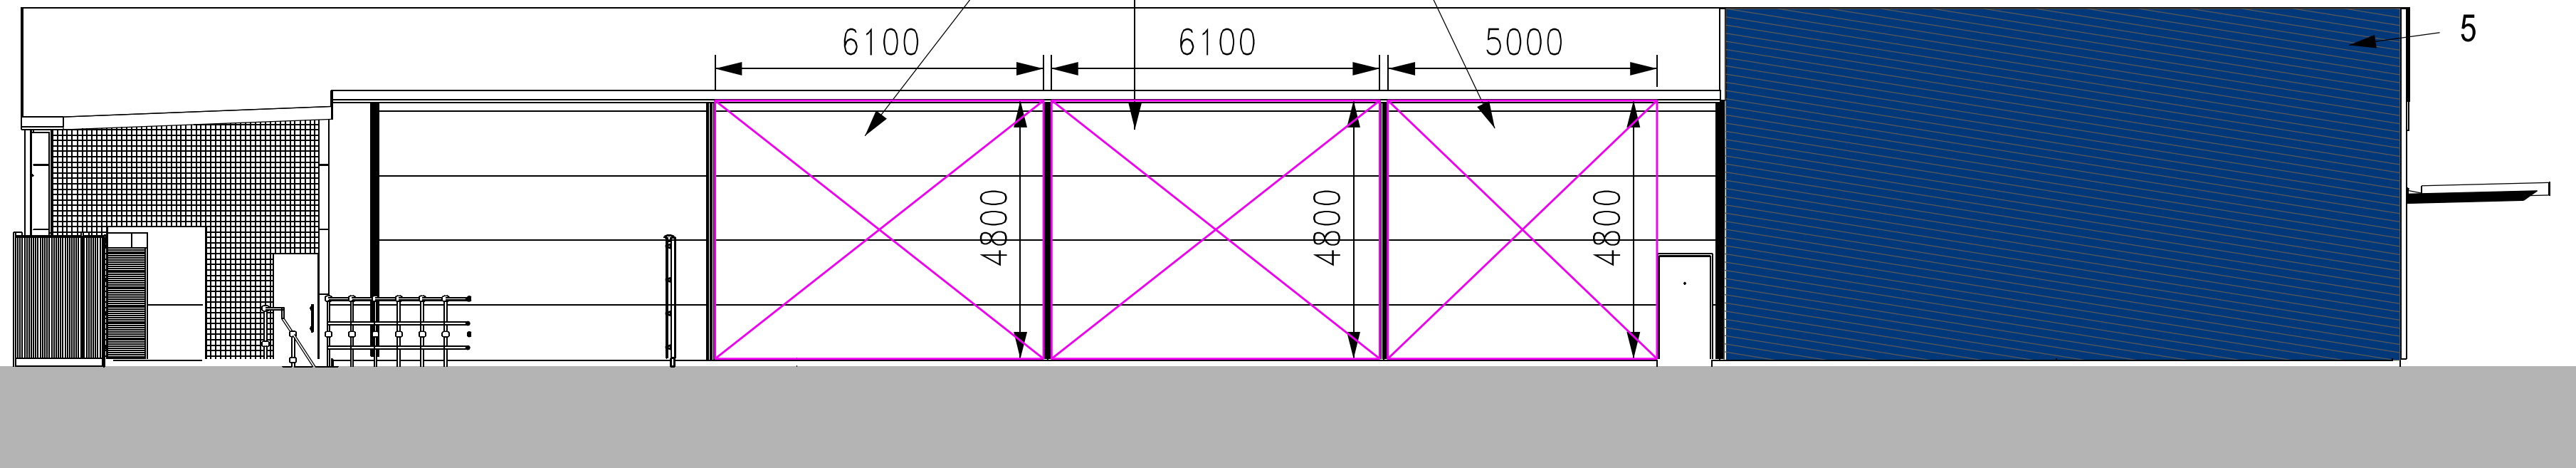


SIDE ELEVATION
(SOUTH WEST)

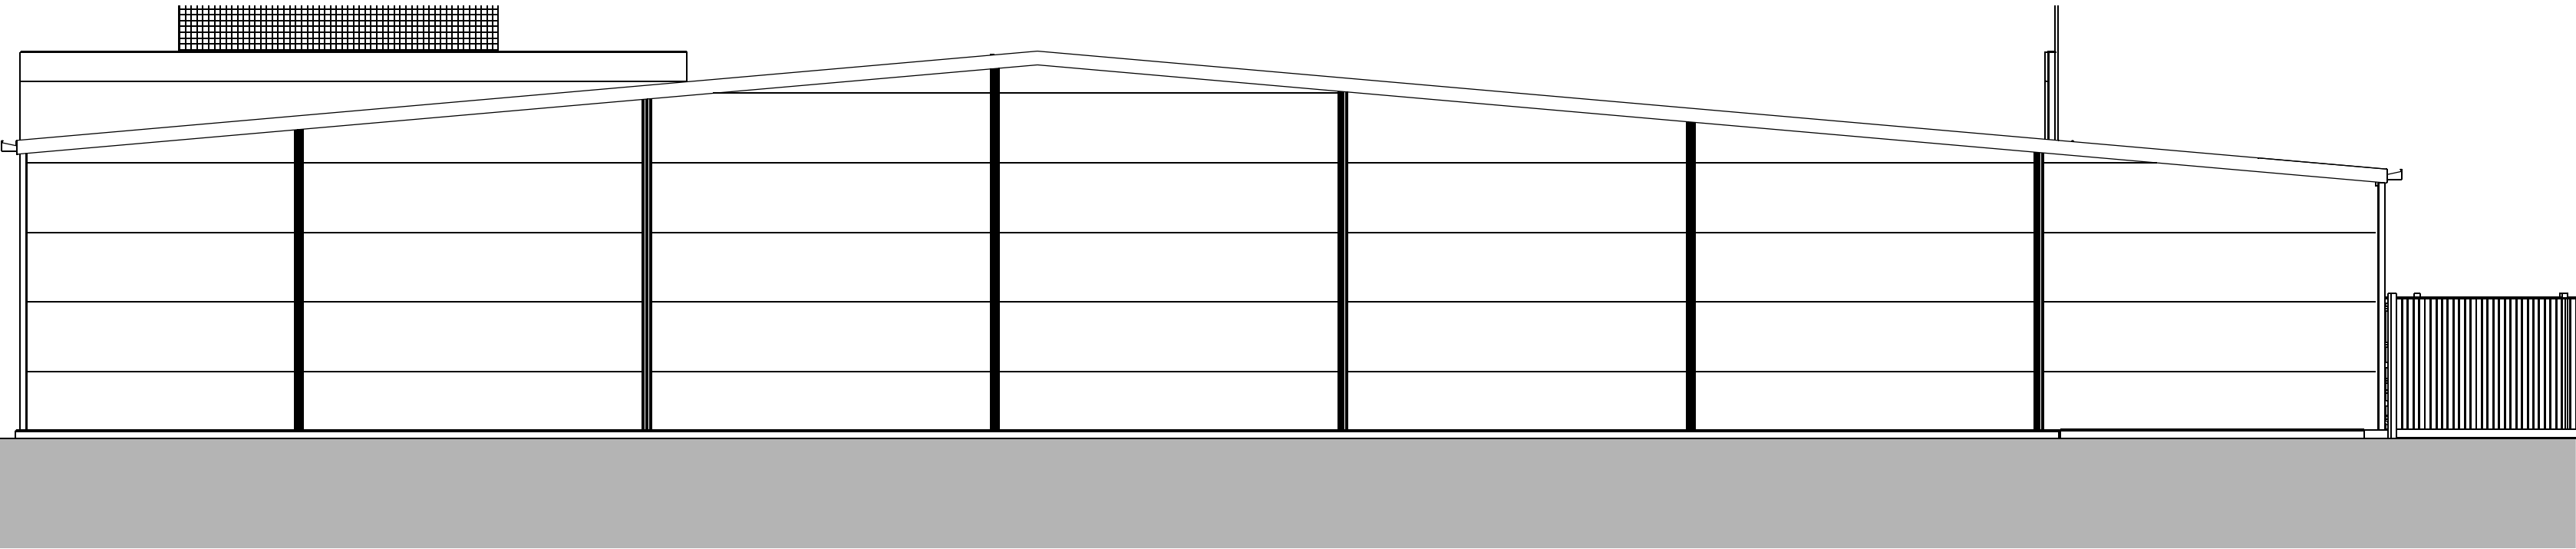

REAR ELEVATION
(NORTH WEST)

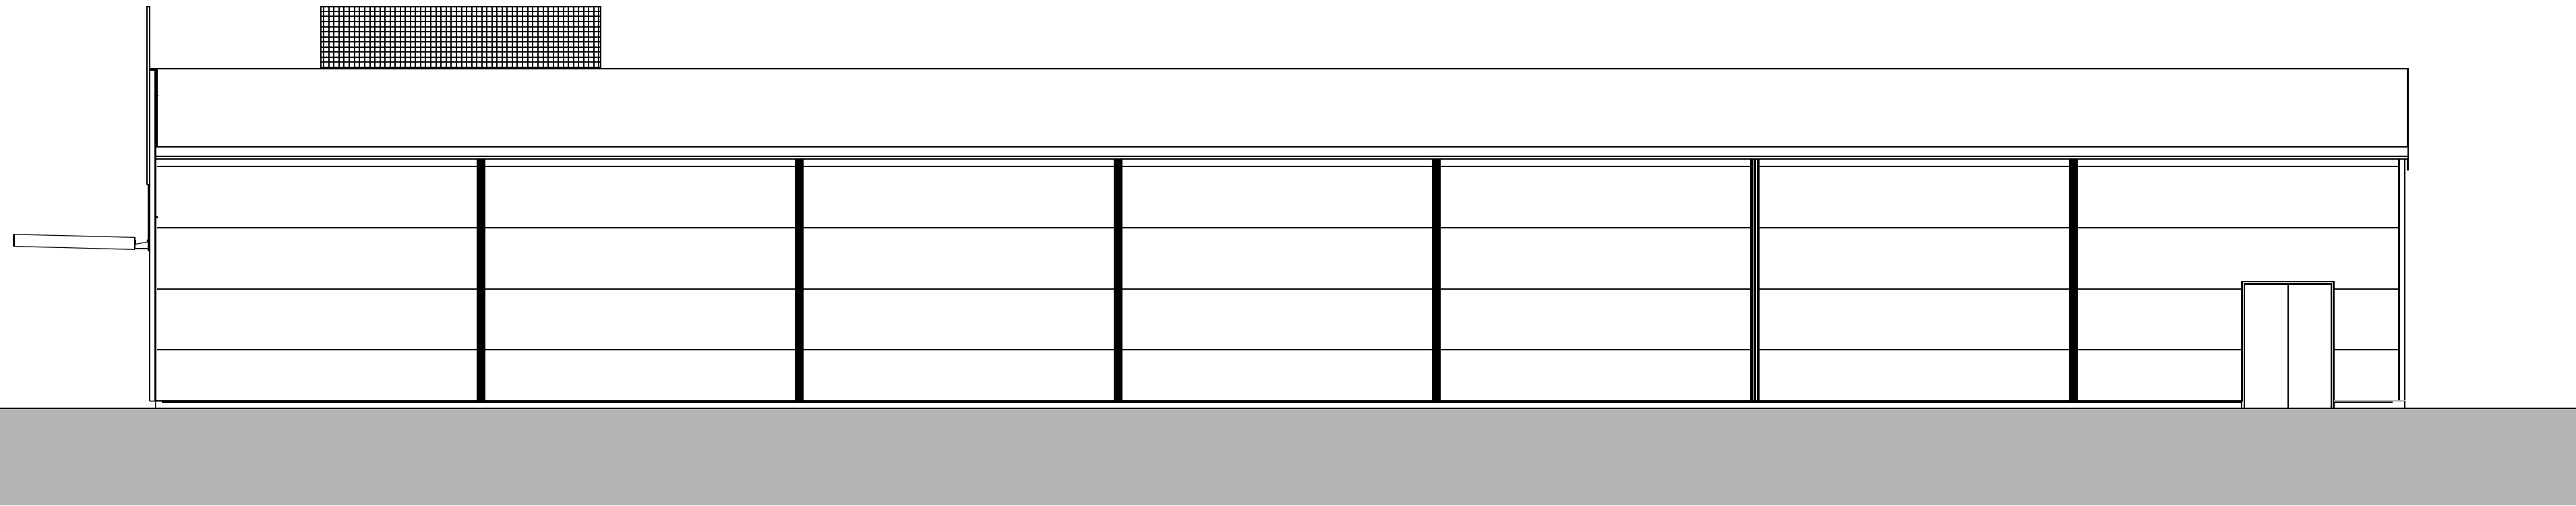

SIDE ELEVATION
(NORTH EAST)

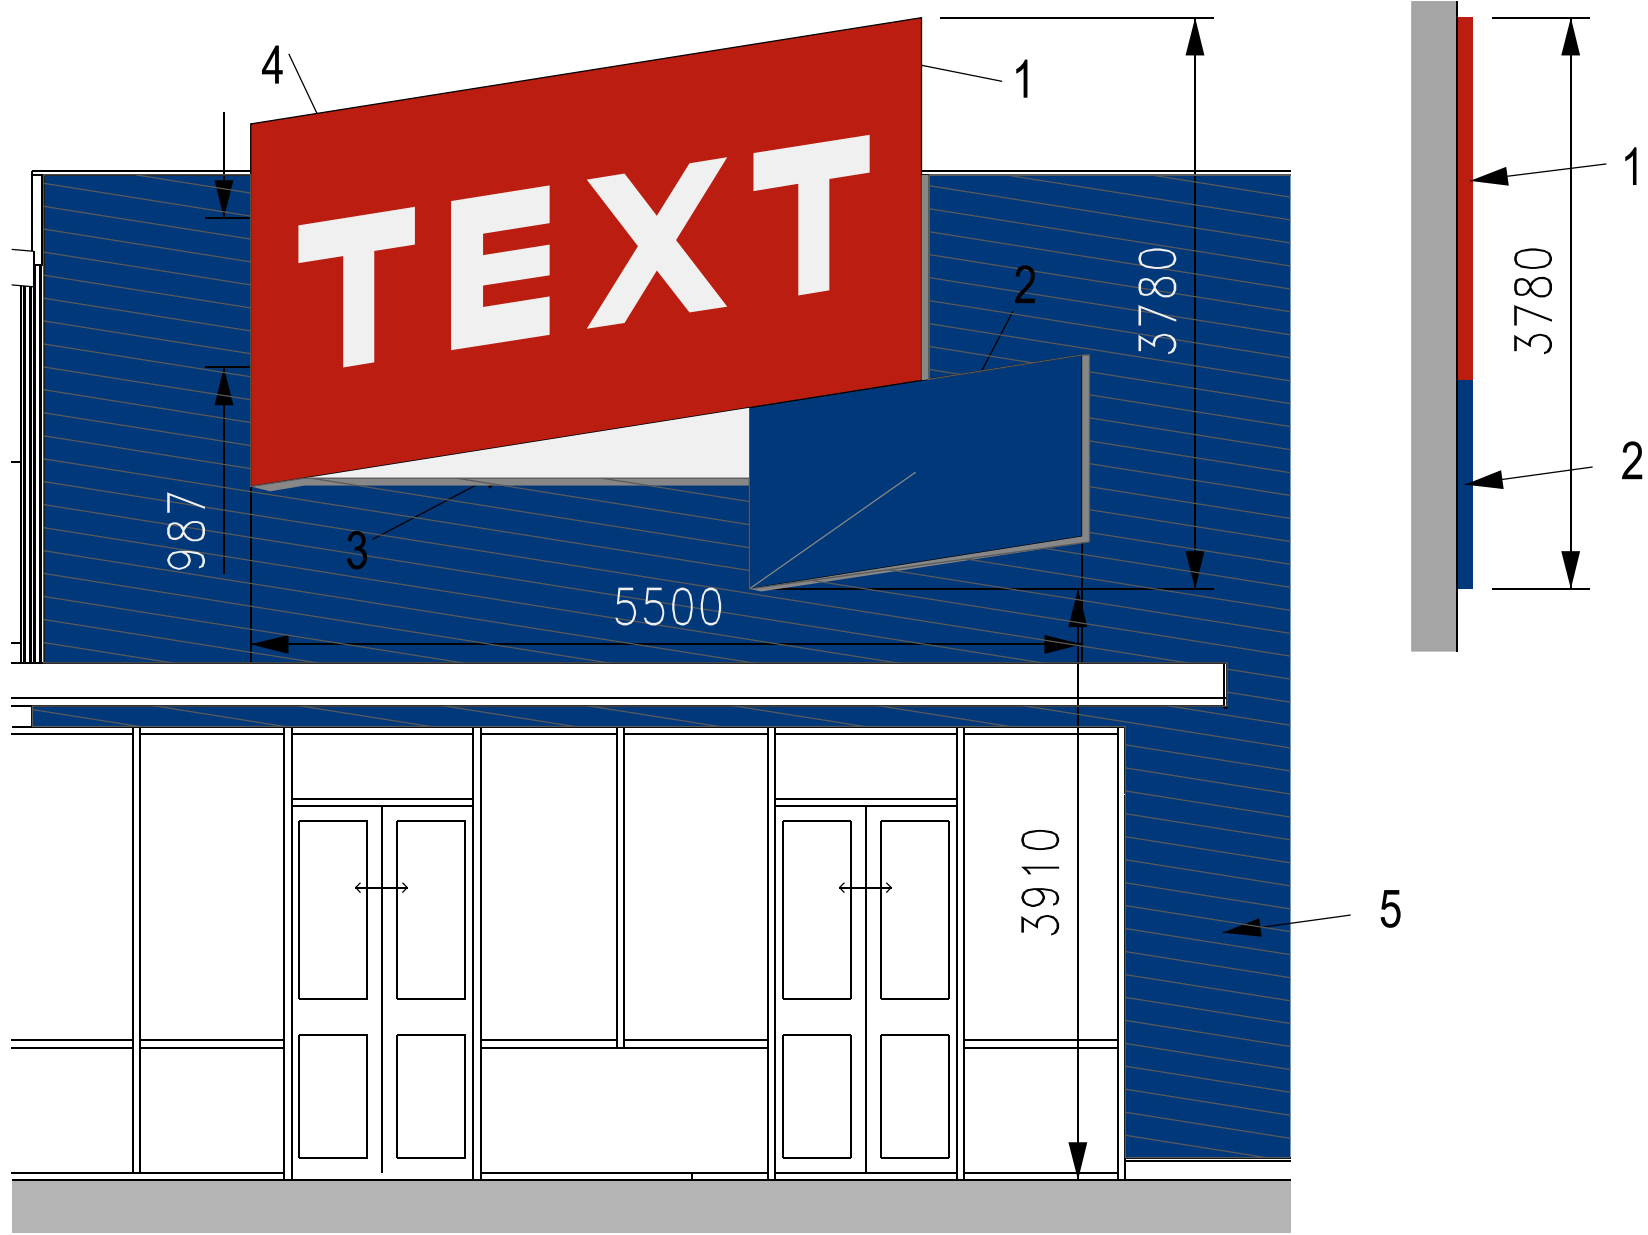

MAIN SIGNAGE DETAILS

- 1 - RED SECTION
Extruded aluminium Flexface system to a depth of 200mm.
Colour Ral 3020 - Traffic Red Satin. Area non-illuminated.
- 2 - BLUE SECTION
Extruded aluminium Flexface system to a depth of 200mm.
Colour Ral 5002 - Ultramarine Blue Satin. Area non-illuminated.
- 3 - WHITE SECTION
Folded aluminium panel to depth of 80mm.
Colour finish Ral 9003 Signal White Satin
- 4 - TEXT
White LEDs to face of fret cut lettering. 'TEXT' shown indicatively, actual
brand name to be confirmed. Colour and size as shown
Illuminance not to exceeds 200cd/m2
- 5 - TEXTURED WALL
Cement fibre plank, with timber effect texturing, fixed direct to cladding
panels. Colour to be Ral 5002
(JamesHardie - Hardieplank or similar)

Architects are to be notified of any discrepancies.
Contractors must check all dimensions on site.
This drawing is subject to copyright laws and is for use on this project only.
This drawing is to be used solely for the information as titled only.
For other information refer to the latest revision of any cross referenced drawings.
To be read in conjunction with relevant design standards/protocols.

A	20/08/18	ADDITIONAL GRAPHIC TO FRONT ELEVATION	DA	MA
#	01/08/18	FIRST ISSUE	JML	MA
REV	DATE	DESCRIPTION	DRN	CKD

AMENDMENTS	
STATUS:	PLANNING

CLIENT:	DPP LTD
---------	---------

PROJECT NAME:	2071 BARNSELY
---------------	---------------

PROJECT ADDRESS:	WOMBWELL LANE BARNSELY S70 3NS
------------------	--------------------------------------

DRAWING TITLE:	Proposed Elevations
----------------	---------------------

JOB NO:	DRG NO:	REVISION:
17-6201	P13	A
DATE:	SCALE:	SHEET SIZE:
Aug 18	1:100	A1

S+SA
ARCHITECTS

CRAVEN LODGE, VICTORIA AVENUE,
HARROGATE, N.YORKSHIRE, HG1 5PX
WWW.SSA-ARCHITECTS.CO.UK
T: 01423 856999

