



Drawing No.	Rev No.
MGD002	-001

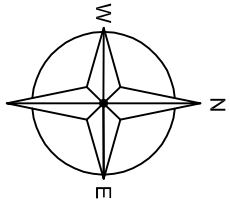


INDICATIVE
ONLY

SITE AREA 14000m²

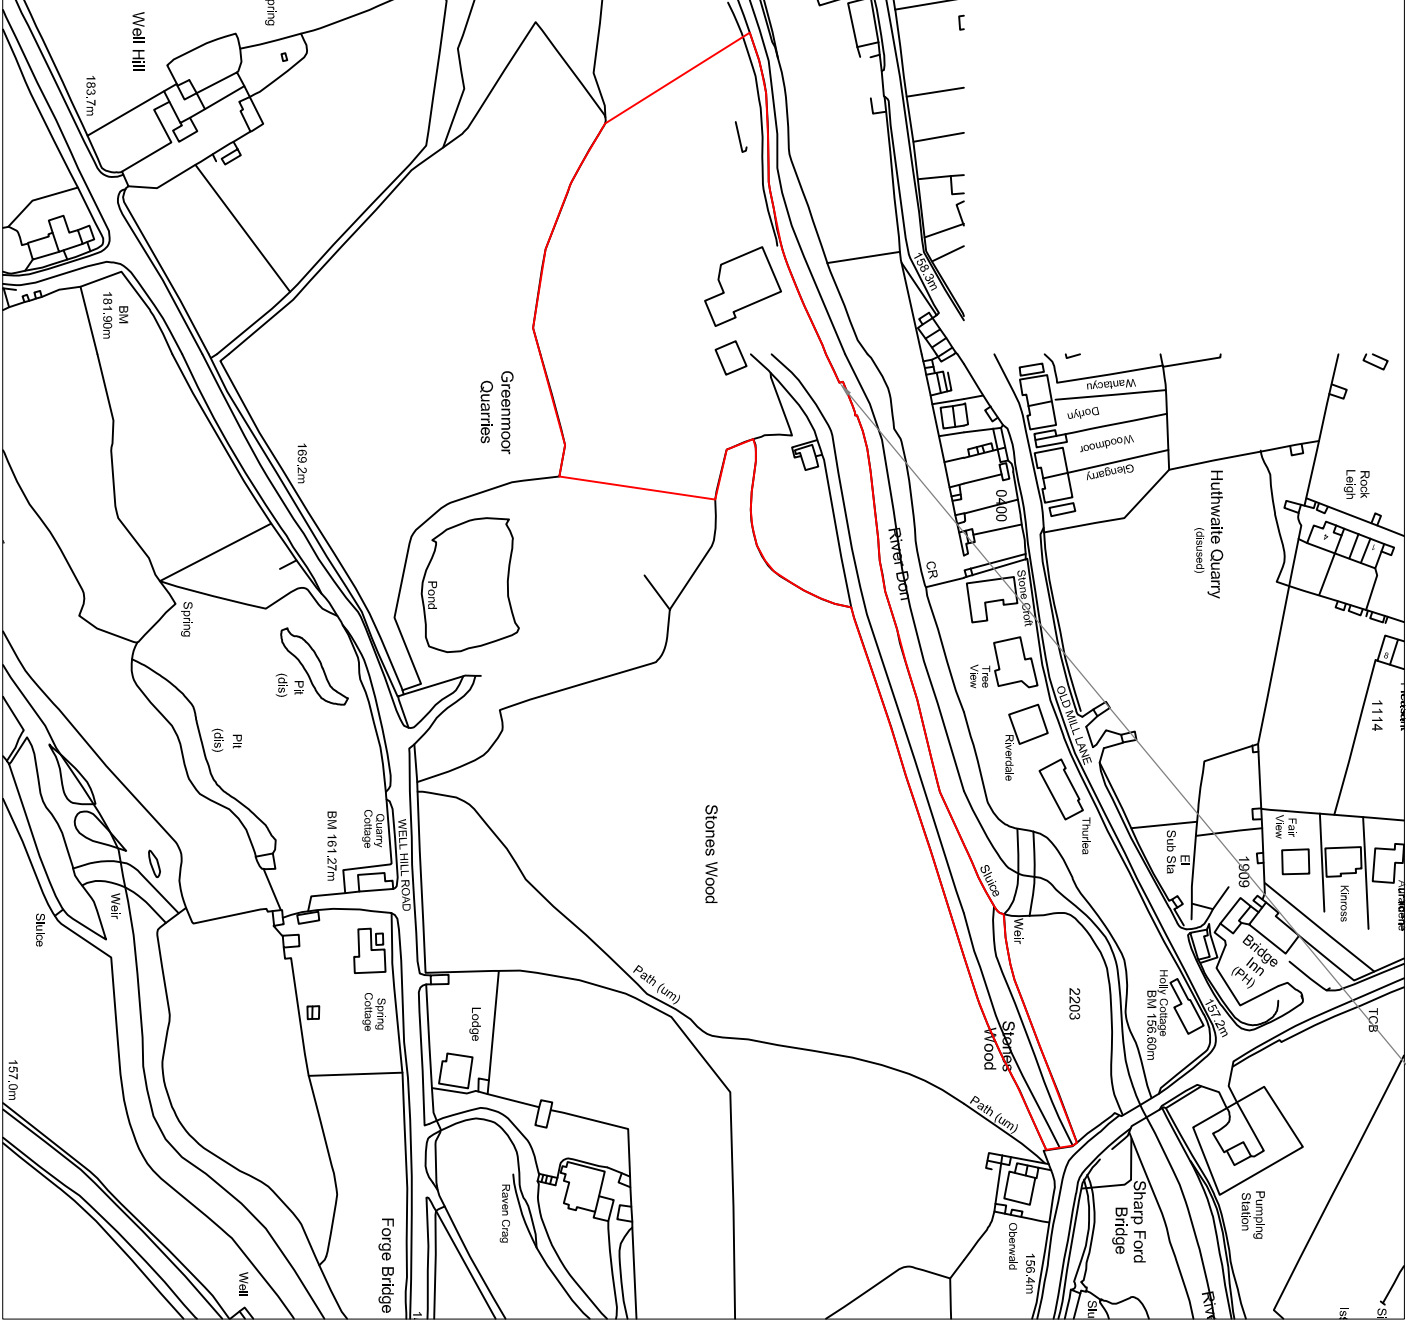

LOCATION PLAN
SCALE 1:2500 AT A3

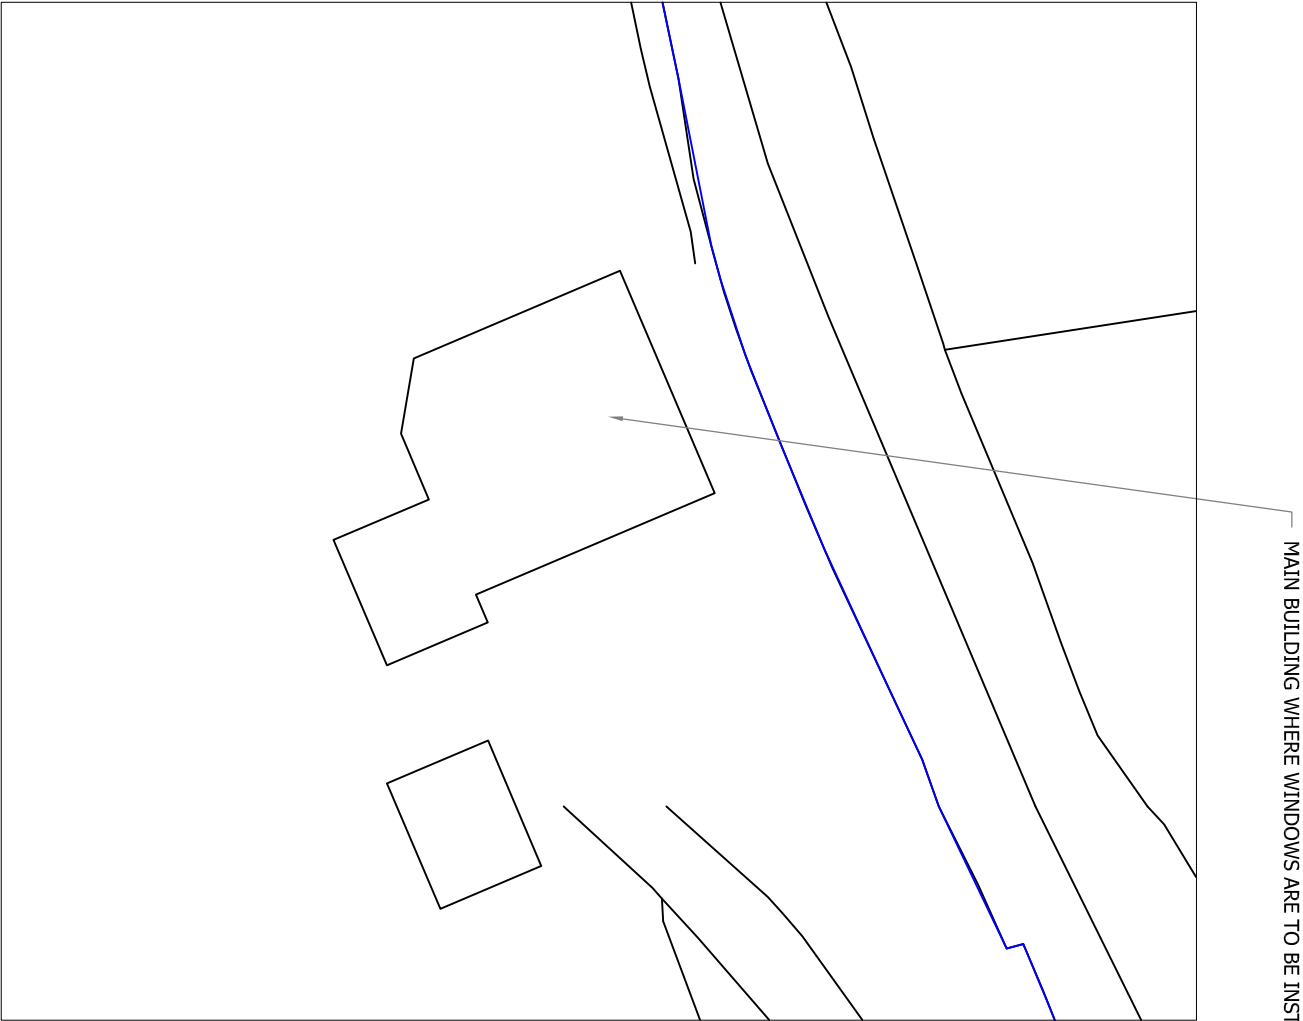

SITE PLAN
SCALE 1:500 AT A3

DO NOT SCALE: Contractor to check all dimensions and report any omissions or errors

NOTES

Rev	Description	By	Chk	App	Date
-----	-------------	----	-----	-----	------

JRB DESIGNS LTD
1 Saville Road
Cudworth
Barnsley
S72 8LT
Tel: 01226 383542
Fax: 01226 380078
Mob: 07970 541192
Email: jrb@jrbdesigns.co.uk
This drawing is copyright. © Jrbdesigns Ltd.

Client
MR G DALTON

Drawing Title
SITE PLANS

Address
**OLD SAW MILL
FORGE LANE
WORTLEY
SHEFFIELD S35 7DN**

Project Title:
External alterations

Purpose of Issue:
CONSTRUCTION

Drawing Status
FIRST ISSUE

Scale at A3 AS SHOWN	Drawn By JRB	Date 04/03/2013
Checked By	Approved By	Date 04/03/2013
Project No. MGD002	Drawing No. 001	Revision -

APPROVAL ☒ INFORMATION ☐ TENDER ☐ CONTRACT ☐ CONSTRUCTION ☐