


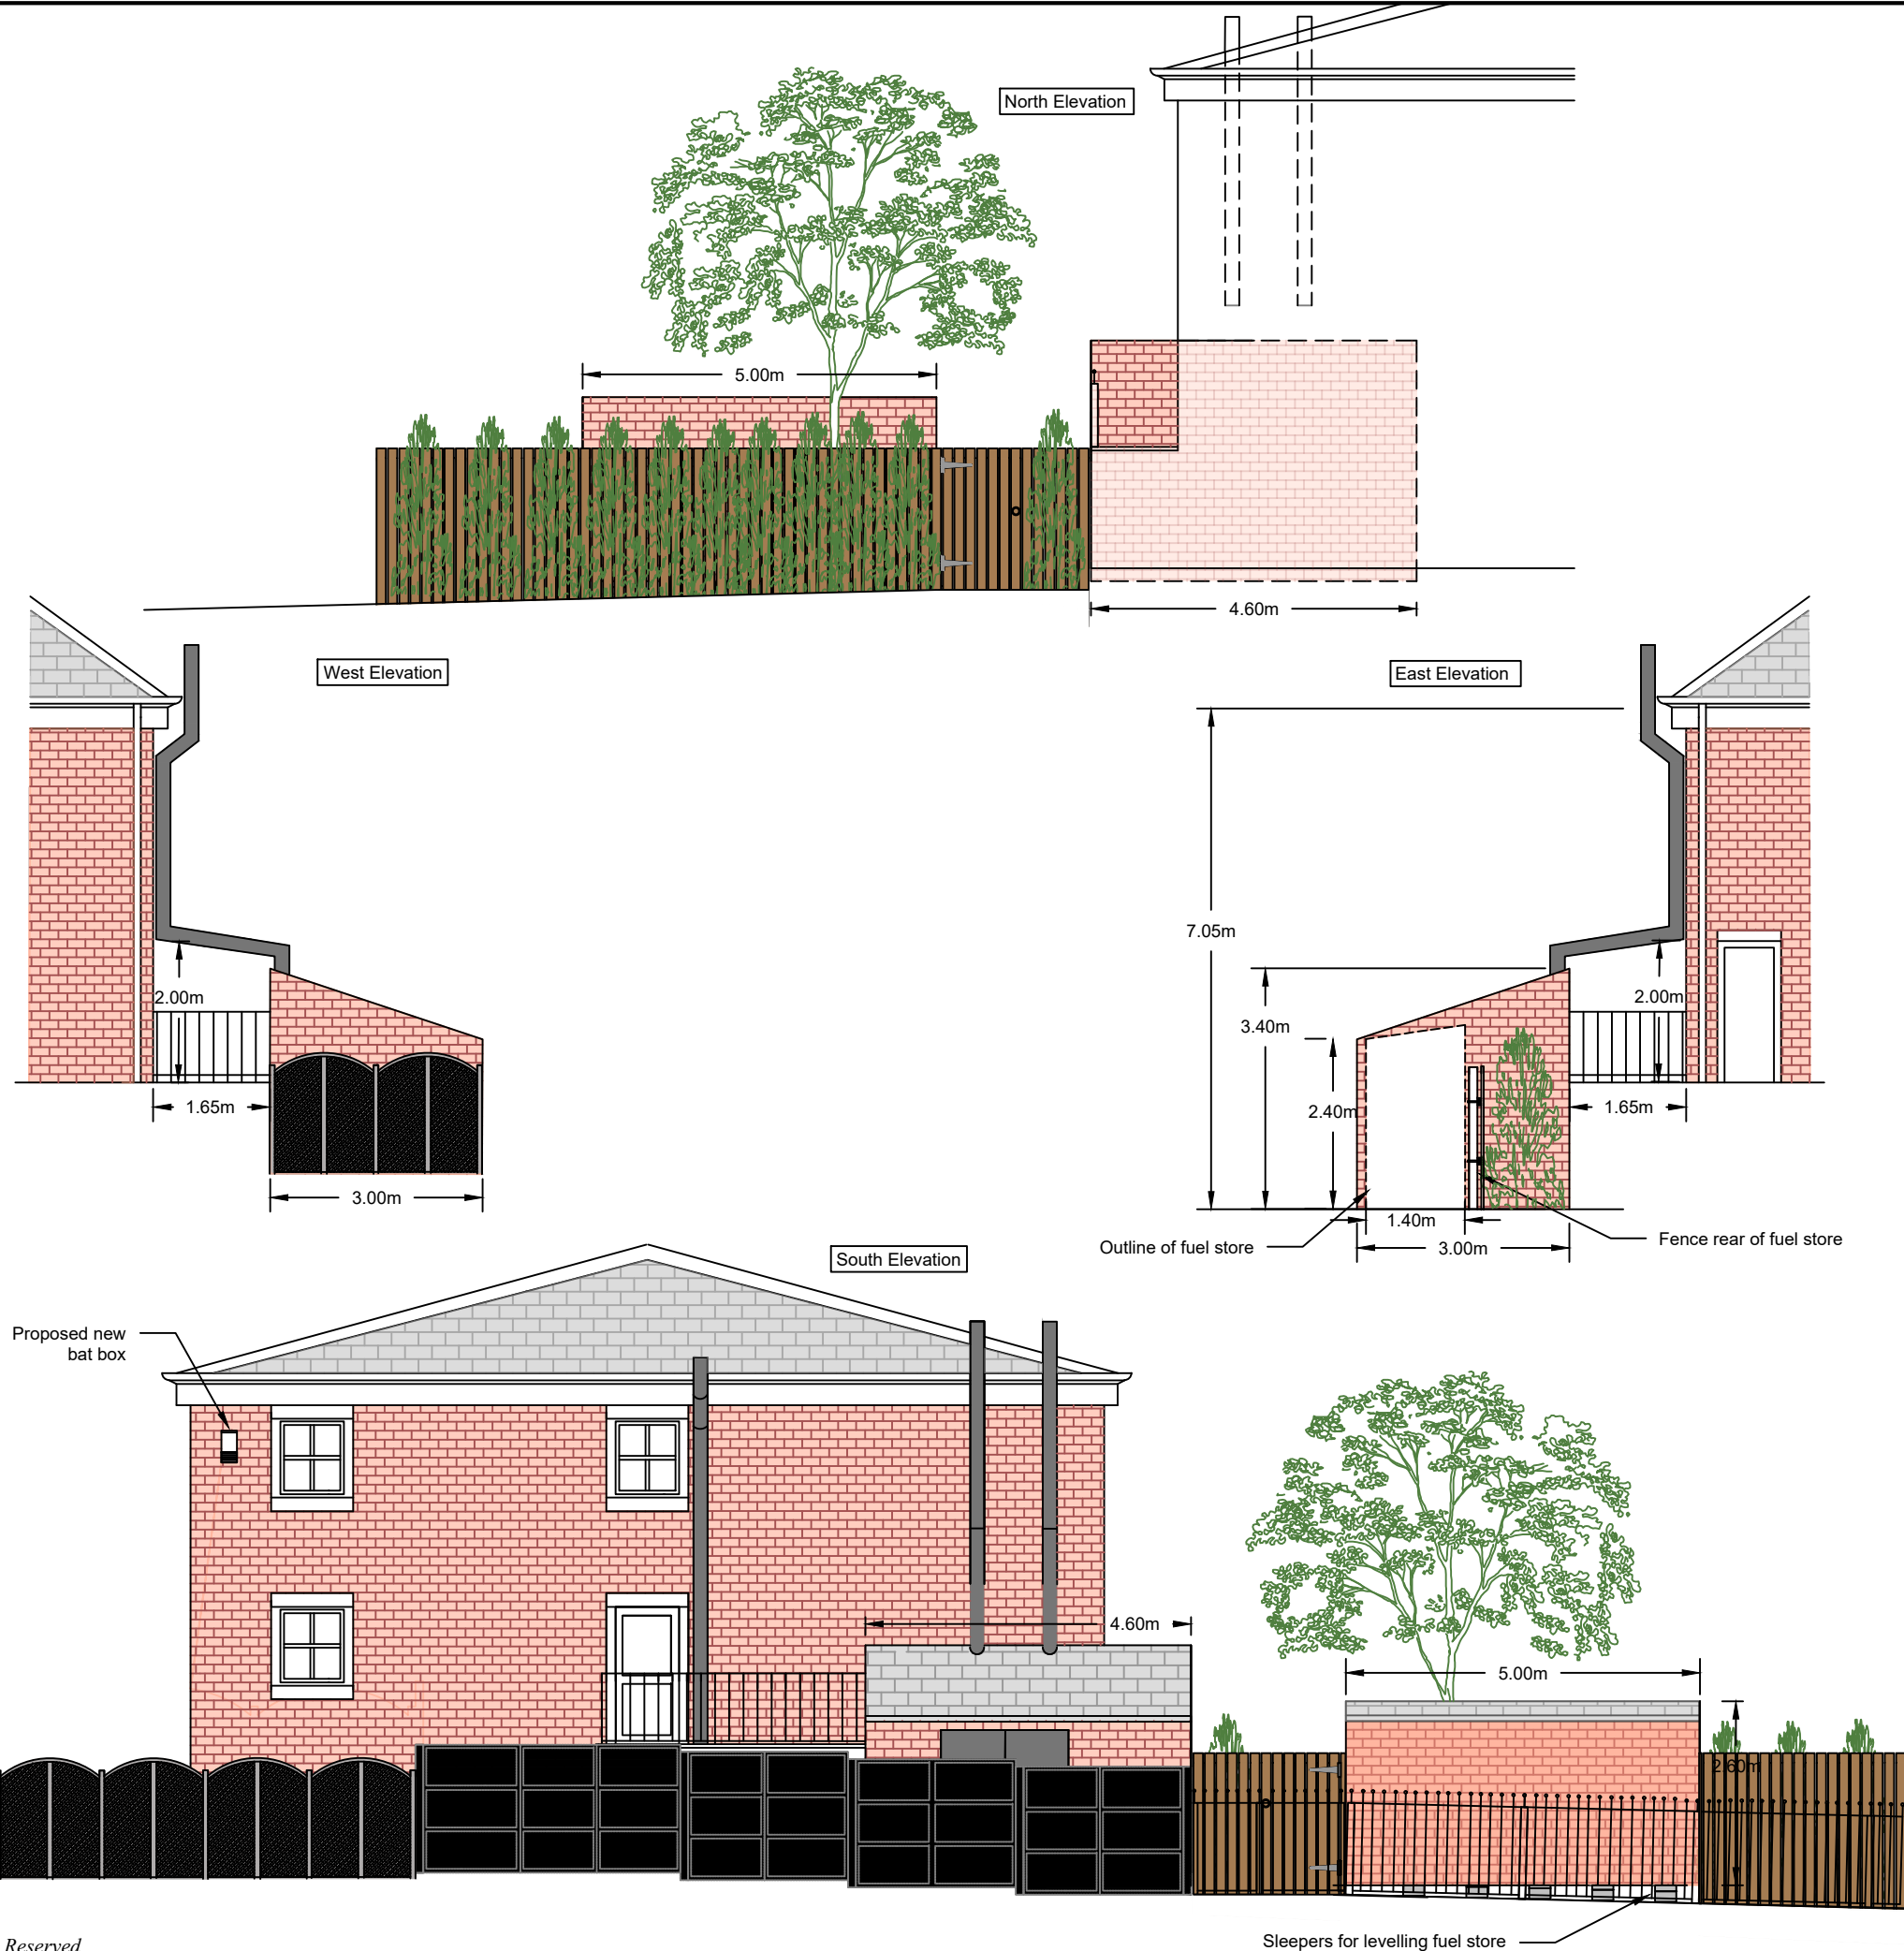

D	Detail added for clarity	10/05/22	AB	AB	HK
C	Re-measured and re-drawn as necessary. Gates, fences, plant room and fuel store added to south elevation.	11/04/22	AB	AB	HK
B	Plant room and fuel storage type changed and location of them changed	16-03-22	MD	AB	HK
A	Amended height of care home + added split pipe connecting to care home + example picture of boiler house + material description	17-09-21	PAG	AB	HK

REVISION	DETAILS	DATE	DRN	CHKD	APPD
----------	---------	------	-----	------	------

CLIENT

The UK Development Group Ltd

PROJECT

Water Royd Care Home
Biomass Boiler

DRAWING TITLE

Proposed Elevations

DRG No.	NT15521/04	REV	D
DRG SIZE	A3	SCALE	1:100
DRAWN BY	PAG	CHECKED BY	AB
		APPROVED BY	HK



NEWCASTLE UPON TYNE | TEL 0191 232 0943
WWW.WARDELL-ARMSTRONG.COM

☐ BIRMINGHAM

☐ BOLTON

☐ CARDIFF

☐ CARLISLE

☐ EDINBURGH

☐ GLASGOW

☐ LONDON

☐ MANCHESTER

☐ SHEFFIELD

☐ STOKE ON TRENT