



Drawing No.	Rev No.
MGJ001 -006	A

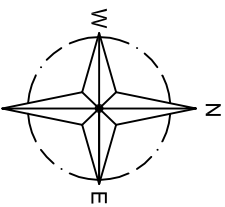

INDICATIVE
ONLY

12250

WORSBROUGH ROAD

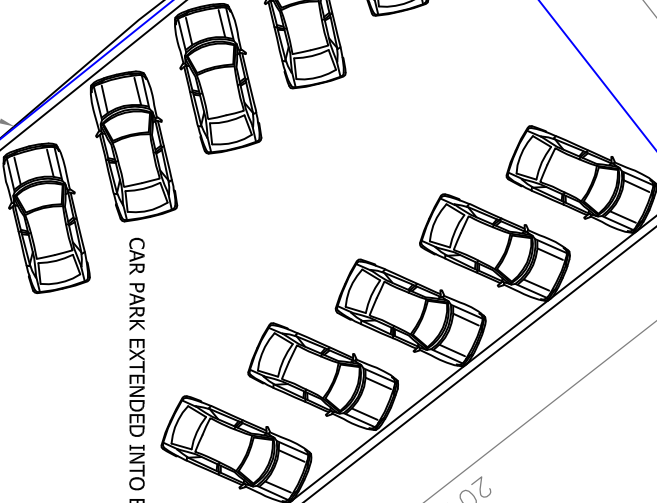

CAR PARK EXTENDED INTO BANKING

BEER GARDEN
UPPER
TERRACE

BEER GARDEN LOWER
TERRACE


WENTWORTH ROAD

STEPS

0.9m HIGH WALL AROUND PERIMETER

SITE PLAN
SCALE 1:200 AT A3

EXISTING FRONT
CAR PARK

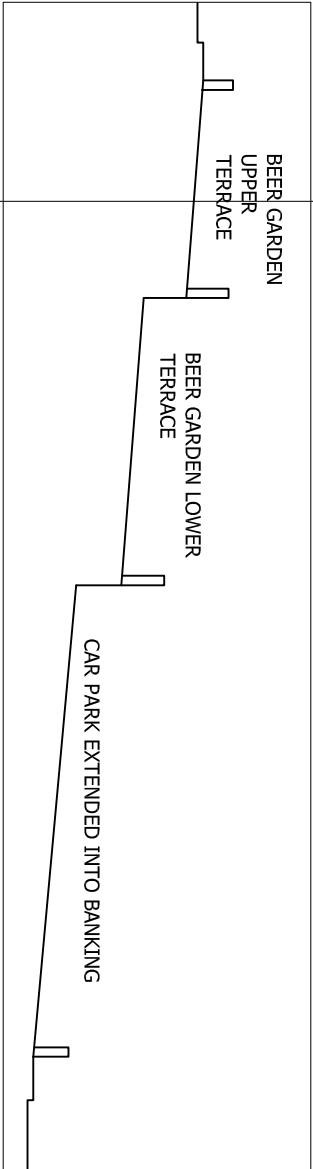

SECTION THROUGH END OF SITE
NOTE LEVELS ARE APPROXIMATE
SCALE 1:200 AT A3

DO NOT SCALE: Contractor to check all dimensions and report any omissions or errors

NOTES

A	Scheme revised	JRB	GJ	GJ	27/11/09
Rev	Description	By	Chk	App	Date

JRB DESIGNS LTD
166 Churchfield Lane
Barton
Barnsley
S75 5FA
Tel: 01226 383542
Fax: 01226 380078
Mob: 07970 541192
Email: jrb@jrbdesigns.co.uk

This drawing is copyright. © Jrbdesigns Ltd.

Client

MR G JONES

Drawing Title

CAR PARK & BEER GARDEN

Address

ROYAL ALBERT HOTEL
WORSBROUGH ROAD
BLACKER HILL
BARNSLEY S74 0RL

Project Title:

PROPOSED TWO STOREY
FRONT & REAR EXTENSION

Purpose of Issue:

PLANNING

Drawing Status

FIRST ISSUE

Scale at A3	Drawn By	Date	
AS SHOWN	JRB	03/07/2009	
Checked By	Date	Approved By	Date
GJ	03/07/2009	GJ	03/07/2009
Project No.	Drawing No.	Revision	
MGJ001	006	A	

APPROVAL ☒ INFORMATION ☐ TENDER ☐ CONTRACT ☐ CONSTRUCTION ☐