



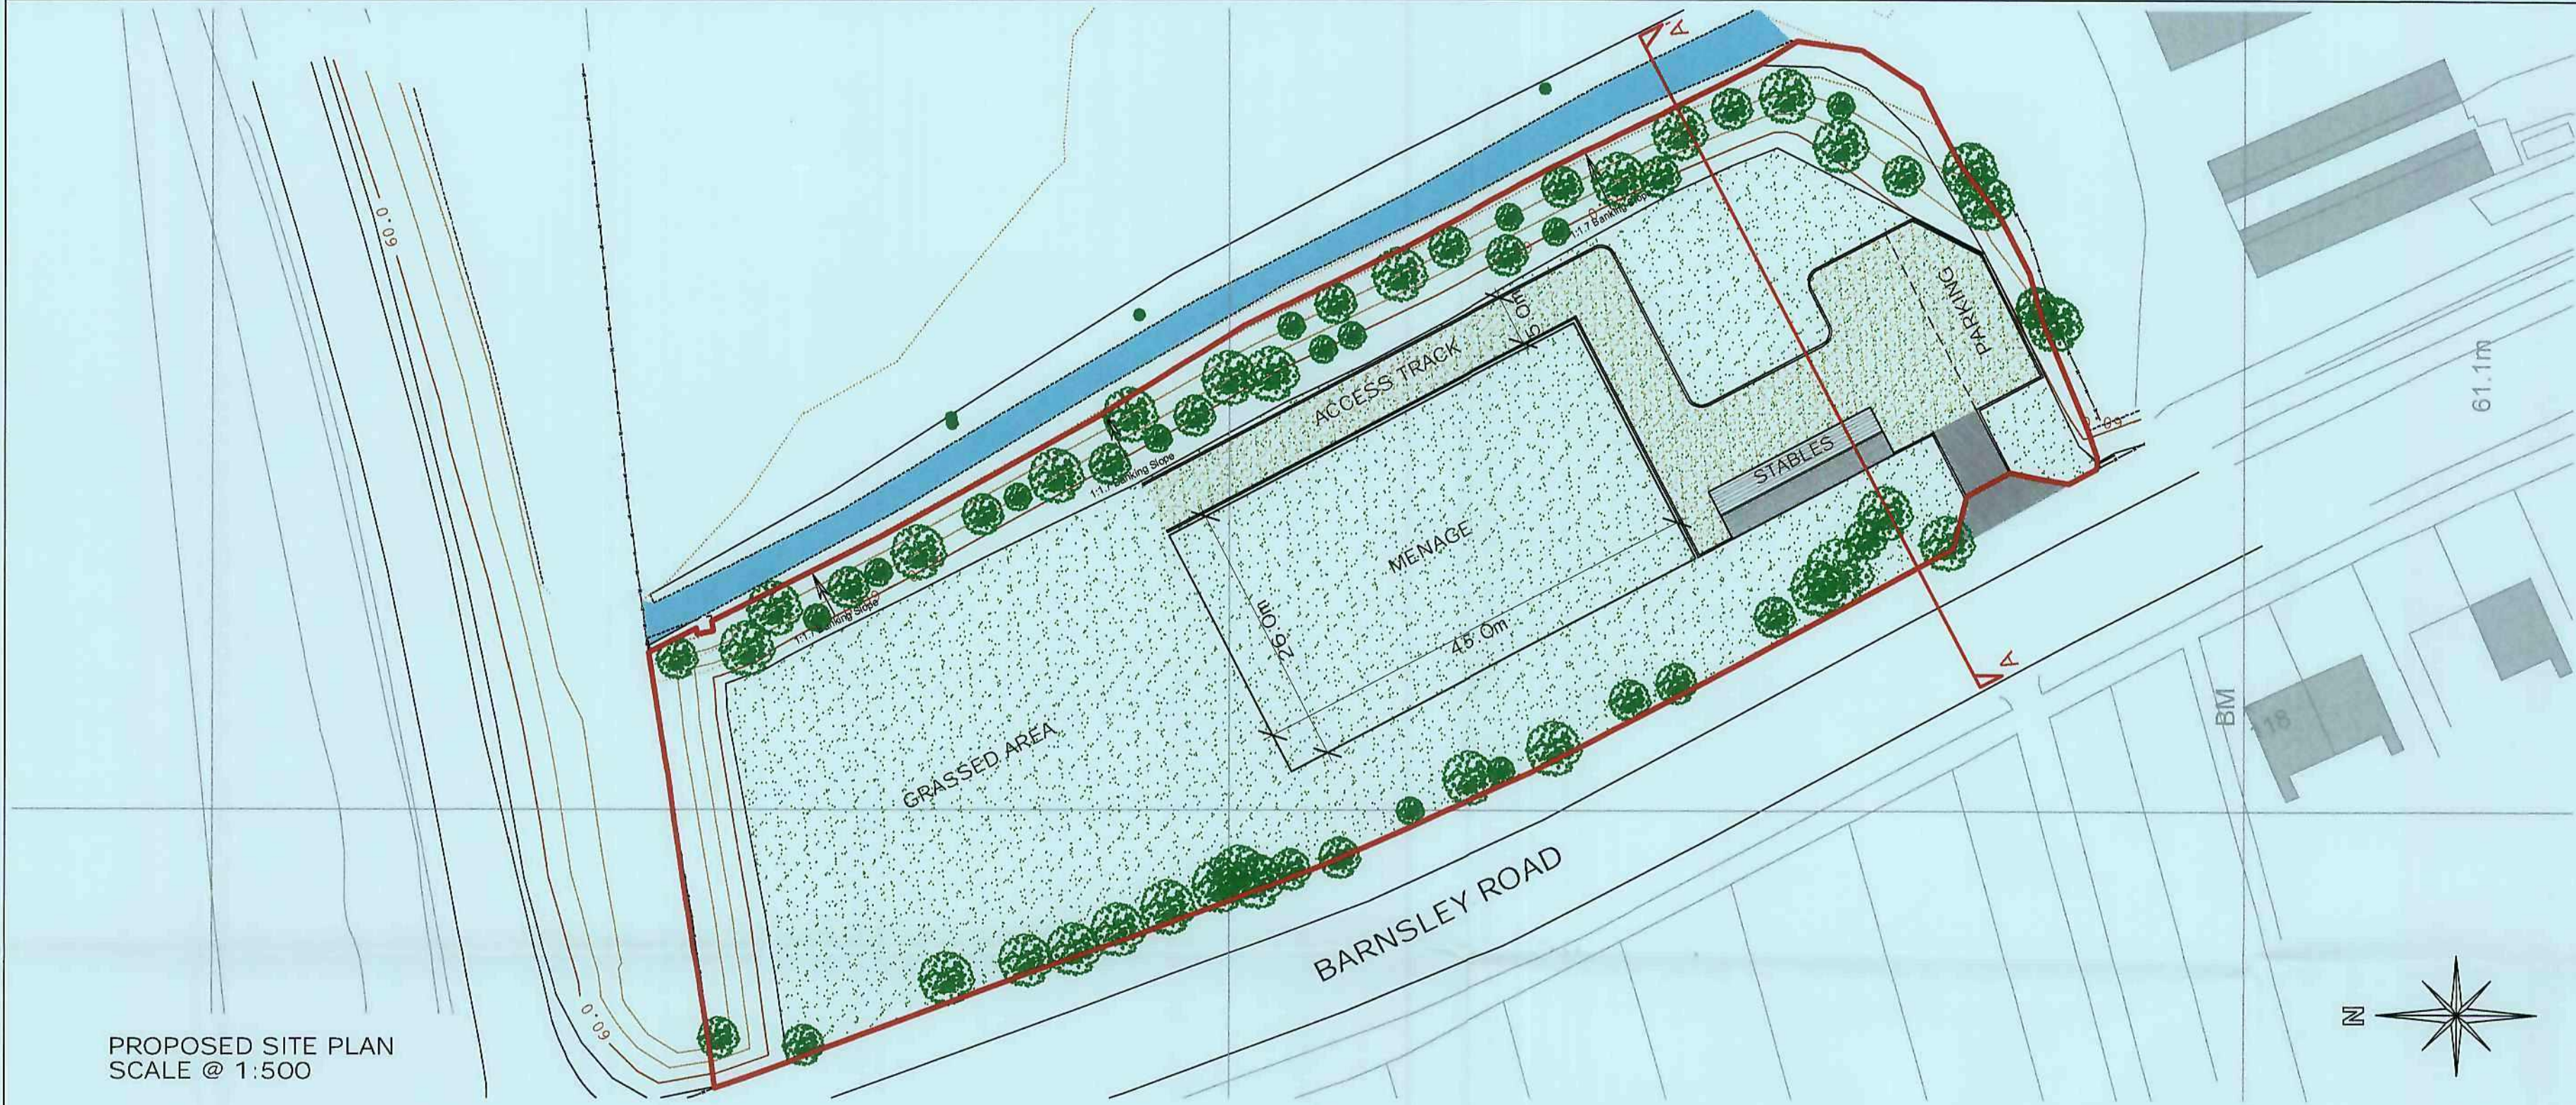

PROPOSED SITE PLAN
SCALE @ 1:500

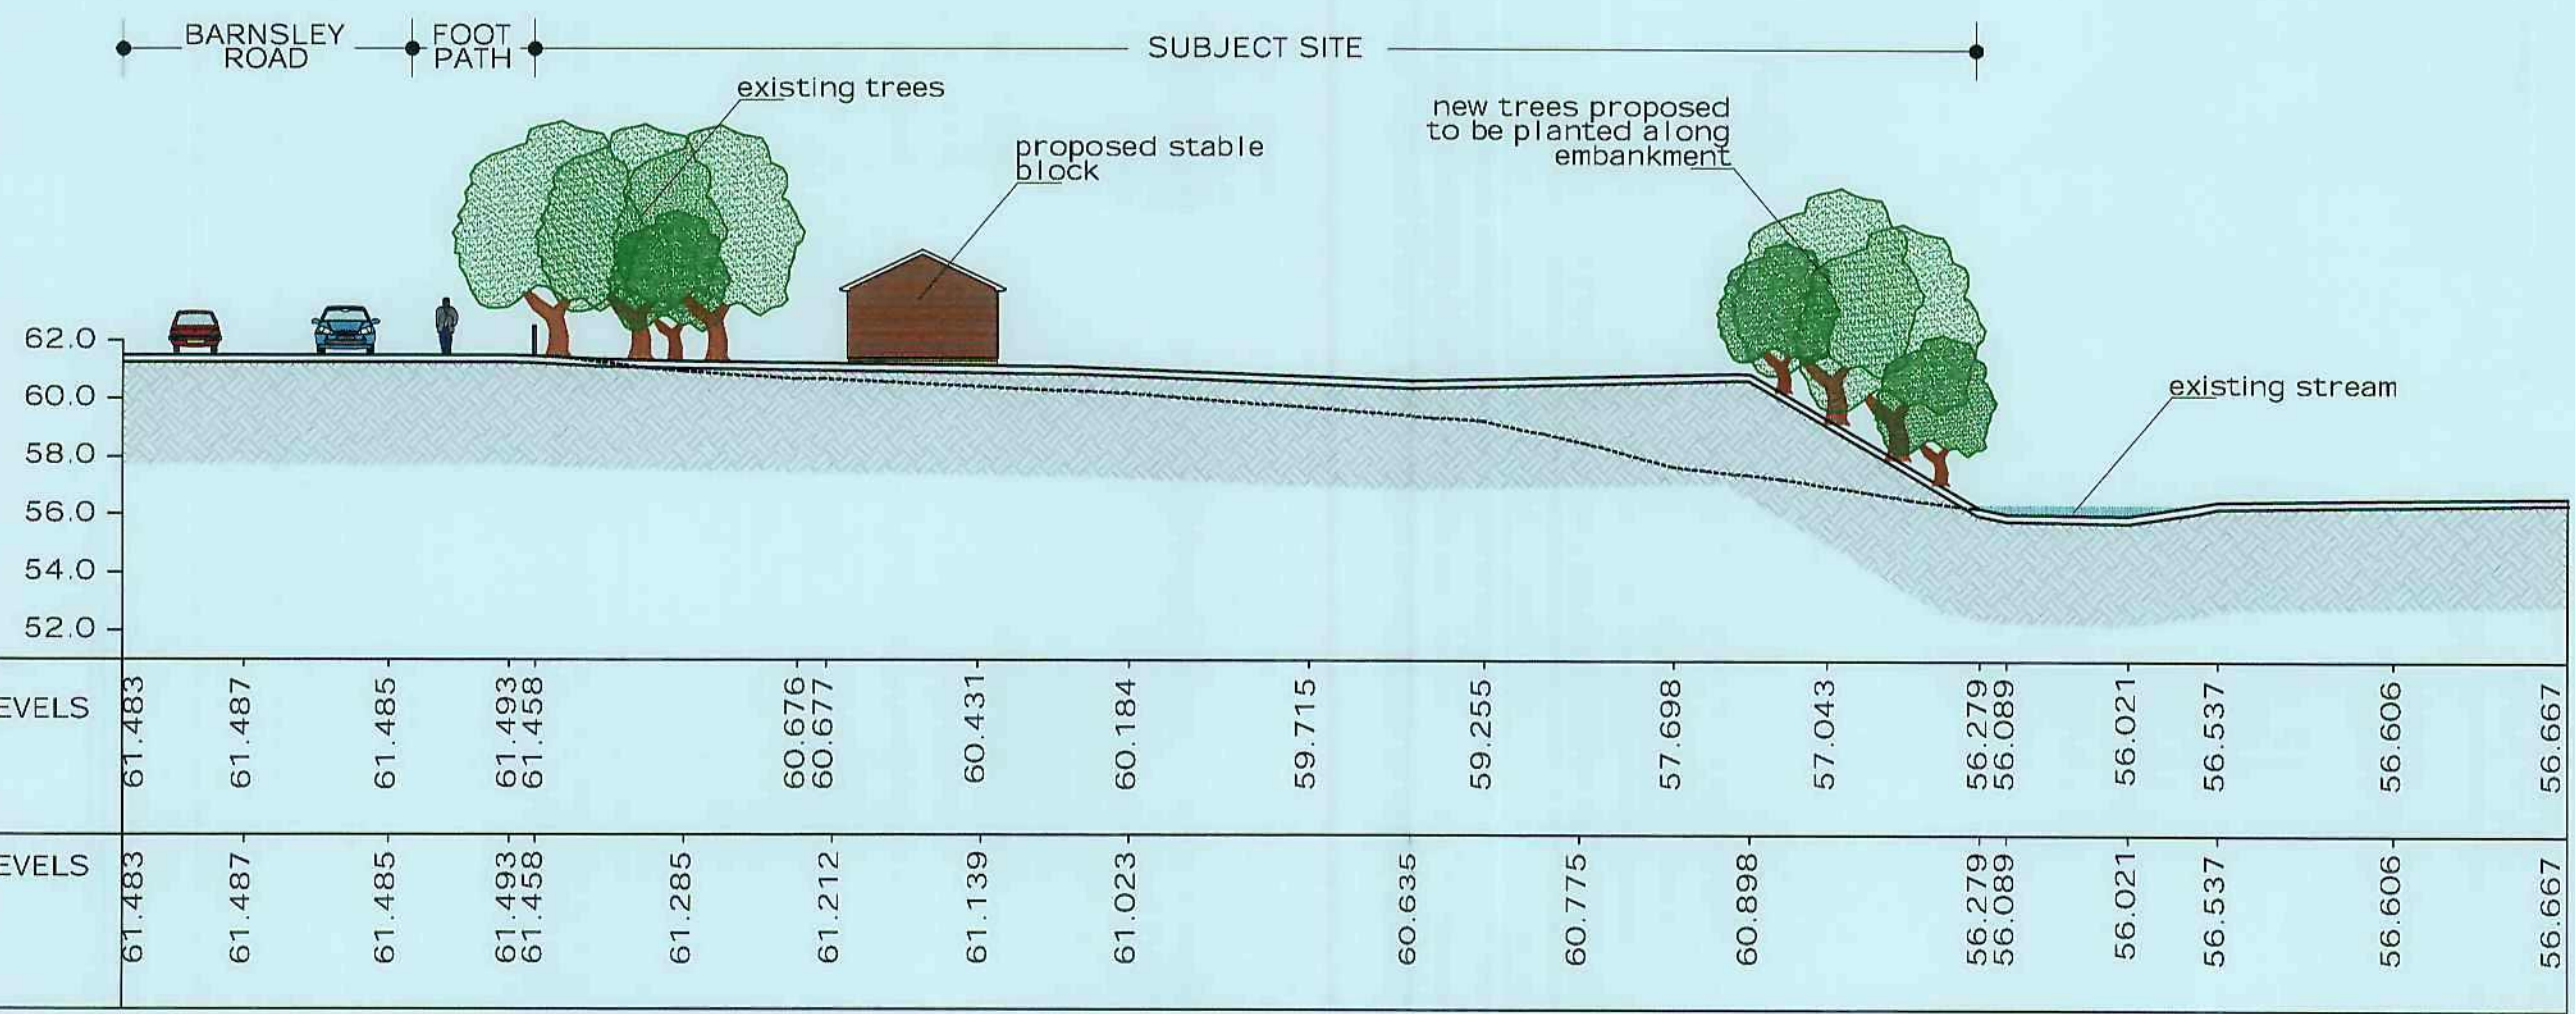

	61.483	61.487	61.485	61.493	61.458	60.676	60.677	60.431	60.184	59.715	59.255	57.698	57.043	56.279	56.089	56.021	56.537	56.606	56.667
EXISTING SITE LEVELS	61.483	61.487	61.485	61.493	61.458	60.676	60.677	60.431	60.184	59.715	59.255	57.698	57.043	56.279	56.089	56.021	56.537	56.606	56.667
PROPOSED SITE LEVELS	61.483	61.487	61.485	61.493	61.458	61.285	61.212	61.139	61.023	60.635	60.775	60.898	56.279	56.089	56.021	56.537	56.606	56.667	56.667

PROPOSED SECTION A - A'
SCALE @ 1:250

REVISIONS		
Date	Description	By
A Sep' 09	Reduction in overall scale of development & change of use to stable and menage	SS
B Apr' 10	Reduction in overall size of yard area & stable block	SS

DO NOT SCALE FROM DRAWING
FOR CONSTRUCTION PURPOSES

F G B Fennell, Green & Bates
LAND ENGINEERS, SURVEYORS & ENVIRONMENTAL CONSULTANTS
FENNELL, GREEN & BATES
25 Smyth Street
Wakefield
West Yorkshire
WF1 1ED
Tel - 01924 372197
Fax - 01924 385559
e-mail - fgb@fgb-surveyors.co.uk

Client
Braithwaite Excavations & Demolition
Claycliffe Road
Barugh Green
Barnsley
S75 1HS
Tel: 01226 779527


Site Name
Land off Barnsley Road, Darton

Project Title
Proposed Stable Block


Scale Date Drawn By Checked
1:250, 1:500 May 2009 SS JC

Dwg. title
Proposed Section A - A'


DWG No: BEL/BR JOB No: 08 Rev: B
PLOT SIZE A2 PLOT SCALE 1:1

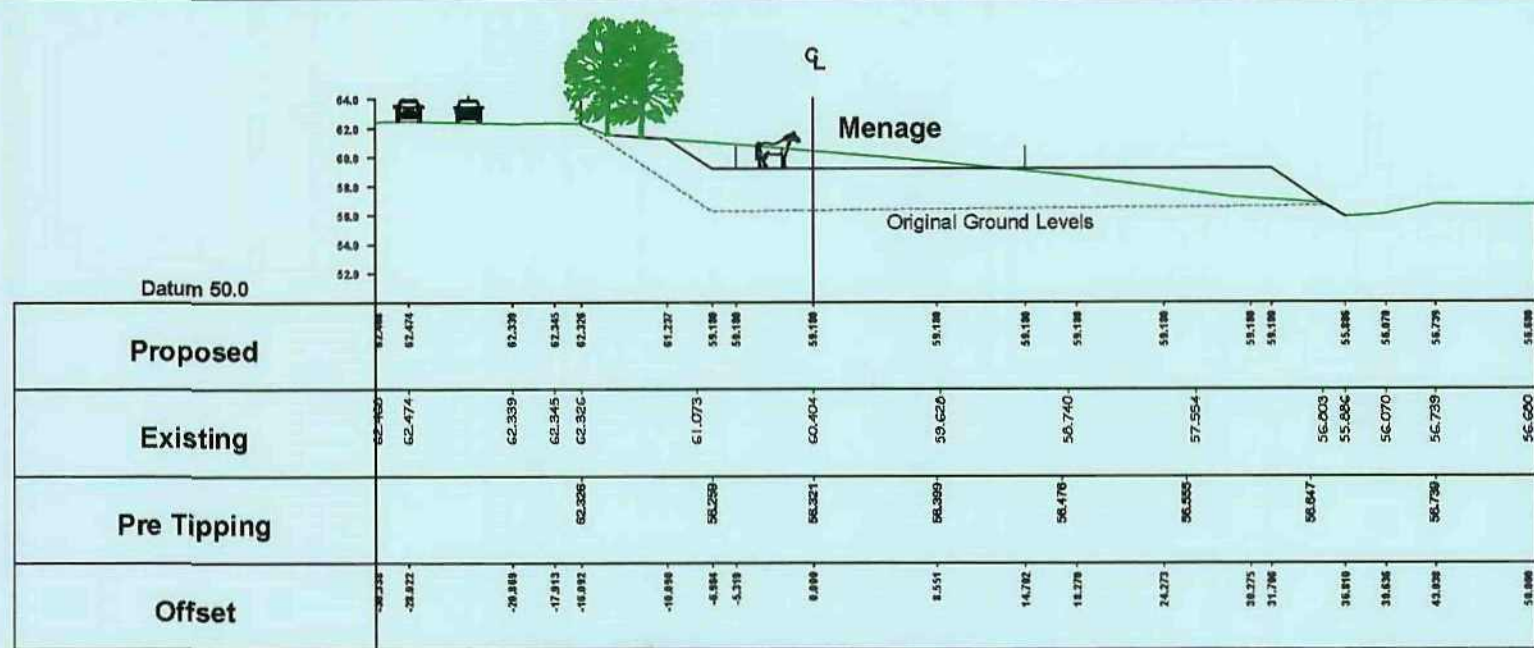



Chainage 75.0m (431215.2E 409483.6N)

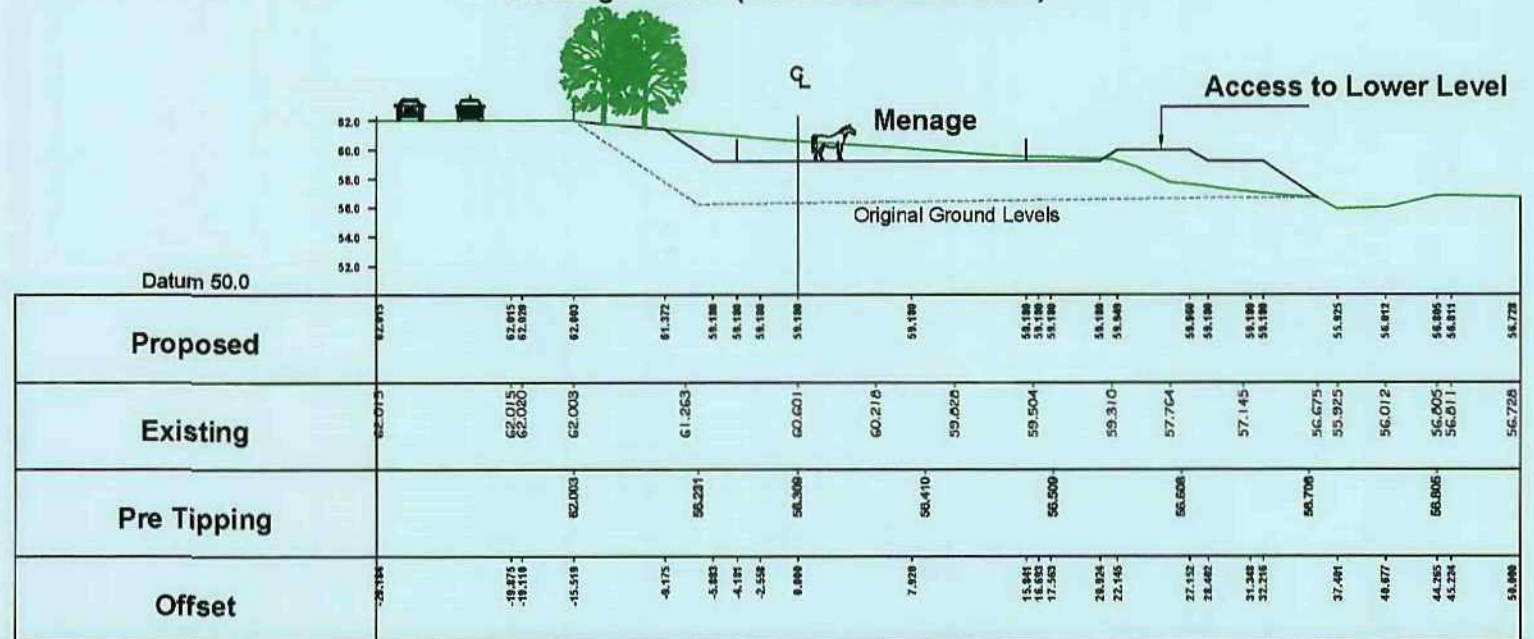


Chainage 50.0m (431225.8E 409461.0N)

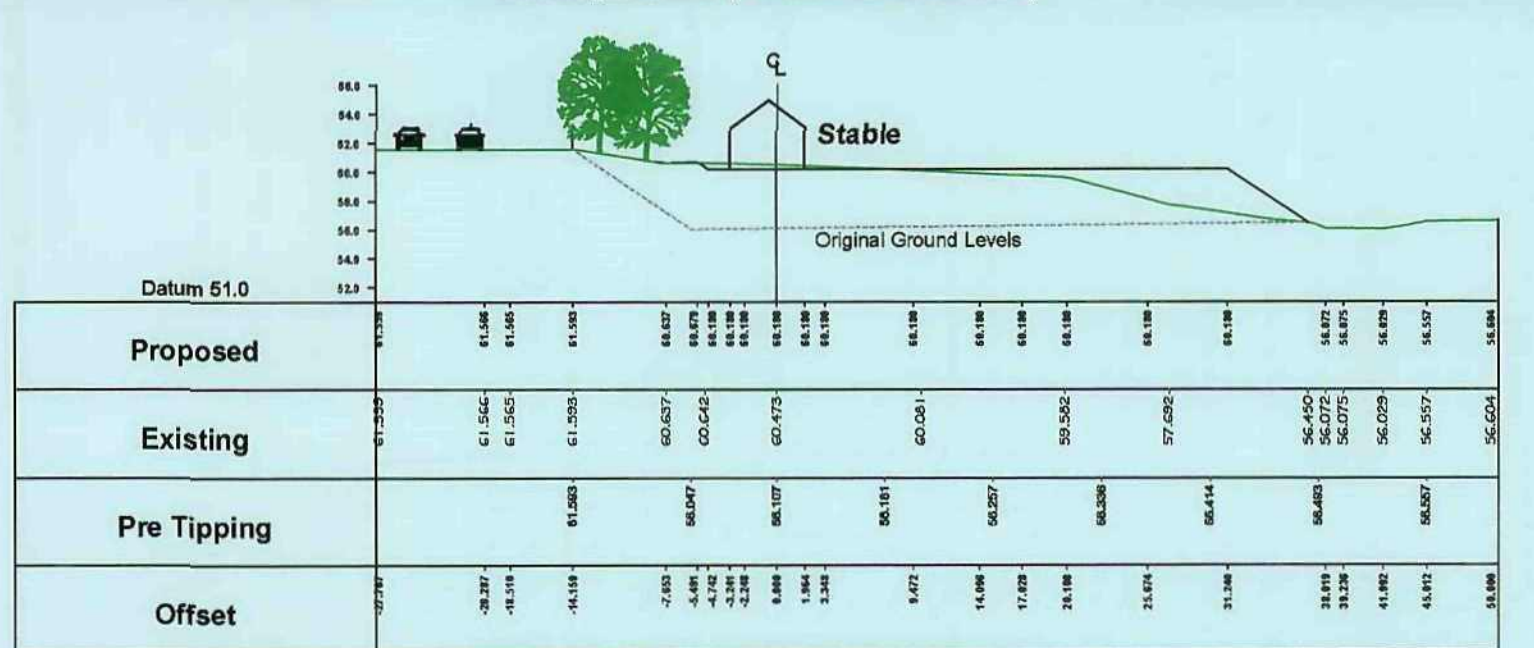

Chainage 25.0m (431236.4E 409438.3N)

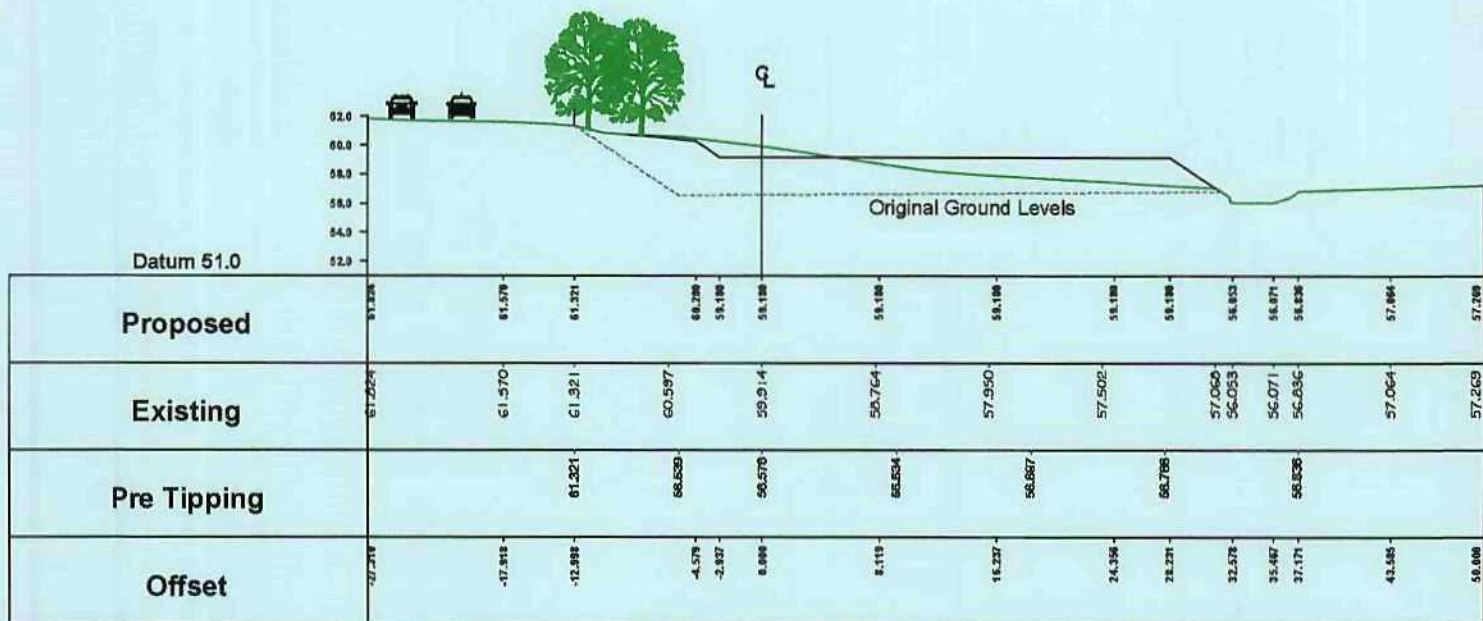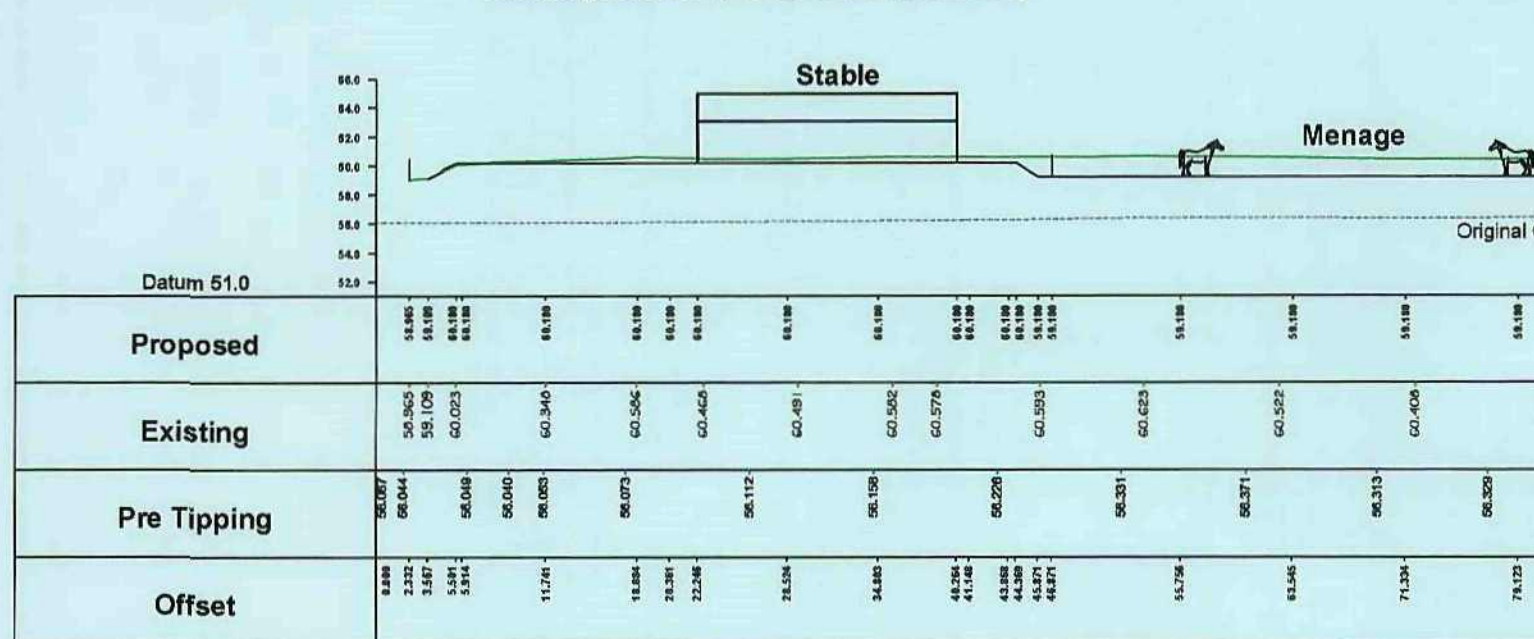

Chainage 125.0m (431194.1E 409528.9N)

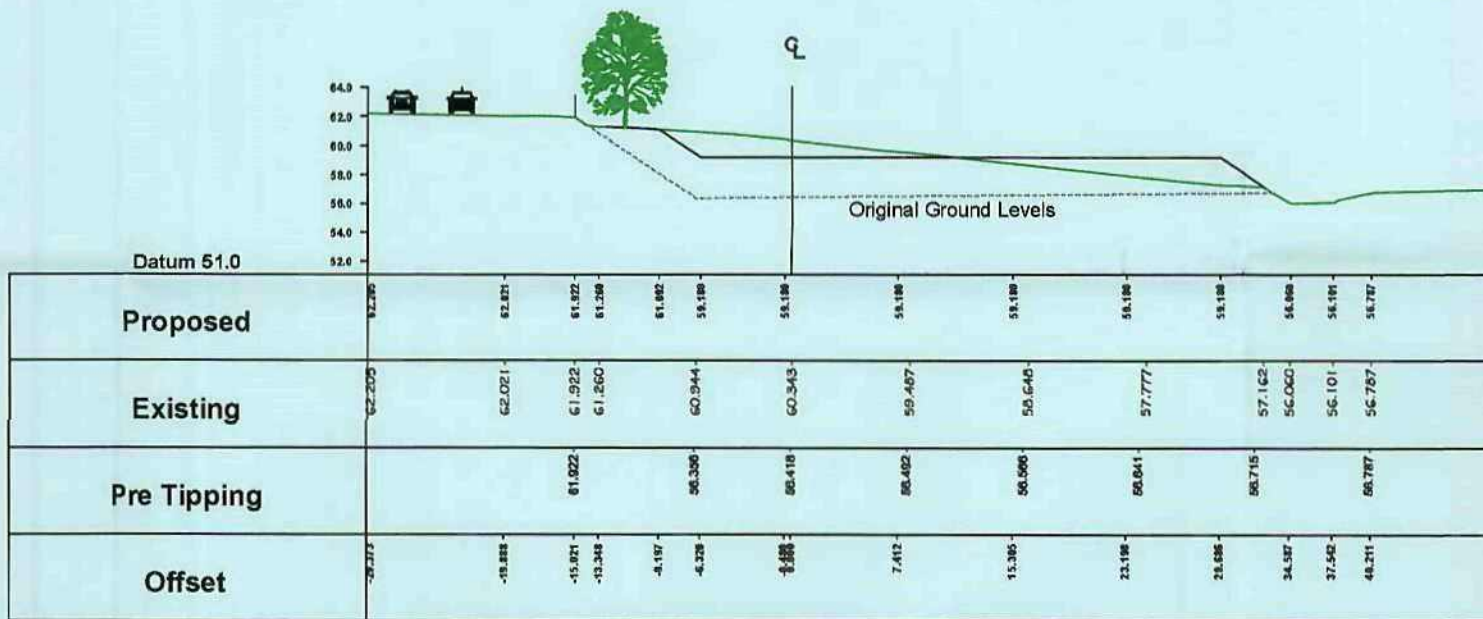

Chainage 100.0m (431204.7E 409506.3N)

LONG SECTION
A - A'

REVISIONS

Date	Description	By
11/10/10	1	SW
11/10/10	2	SW
Legend:

Planning Permissions Area	By	Borehole/Trail Pit
Land Under Control of Applicant	Top of Bank	Ordinance Survey Bench Mark
Top of Quarry/Excavation	Bottom of Bank	Survey Control Station
Track	Track	Electricity Pylon
Verge	Verge	Telegraph Pole
Fence Type 1	Fence Type 1	Levee
Fence Type 2	Fence Type 2	Man Hole
Fence Type 3	Fence Type 3	Stop Tap (Gas/Water/Fire)
Gate	Gate	Water Level
River/Stream/Drain/Pond	River/Stream/Drain/Pond	Tree (Grassland)
Overhead Electricity Cable	Overhead Electricity Cable	
Building	Building	
1m Contour Interval	1m Contour Interval	
Ordinance Survey Bench Mark	Ordinance Survey Bench Mark	

F G B Fennell, Green & Bates
AN ISO 9001:2008 CERTIFIED SURVEYING & ENVIRONMENTAL CONSULTANTS

FENNELL, GREEN & BATES
25 Smyth Street
Wakefield
West Yorkshire
WF1 1ED

Tel - 01924 372197
Fax - 01924 385559
e-mail - fgb@fgb-surveyors.co.uk

Client

Braithwaite Excavations Ltd

Job Title

LAND OFF BARNSLEY RD, DARTON

Project Title

Infill Design

Scale

1:500

Date

Oct 10

Drawn by

SW

Checked

Dwg. title

Cross Sections through existing and proposed landforms

DWG No.

BEL/BR_07

Job. no.

Rev.

D

PLOT SIZE: A2. PLOT SCALE: 1: TYPE SCALE HERE

[illegible]