


0 0.51m 2m 5m  
1:100




Side Elevation  
As Proposed

Rear Elevation  
As Proposed

Side Elevation  
As Proposed

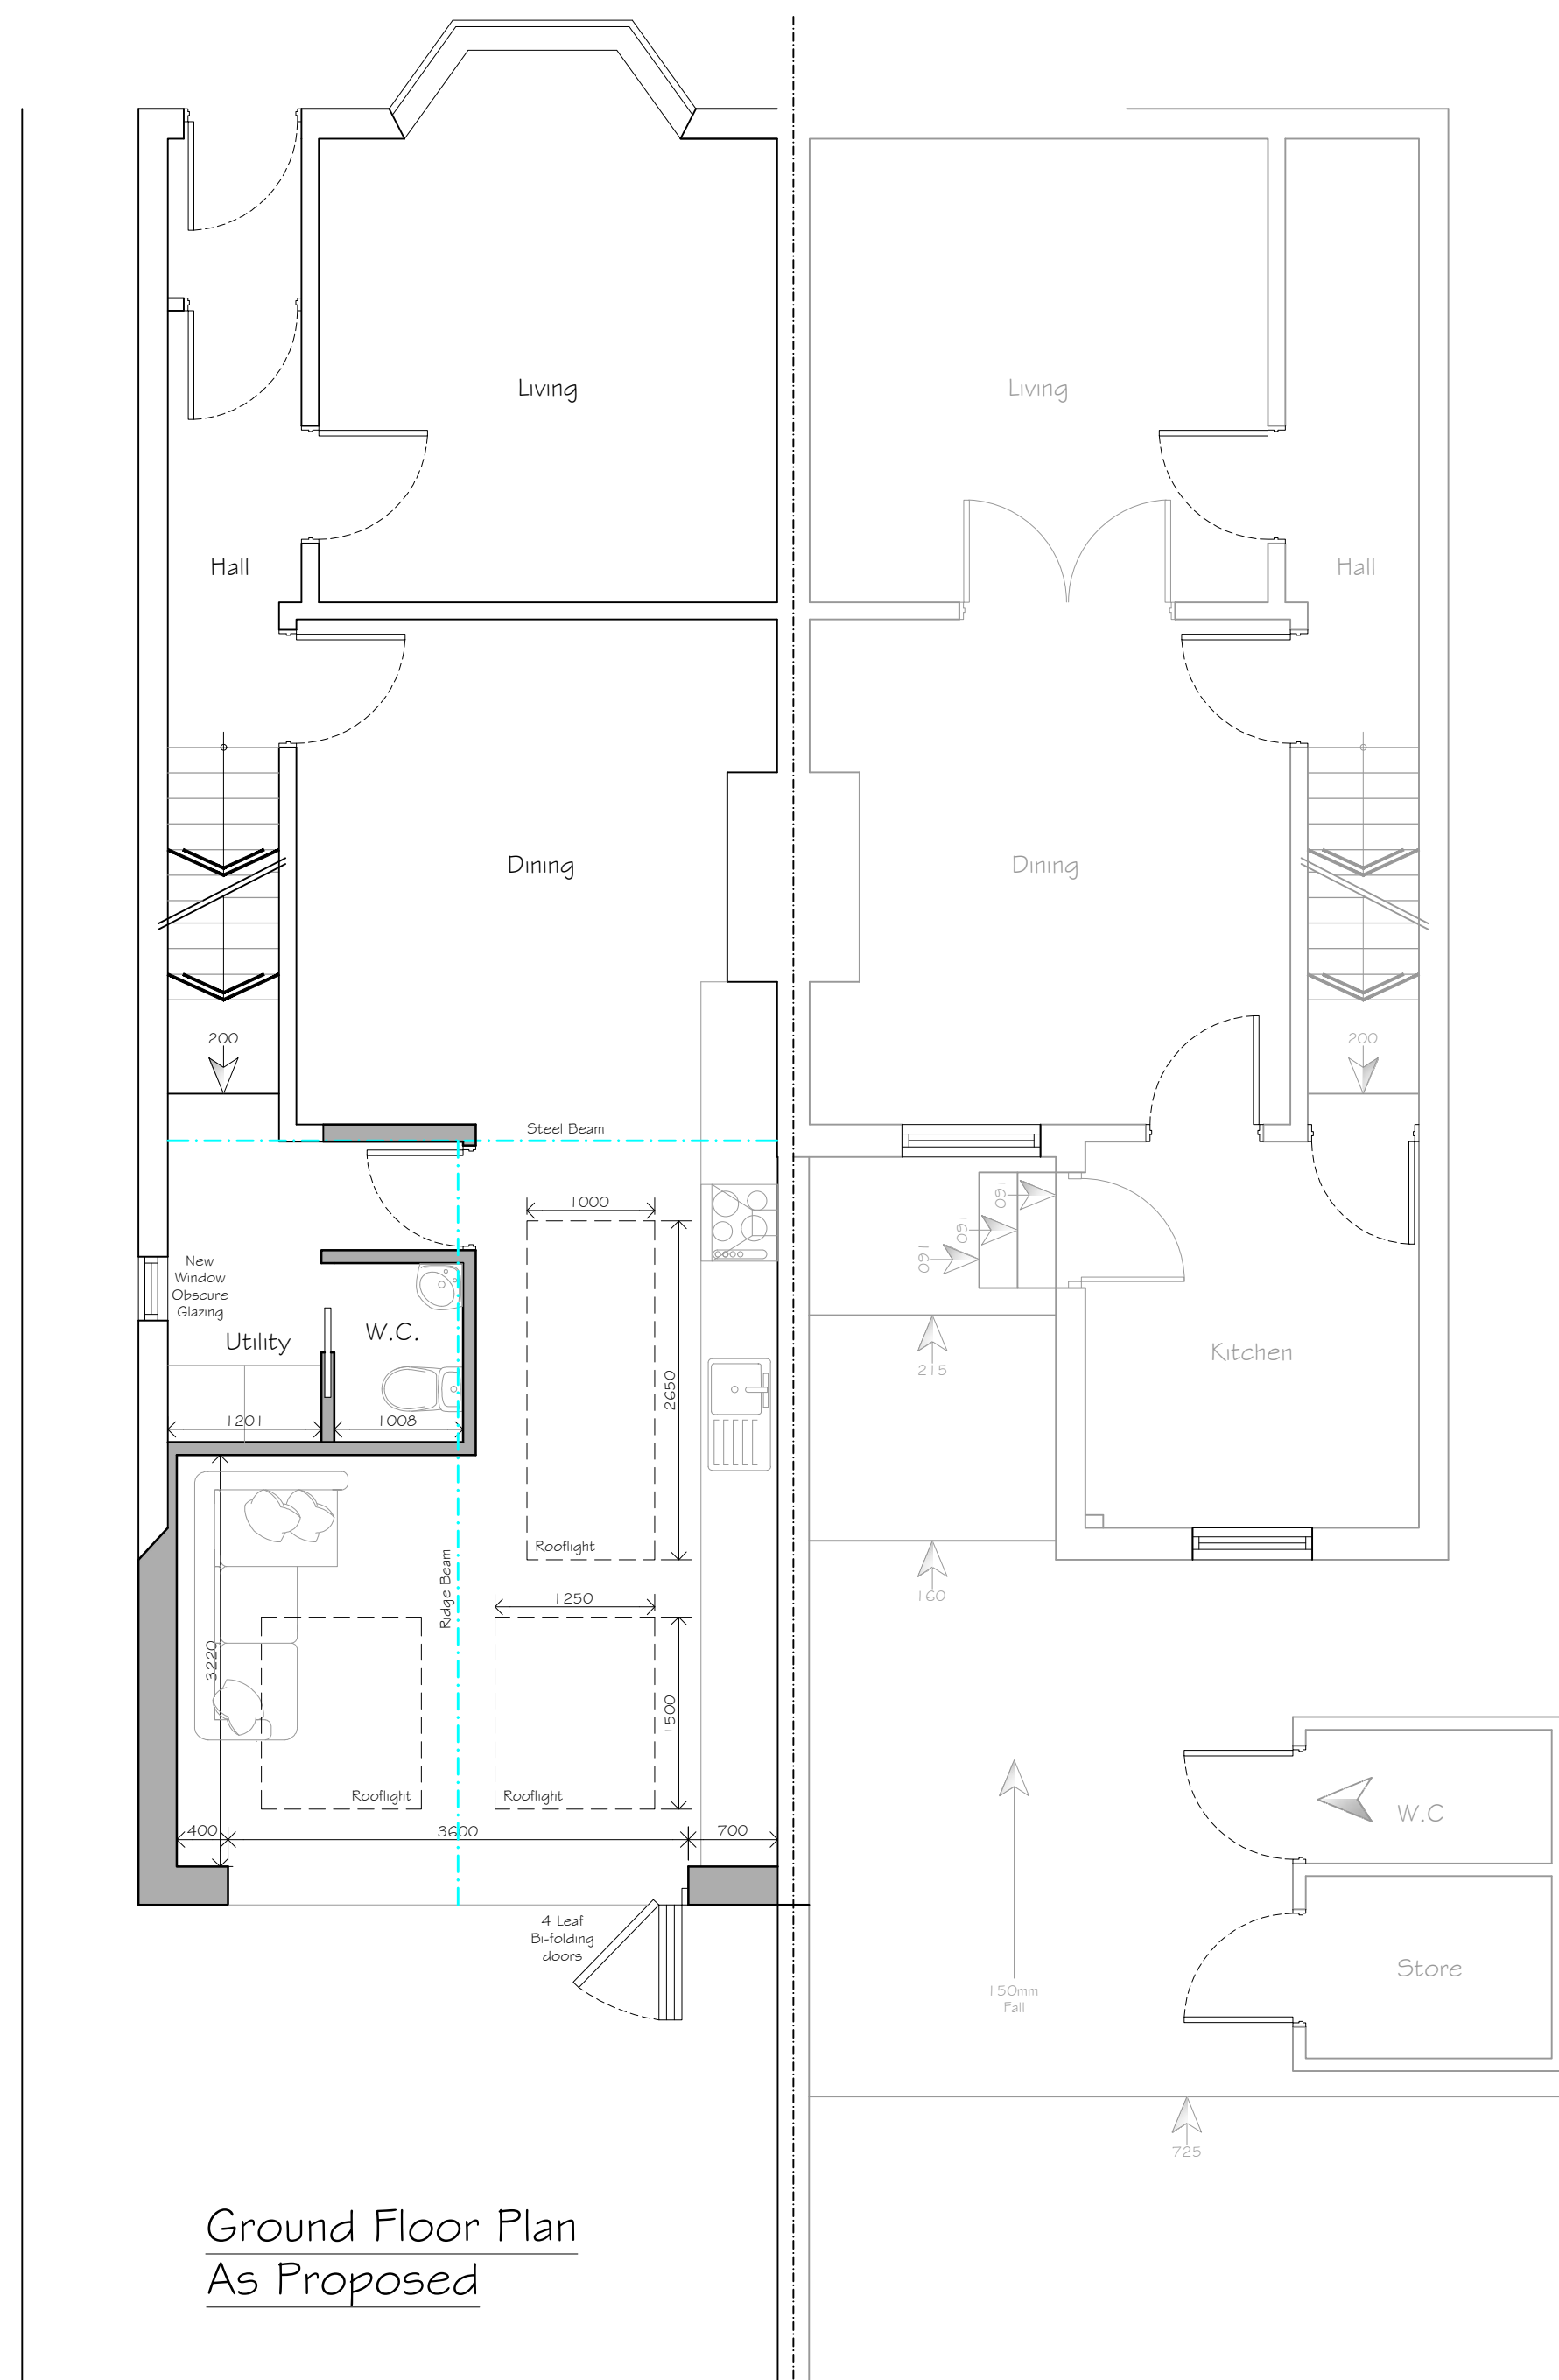

Ground Floor Plan  
As Proposed

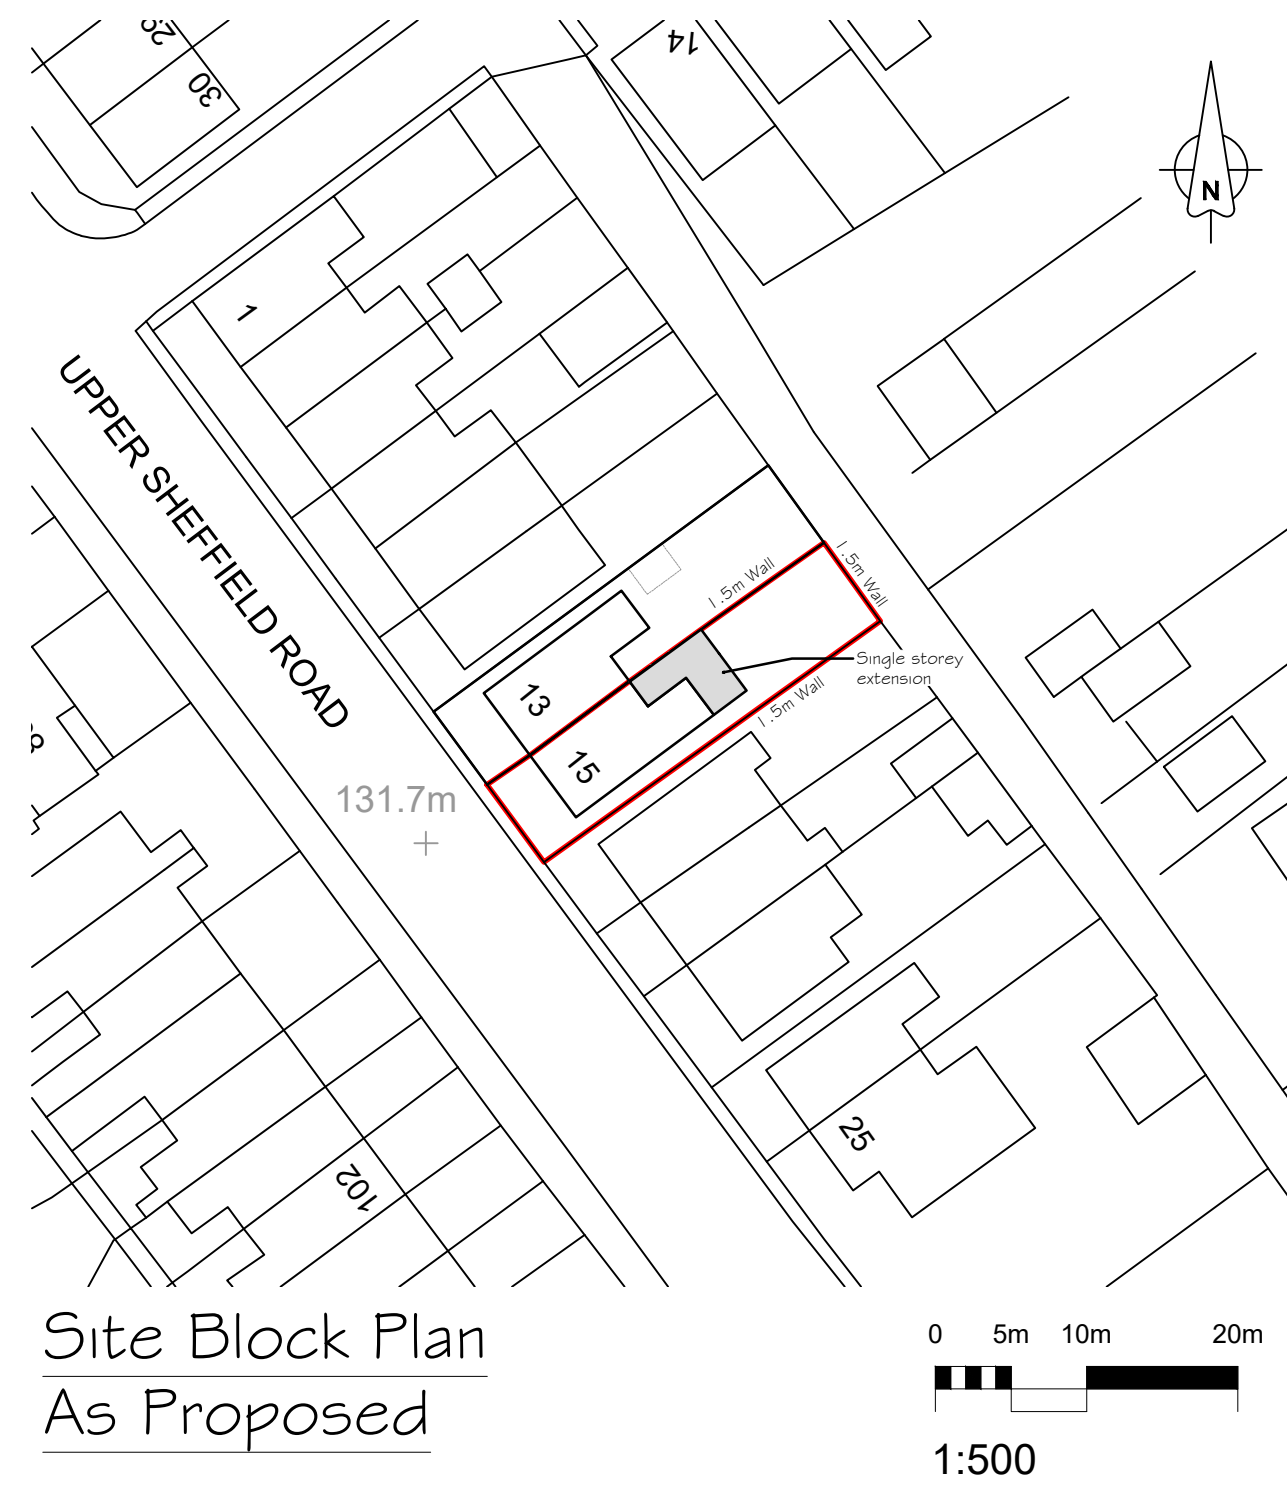

Site Block Plan  
As Proposed

- SYMBOLS, HATCH & LINETYPE KEY**
- WARNING SIGNIFICANT HAZARD OR INFORMATION WHICH IS USEFUL
  - ACTION (DO)
  - AVOID OR REFRAIN FROM (DON'T)
  - ON-SITE MEASUREMENTS REQUIRED
  - RELEVANT INFORMATION
  - STRUCTURAL ENGINEER ITEM
  - BUILDING CONTROL ITEM
  - BRICK
  - CONCRETE
  - BLOCK
  - SAND
  - HARDWARE
  - PROPOSED
  - GLAZING
  - OBSCURE GLASS
  - BOUNDARY
  - FOUL DRAINAGE
  - SW DRAINAGE
  - INSULATION
  - DPM, DPC, VCL, FLASHING
  - STRUCTURAL BEAMS
  - DEMOLITION AREAS

| DATE     | NOTES               | BY | REV |
|----------|---------------------|----|-----|
| 10/08/22 | Planning Submission | CS | A   |
|          |                     |    |     |
|          |                     |    |     |
|          |                     |    |     |
|          |                     |    |     |



Phone: 0114 350 3415 Email: info@cka.design www.ckarchitecturalsheffield.co.uk

| PROJECT TITLE                         | CLIENT                                               | CHK   | DRAWN BY |
|---------------------------------------|------------------------------------------------------|-------|----------|
| Proposed Single Storey Rear Extension | Andrew Franklin<br>15 Upper Sheffield Road, Barnsley | J.G   | C.S      |
| DRAWING STAGE                         | SCALE                                                | STAGE | REV      |
| Planning                              | 1:50, 1:100 @ A1                                     | PLN   | A        |
| SHEET TITLE                           | PROJECT NUMBER                                       | REV   | SHT      |
| Plans as Proposed                     | 570-3233                                             | A     | 002      |