



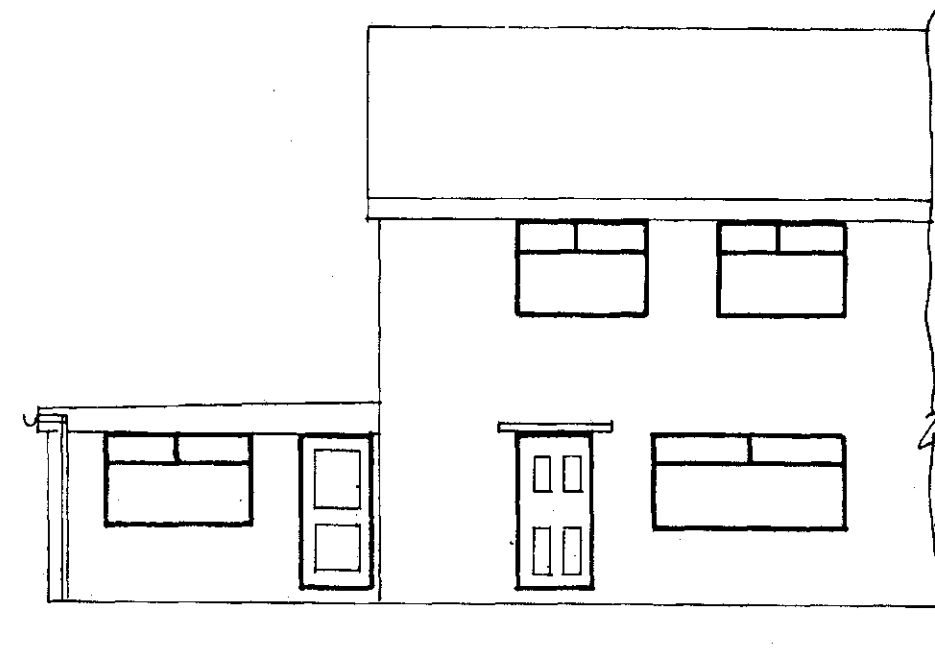

EXISTING FRONT ELEVATION




PROPOSED FRONT ELEVATION

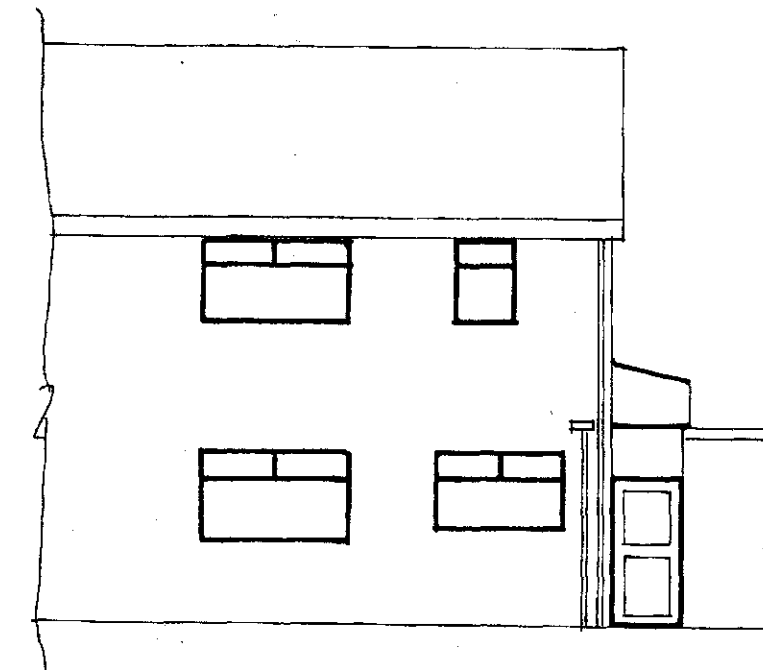


EXISTING REAR ELEVATION


ELEVATIONS SCALE 1:100

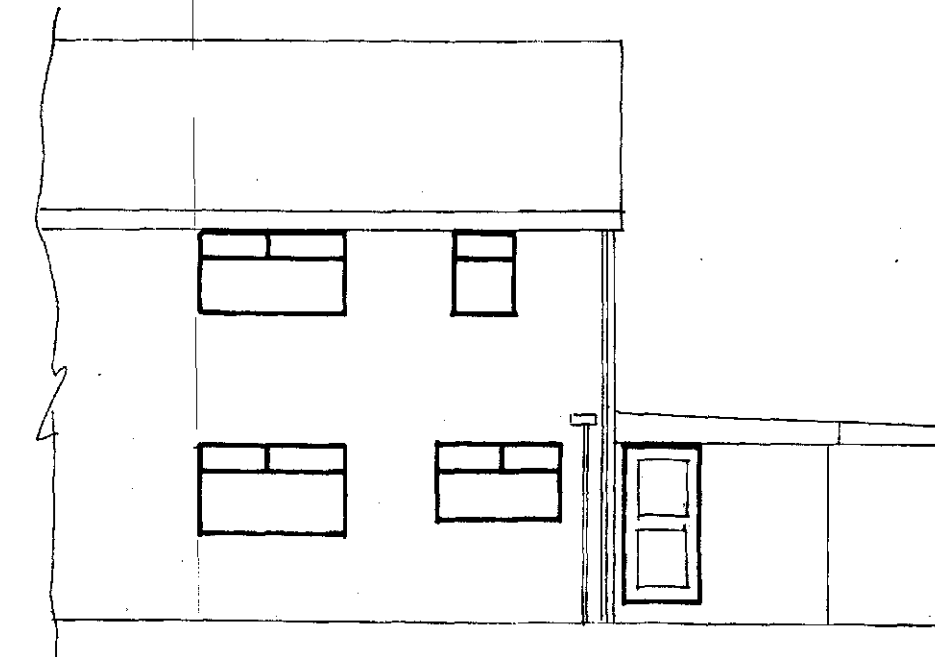


PROPOSED REAR ELEVATION

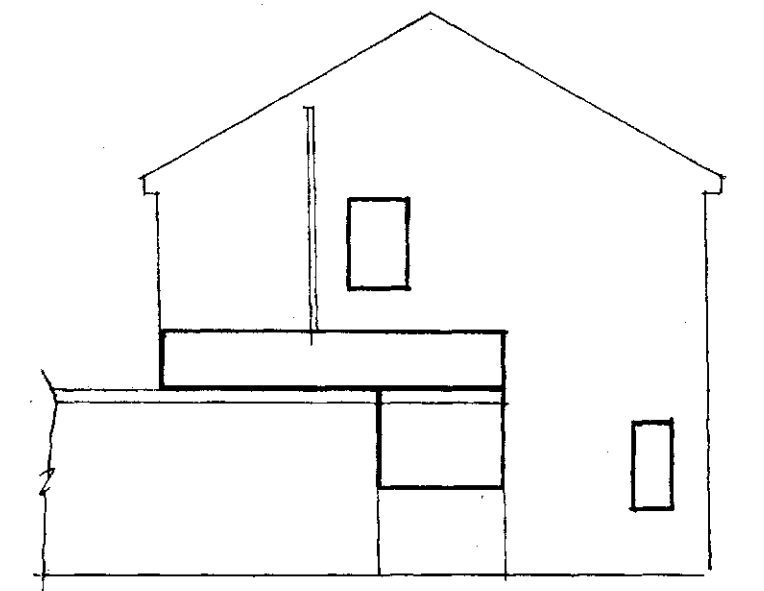


EXISTING SIDE ELEVATION

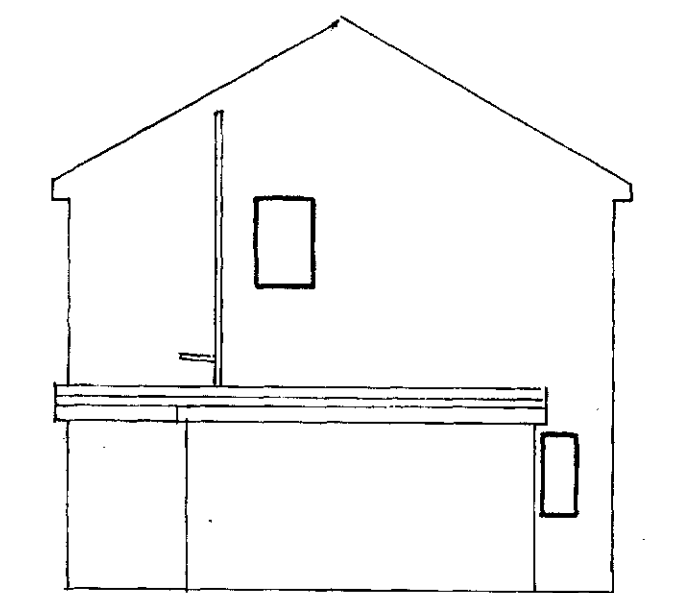


PROPOSED SIDE ELEVATION

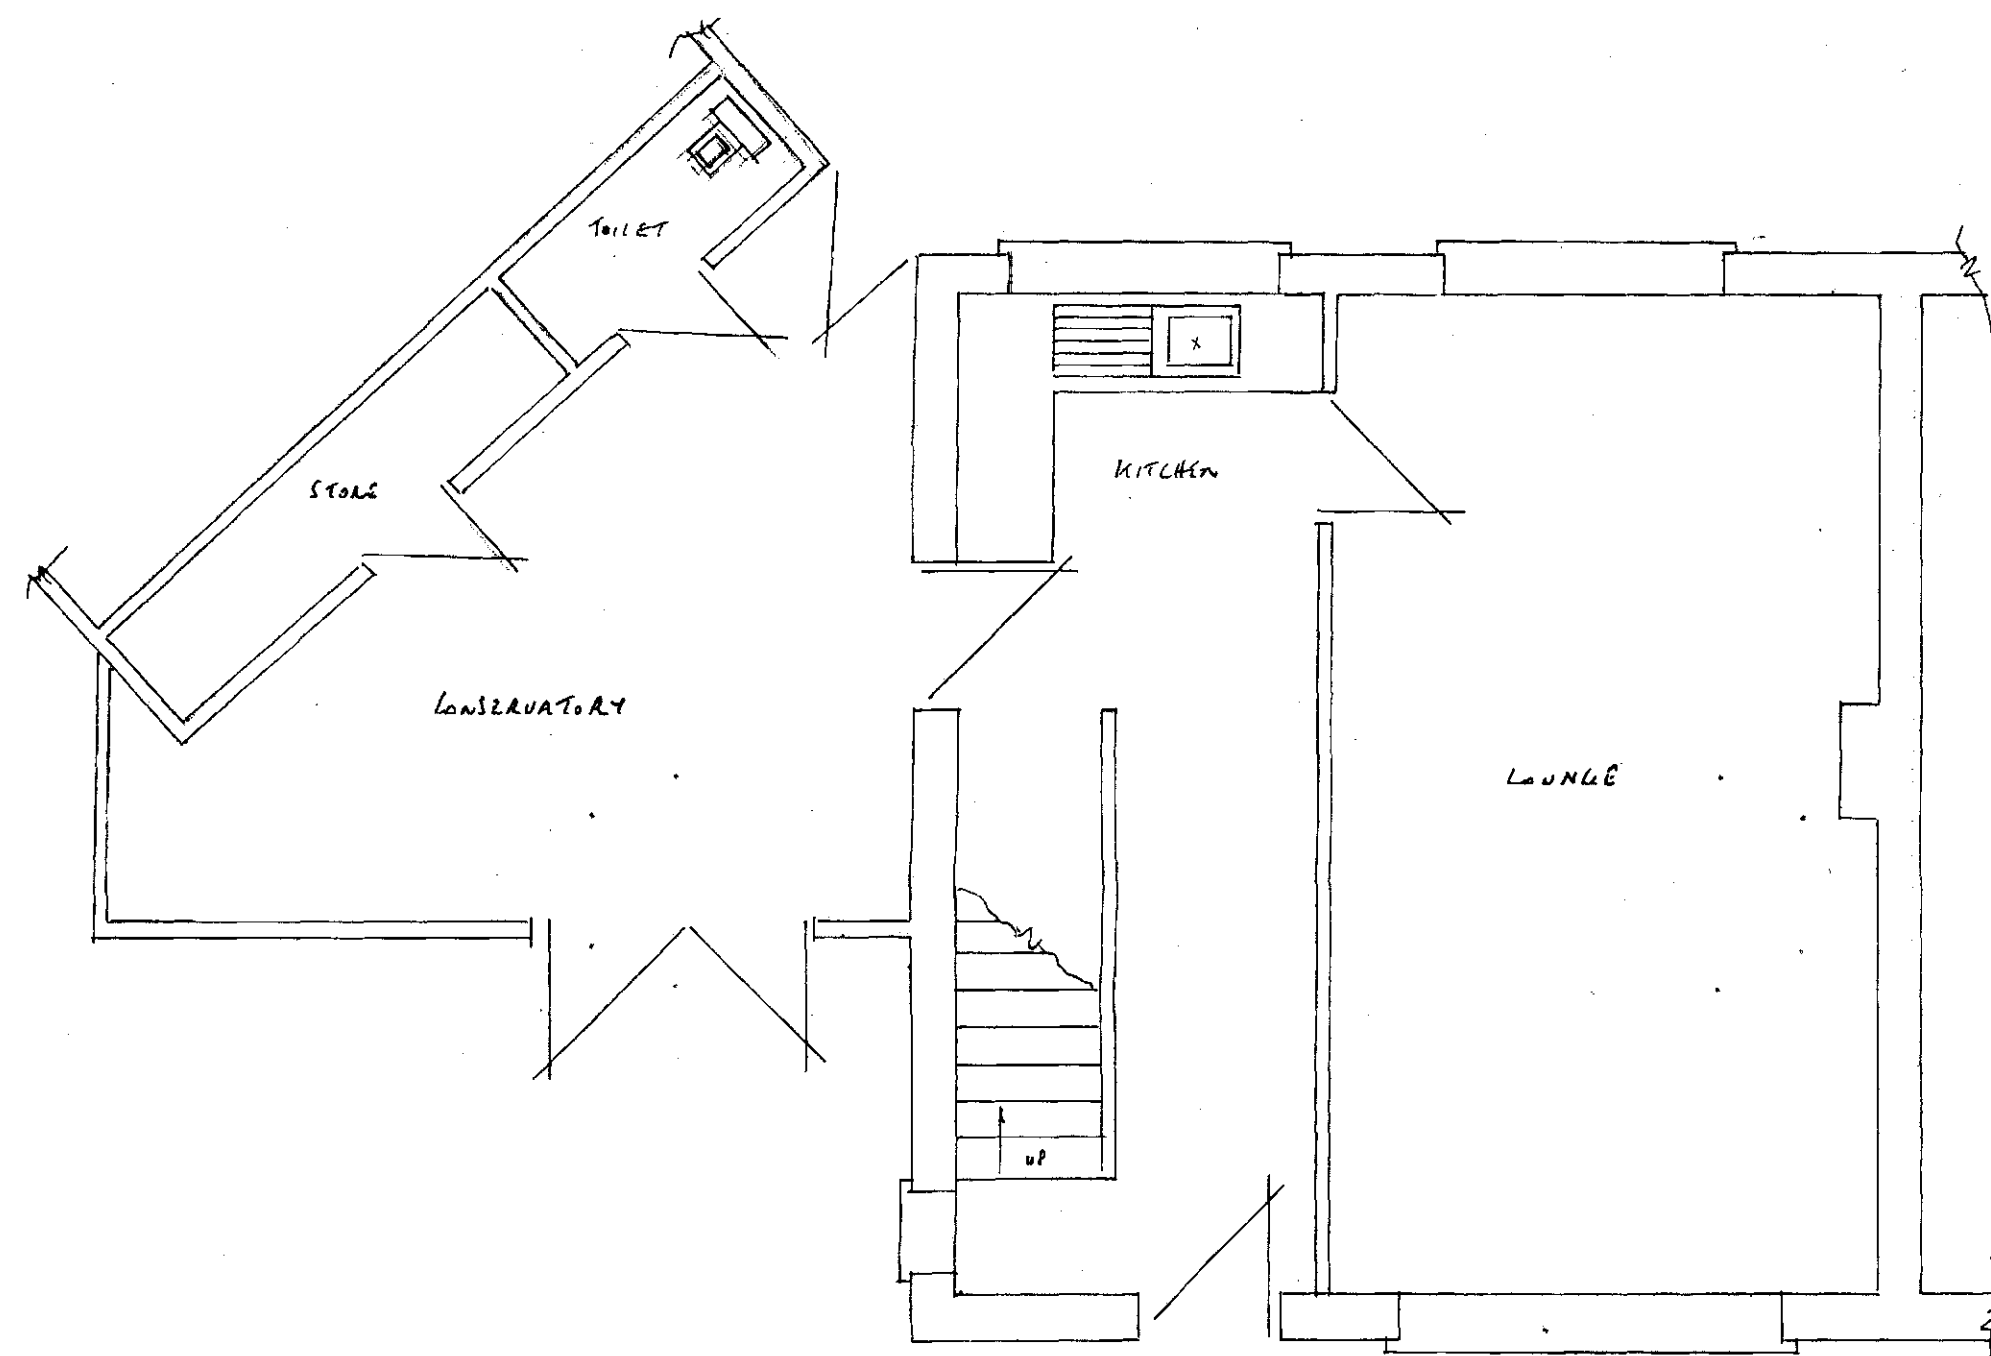


EXISTING GROUND FLOOR PLAN SCALE 1:50

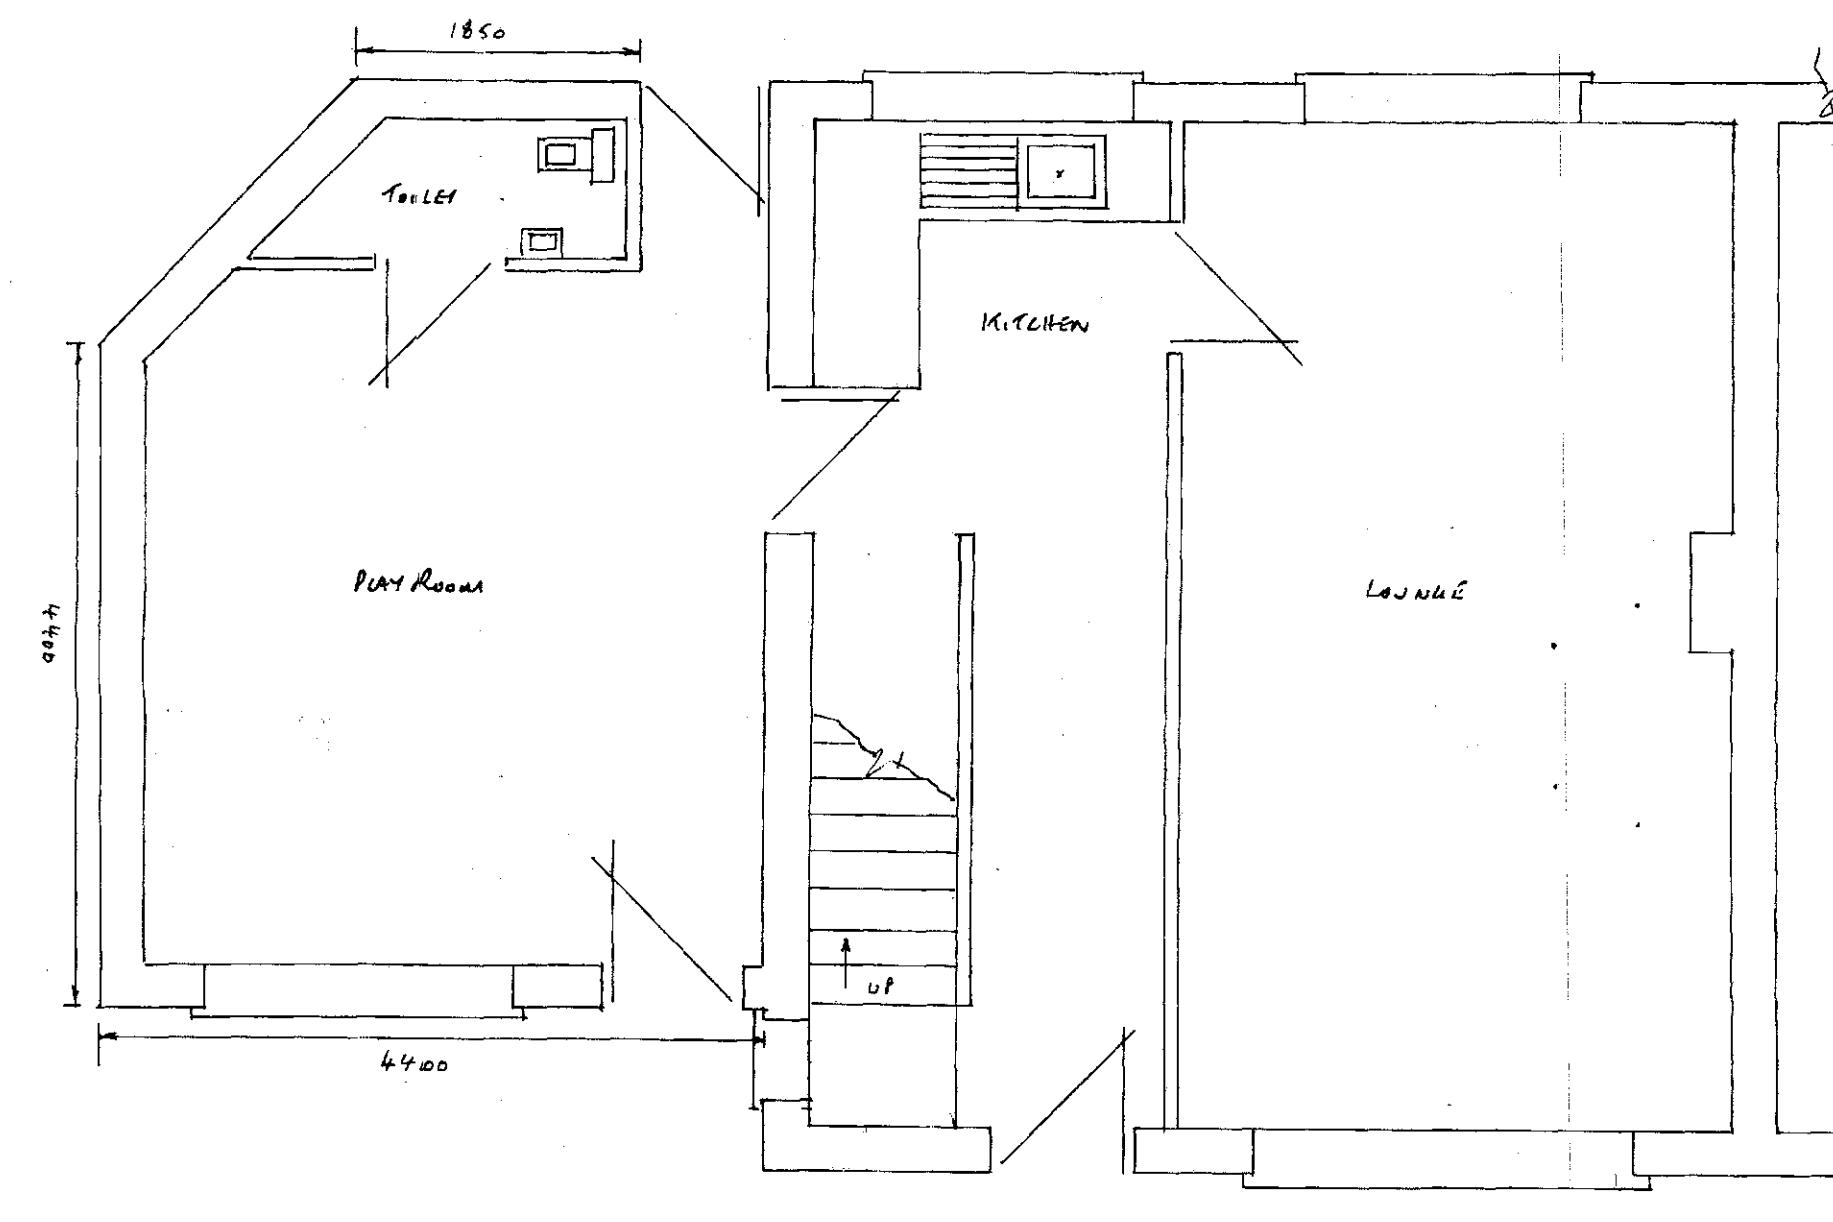

PROPOSED GROUND FLOOR PLAN SCALE 1:50

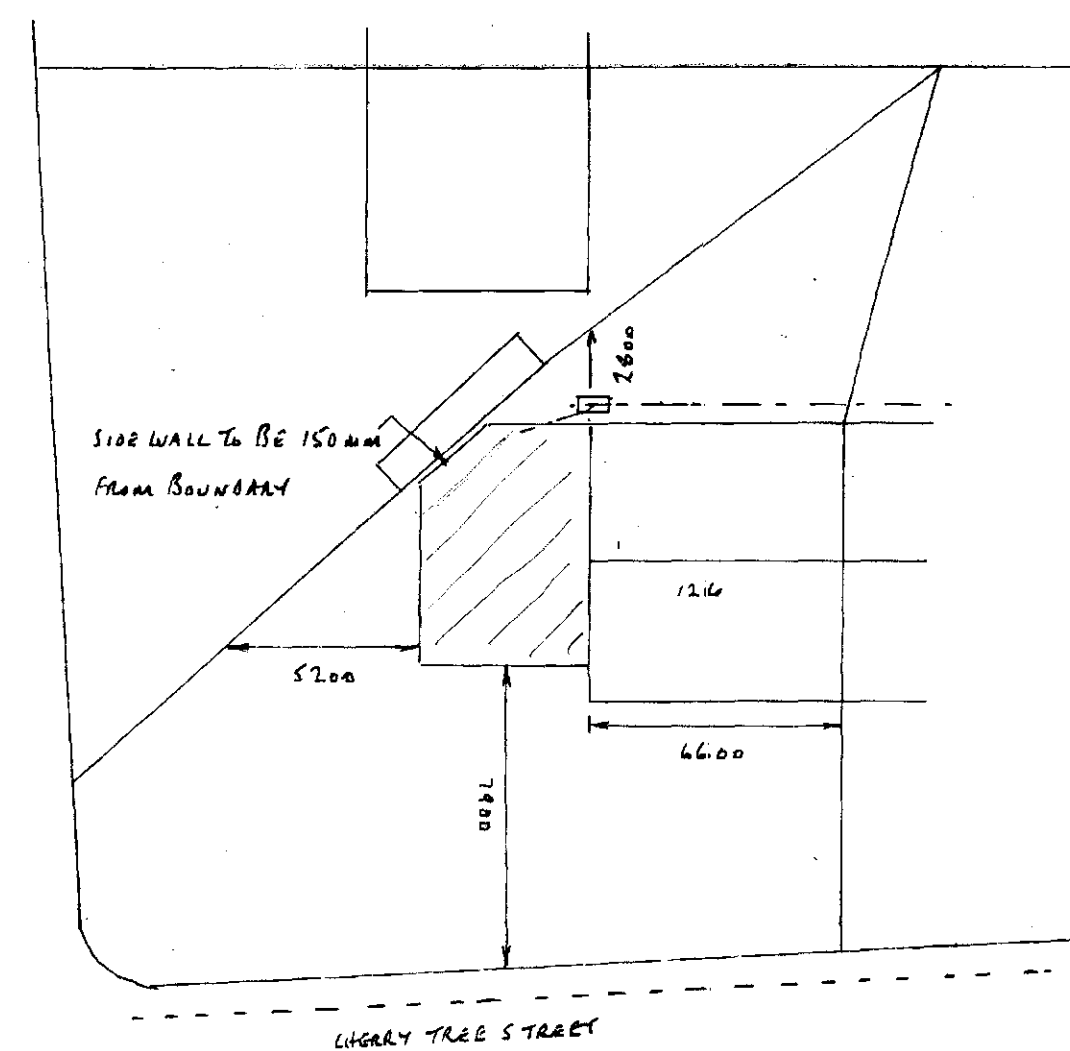

SITE PLAN SCALE 1:200

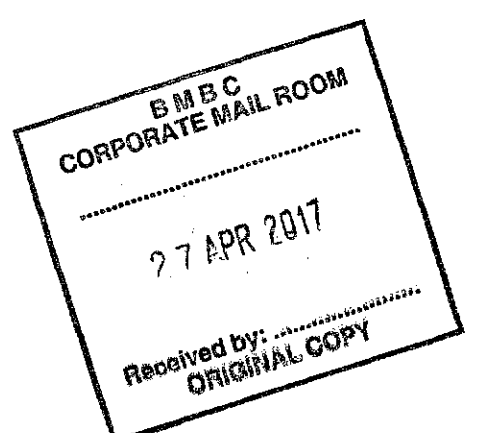

PROPOSED SINGLE STOREY SIDE EXTENSION A.T.

126 LARRY TREE STREET

HAYLAND