


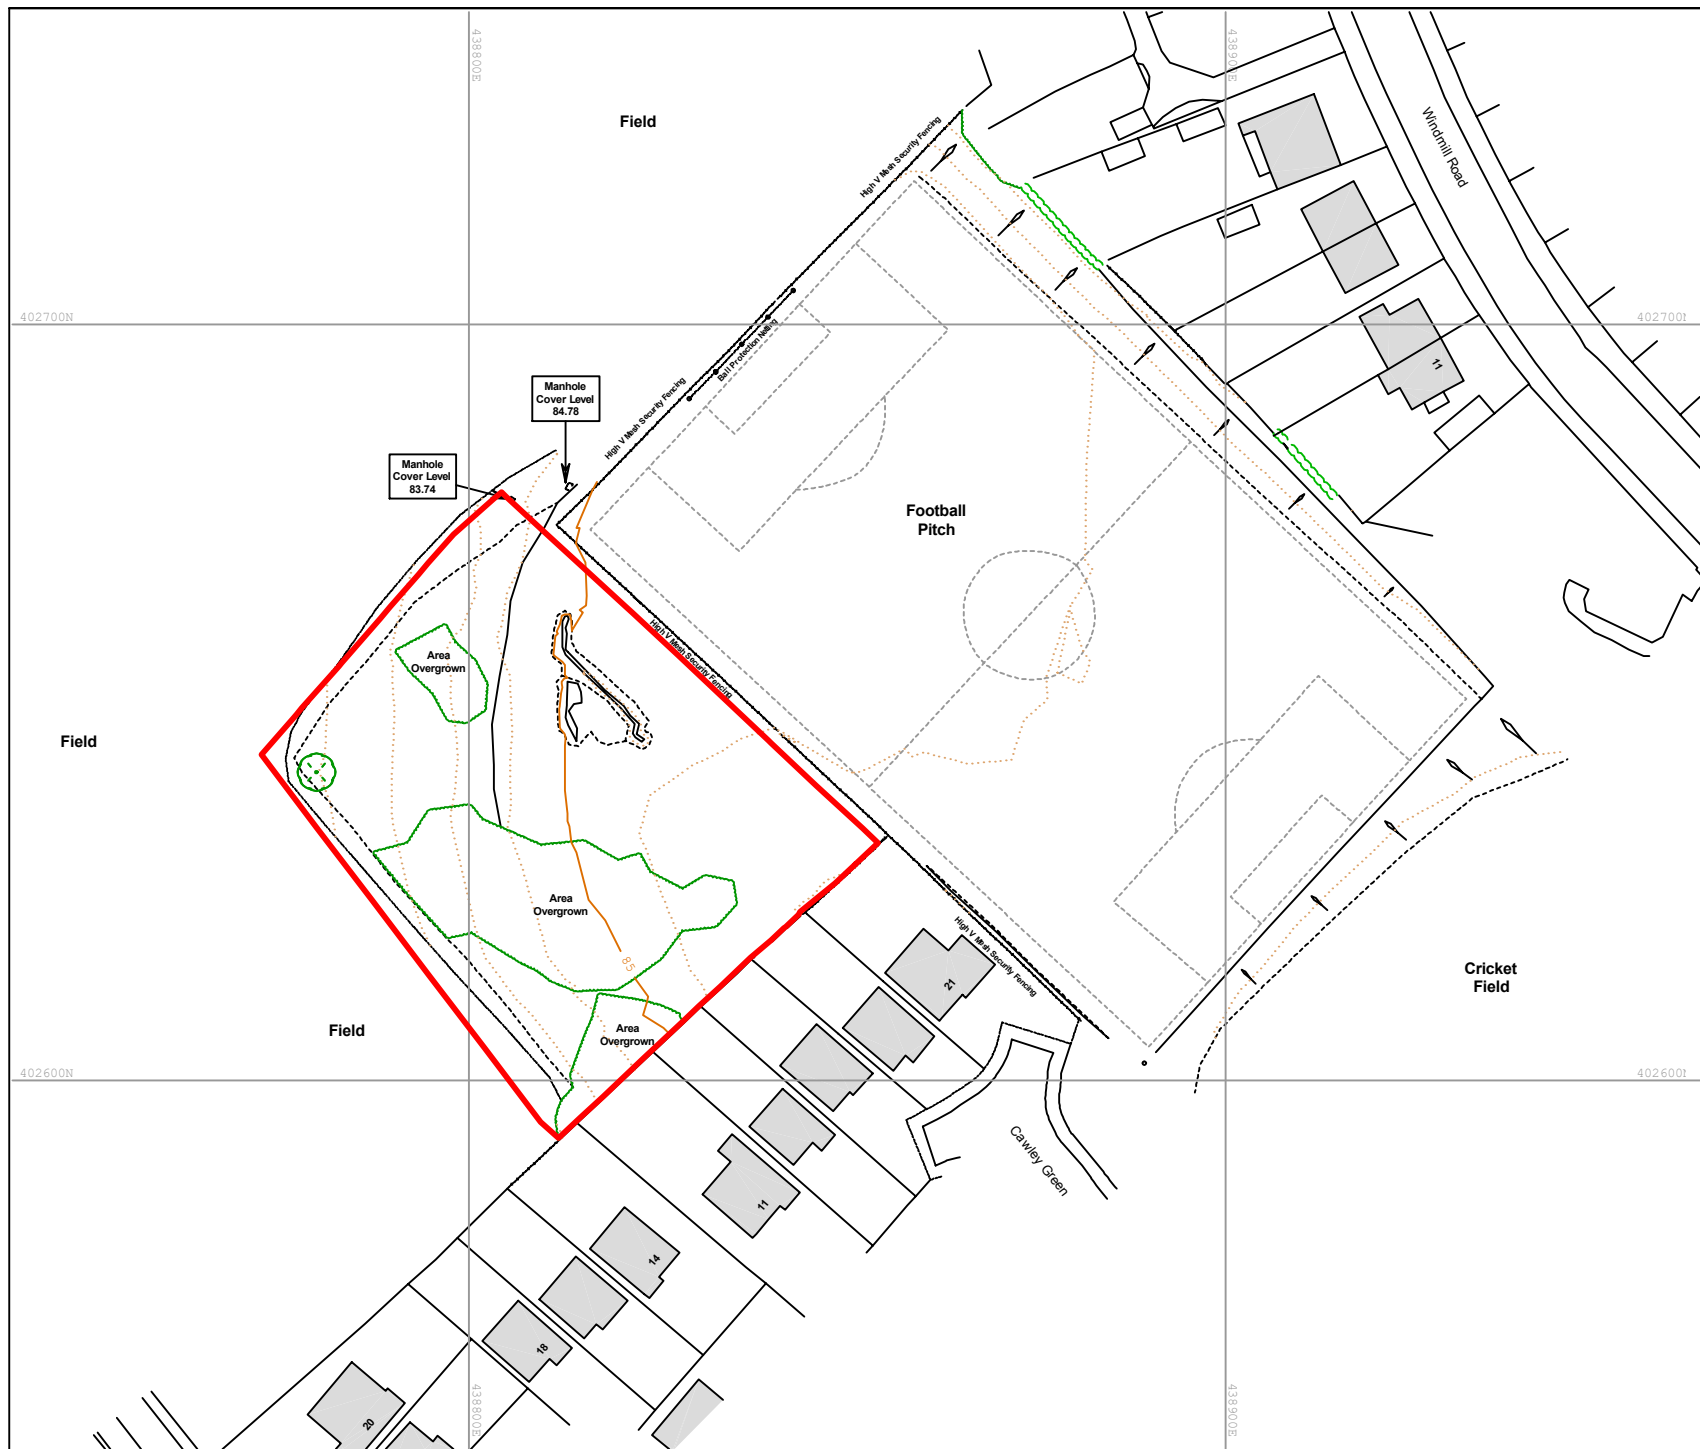

Legend:

 	Land Under Control of Applicant	MH	Manhole
 	Planning Application Area	IC	Inspection Cover
	Top of Banking	BT	British Telecom Cover
	Bottom of Banking	G	Gully
	Kerb - Top	LP	Lamp Post
	Kerb - Channel	TP	Telegraph Pole
	Fence - Post & Wire	EP	Electric Pole
	Fence - Secure	ST	Stop Tap
	Gate	GV	Gas Valve
	Track / Footpath	WL	Water Level
	Wall	IL	Invert Level
	Edge of Waterline	CL	Cover Level
	Hedge Line	EL	Eave Level
	Overhead Cable	RL	Ridge Level
	1m Contour Intervals	BH	Borehole / Tied Pit
	OS Backcloth	133.92	Spot Level
	Building/Structure	X	Trees
	Verge Line	A	Survey Control Station
	Foliage Line		
	Top of Rock Face		

Datum: Levels relative to Ordnance Survey by connection to OS Active Network by GPS



LINEAR SURVEYS LIMITED
18 Radulf Gardens
Liversedge
West Yorkshire
WF15 6AT

Tel - 01274 878338
Mob - 07884434452

e-mail - linearsurveys@gmail.com

Client

Wombwell Football Club

Job Title
Wombwell Football Club

Project Title
Proposed Training Ground

Scale	Date	Drawn by	Surveyed By
1:1000	MAR 2018	PR	PR

Dwg. title
Site Plan

DWG No.
WF/PTG/MAR18-02