




PROPOSED WORK SHOWN IN RED

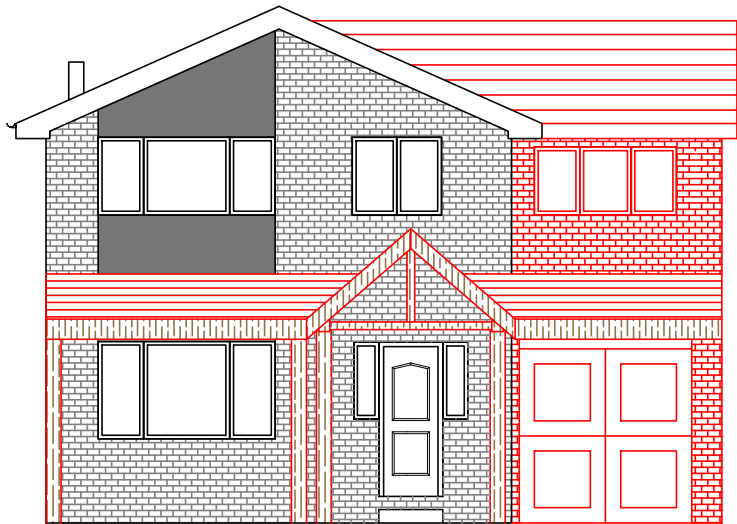


FRONT ELEVATION
(SOUTH)

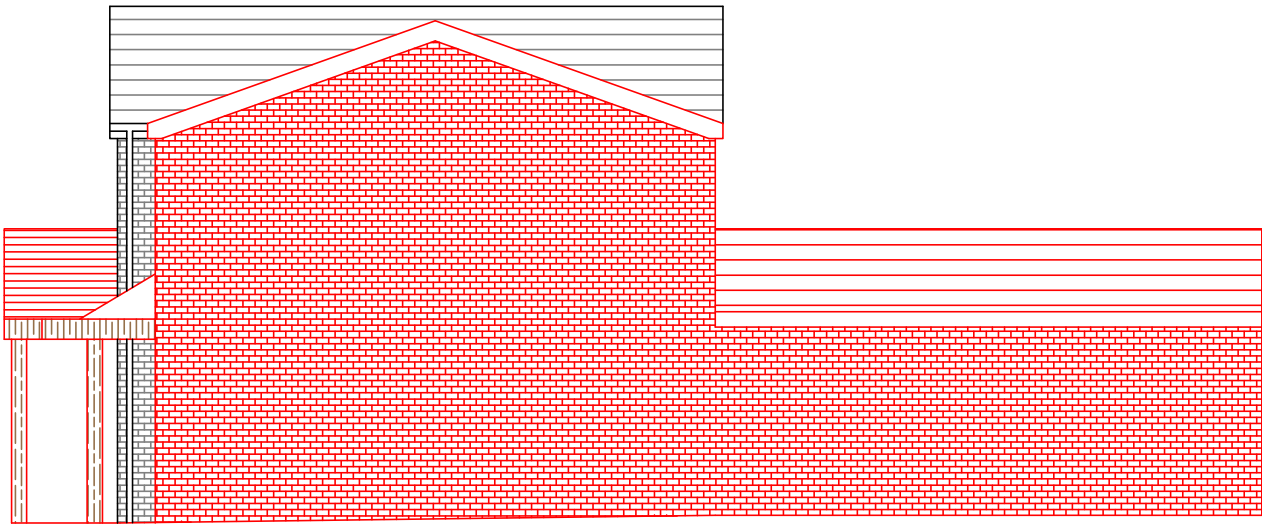

SIDE ELEVATION
(EAST)

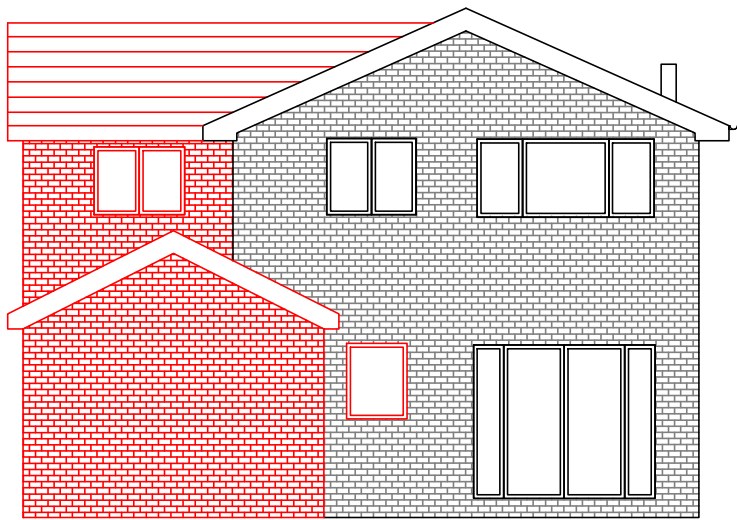

REAR ELEVATION
(NORTH)

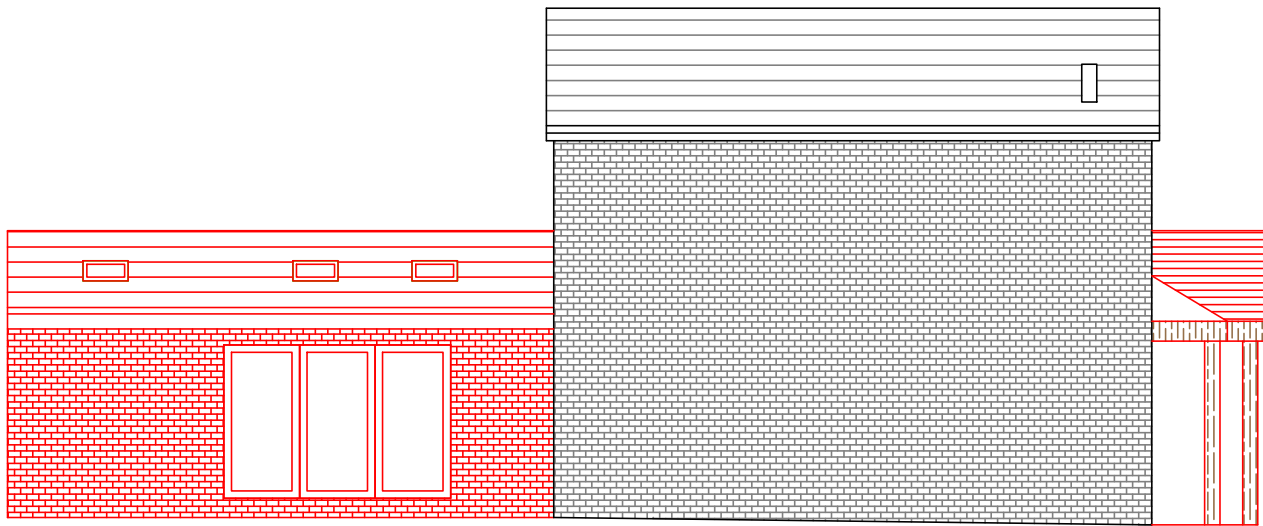

SIDE ELEVATION
(WEST)

Address 12 Hall Grove, Mapplewell, Barnsley S75 6LW		O.S.Ref se3310		Date Oct '19	PROPOSED ELEVATIONS
Scale 1:100 at A3		Drawn By TE	Plan No 0056-4	REV A	