


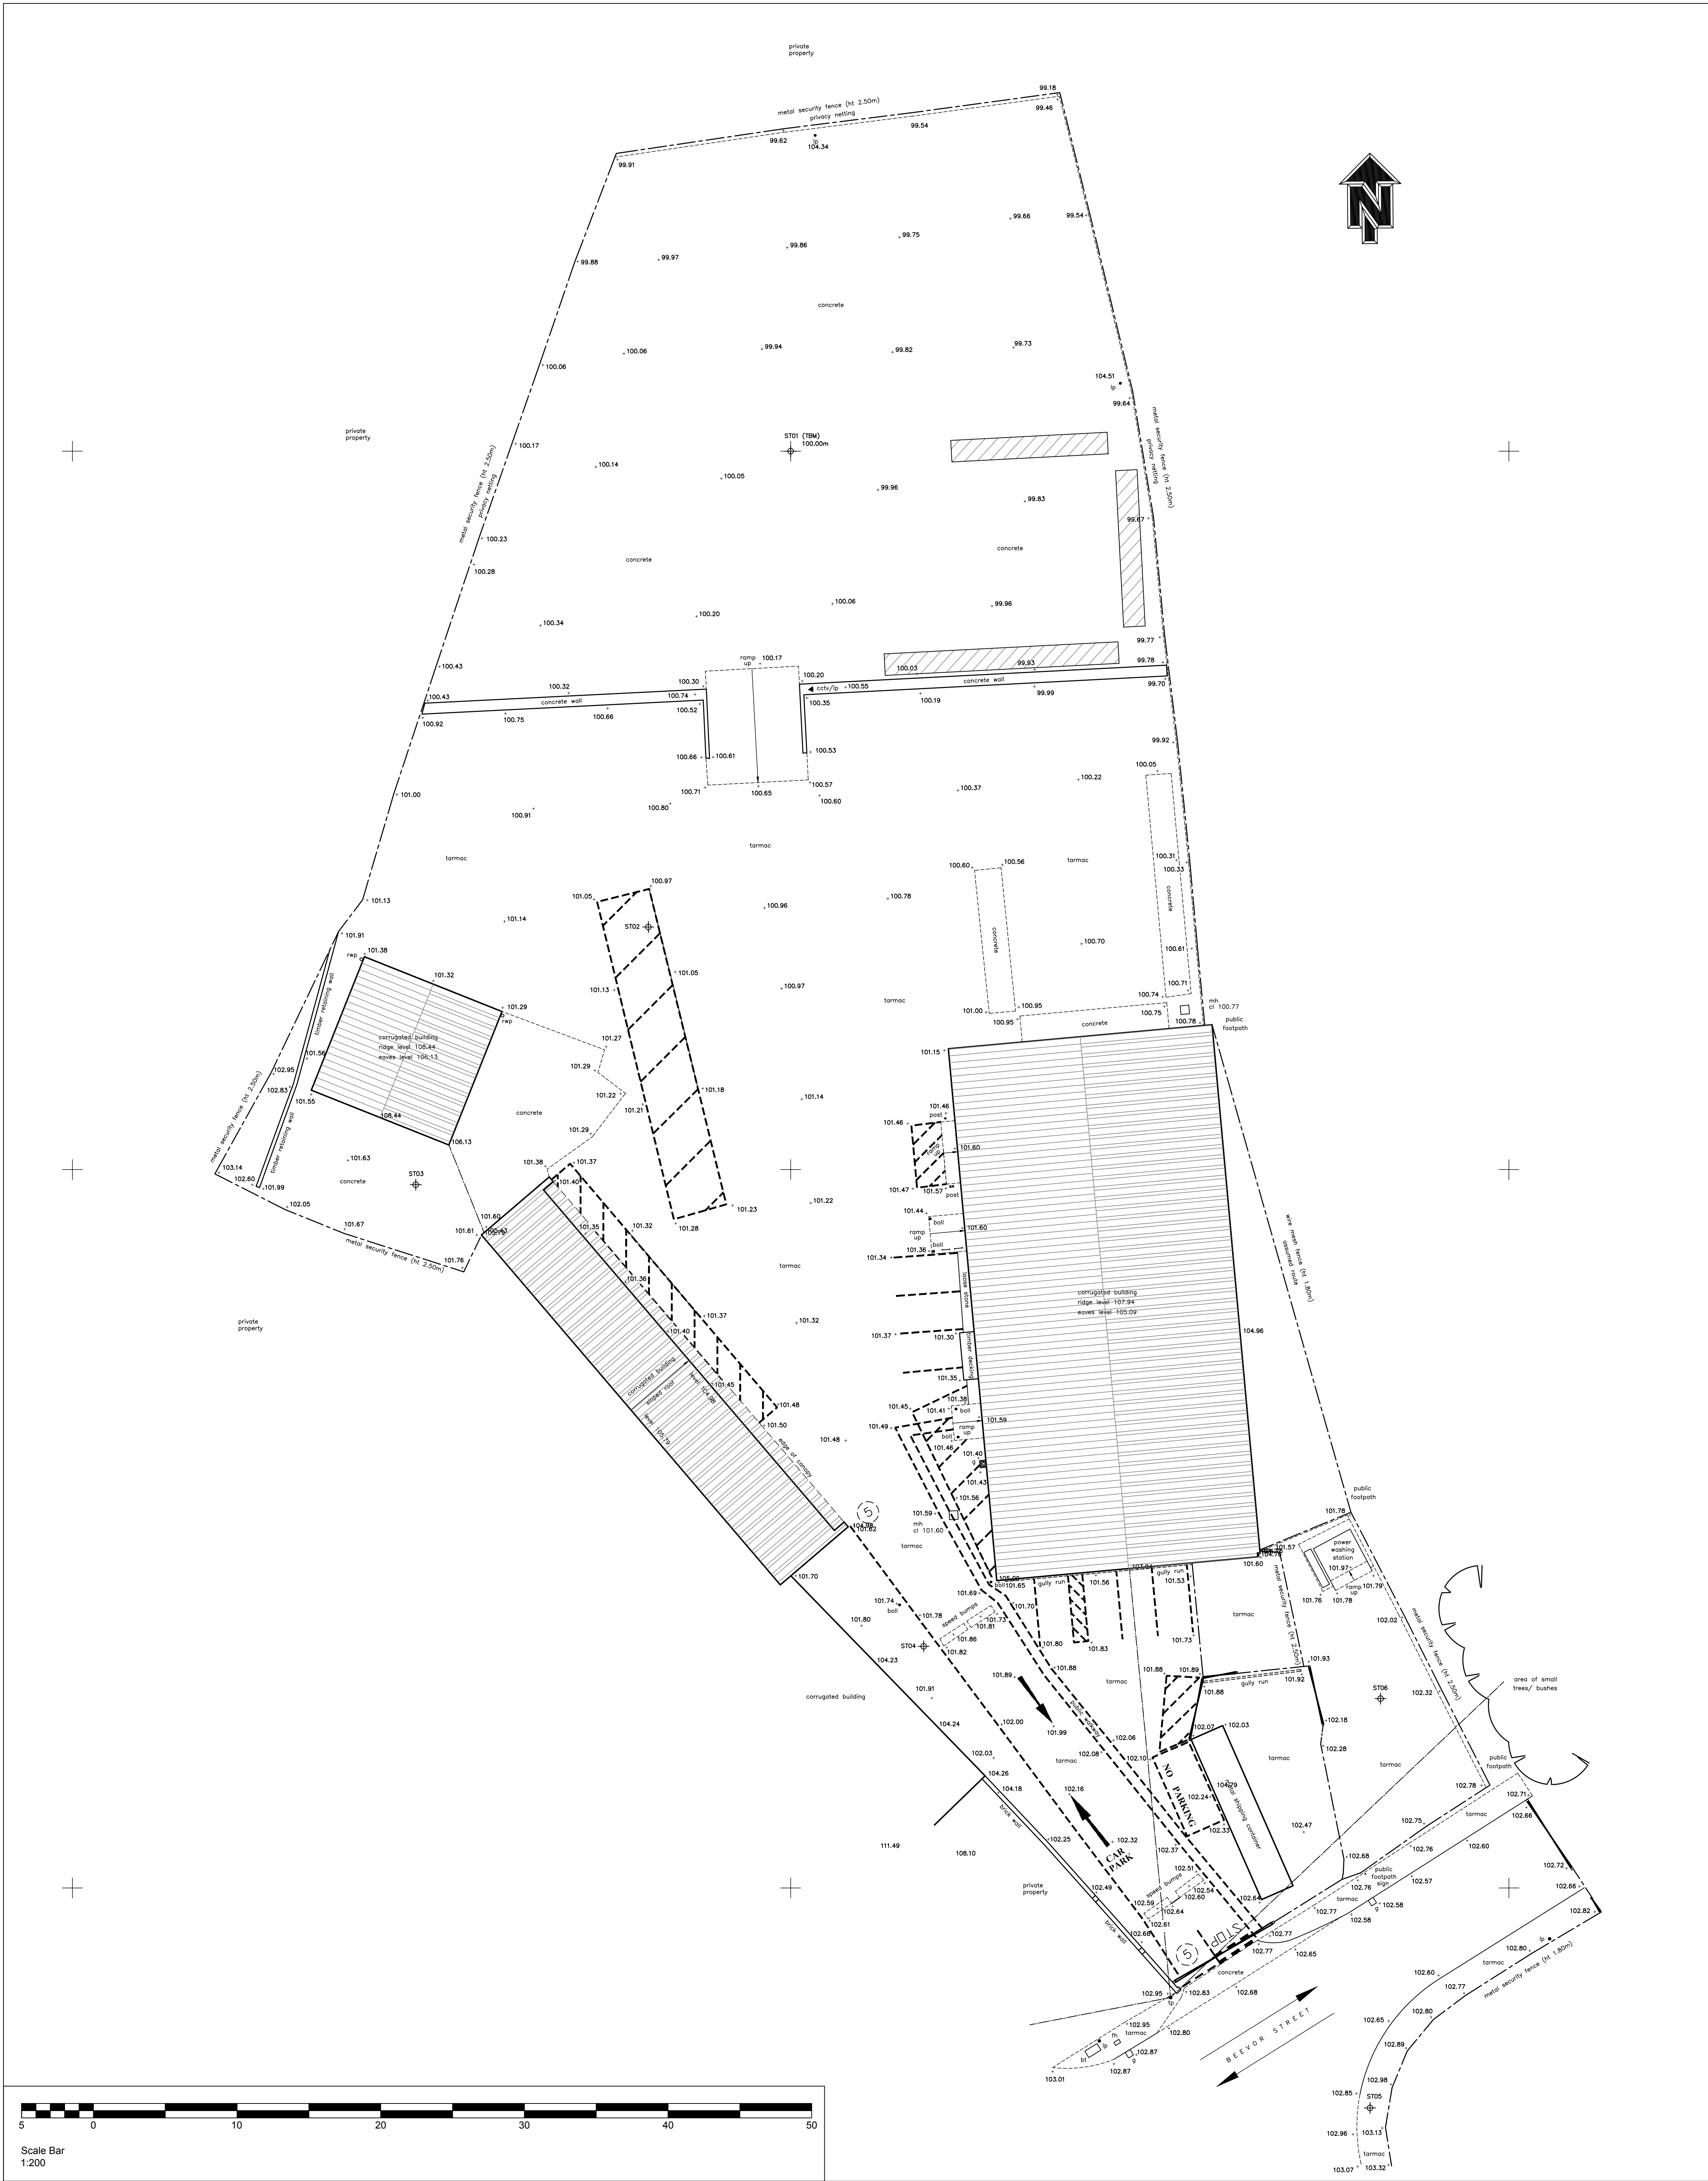

KEY:

 EXISTING 5.5m HIGH RACKING

DESIGNER RISK INFORMATION
IN ADDITION TO THE HAZARDS/RISKS NORMALLY ASSOCIATED WITH THE TYPES OF WORK DETAILED ON THIS DRAWING, NOTE THE FOLLOWING:-
CONSTRUCTION:
MAINTENANCE/CLEANING:
DECOMMISSIONING/DEMOLITION:
IT IS ASSUMED THAT ALL WORKS WILL BE CARRIED OUT BY A COMPETENT CONTRACTOR WORKING, WHERE APPROPRIATE, TO AN APPROVED METHOD STATEMENT.

Rev	Date	Amendment	
P02	02.08.21	Existing Racking shown.	m TM
P01	16.04.21	ISSUED FOR APPROVAL	m TM
P01	15.04.21	FIRST ISSUE	m TM
Rev	Date	Amendment	



Southgate House, 38 Southgate, Wakefield WF1 3TL
T: 01924 811 000 mjm.co.uk

Project: **TRAVIS PERKINS BARNLEY**

Client: 

Drawing Title: SITE PLAN AS EXISTING			
 nt	 TM	 TM	
MJM Ref: 7933	Scale: 1:200	Sheet Size: A0	
Revision Status: P02	Suitability Status: S4	Date: April 2021	
Suitability Description: PLANNING APPROVAL			
Drawing Reference: Project - Originator - Zone - Level - File Type - Discipline - Number			
7933-MJM-XX-XX-DR-D-6601			

IF THIS DRAWING MAY NOT BE COPIED WITHOUT PRIOR WRITTEN PERMISSION