

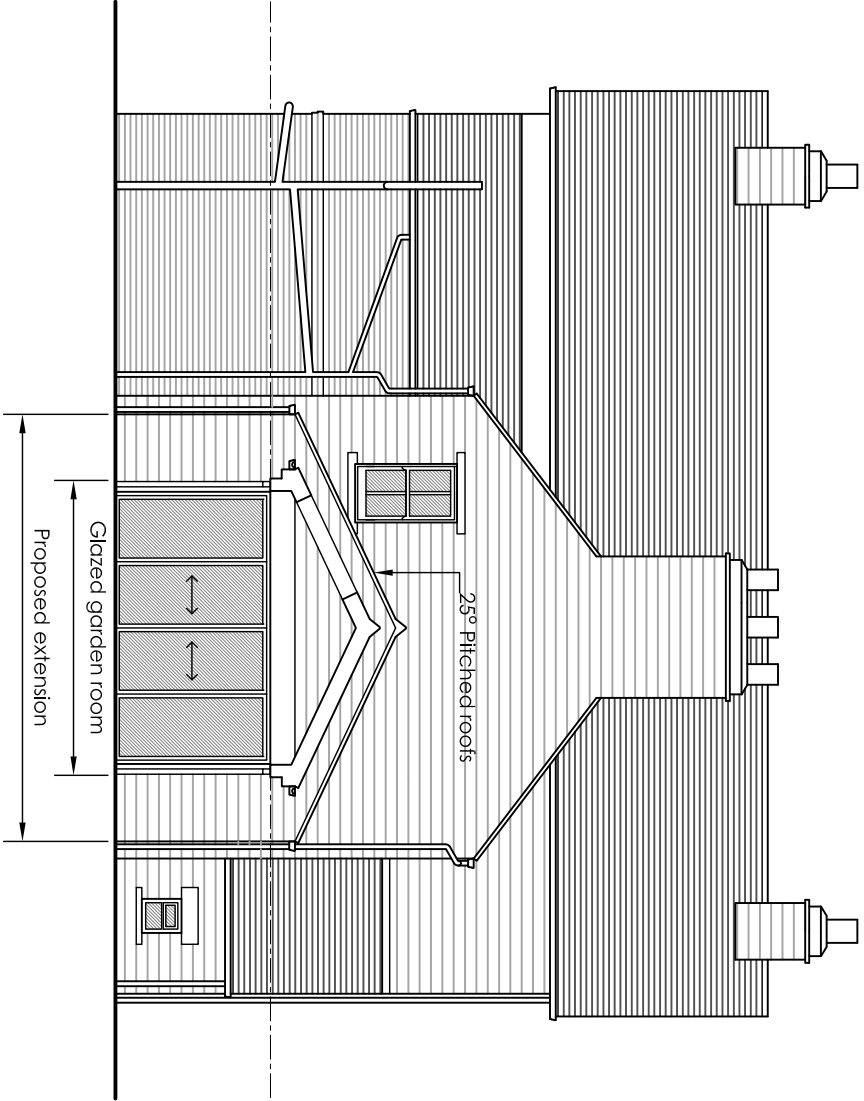
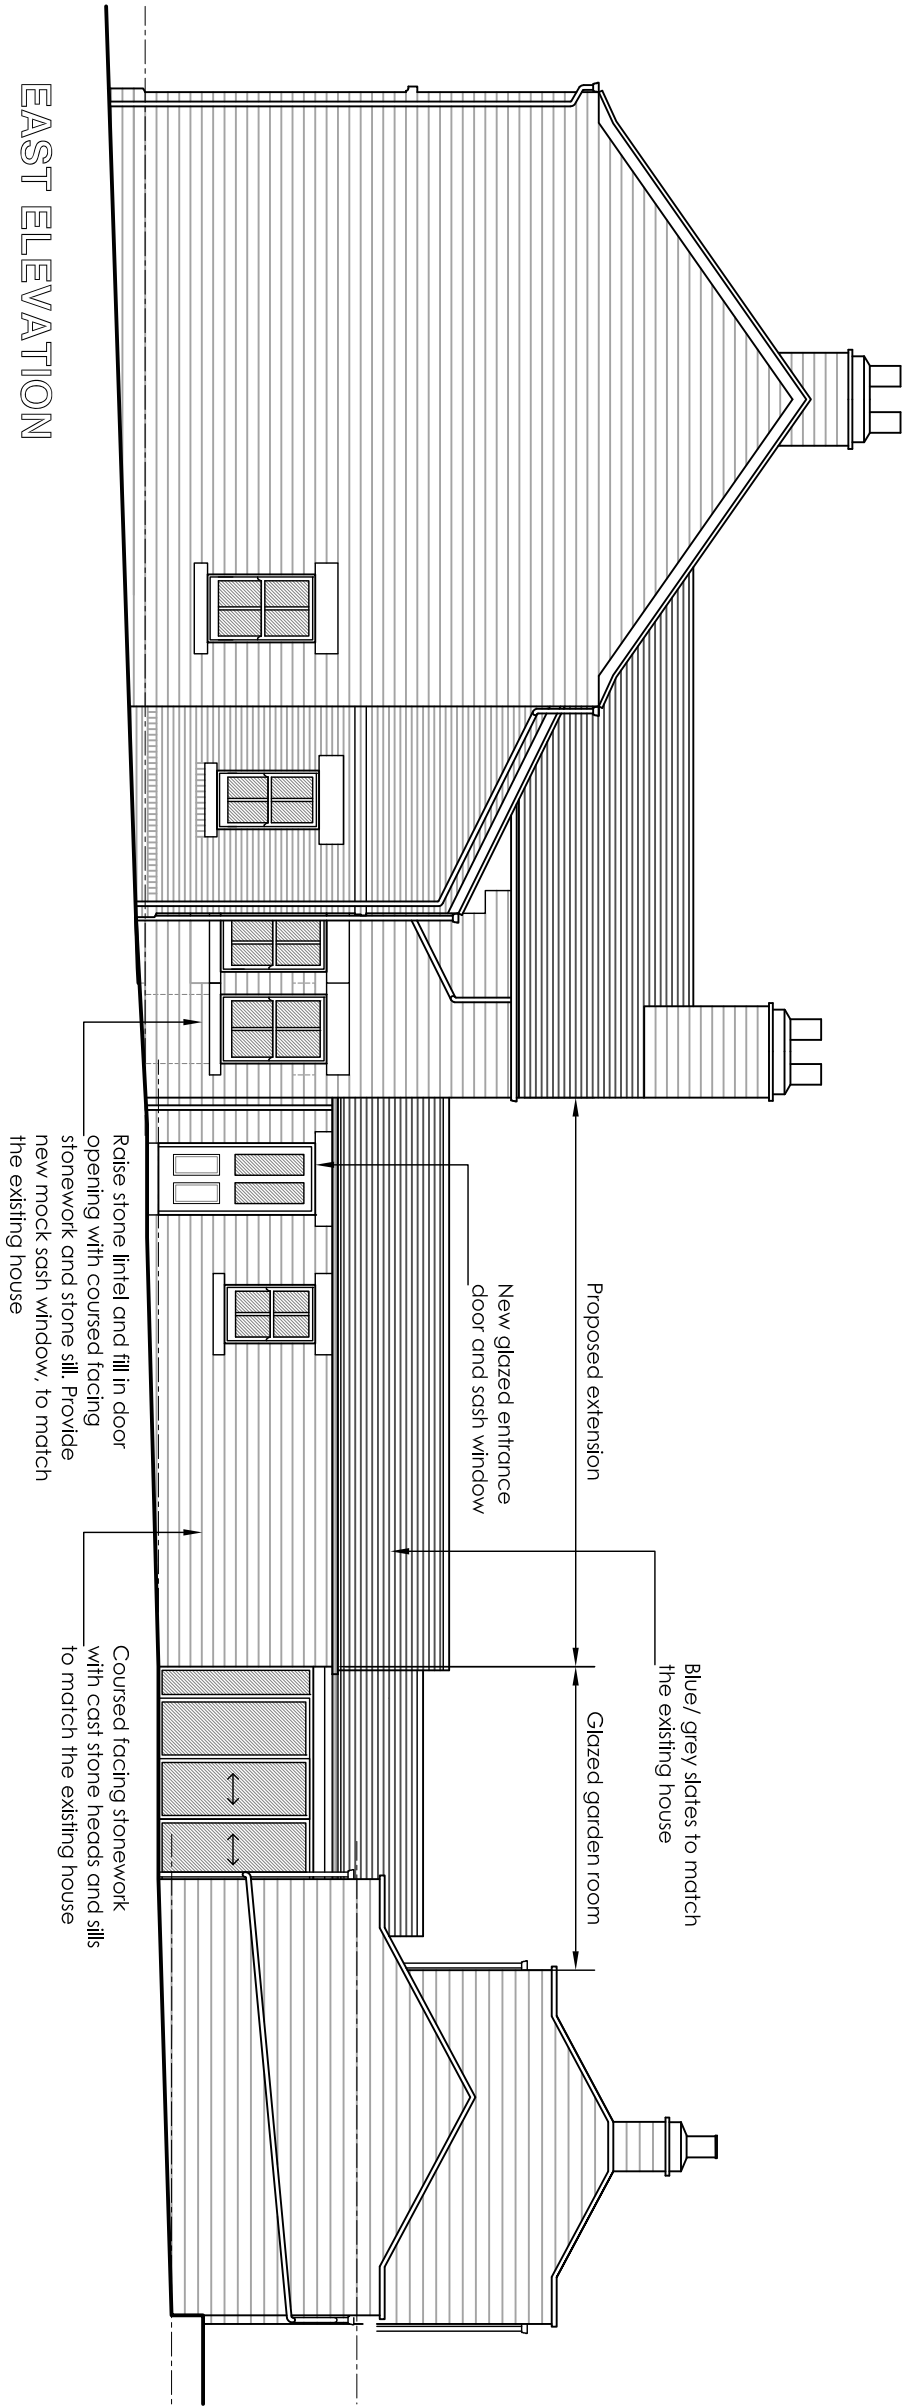


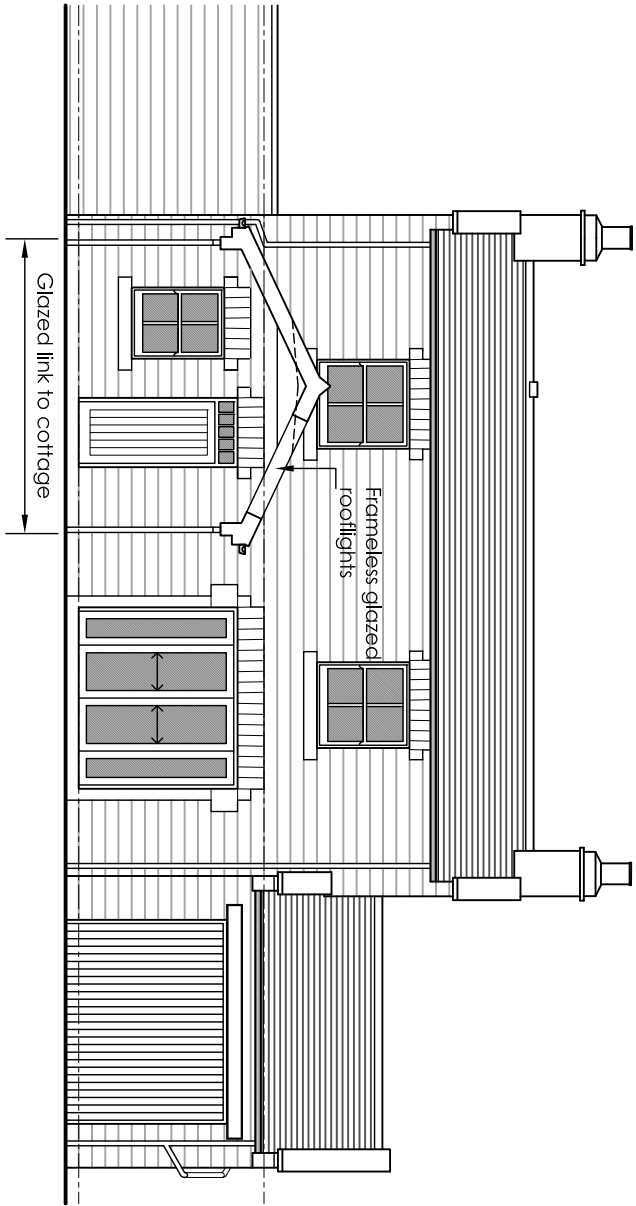

NORTH ELEVATION SHOWING SECTION
THROUGH GLAZED GARDEN ROOM

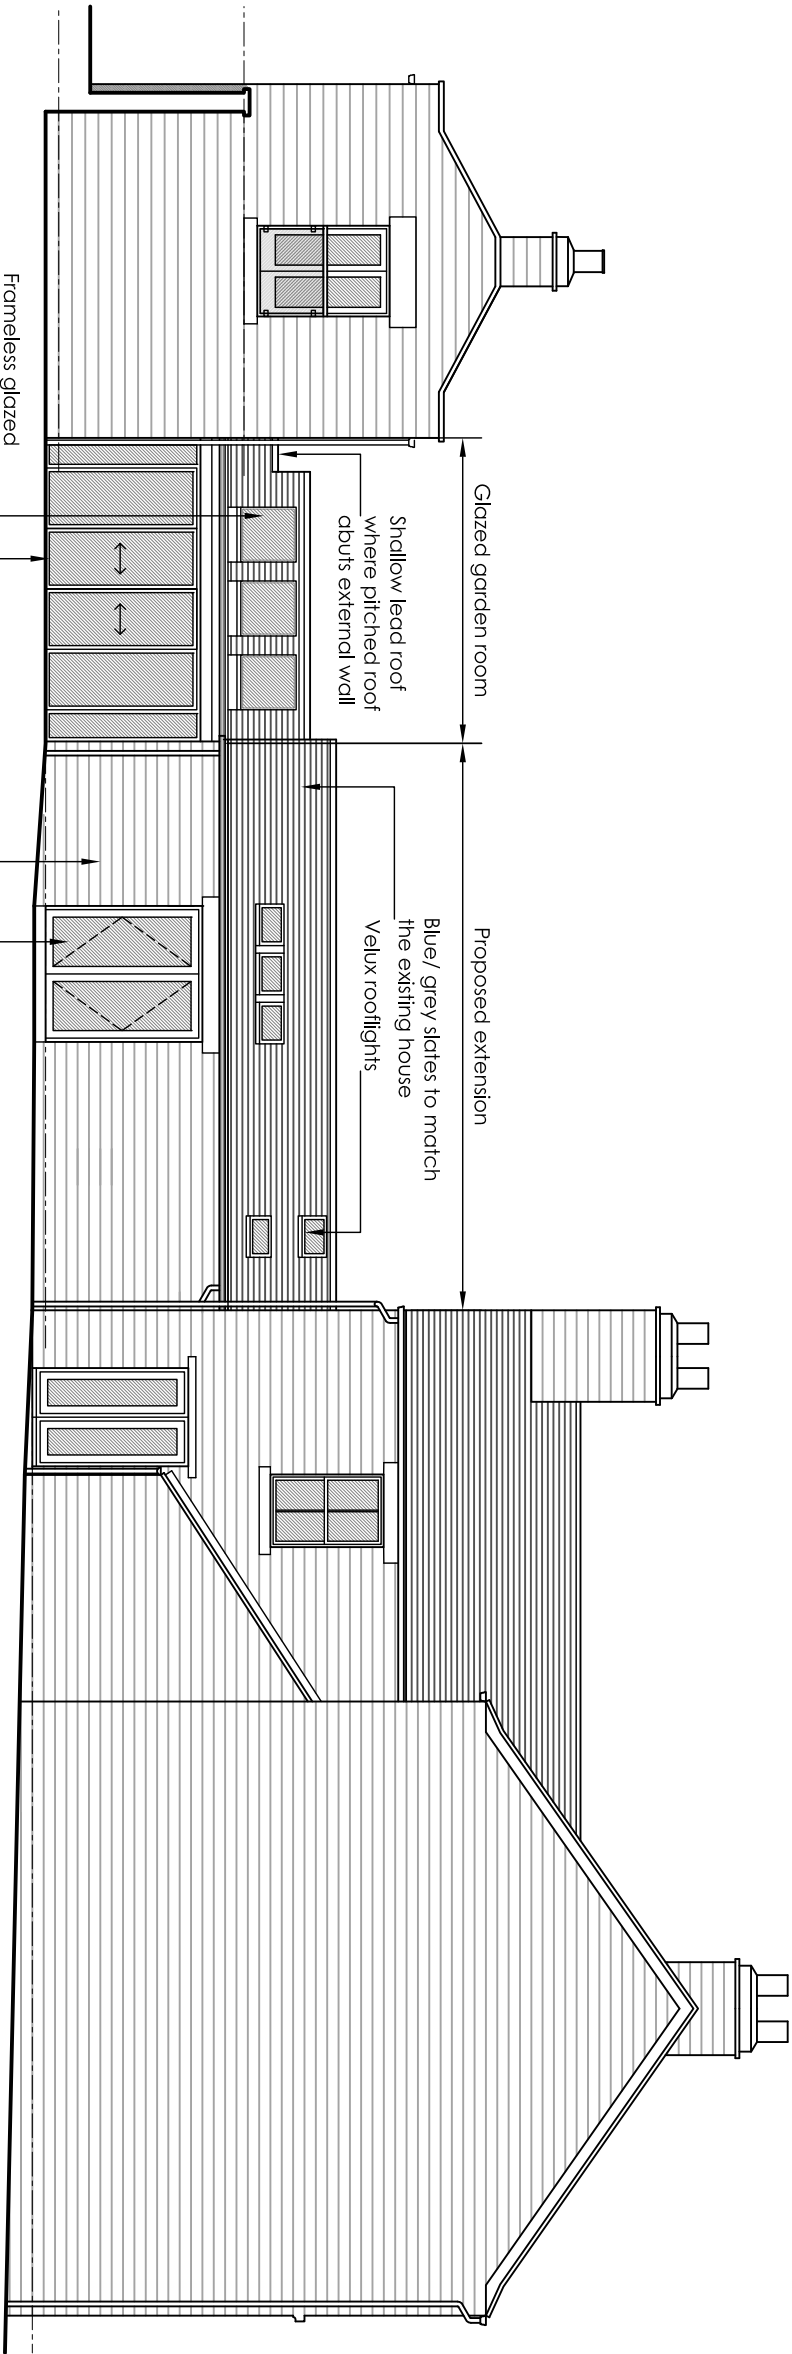

SOUTH ELEVATION SHOWING SECTION
THROUGH GLAZED GARDEN ROOM

PLANNING

Birkett Cole Lowe
ARCHITECTS
BEEHIVE WORKS, MILTON STREET
SHEFFIELD S3 7NL
tel 0114 222 6241
fax 0114 276 2819
thepartners@birkettcolowe.com

DEBORAH MELLISH

Project
ALTERATIONS & EXTENSION
TO 19 ARMROYD LANE
ELSECAR S74

Drawing
HOUSE EXTENSION
ELEVATIONS
AS PROPOSED

Scale 1:100 @ A2 By NJ/LAS Date MARCH 2010

Number
3336 (0-) 33