


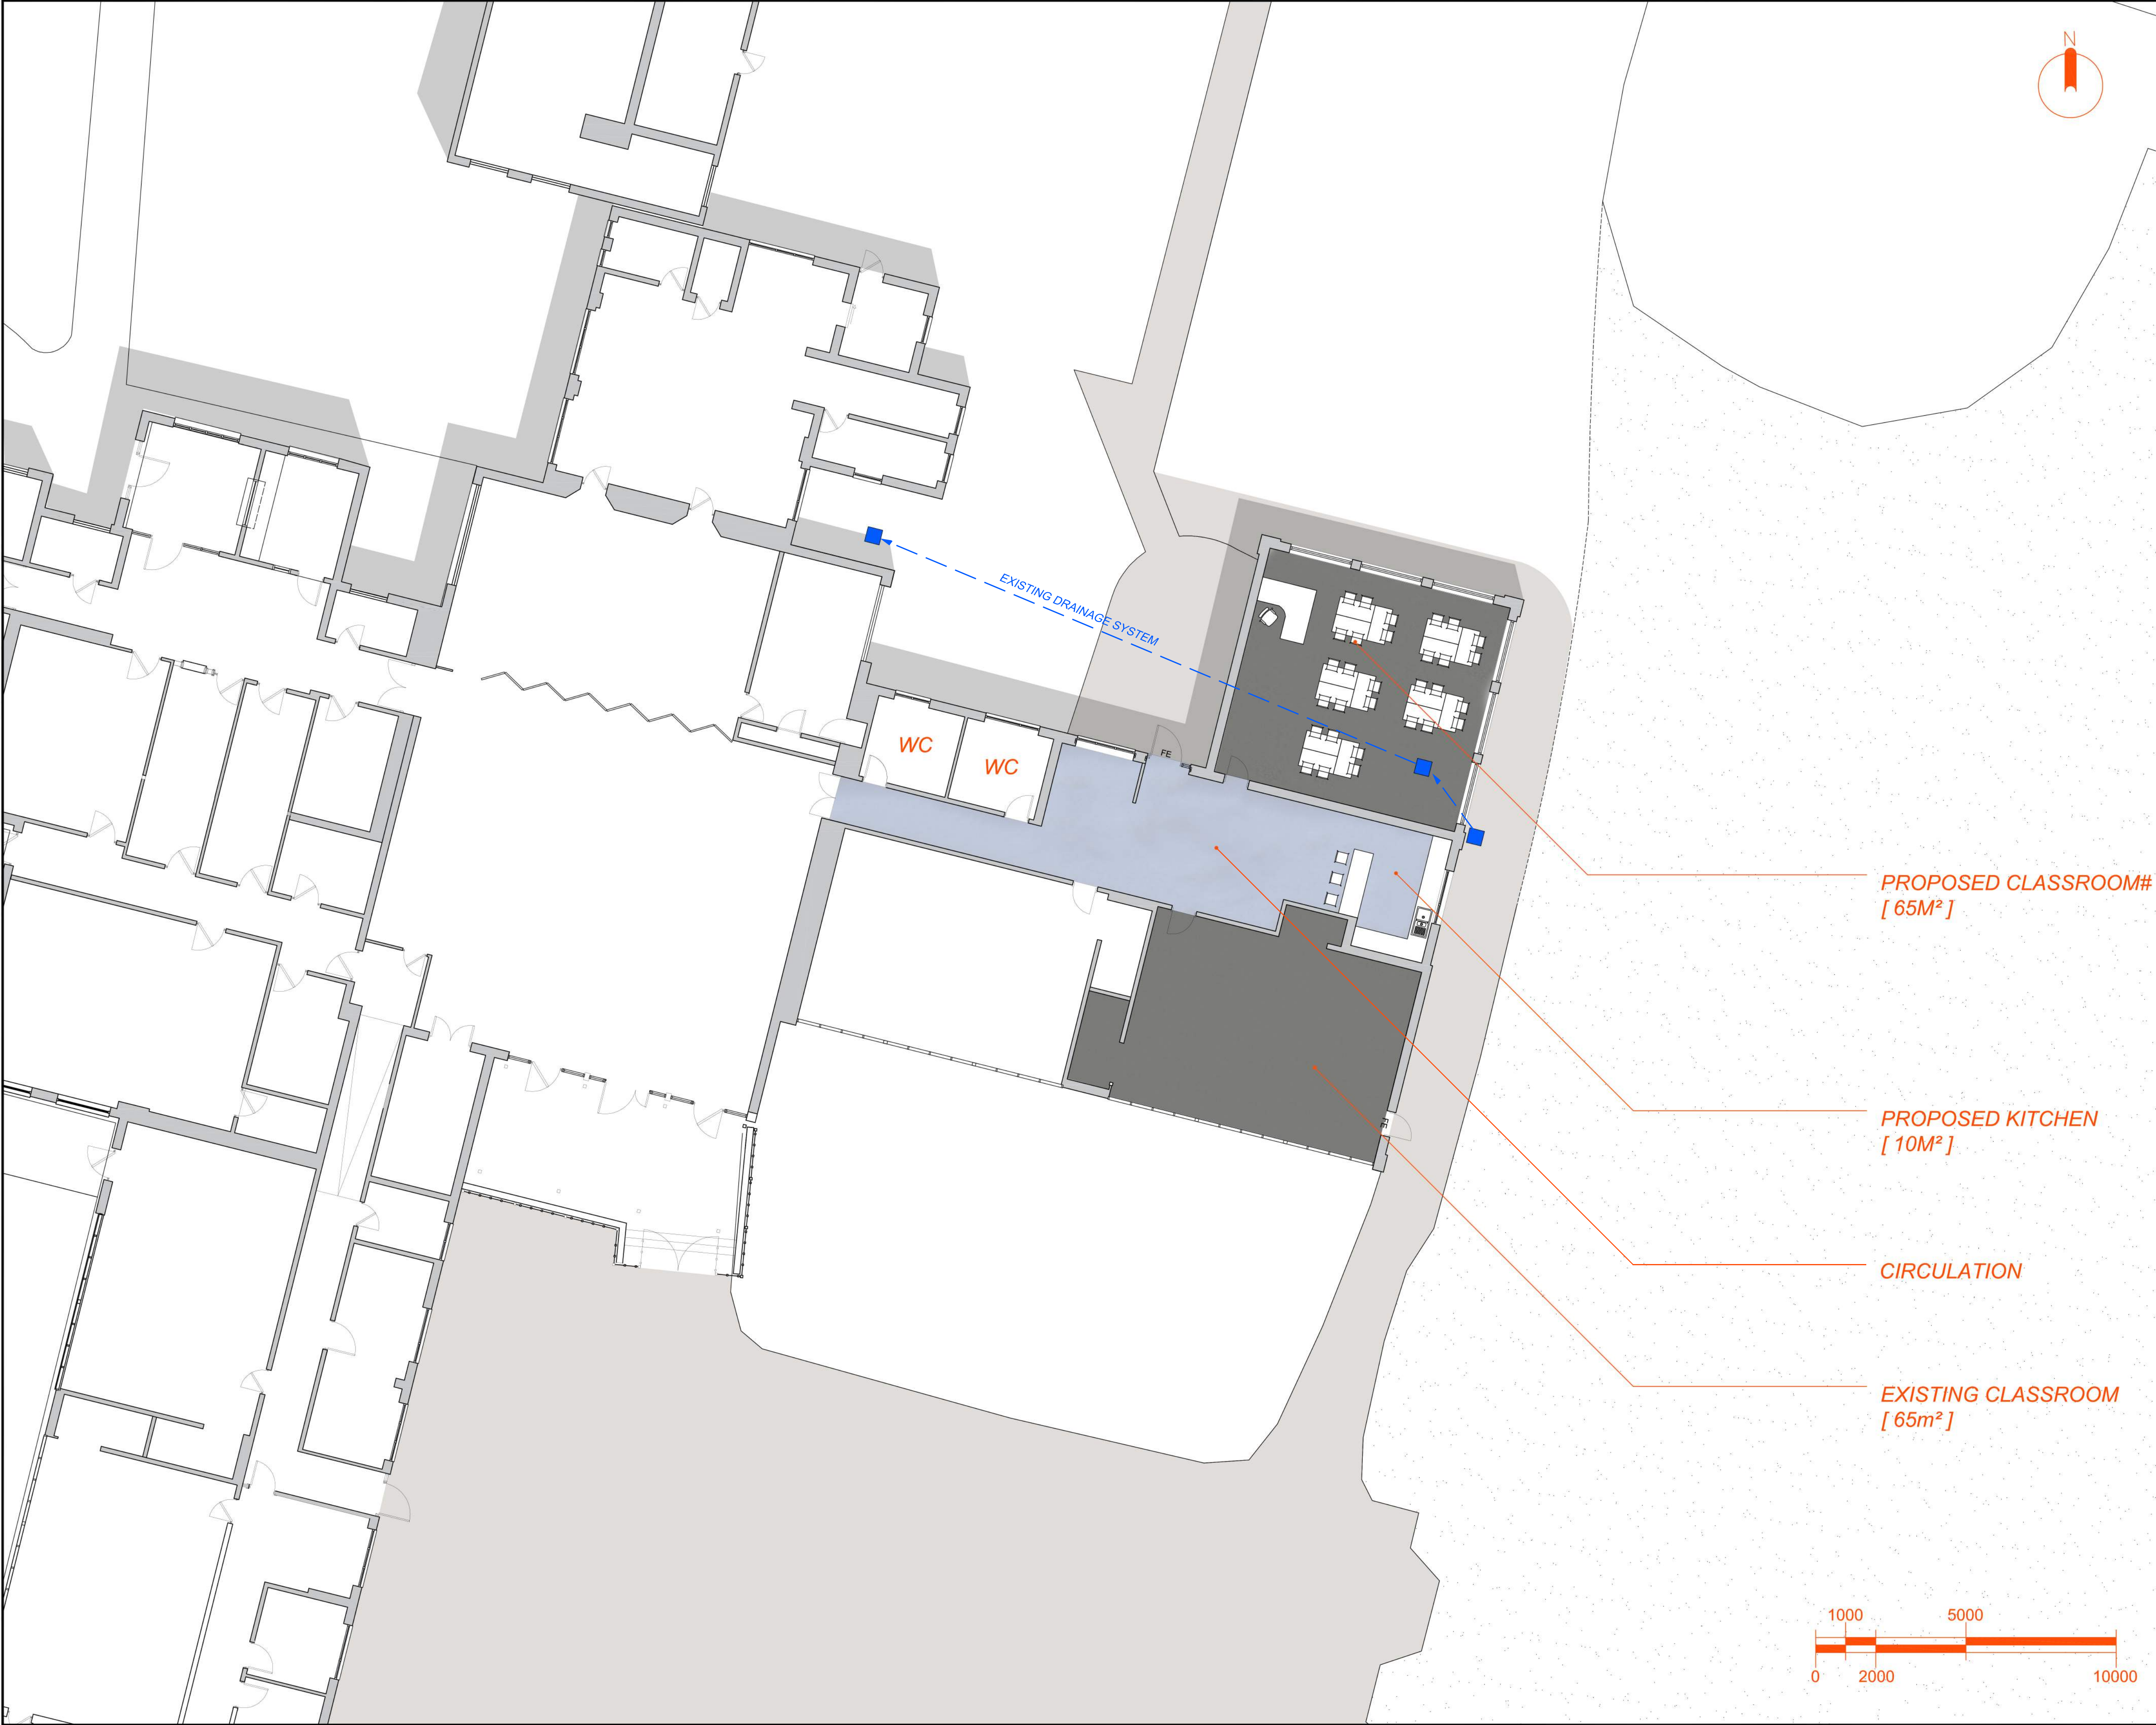

- Notes**
1. Do not scale drawing. If in doubt contact SDA
 2. All dimensions are in millimeters unless noted otherwise
 3. Not for construction unless otherwise shown
 4. When appropriate, this drawing to be read in conjunction with project specific Designers Risk Assessments, produced in accordance with requirements of Regulation 13 of the Construction (Design and Management) Regulations 2007
 5. The design shown on this drawing is the property of SDA and is not to be used or the drawing copied, communicated or disclosed, in whole or in part, except in accordance with a contract, licence or agreement in writing with SDA

REV.	DATE	DESCRIPTION	DRN.	CKD.
------	------	-------------	------	------

**SDA
ARCHITECTS
& DESIGNERS**

VICTORIA FOUNDRY MARSHALL STREET LEEDS LS11 9EH
T: +44 (0)113 288 1000 F: +44 (0)113 288 1001
E: mail@sdapartnership.com www.sdapartnership.com
LEEDS LONDON CALIFORNIA

PROJECT
CARRFIELD PRIMARY ACADEMY
NEW BUILD CLASSROOM EXTENSION

TITLE
PROPOSED GROUND FLOOR PLAN

STAGE
PLANNING

JOB No. A1E0049	DWG No. A(PL)01-100	REV. -
SCALE 1:1250 @ A1	DATE 23 JUL 2015	
DRAWN SM	CHECKED AS	

BSI REGISTERED FS 56715 UKAS QUALITY MANAGEMENT

