


JACKSON STREET



CS Surveying & Architectural Design Ltd.  
Registered office: 1 Clock Court, Campbell Way, Dinnington, Sheffield, S25 3QD  
Registered in England No 5029983  
Tel: 01909 518385 Fax: 01909 518585 Email: info@cssurveying.com

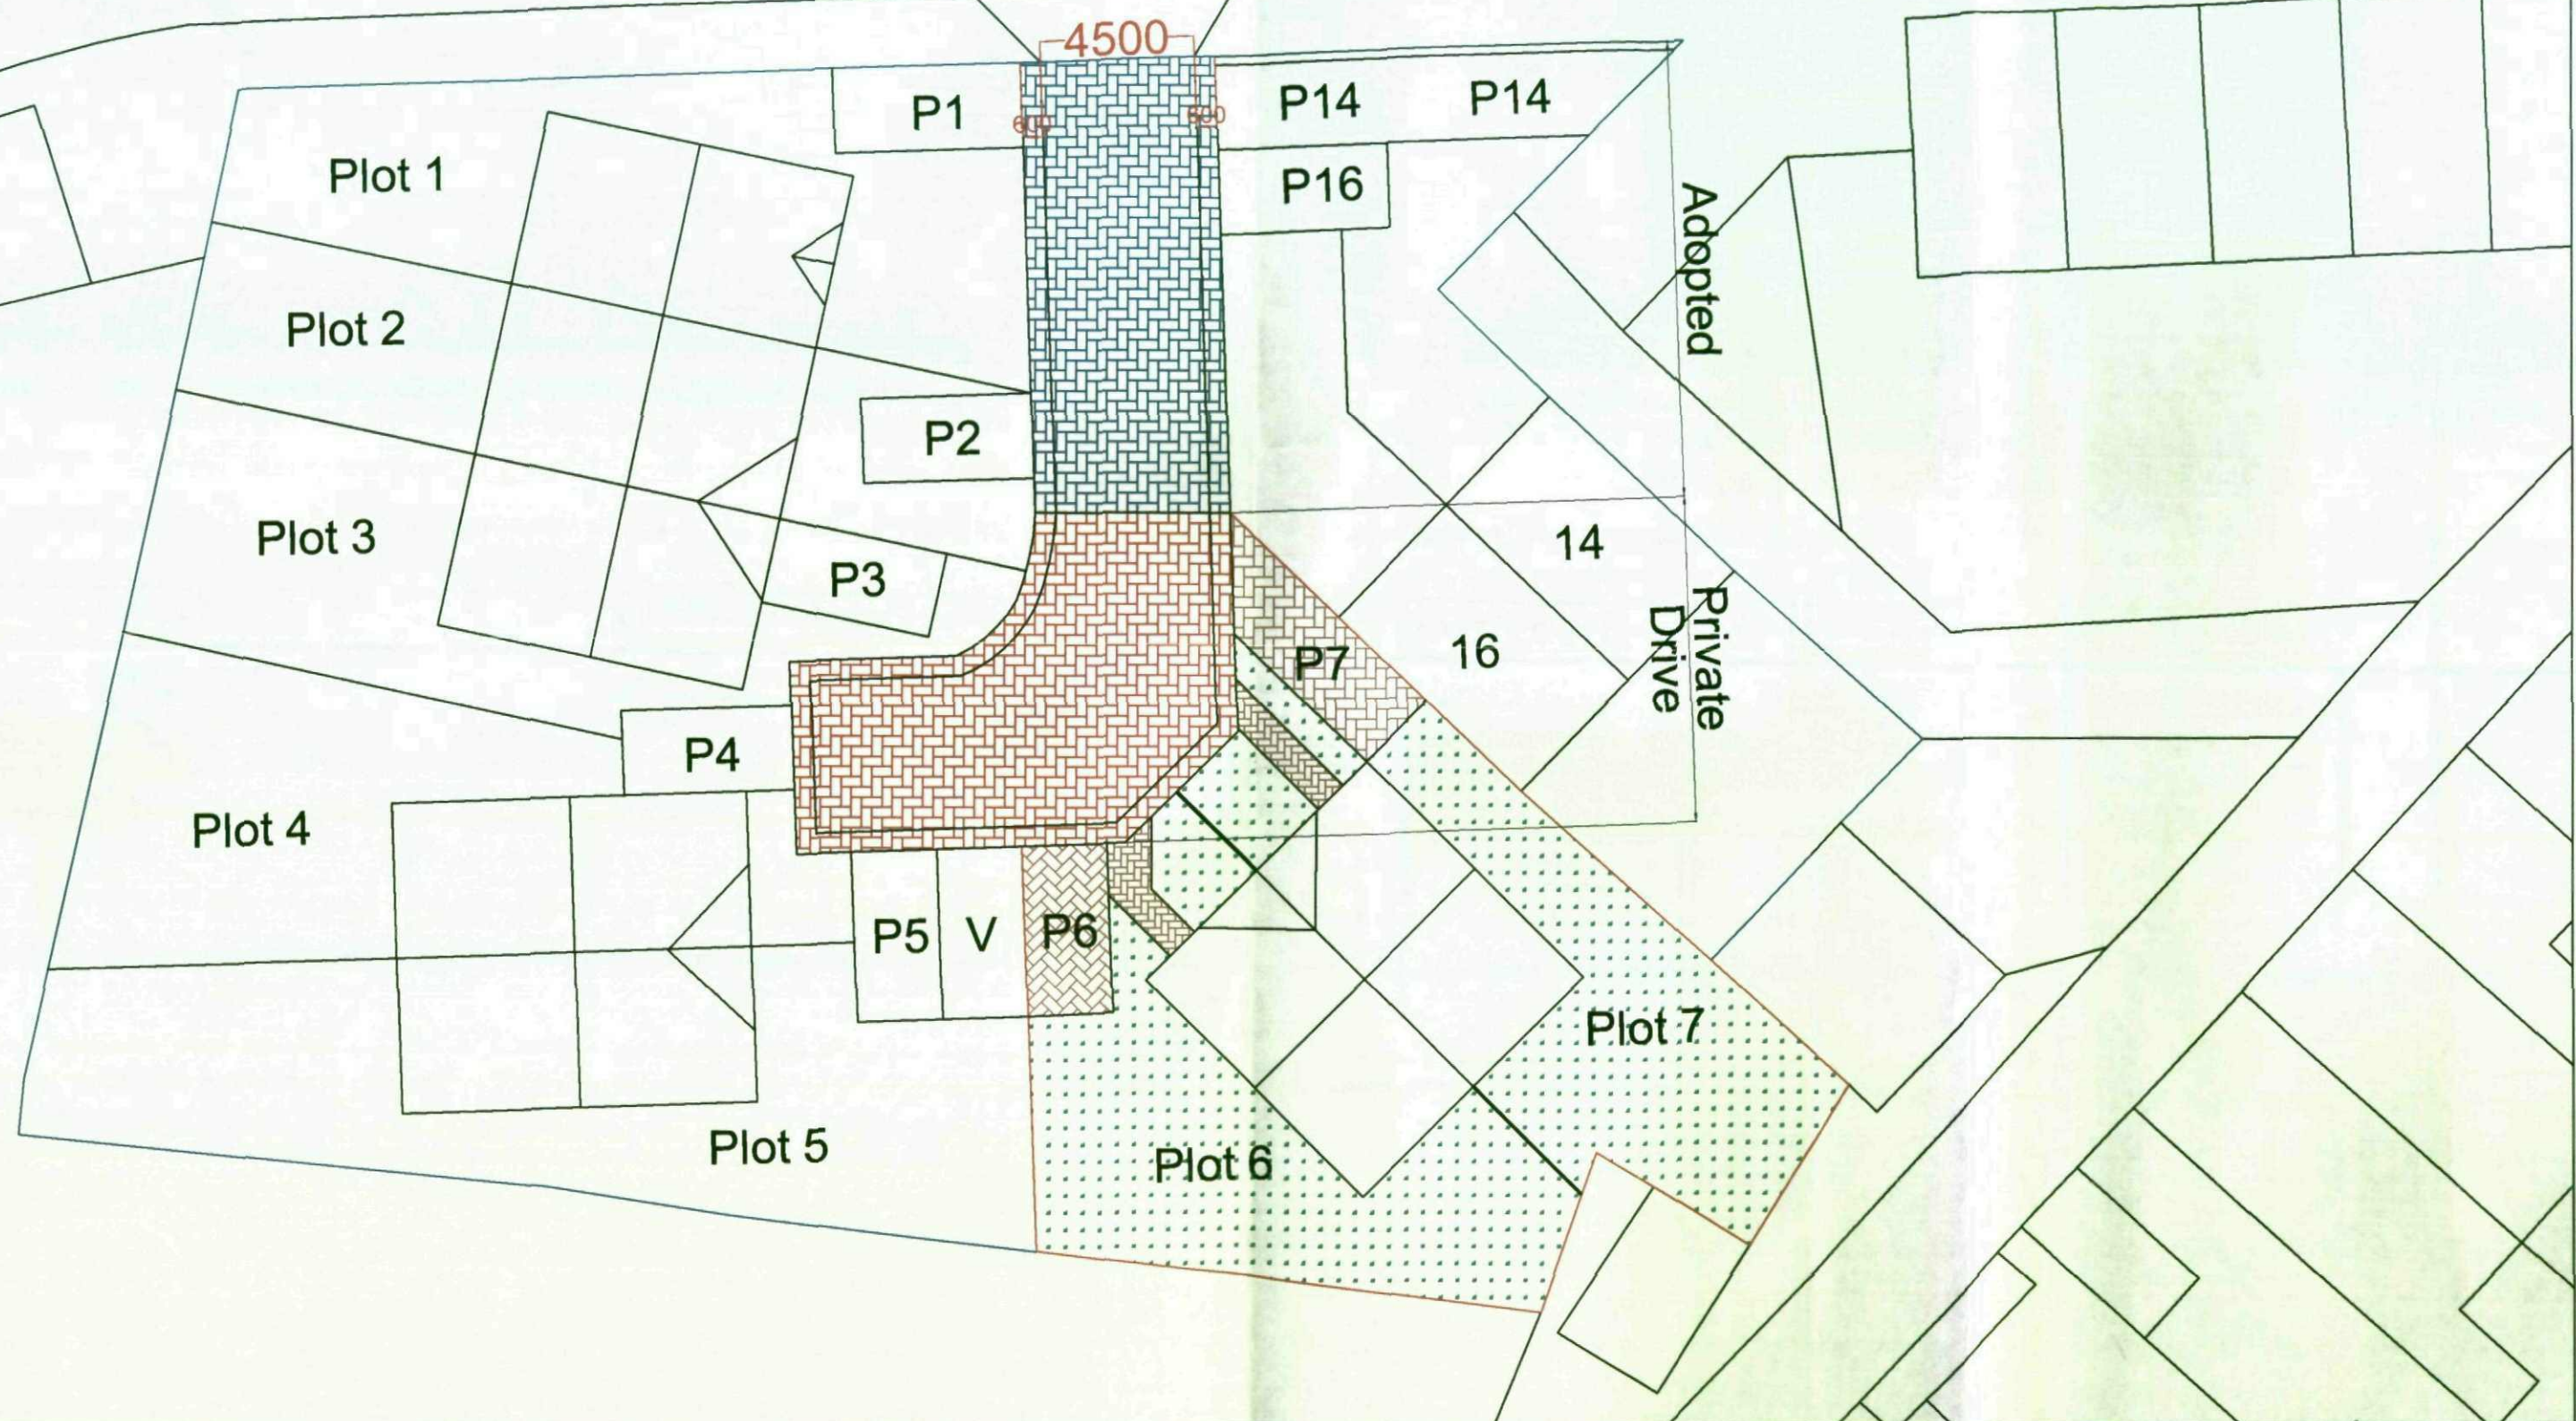

A member of the Royal Institute of British Architects



NOTE

All dimensions are to be checked on site and not scaled from this drawing.  
No liability will be accepted for any errors arising from scaling from this drawing or any other taking off

COPYRIGHT ©

This drawing in whole or part thereof should not be copied or reproduced without prior written consent of CS Surveying & Architectural Design Limited.

Revisions

|  |  |
|--|--|
|  |  |
|  |  |
|  |  |
|  |  |
|  |  |
|  |  |
|  |  |
|  |  |

Client Details

Jackson Street Development  
Cudworth  
Barnsley

Drawing Title

Proposed alternative plot layout

Dwg. No. CS/0679/5

Date March 2009

Drawn CSS&A

Chd. by


Scale 1:200  
(if A3)




Proposed Front Elevation





Proposed Rear Elevation

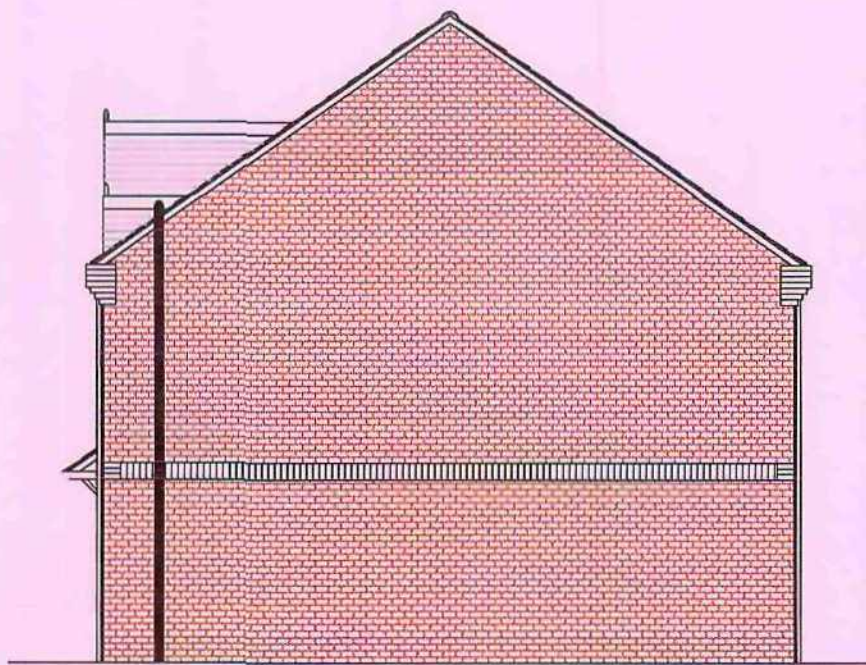


Proposed Side Elevation

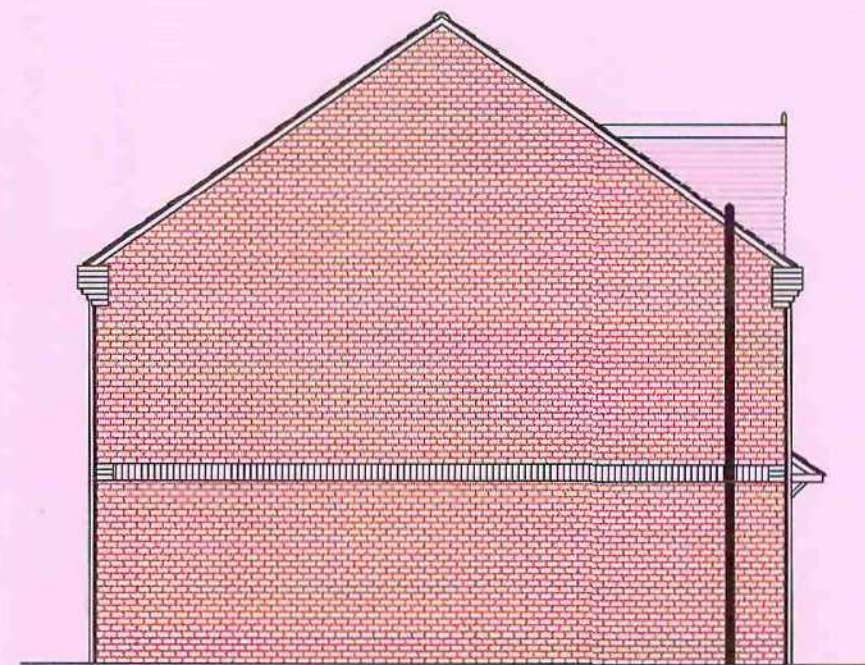

Proposed Side Elevation

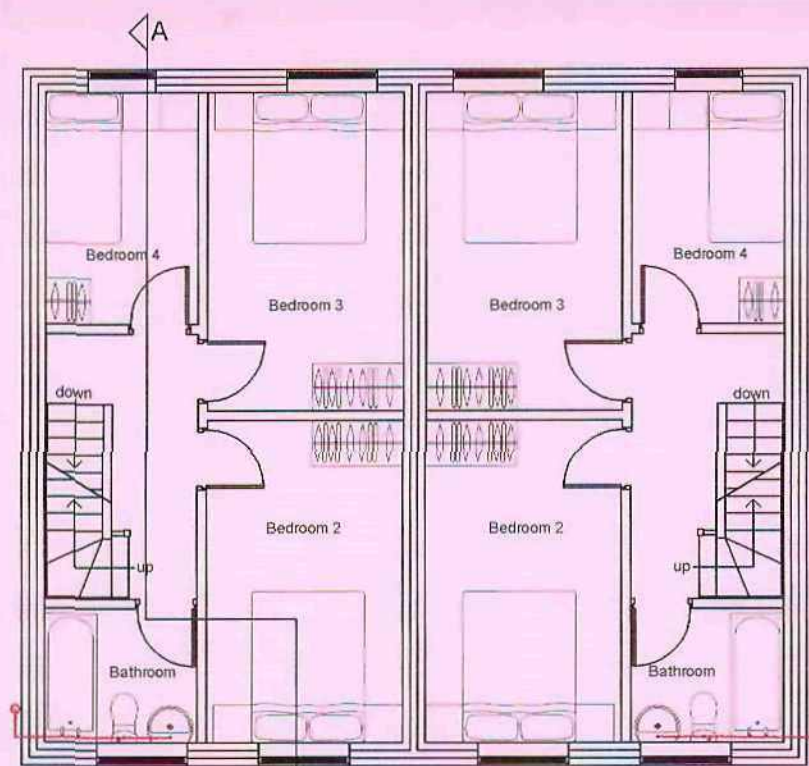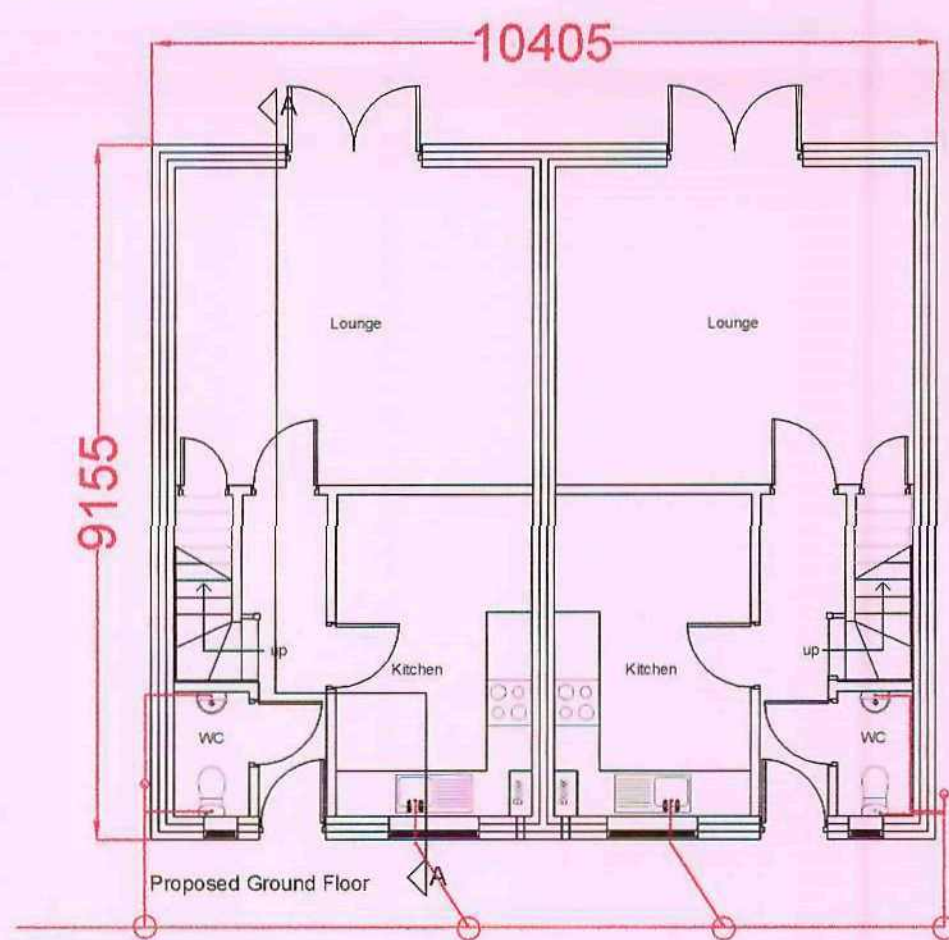

Proposed First Floor

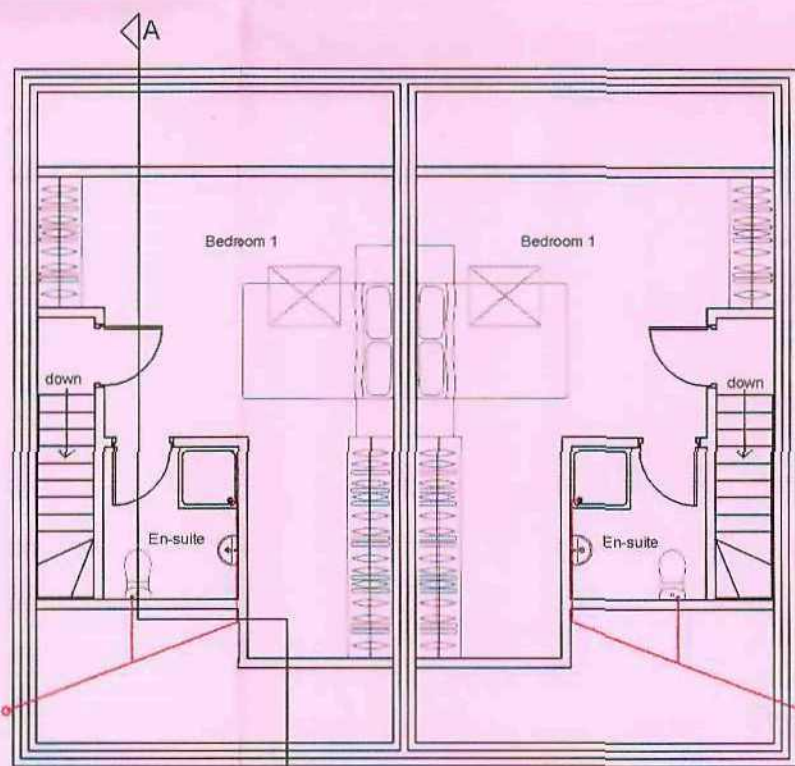

Proposed Second Floor



© Crown Copyright 2003. All rights reserved. Licence number 10002943.

**CS**  
CS Surveying & Architectural Design Ltd.  
Registered office: 1 Clock Court, Capestree Way, Derlington, Sheffield, S20 9JD  
Registered in England No. 0303990  
Tel: 01909 518365 Fax: 01909 518585 Email: info@cssurveying.com



A member of the Royal Institute of British Architects



**NOTE**  
All dimensions are to be checked on site and not scaled from this drawing.  
No liability will be accepted for any errors arising from scaling from this drawing or any other taking off.  
This drawing in whole or part thereof should not be copied or reproduced without prior written consent.

Revisions

|  |  |
|--|--|
|  |  |
|  |  |
|  |  |
|  |  |
|  |  |
|  |  |
|  |  |

Client Details  
Jackson Street  
Cudworth  
Barnsley  
Barnsley Metropolitan Borough Council  
04 MAR 2009  
Corporate Mail Room

Drawing Title  
Proposed Plot 6 & 7

Dwg. No. CS/0679/4

Date March 2009

Drawn CSS&A

Chd. by

Scales  
(if A2) 1:100