

434575E

407850N

407825N

434575E


434600E

434625E

BRICK
HOUSES

BRICK
HOUSES


BRICK
HOUSES

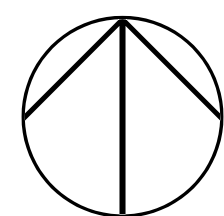

SITE PLAN
SCALE 1:100



- NOTES
1. CONTRACTORS AND SUB-CONTRACTORS MUST CHECK AND AGREE ALL DIMENSIONS BEFORE PREPARING DRAWINGS OR COMMENCING WORK ON SITE
 2. CONTRACTORS ARE TO BE RESPONSIBLE FOR INFORMING THE ARCHITECT OF ANY DISCREPANCY ON THIS DRAWING OR BETWEEN THIS DRAWING AND ANY OTHER RELATED DOCUMENT ISSUED UNDER THE STANDARD FORM OF CONTRACT
 3. WRITTEN DIMENSIONS ONLY ARE TO BE USED FROM THIS DRAWING - IF ANY ANY DOUBTS EXIST-ASK FOR CLARIFICATION

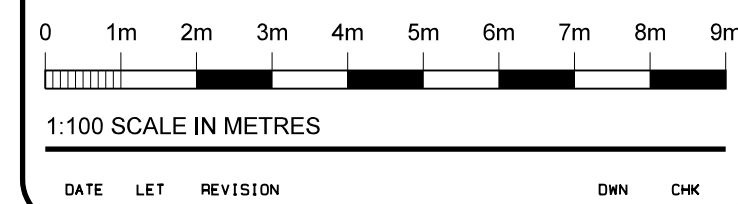

W&P
Waller & Partners
ARCHITECTS
INTERIOR DESIGNERS

GROUND FLOOR
1. MILLFIELD LODGE
COTTINGLEY BUSINESS PARK
COTTINGLEY BINGLEY
BD16 1PY
TEL 01274 561645
FAX 01274 561696

PROJECT MANAGERS
PRINCIPAL DESIGNERS

CONTRACT
**EXTENSION
BARNSELY COLLEGE
THE FLEETS
BARNSELY**

DRAWING
**EXISTING
SITE PLAN**

SCALE 1:100	DRAWN AC	DATE 19/04/23
AT A1	CHECKED	
DRAWING NUMBER	4818/03	REVISION

THIS DRAWING AND THE COPYRIGHTS AND PATENTS THEREIN ARE THE ARCHITECTS PROPERTY AND MAY BE USED OR REPRODUCED ONLY UNDER CONTRACT