



Drawing No.	Rev No.
MMK001 -001	

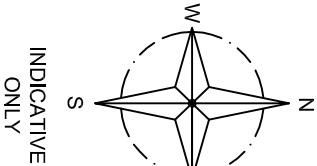

LOCATION PLAN
SCALE 1:1250 AT A3

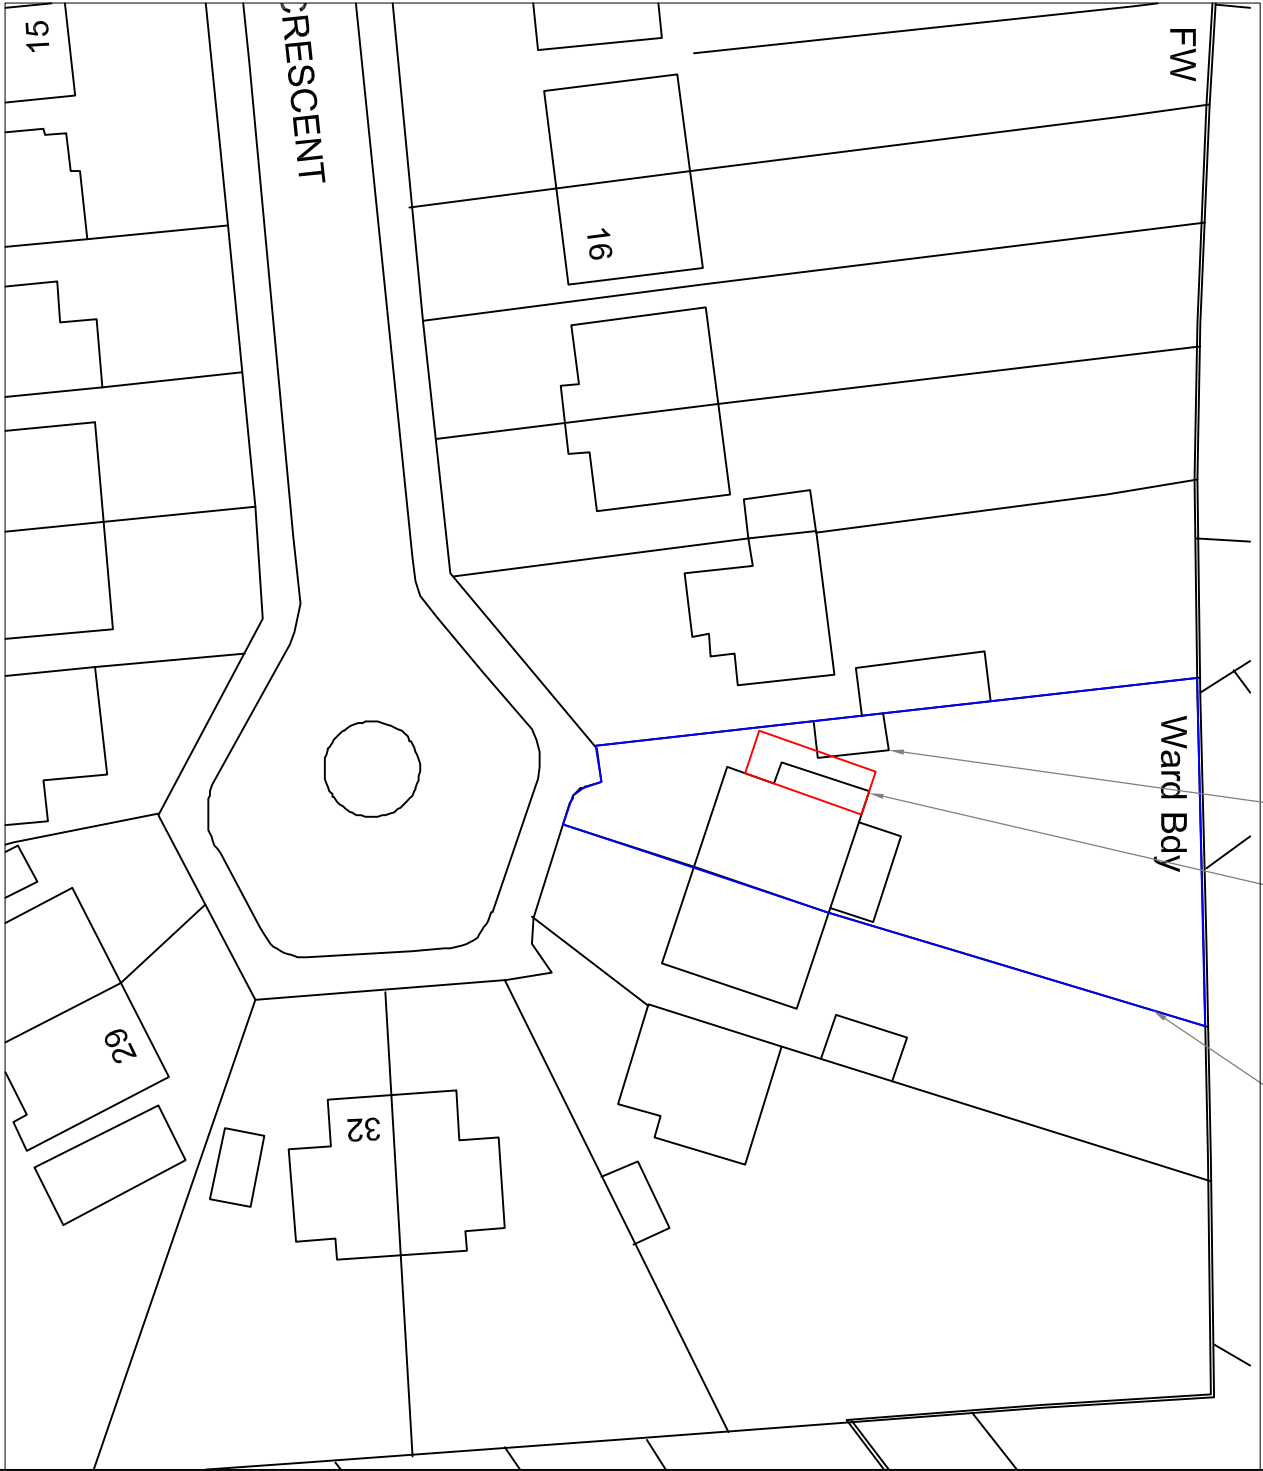

SITE PLAN
SCALE 1:500 AT A3

DO NOT SCALE: Contractor to check all dimensions and report any omissions or errors

NOTES

Rev	Description	By	CHK	App	Date
-----	-------------	----	-----	-----	------

JRB DESIGNS LTD
166 Churchfield Lane
Barton
Barnsley
S75 5EA
Tel: 01226 383542
Fax: 01226 380078
Mob: 07970 541192
Email: joine@jrbdesigns.co.uk

This drawing is copyright. © Jrbdesigns Ltd.

Client **MIR M KELLEY**

Drawing Title

SITE PLANS

Address

**24 MOUNT VERNON CRESCENT
BARNSLEY
SOUTH YORKSHIRE
S70 4DN**

Project Title:

**PROPOSED TWO STOREY
SIDE EXTENSION**

Purpose of Issue:

PLANNING

Drawing Status

FIRST ISSUE

Scale at A3 AS SHOWN	Drawn By JRB	Date 20/05/2009	
Checked By MK1	Date 20/05/2009	Approved By MK	Date 20/05/2009
Project No. MMK001	Drawing No. 001		Revision -

APPROVAL ☒ INFORMATION ☐ TENDER ☐ CONTRACT ☐ CONSTRUCTION ☐