


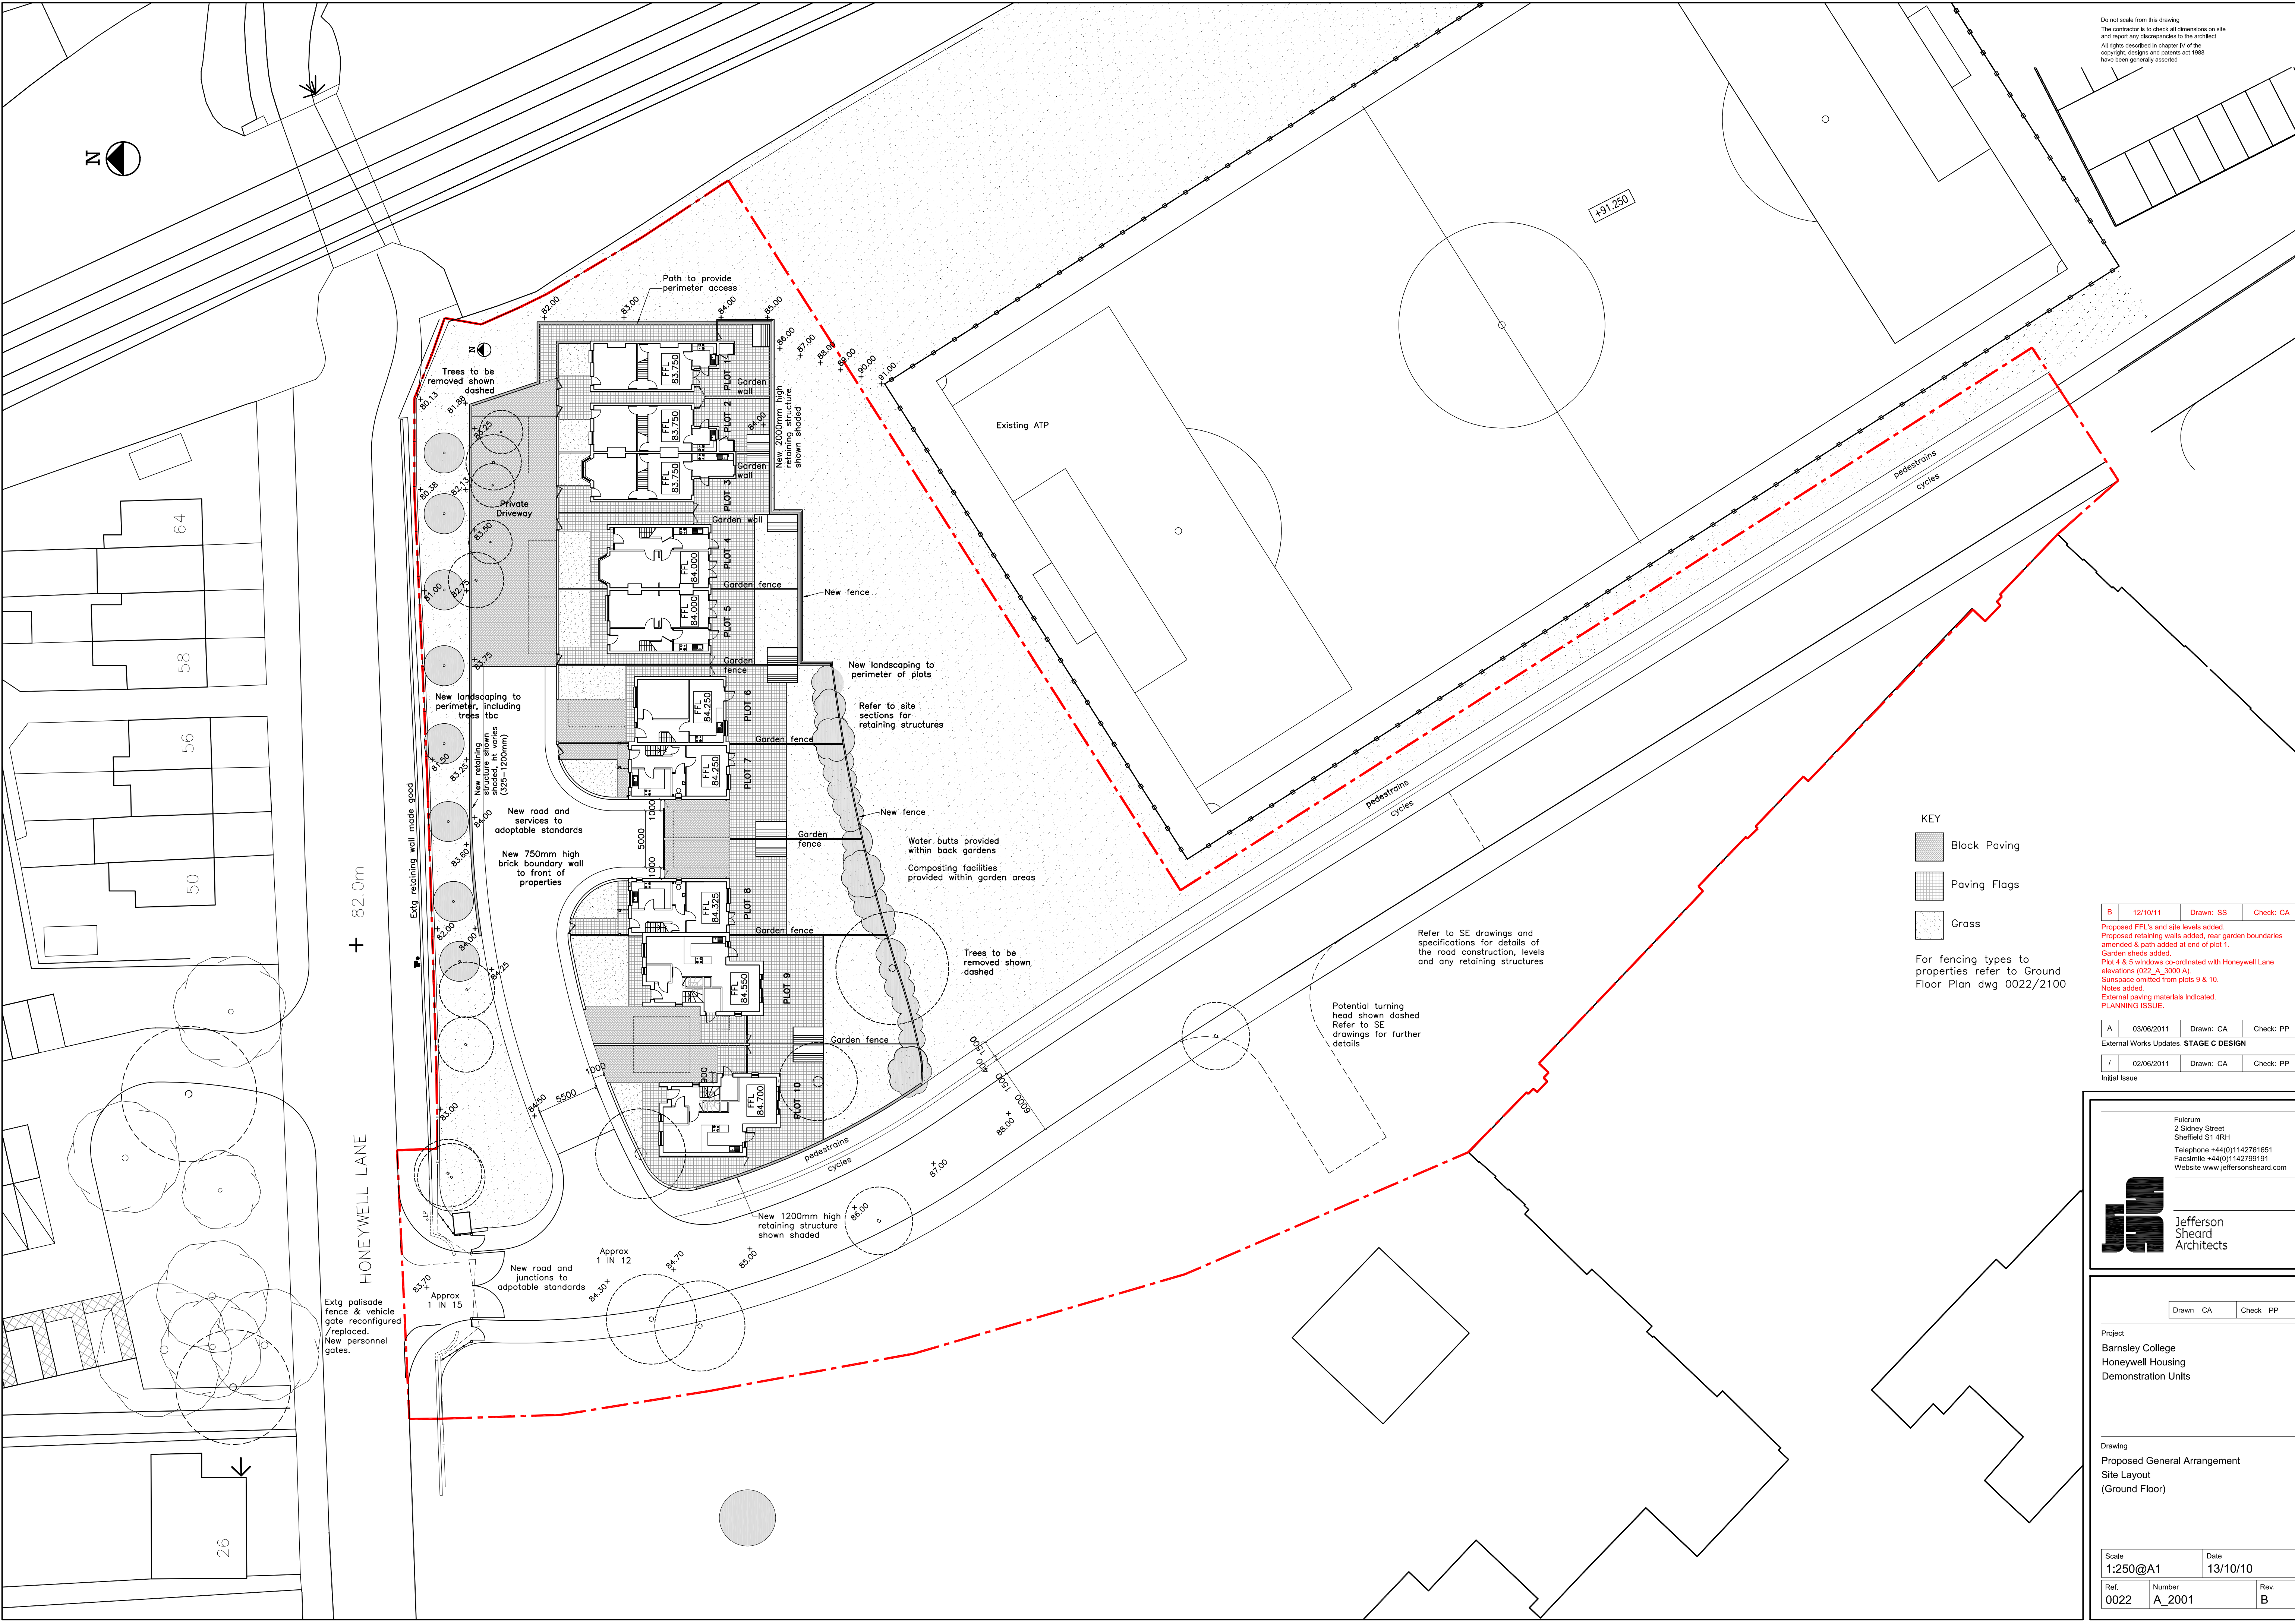

Do not scale from this drawing.
The contractor is to check all dimensions on site
and report any discrepancies to the architect
all rights described by chapter IV of the
copyright, designs and patents act 1988
have been generally asserted

- KEY
- Block Paving
 - Paving Flags
 - Grass

For fencing types to
properties refer to Ground
Floor Plan dwg 0022/2100

B	12/10/11	Drawn: SS	Check: CA
Proposed FFL's and site levels added. Proposed retaining walls added, rear garden boundaries amended & path added at end of plot 1. Garden sheds added. Plot 4 & 5 windows co-ordinated with Honeywell Lane elevations (022_A_3000 A). Sunspace omitted from plots 9 & 10. Notes added. External paving materials indicated. PLANNING ISSUE:			
A	03/06/2011	Drawn: CA	Check: PP
External Works Updates. STAGE C DESIGN			
I	02/06/2011	Drawn: CA	Check: PP
Initial Issue			

Fulcrum
2 Sidney Street
Sheffield S1 4RH
Telephone +44(0)1142761651
Facsimile +44(0)1142799191
Website www.jeffersonsheard.com

**Jefferson
Sheard
Architects**

Drawn CA		Check PP
Project Barnsley College Honeywell Housing Demonstration Units		
Drawing Proposed General Arrangement Site Layout (Ground Floor)		
Scale 1:250@A1	Date 13/10/10	
Ref. 0022	Number A_2001	Rev. B