



front elevation




side elevation




rear elevation



side elevation

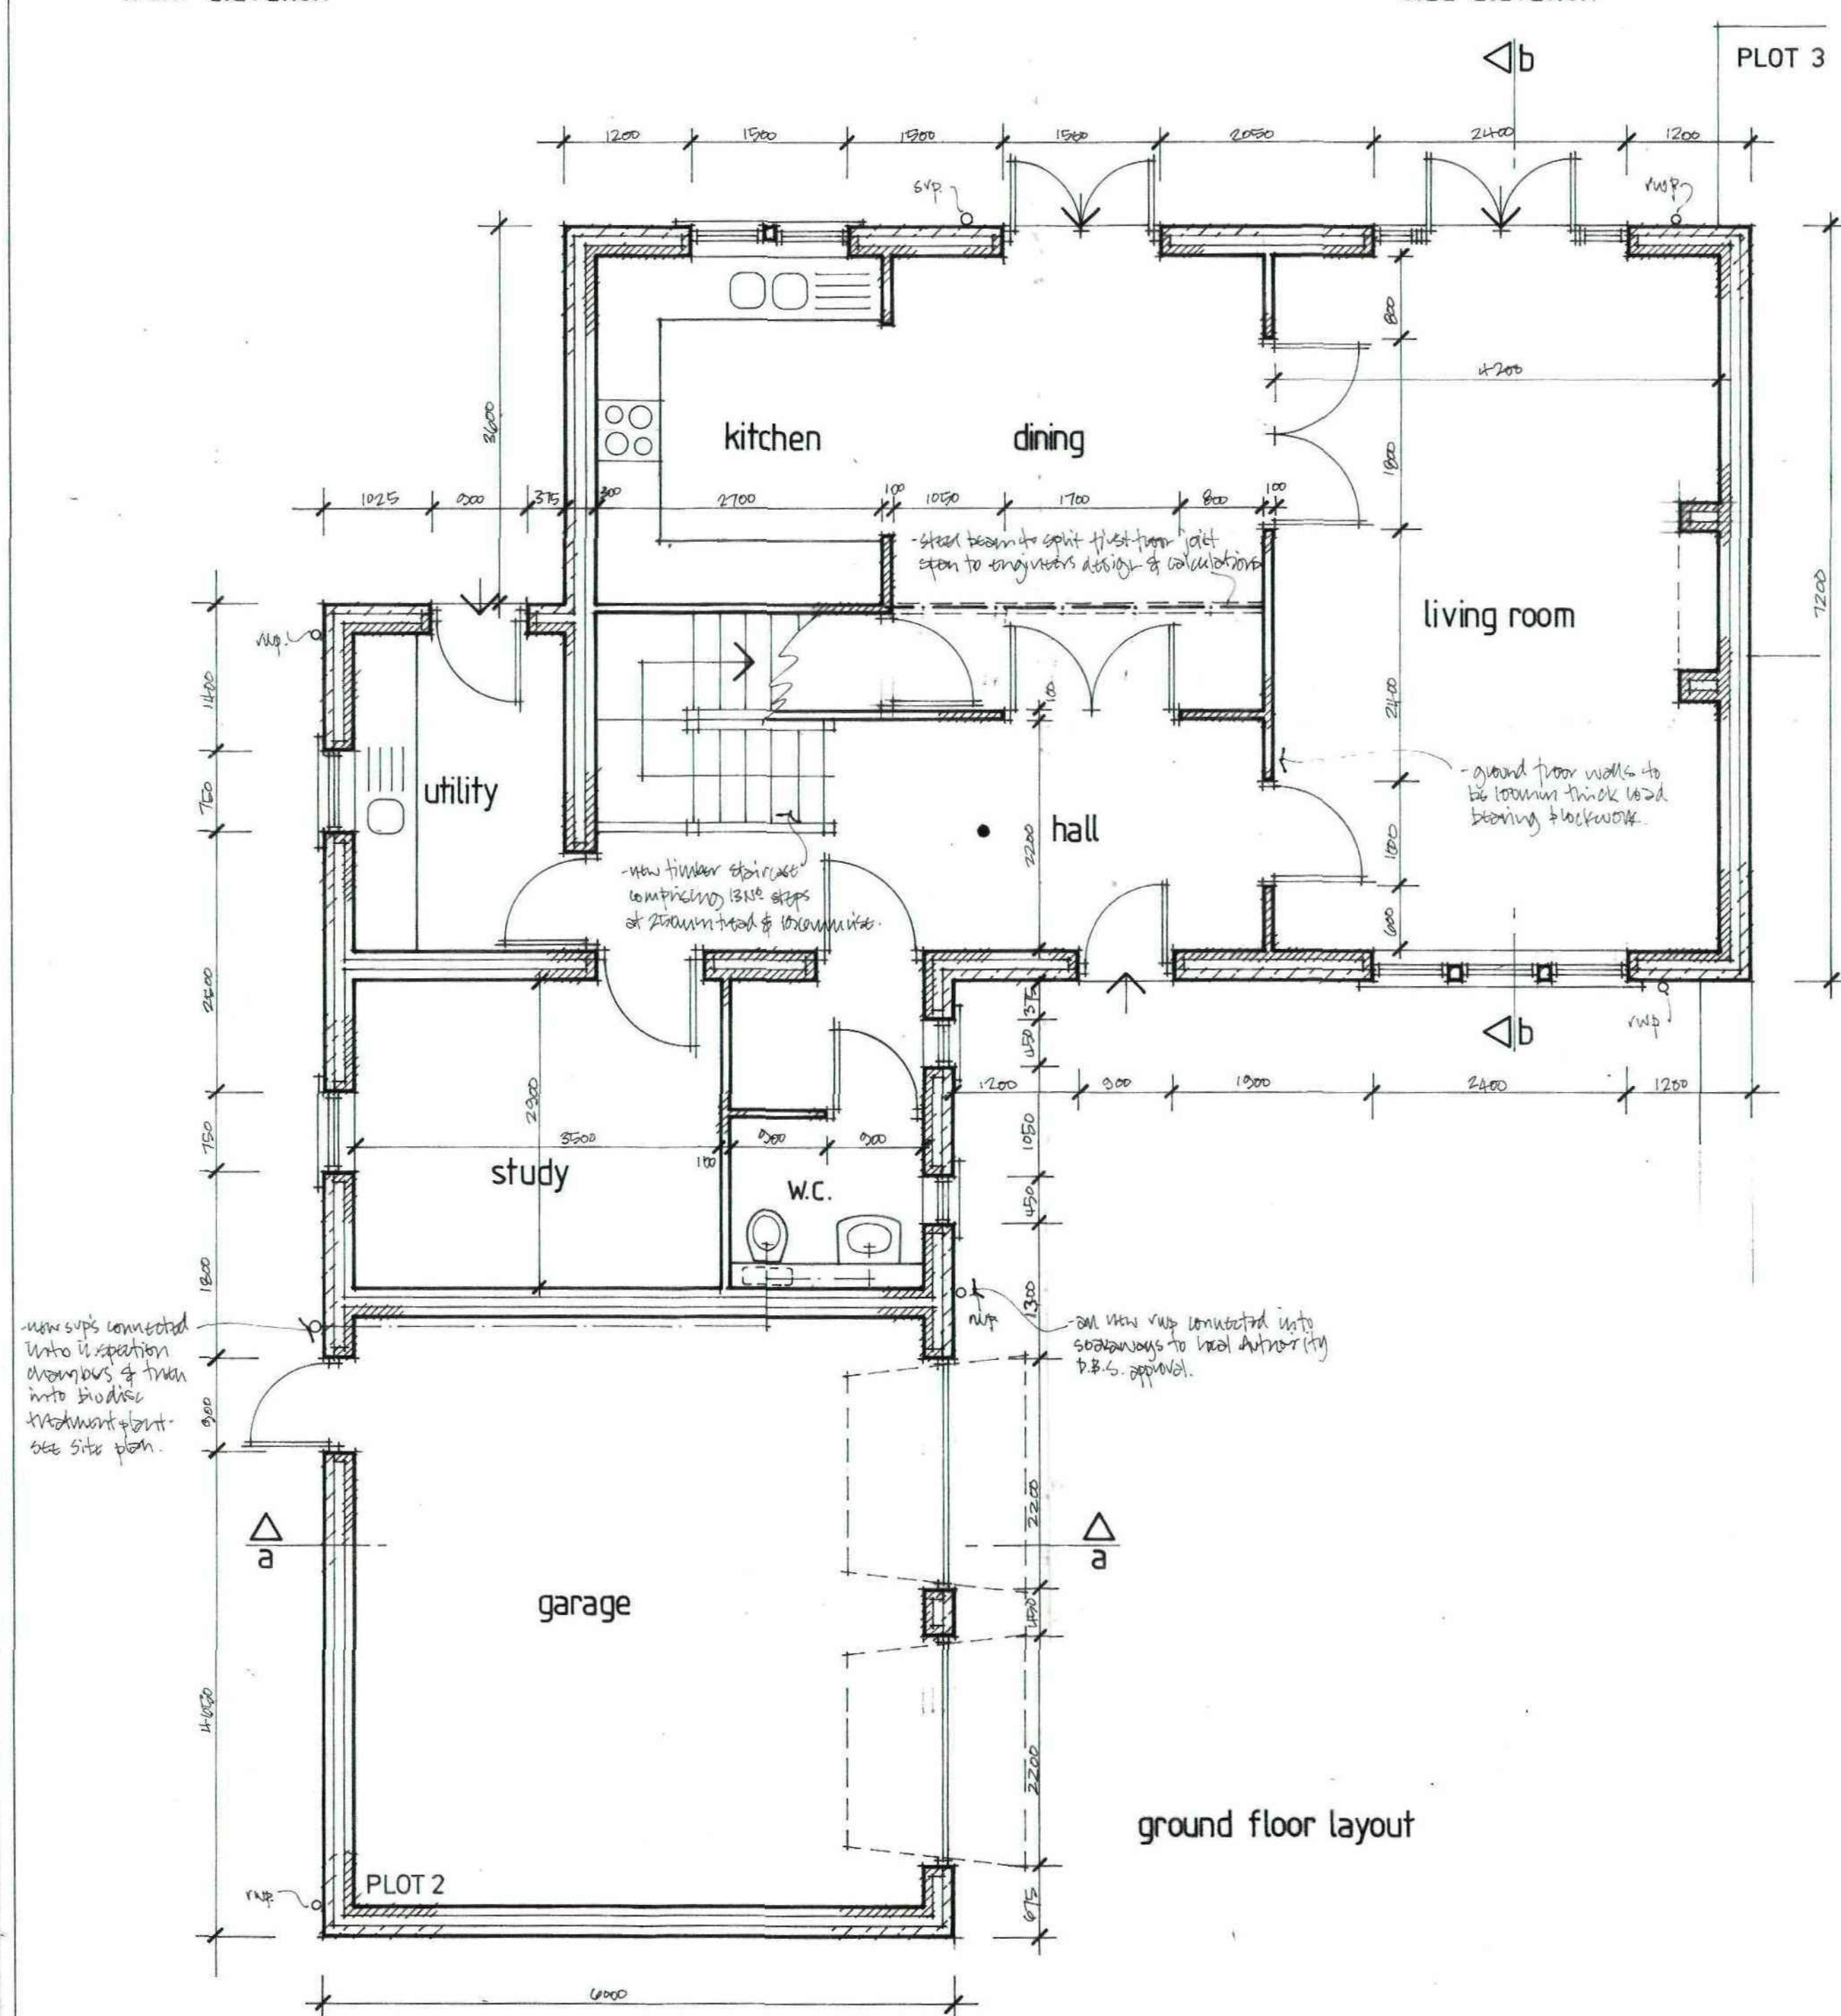

ground floor layout

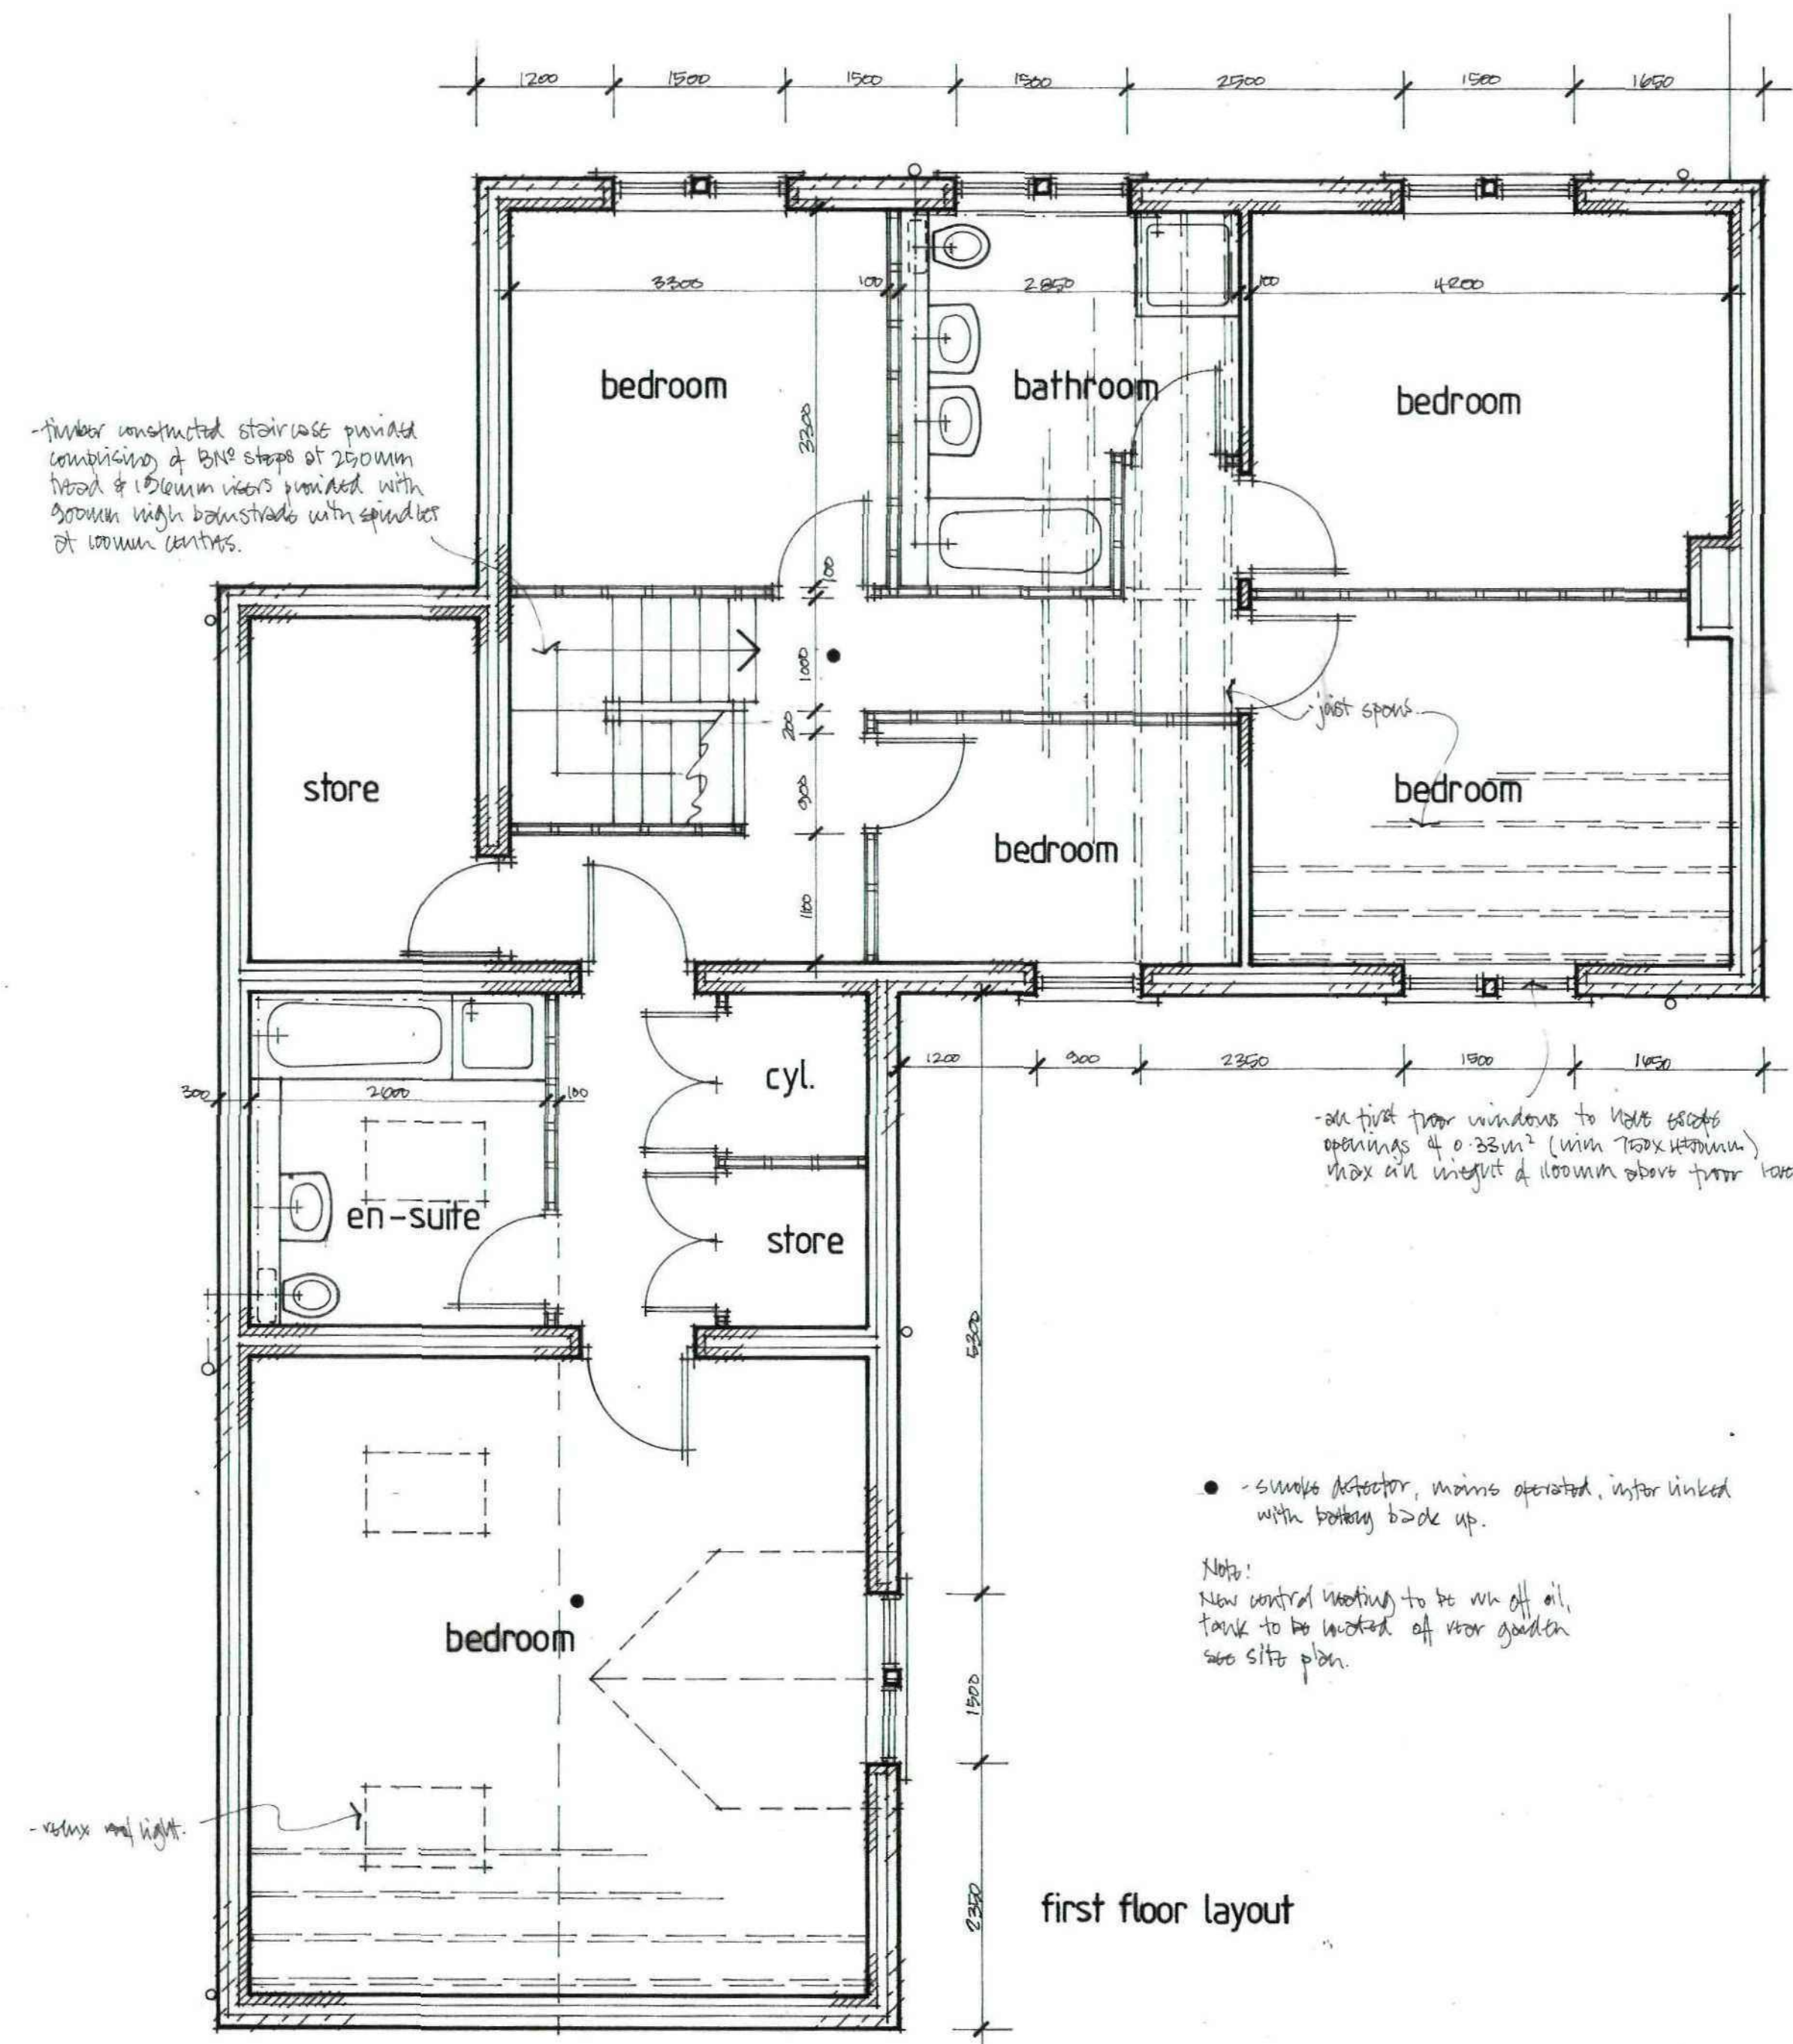

first floor layout

A	
Date	Revisions

A P DOUGHTY
DESIGN CONSULTANT

127 SYCAMORE HOUSE ROAD - SHEFFIELD - S6 0UD
TELEPHONE 0114 2450074

Client
MR. M. HOLMES

Project
**NEW DWELLING (PLOT 2)
HILL TOP FARM
EASTFIELD LANE
THURGOLAND, SHEFFIELD, S35 7AY**

Title
**PROPOSED LAYOUTS &
EXTERNAL ELEVATIONS**

Scale 1-50 1-100	
Drawn by APD	Date MARCH 12.
Drawing No. MH/HTF/01	Revision