


© WCEC ARCHITECTS - DISCLAIMER:

This drawing is copyright and shall not be reproduced nor used for any other purpose without the written permission of the Architects. This drawing must be read in conjunction with all other related drawings and documentation. It is the contractor's responsibility to ensure full compliance with the Building Regulations. Do not scale from this drawing. Use figures dimensions only. It is the contractor's responsibility to check and verify all dimensions on site. Any discrepancies to be reported immediately.
IF IN DOUBT ASK.
Materials not in conformity with relevant British or European Standards/Codes of practice or materials found to be deleterious to health & safety must not be used or specified on this project.

XREF'S IN THIS DRAWING

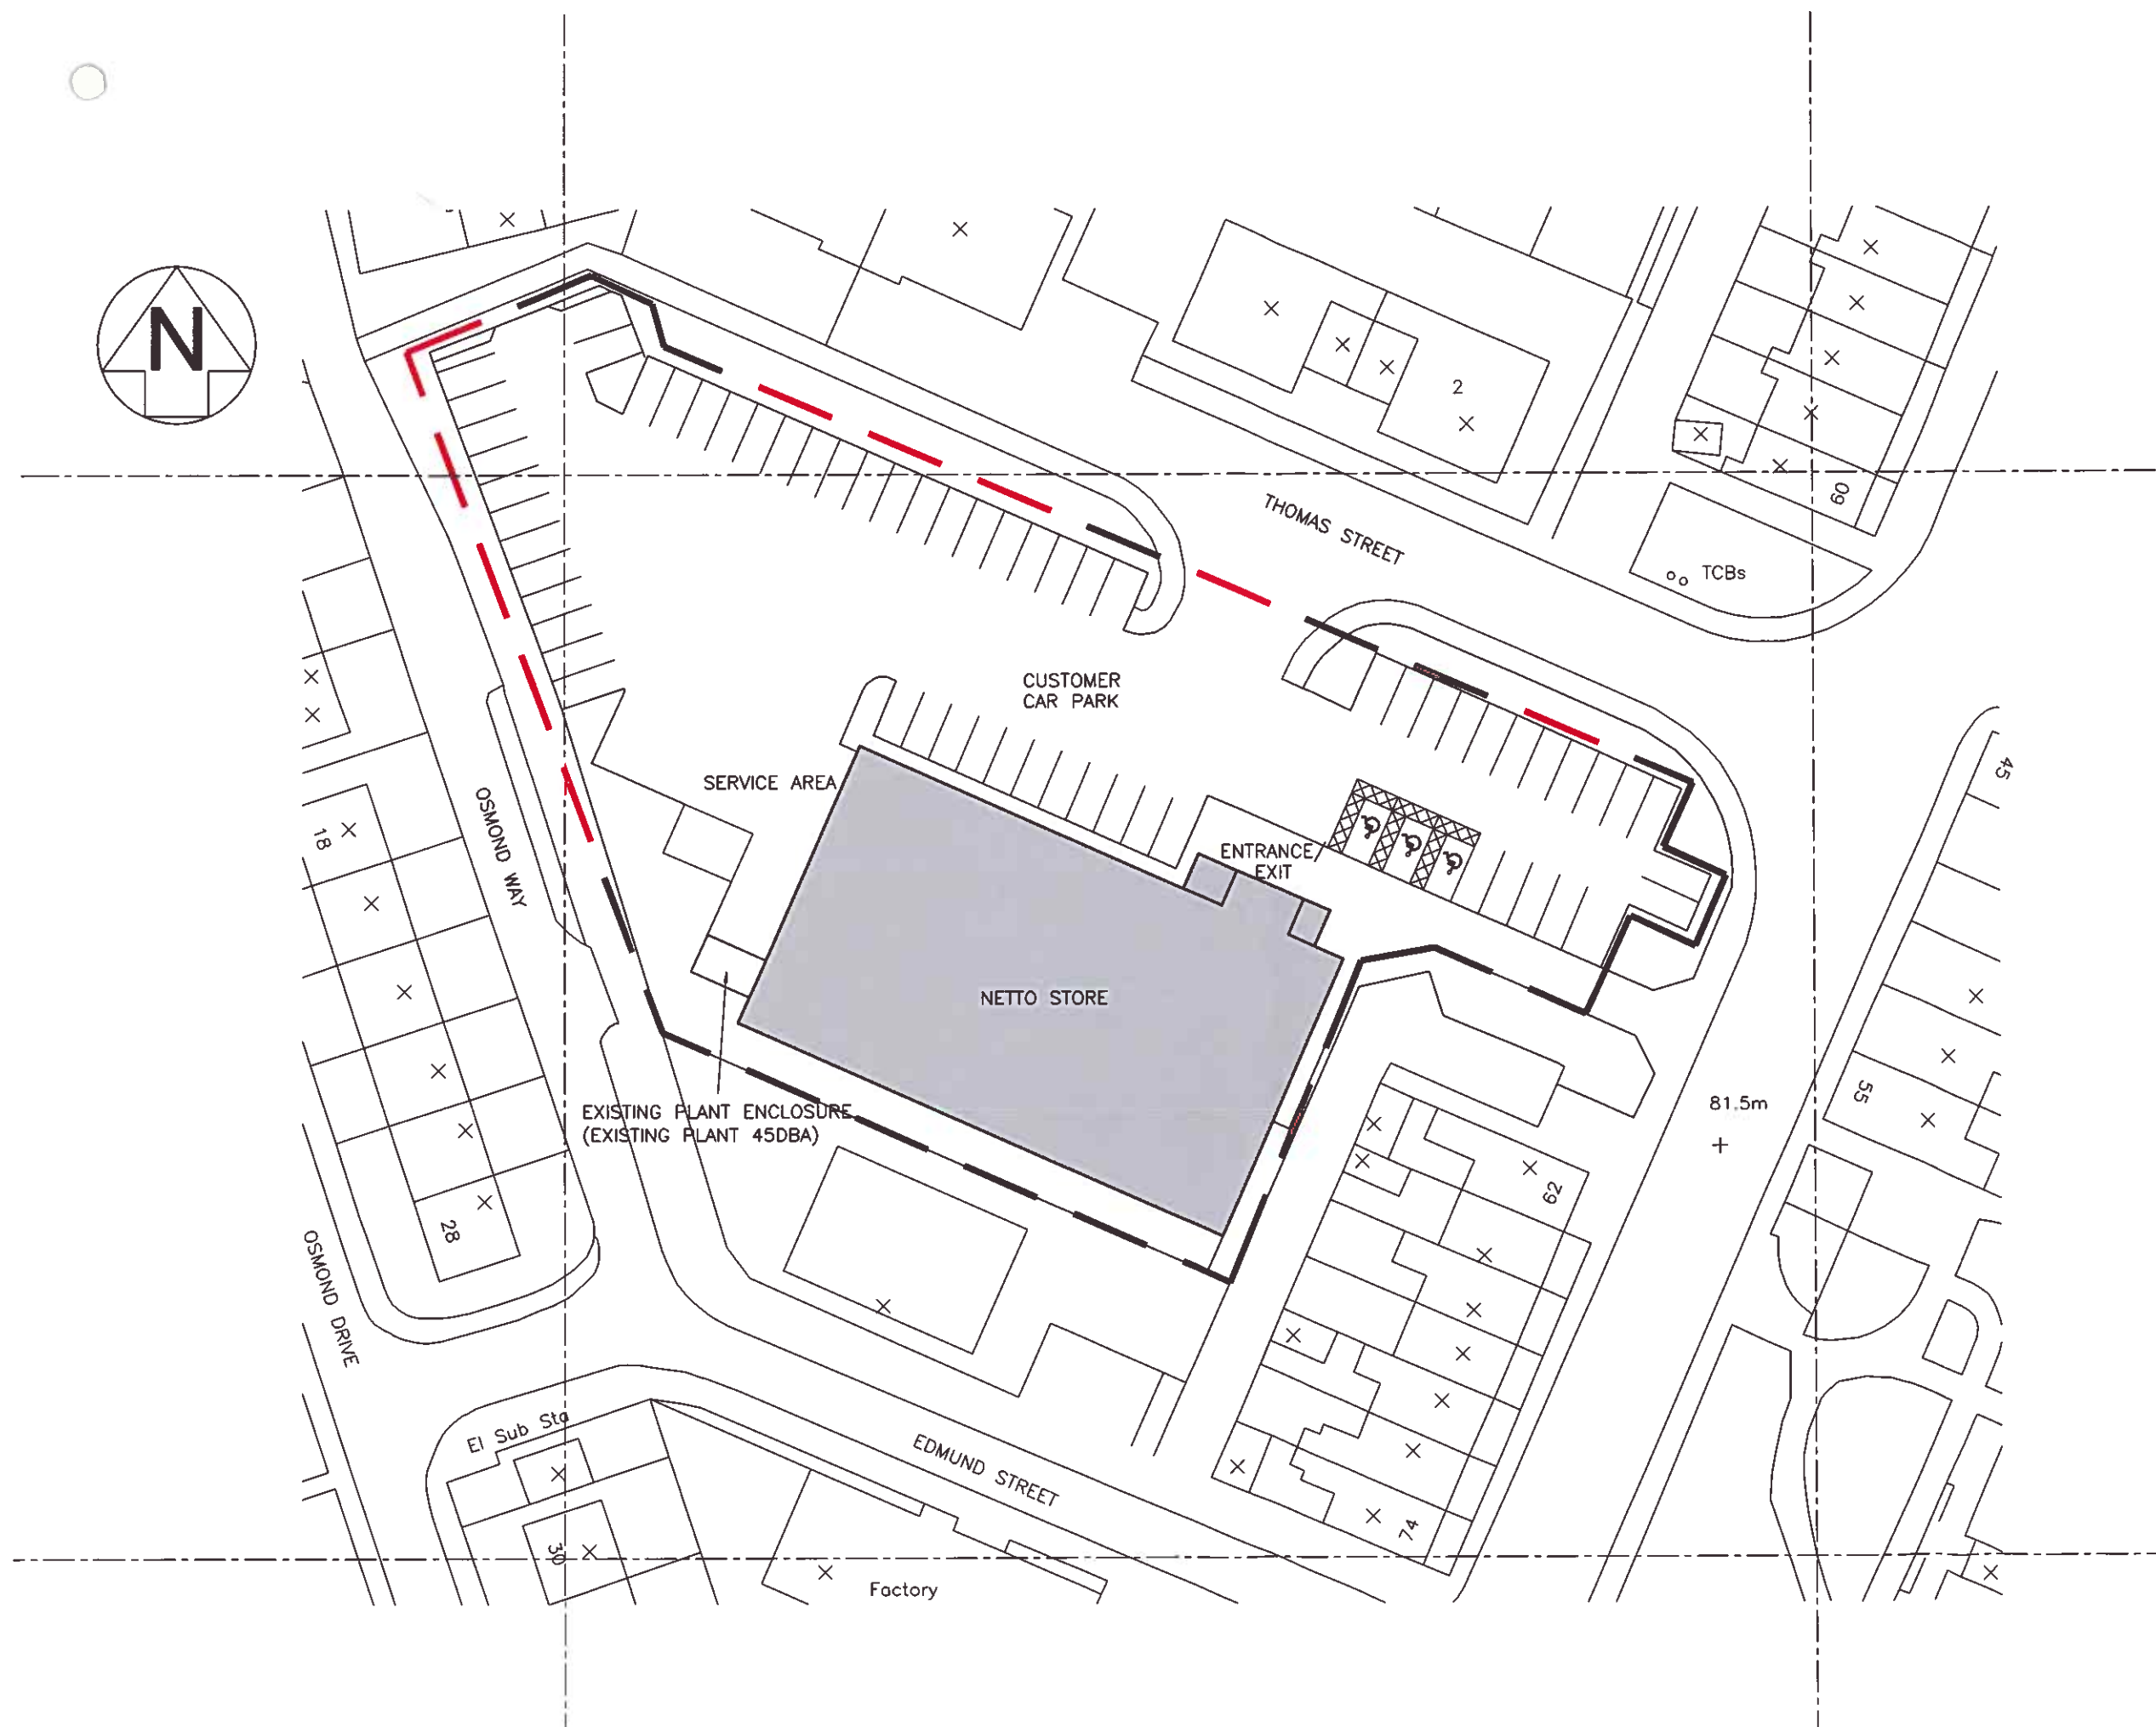

No.	Date	Description	Drawn/Checked By
-----	------	-------------	------------------

CLIENT



ASDA STORES LTD

PROJECT

NETTO RE-BRANDING
BARNSELY
WORSBOROUGH

TITLE

EXISTING SITE PLAN

DRAWING STATUS

PLANNING

DRAWN	JH	CHECKED	JA
-------	----	---------	----

SCALE 1:500 @ A3

DATE 22/09/2010

CARRWOOD COURT
CARRWOOD ROAD
SHEEPBRIDGE
CHESTERFIELD
S41 9DB

T: 01246 280261
F: 01246 280738
E: email@wcec.co.uk
www.wcec.co.uk

WCEC
ARCHITECTS

JOB NO.	DRAWING NUMBER	REV
10.216	PL-01	