



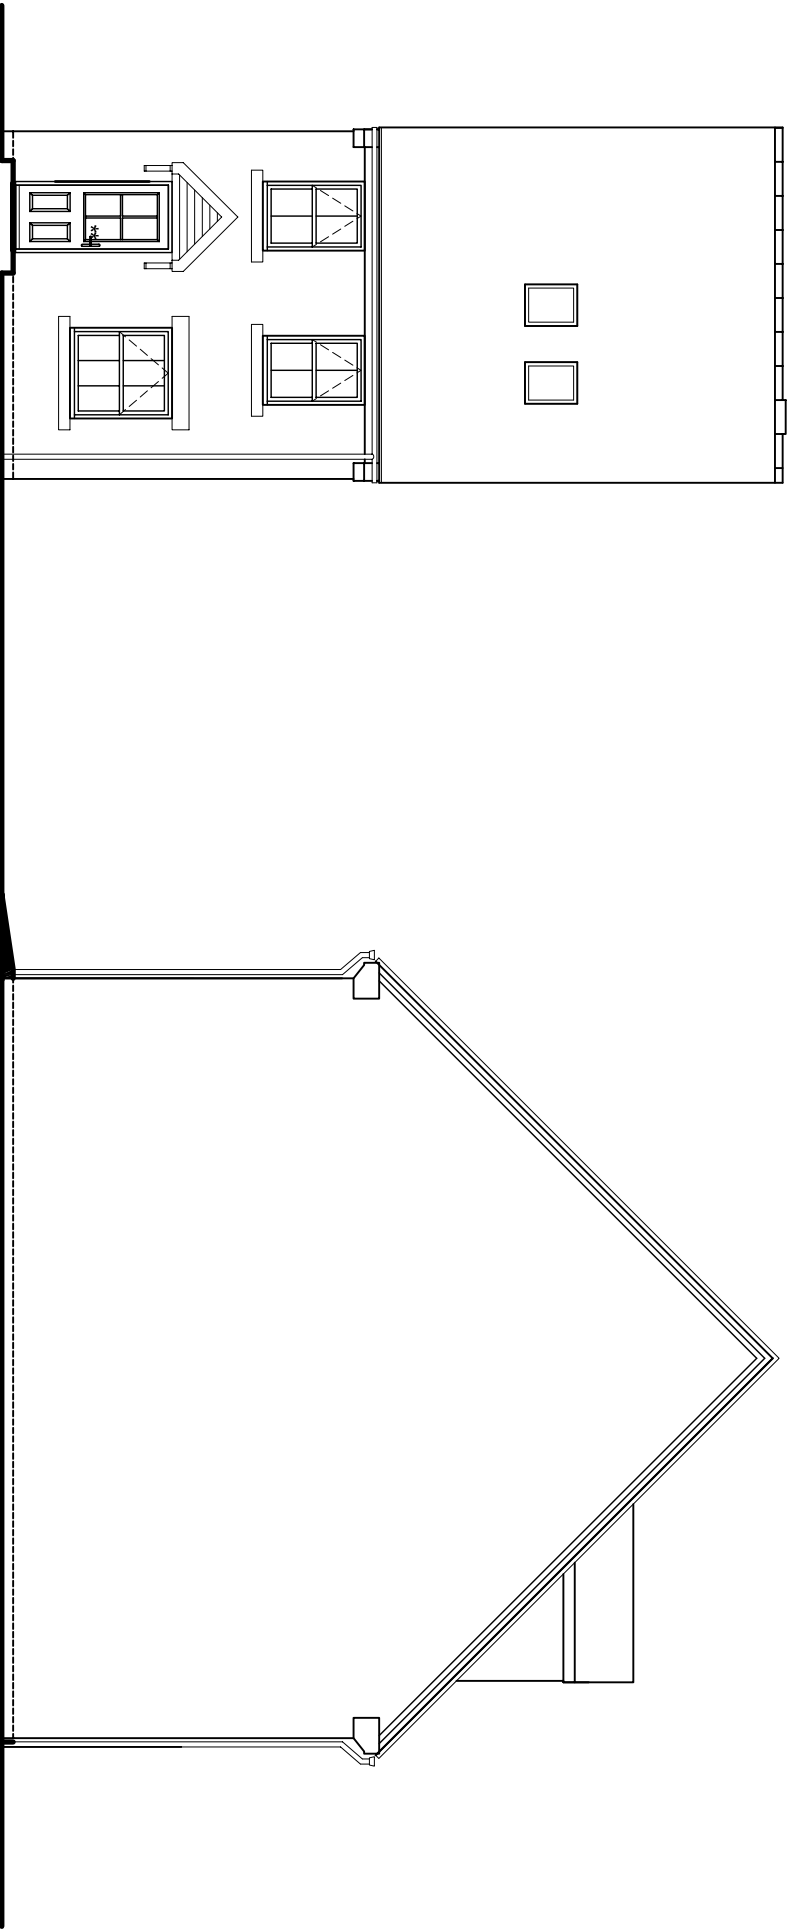

FRONT ELEVATION

SIDE ELEVATION

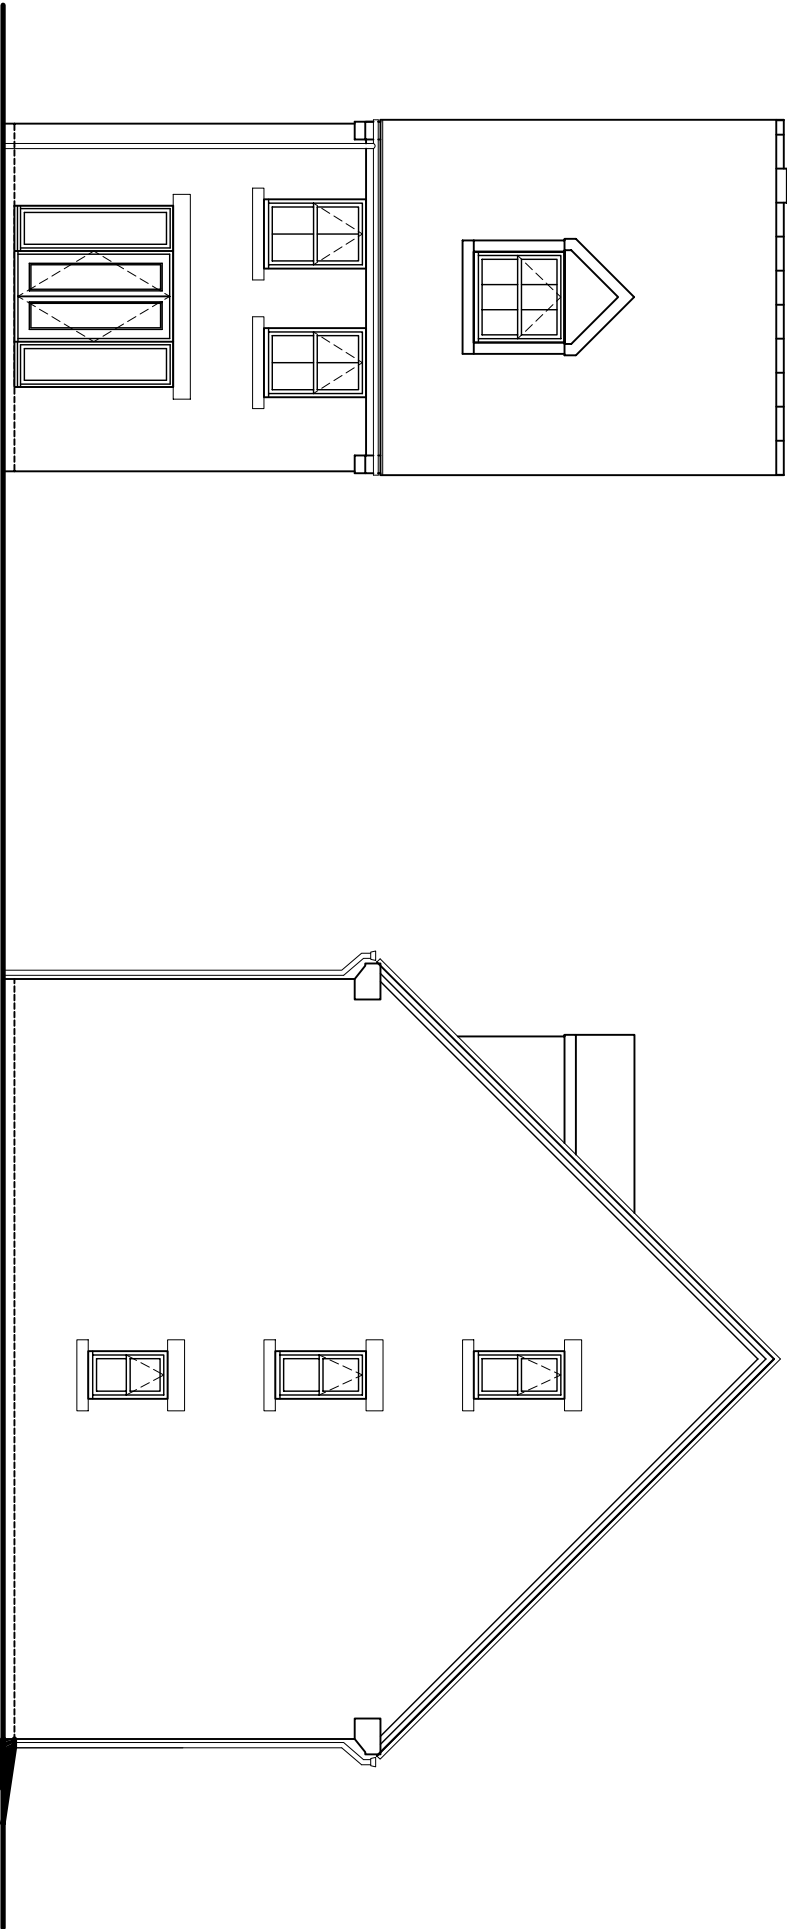

REAR ELEVATION

SIDE ELEVATION

Revision :	
Scale :	1:100 @A3
Date :	15/04/10
Drawn by :	SB
Project :	Proposed Development at Countryman Pub, Wombwell
Title :	Type A Elevations
Dwg No :	CP-W/TA/02
Rev :	-