
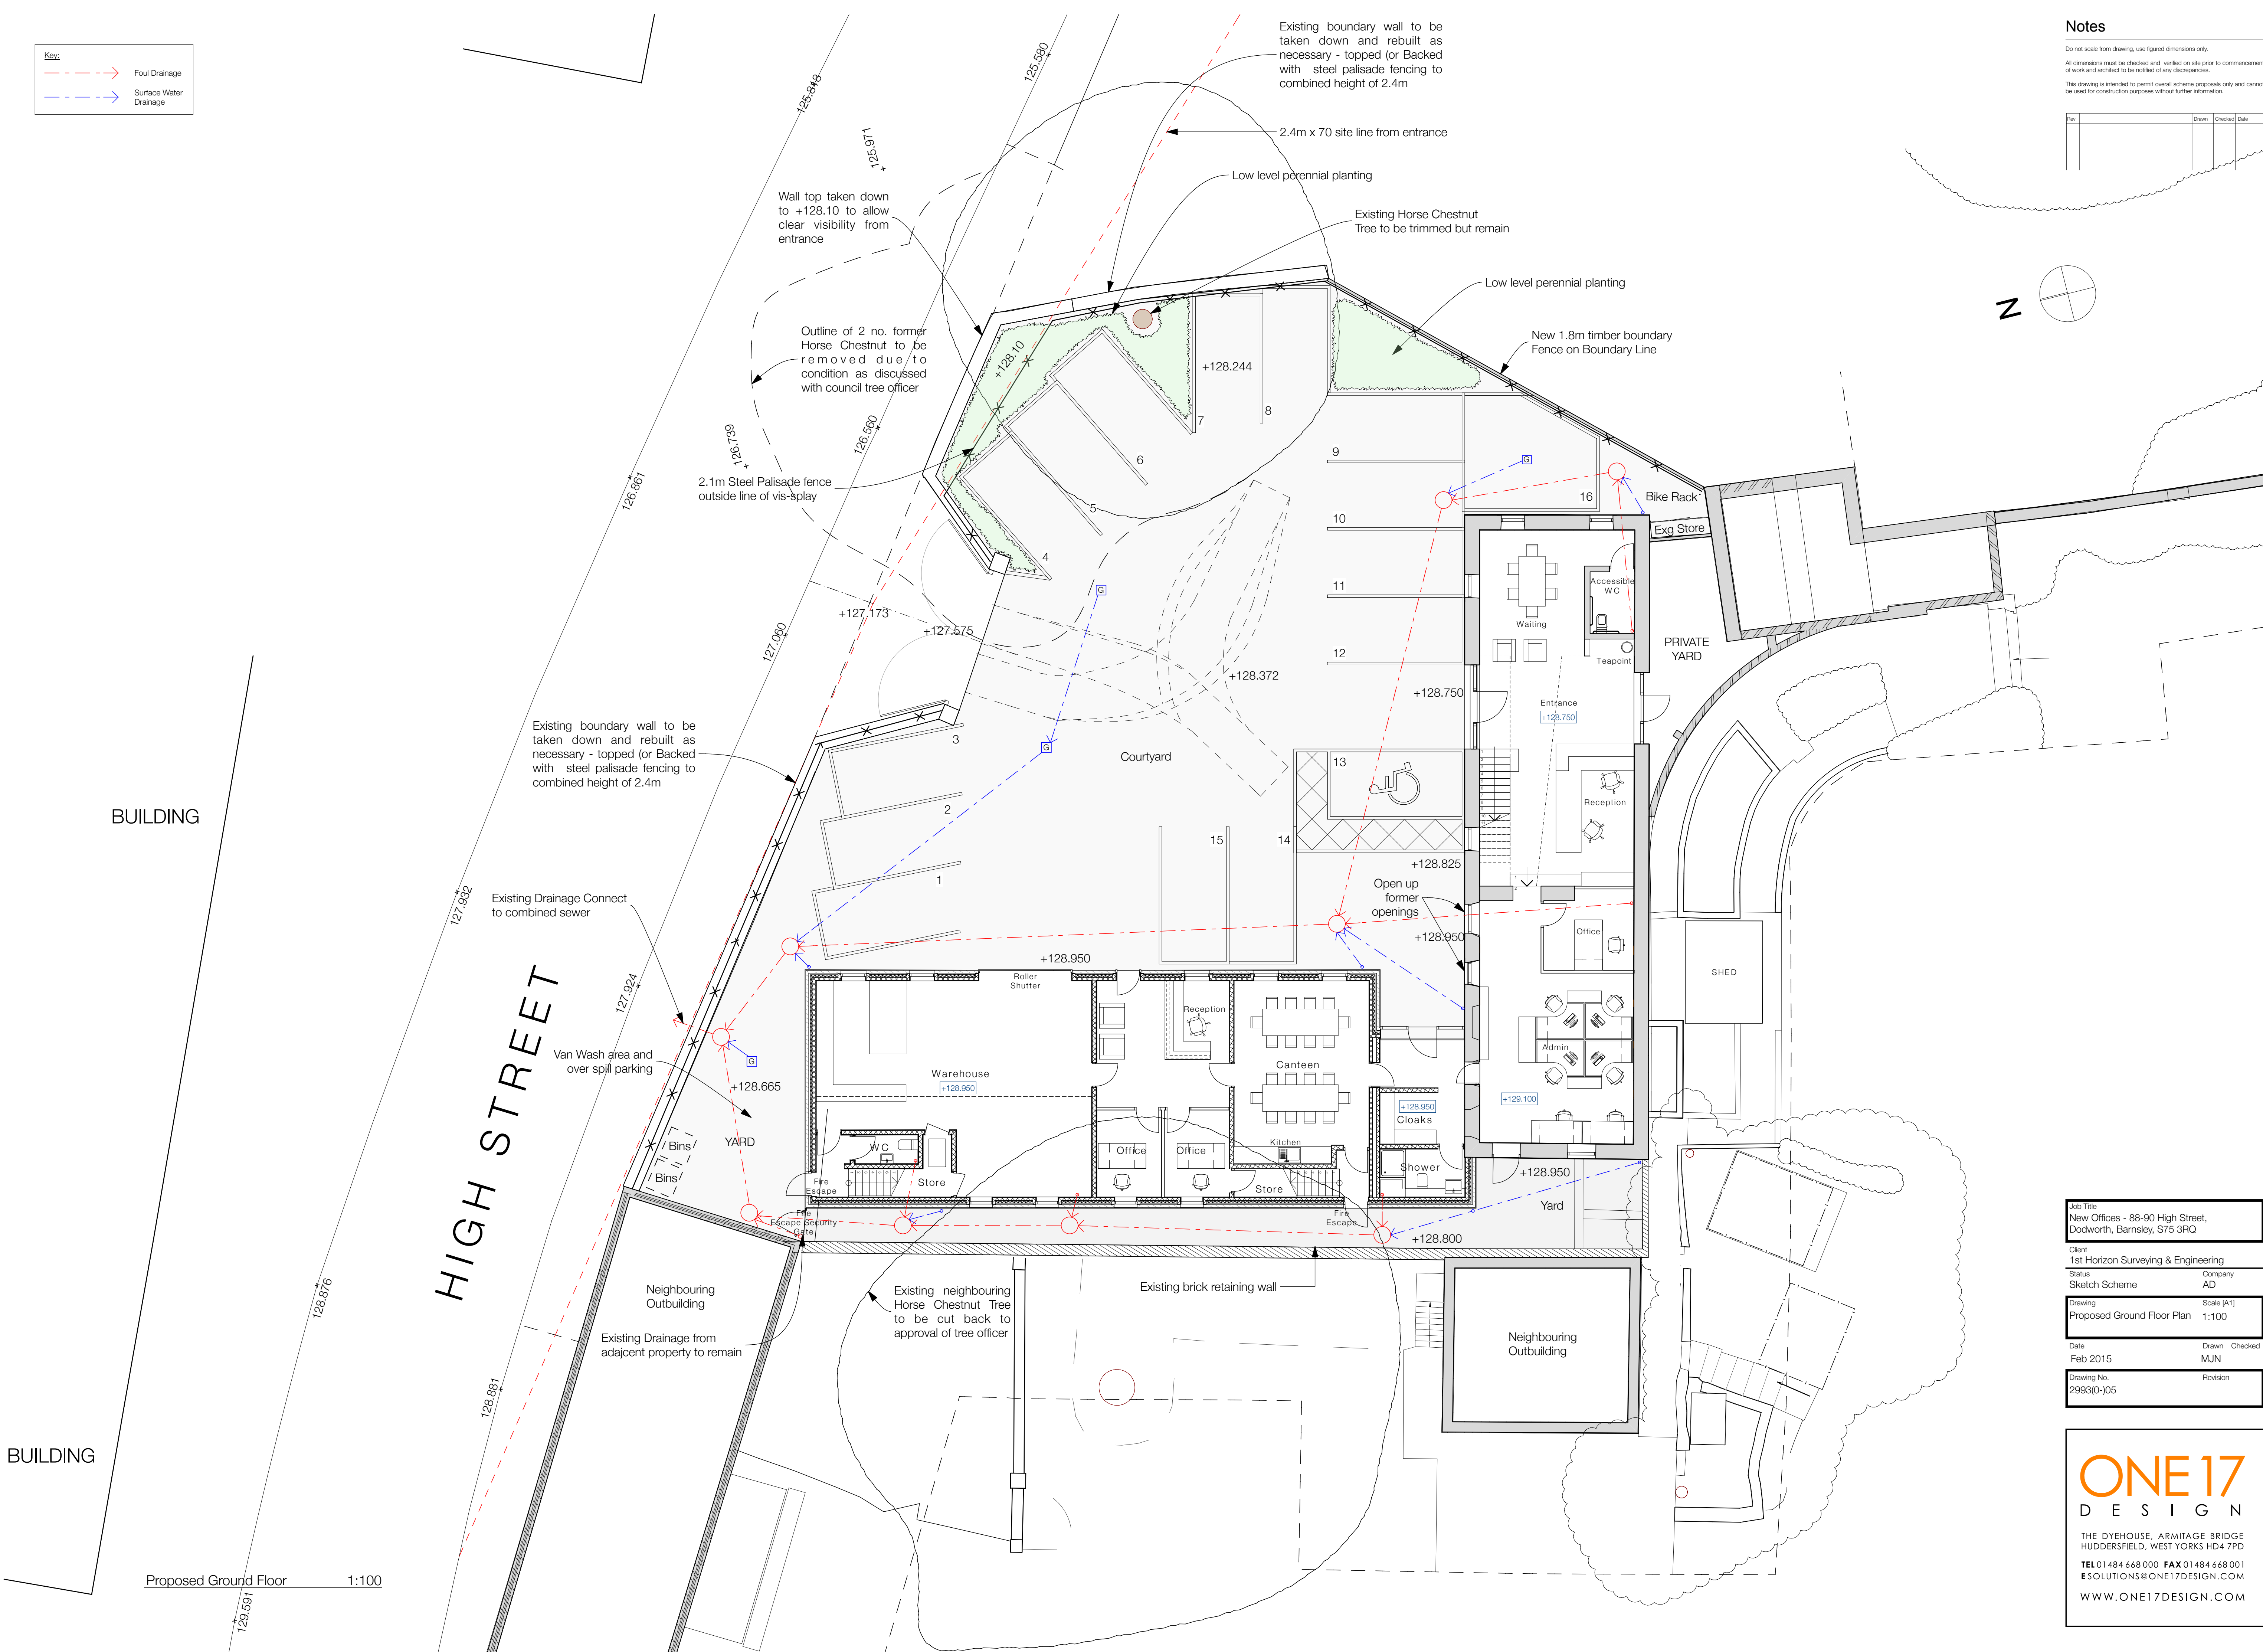


## Notes

This drawing is intended to permit overall scheme proposals only and cannot be used for construction purposes without further information.

| Rev | Drawn | Checked | Date |
|-----|-------|---------|------|
|     |       |         |      |

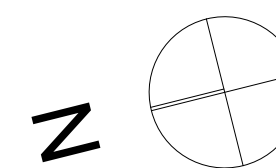

|                                                                 |               |
|-----------------------------------------------------------------|---------------|
| Job Title                                                       |               |
| New Offices - 88-90 High Street,<br>Dudworth, Barnsley, S75 3RQ |               |
| Client                                                          |               |
| 1st Horizon Surveying & Engineering                             |               |
| Status                                                          | Company       |
| Sketch Scheme                                                   | AD            |
| Drawing                                                         | Scale [A1]    |
| Proposed Ground Floor Plan 1:100                                |               |
| Date                                                            | Drawn Checked |
| Feb 2015                                                        | MUN           |
| Drawing No.                                                     | Revision      |
| 29933(0-105                                                     |               |

**ONE17**  
DESIGN

THE DYEHOUSE, ARMITAGE BRIDGE  
HUDDERSFIELD, WEST YORKS HD4 7PD

**TEL** 01484 668 000 **FAX** 01484 668 001  
**E** SOLUTIONS@ONE17DESIGN.COM

[WWW.ONE17DESIGN.COM](http://WWW.ONE17DESIGN.COM)