

Grazing pasture.



Land in common ownership.

HUDROD HOUSE.

KERESFORTH HALL ROAD

RACECOURSE LANE

existing vehicular access


Greenhouses recently removed.

HUDROD COTTAGE.

BLOCK PLAN: 1/300

DWG No: HH/REV 1/2

LOCKE PARK.

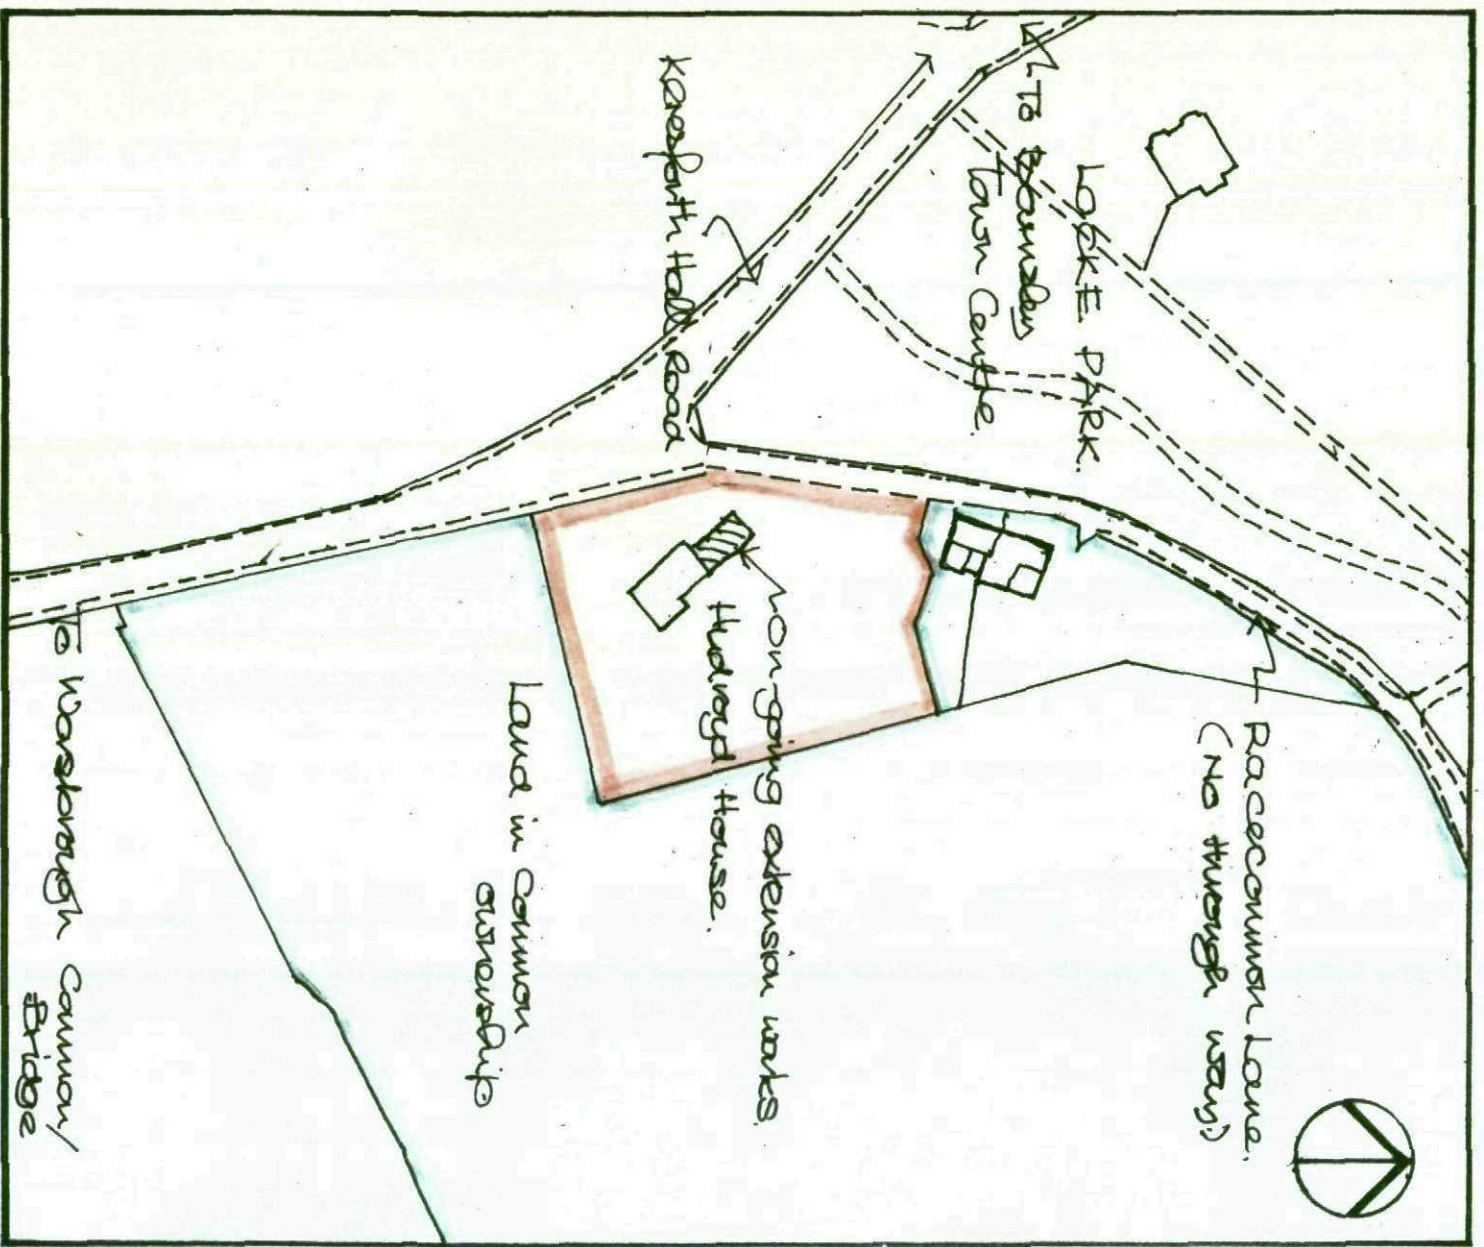


SITE LOCATION PLAN in respect of proposed front elevation to 2 storey side extension to Hudnaga House, Karesfirth Hall Road, Worsborough Common, S10 6AA

Scale: 1:500

Drawn: 16/01/2013.

PROPOSED REVERSED ELEVATION TO NEW EXTENSION.

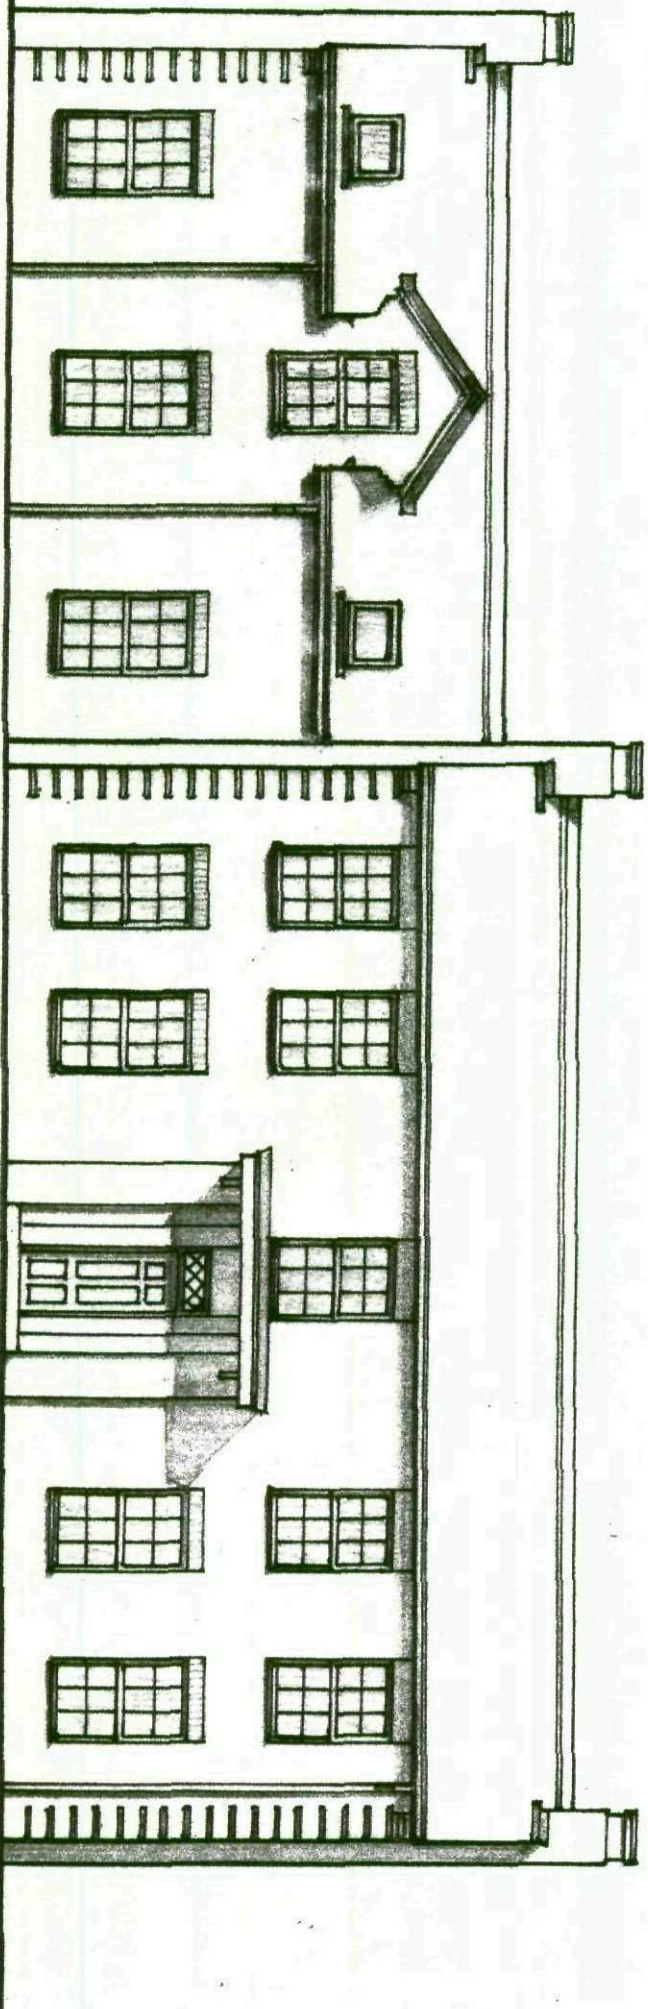

DRUG NO:

HH/REV 1/1

SCALE: 1-100.