




01 Site Plan

1:200

Legend


- Type 1 - 1200mm high metal railings with finial detail, painted black
- Type 2 - 1800mm high concrete 'H' post and panel fence with concrete gravel board
- Type 3 - 1800mm high concrete 'H' post and trellis panel fence with concrete gravel board
- Type 4 - Close boarded timber fence over existing 900mm high brickwork wall
- 900mm high brick wall

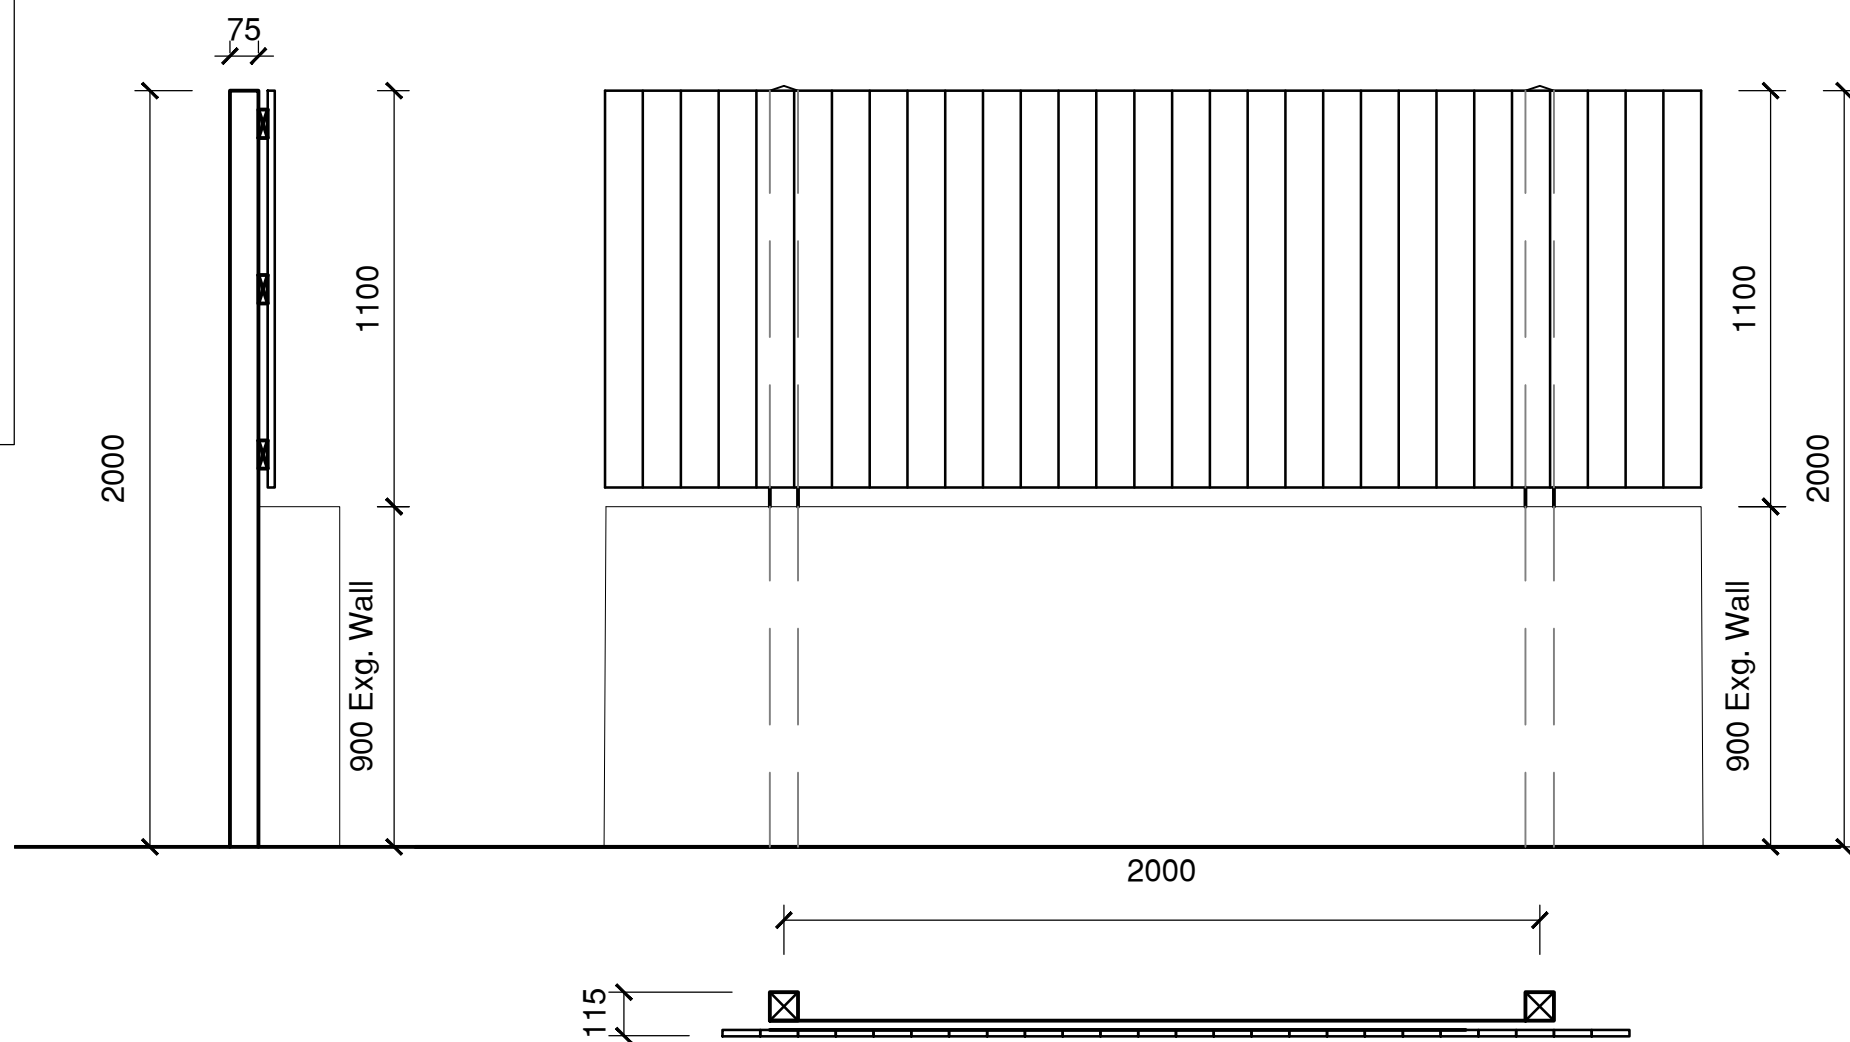

TREATED TIMBER POSTS WITH TIMBER RAILS
AND CLOSE BOARDED TIMBER


05 Fence Details - Type 4

1:20

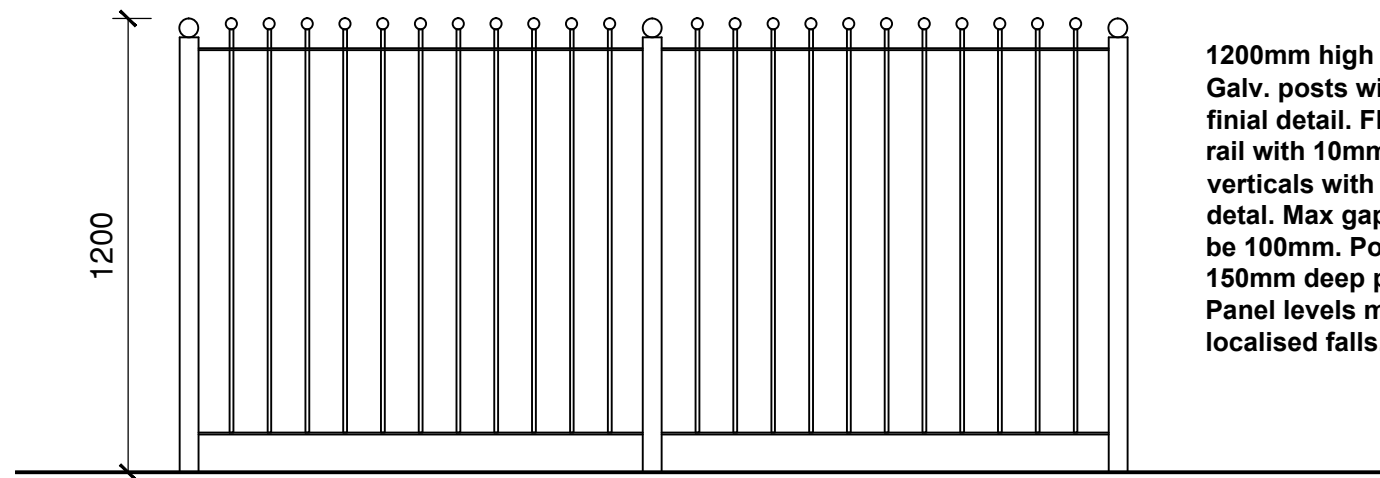

02 Fence Details - Type 1


1:20

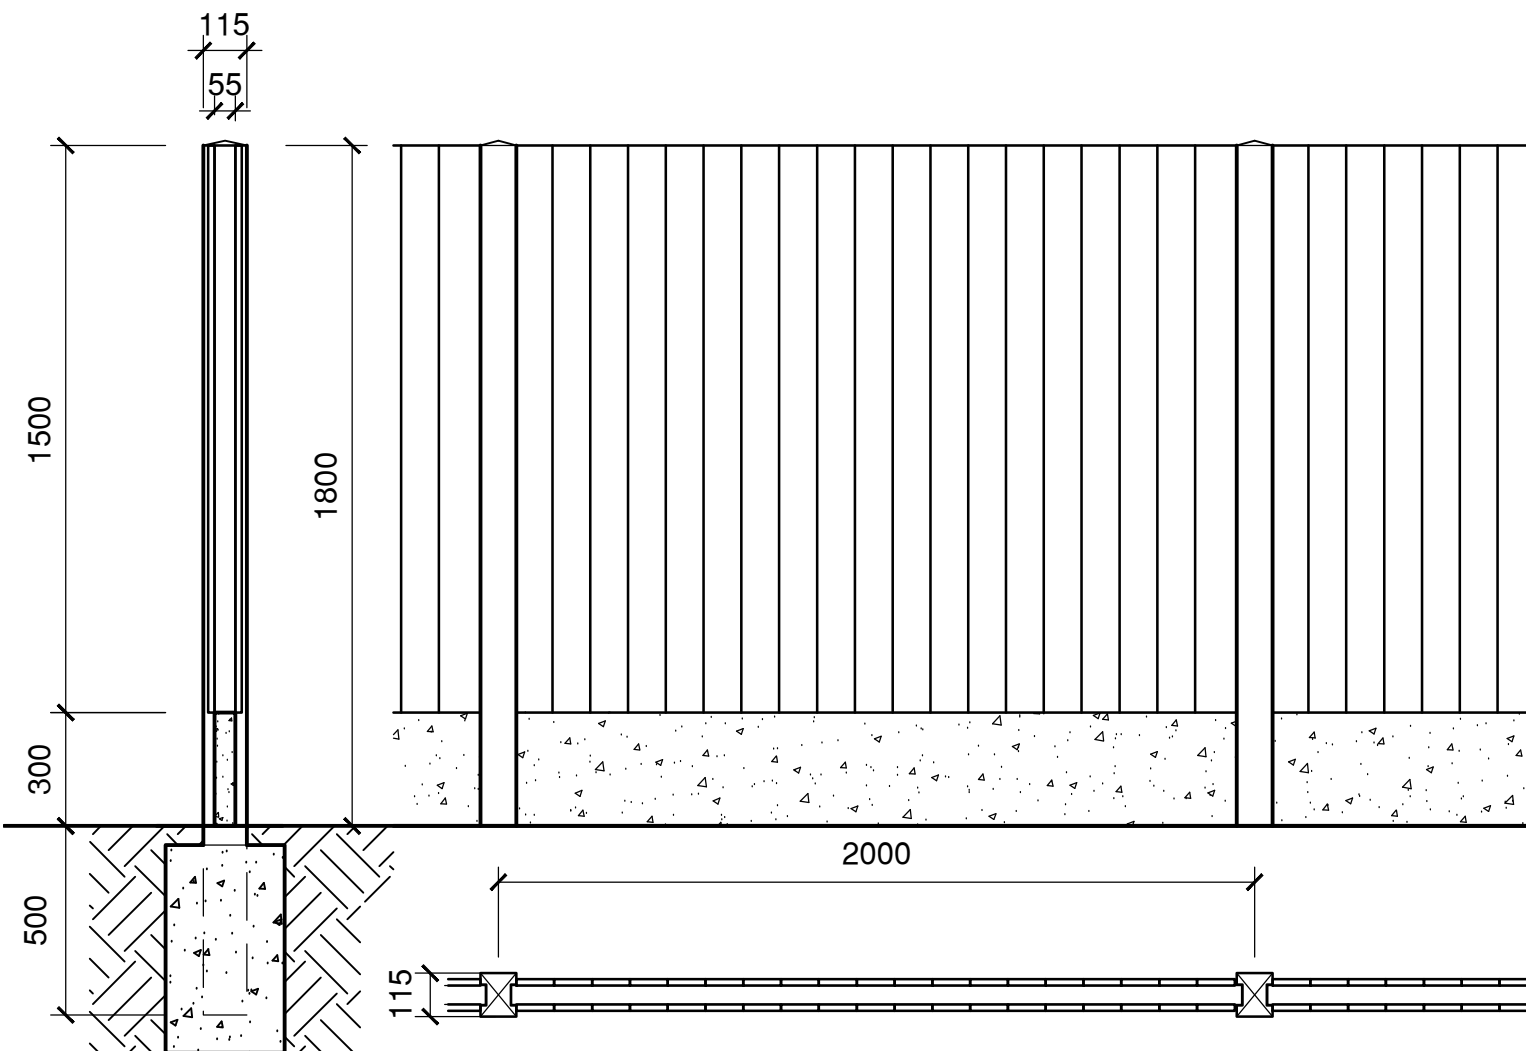

CONCRETE "H" POSTS WITH CONCRETE GRAVEL
BOARD WITH CLOSE BOARDED TIMBER

03 Fence Details - Type 2

1:20

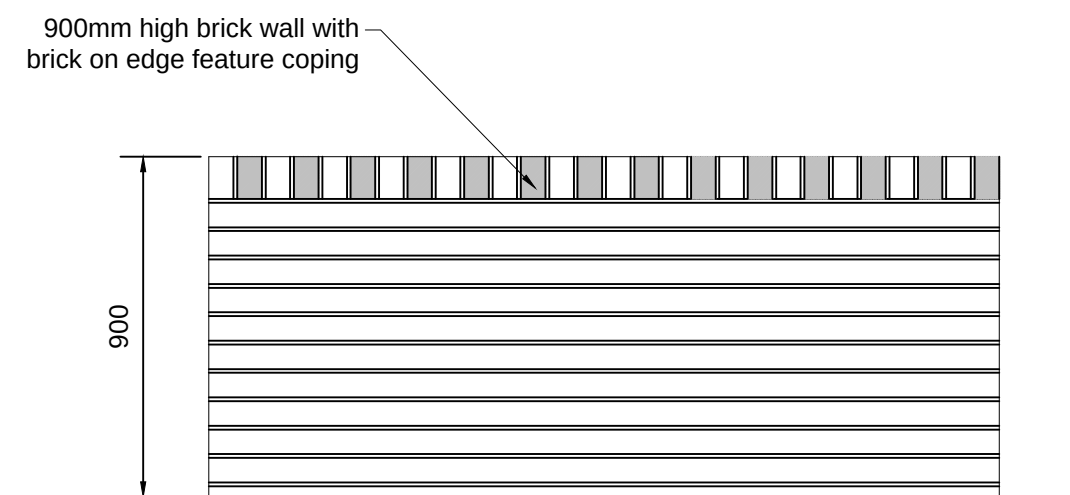

900mm HIGH RED BRICK WALL TO WEST END AVENUE BOUNDARIES

WALL SPECIFICATION


Brickwork - 215mm thick facing brick walls and piers in Carlton Brick 65mm Priory Mixture facings laid stretcher bond and including stainless steel wall ties.

Feature coping to wall to consist of alternating courses of Carlton Brick 65mm Priory Mixture facings on edge and 65mm Staffordshire Smooth Blue brick on edge coping. (to suit neighbouring property No.34)
All brickwork to be bucket handle pointed in Tilcon black/grey mortar.

06 Brickwork Wall Detail


1:20

4.no 1800mm gate to be constructed from: 100mm x38mm s.w. rails & brace with 100mm x 19mm s.w. pales, curve to gate as shown, gate posts to be 100mm x100mm chamfered to top, all to be finished with 2coats of sadolin focus fencing wood stain all gates to include 2 no. tee hinges, galvanised,375mm,1 no. automatic gate latch, galvanised 84mm x 19mm ref.aw16. all nails & screws to be sheridised.

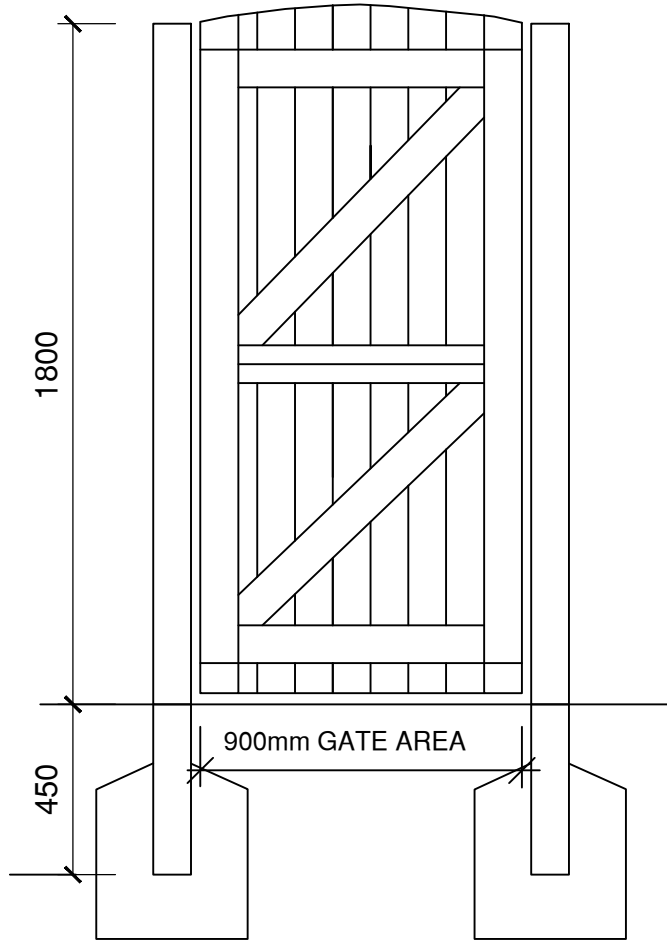

07 Gate Detail


1:20

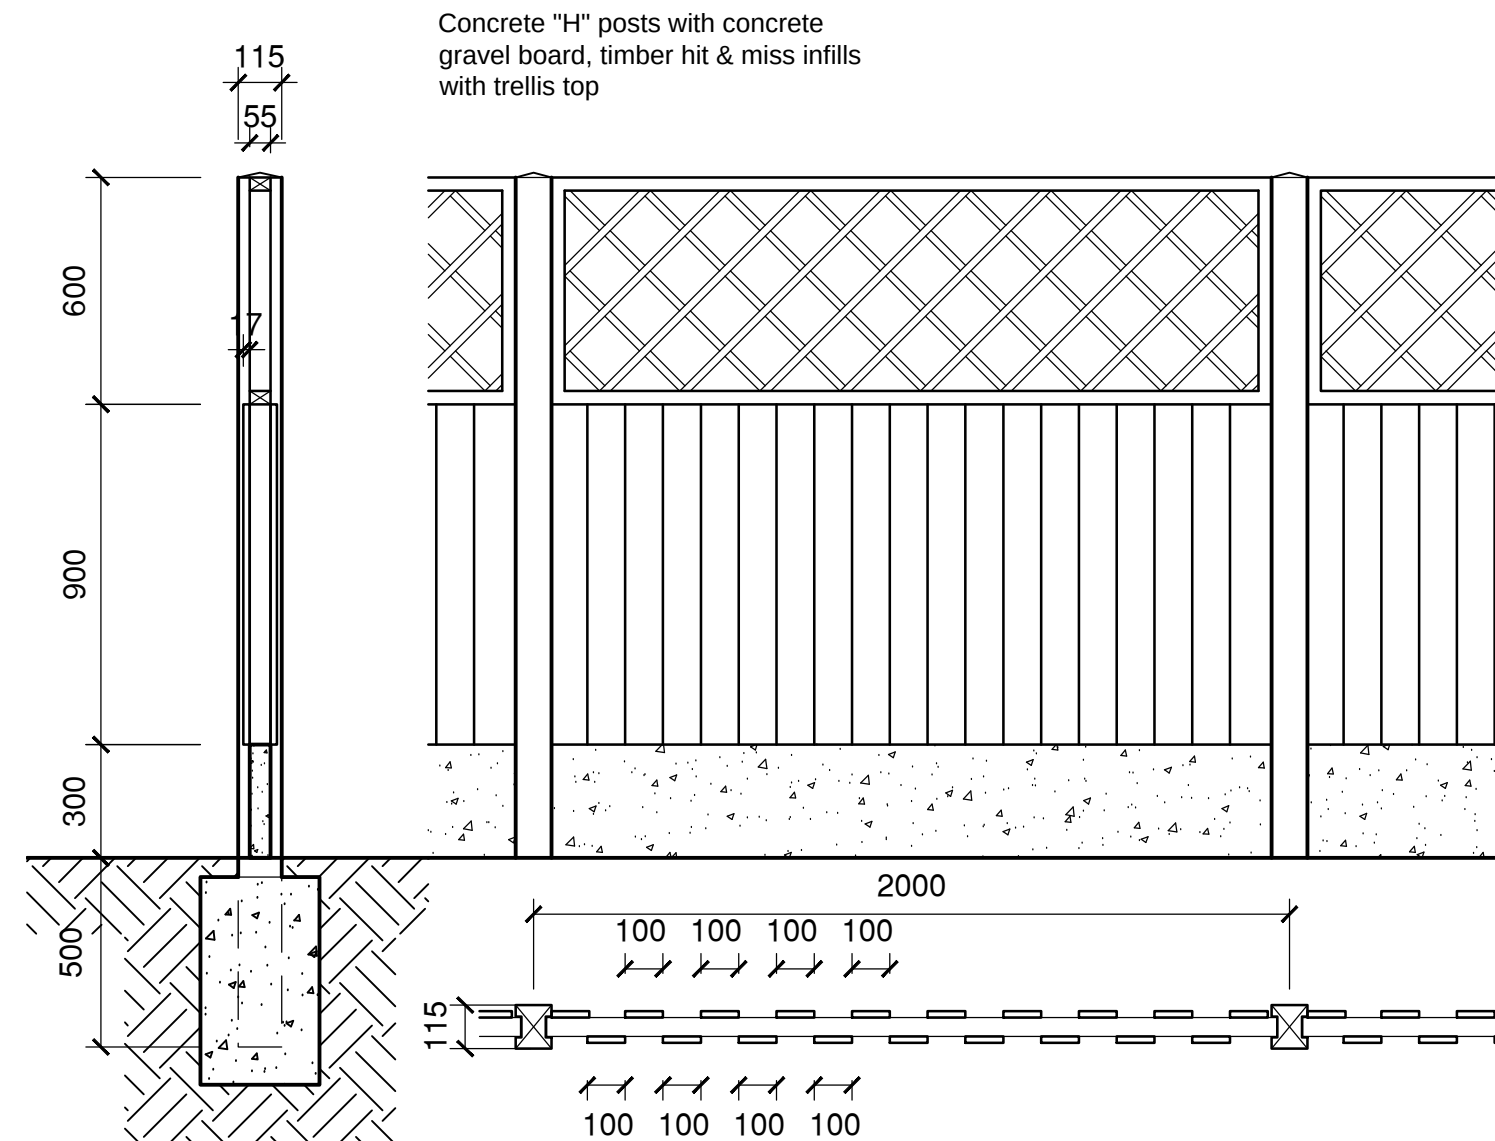

CONCRETE "H" POSTS WITH CONCRETE GRAVEL
BOARD WITH CLOSE BOARDED TIMBER & TRELLIS TOP

04 Fence Details - Type 3

1:20

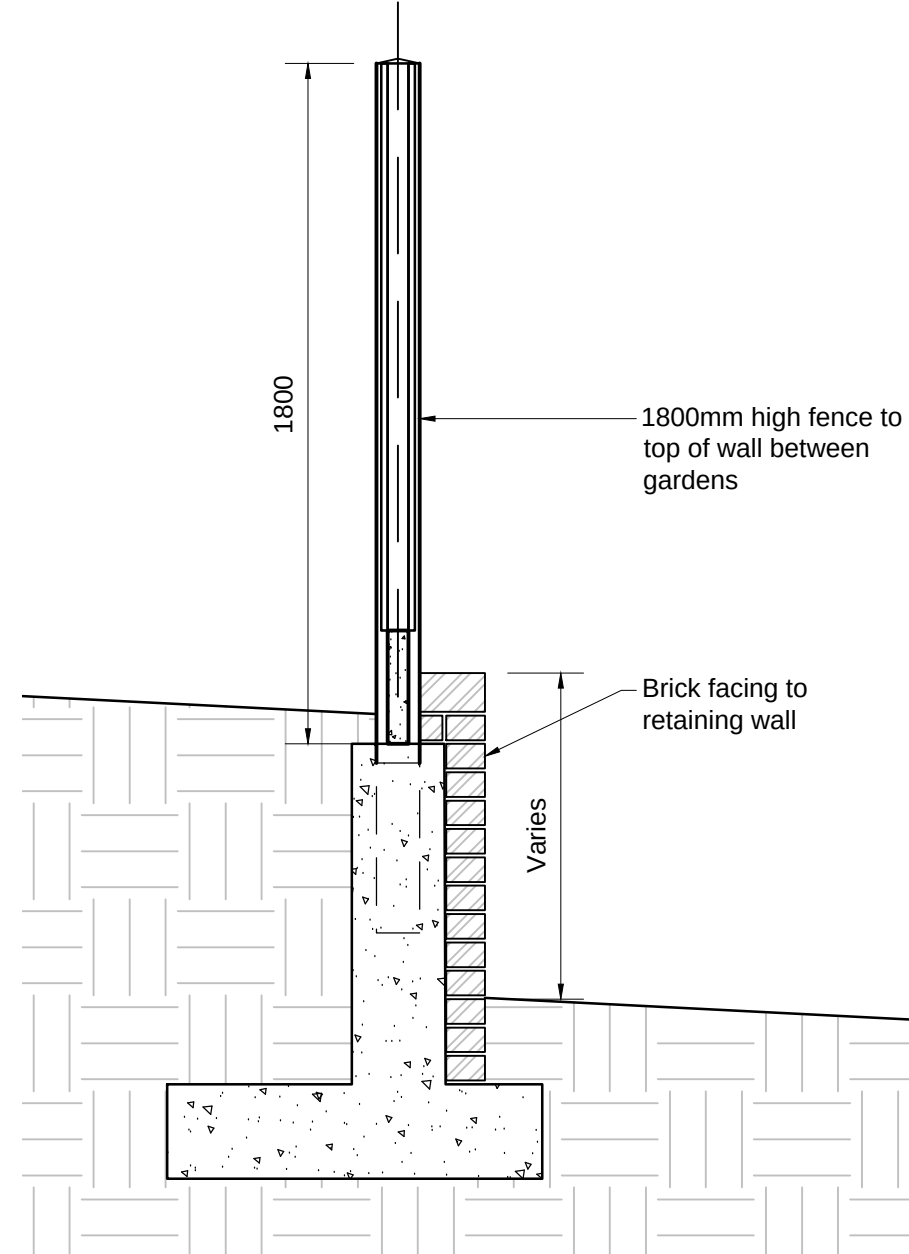

08 Typical Retaining Wall Section

1:20

						THIS DRAWING IS PRODUCED FOR USE IN THIS PROJECT ONLY AND MAY NOT BE USED FOR ANY OTHER PURPOSE. NPS PROPERTY CONSULTANTS LTD ACCEPT NO LIABILITY FOR THE USE OF THIS DRAWING OTHER THAN THE PURPOSE FOR WHICH IT WAS INTENDED IN CONNECTION WITH THIS PROJECT AS RECORDED IN THE PURPOSE FOR ISSUE AND FILE STATUS CODE.						RESPONSIBILITY IS NOT ACCEPTED FOR OTHERS SCALING DIRECTLY FROM THIS DRAWING. DO NOT SCALE FROM THIS DRAWING. USE WRITTEN DIMENSIONS ONLY.						CLIENT Berneslai Homes		PROJECT Royston Bungalow Development		 NPS Barnsley Ltd Gateway Plaza, Sackville St, Barnsley, South Yorkshire, S70 2RD, Tel: 01226 774605; Email: barnsley@nps.co.uk web@www.nps.co.uk		SCALES 1:200, 20		DISCIPLINE ARCHITECT		PROJECT NUMBER 17-1-1283	
ISSUED FOR PLANNING																								DRAWING NUMBER NPS-XX-XX-DR-A-(00)-213		REV CODE P1	
P1		B1T		13.10.17	