

Drawing No.	Rev No.
MMS002 -002	

DO NOT SCALE: Contractor to check all dimensions and report any omissions or errors

NOTES

Rev	Description	By	CHK	App	Date
-----	-------------	----	-----	-----	------

JRB DESIGNS LTD
166 Churchfield Lane
Barton
Barnsley
S75 5FA
Tel: 01226 383542
Fax: 01226 380078
Mob: 07970 541192
Email: join@jrbdesigns.co.uk

This drawing is copyright. © Jrbdesigns Ltd.

Client

MR M SATUR

Drawing Title

EXISTING ELEVATIONS

Address

**27 CRABTREE DRIVE
GREAT HOUGHTON
BARNSELEY
S72 0AF**

Project Title:

**PROPOSED SINGLE STOREY
FRONT EXTENSION**

Purpose of Issue:


PLANNING

Drawing Status


FIRST ISSUE

Project No.	MMS002	Scale at A3	AS SHOWN	Drawn By	JRB	Date	23/06/2008		
		Checked By	MS	Date	23/06/2008	Approved By	MS	Date	23/06/2008
				Drawing No.		002	Revision		-


APPROVAL ☒ INFORMATION ☐ TENDER ☐ CONTRACT ☐ CONSTRUCTION ☐

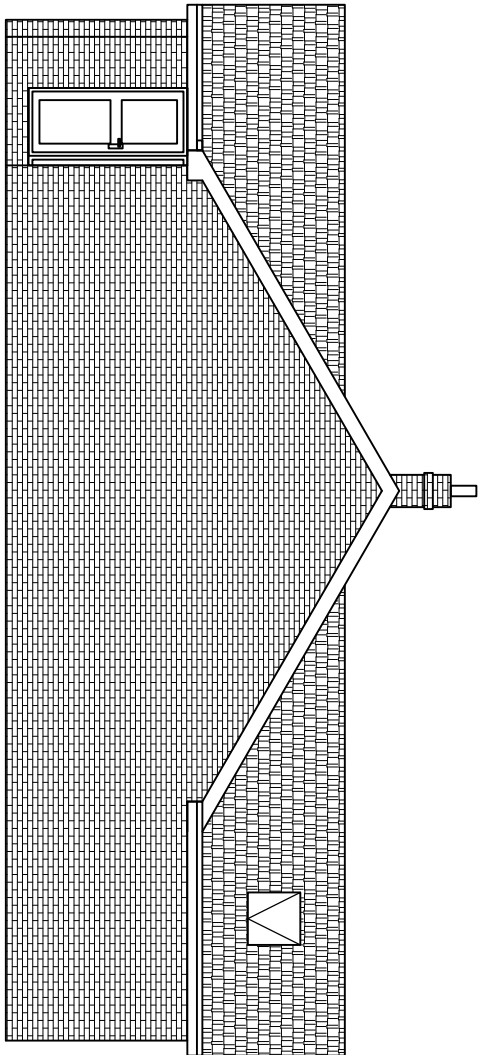

EXISTING END ELEVATION
SCALE 1:100 AT A3

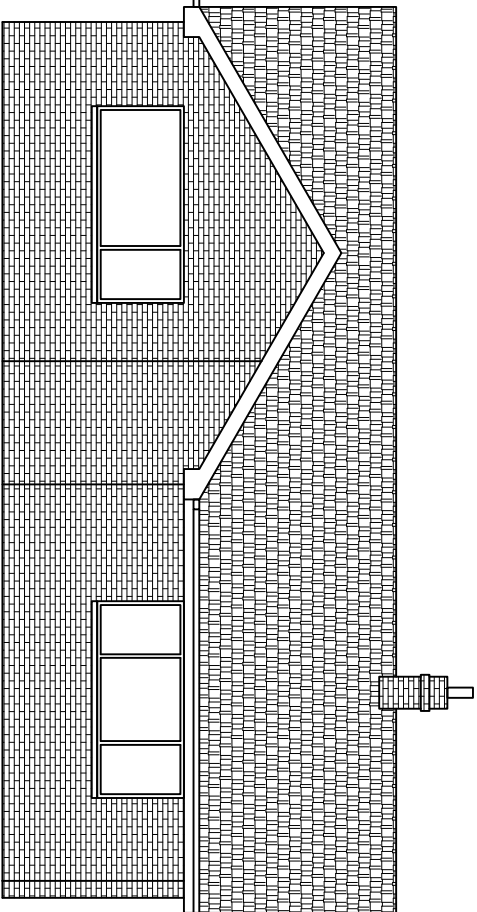

EXISTING FRONT ELEVATION
SCALE 1:100 AT A3

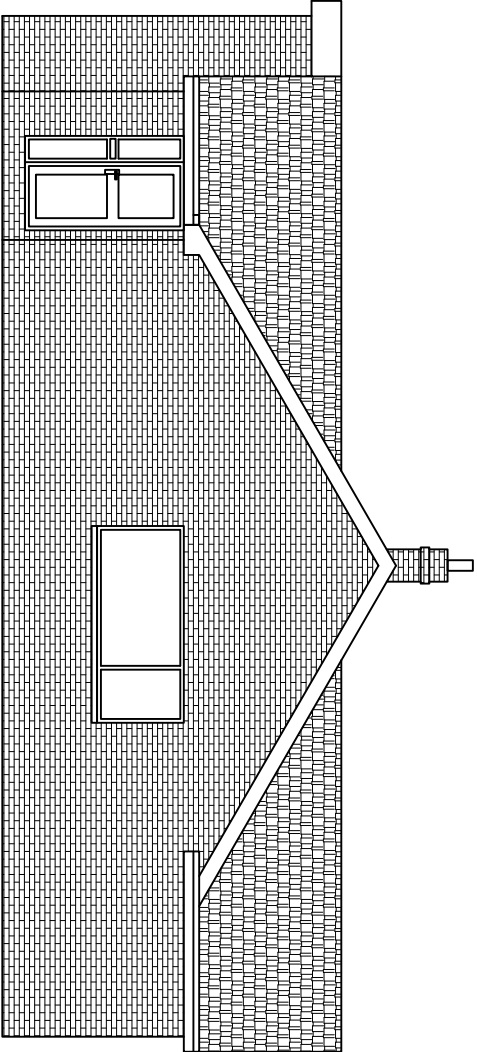

EXISTING END ELEVATION
SCALE 1:100 AT A3