




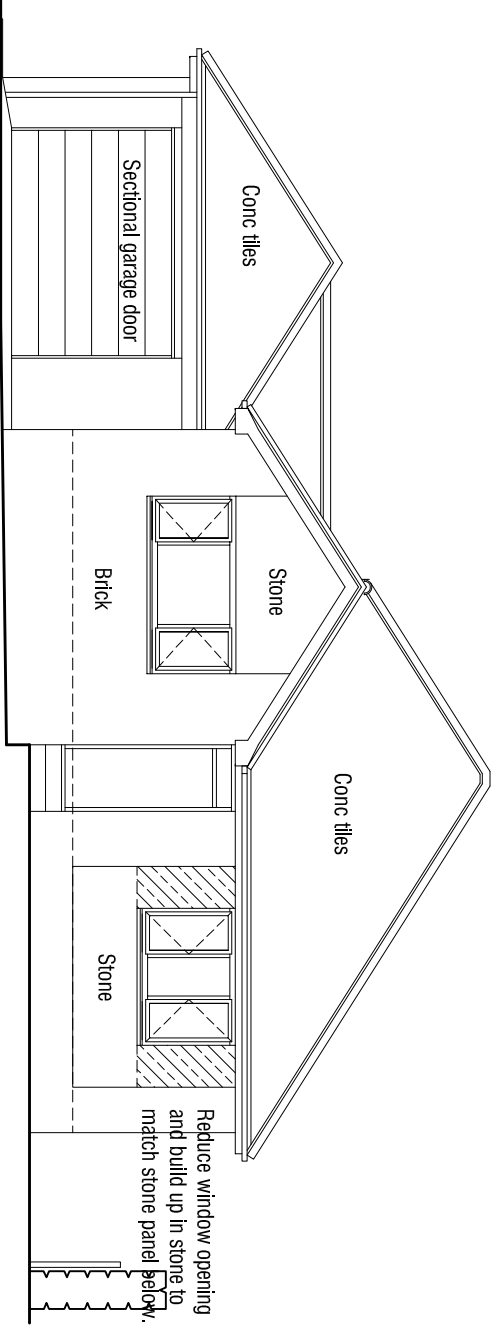


East Elevation 1:100

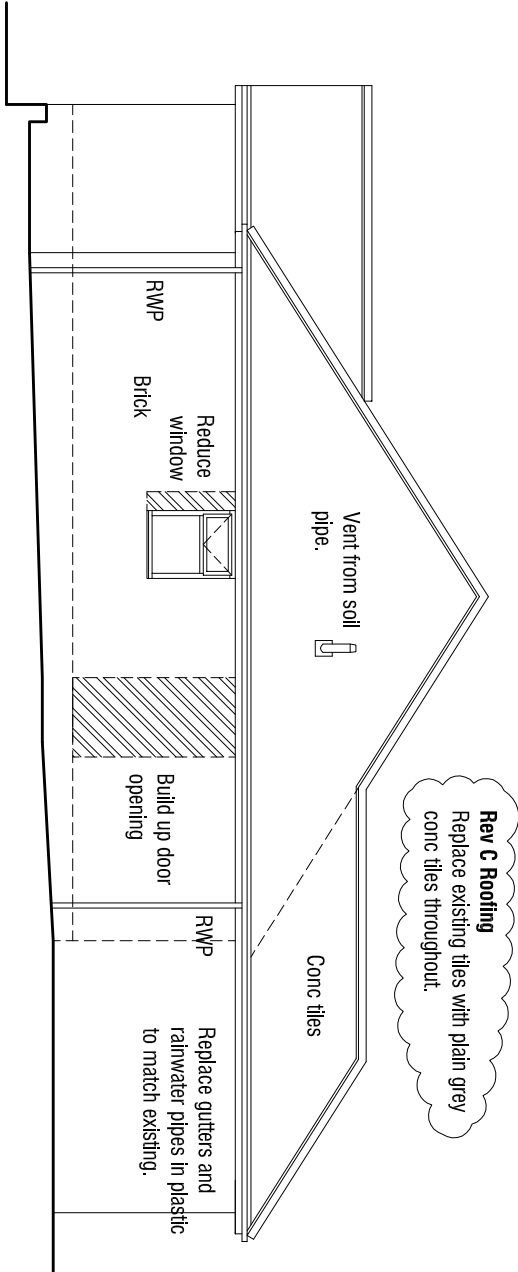


North Elevation 1:100

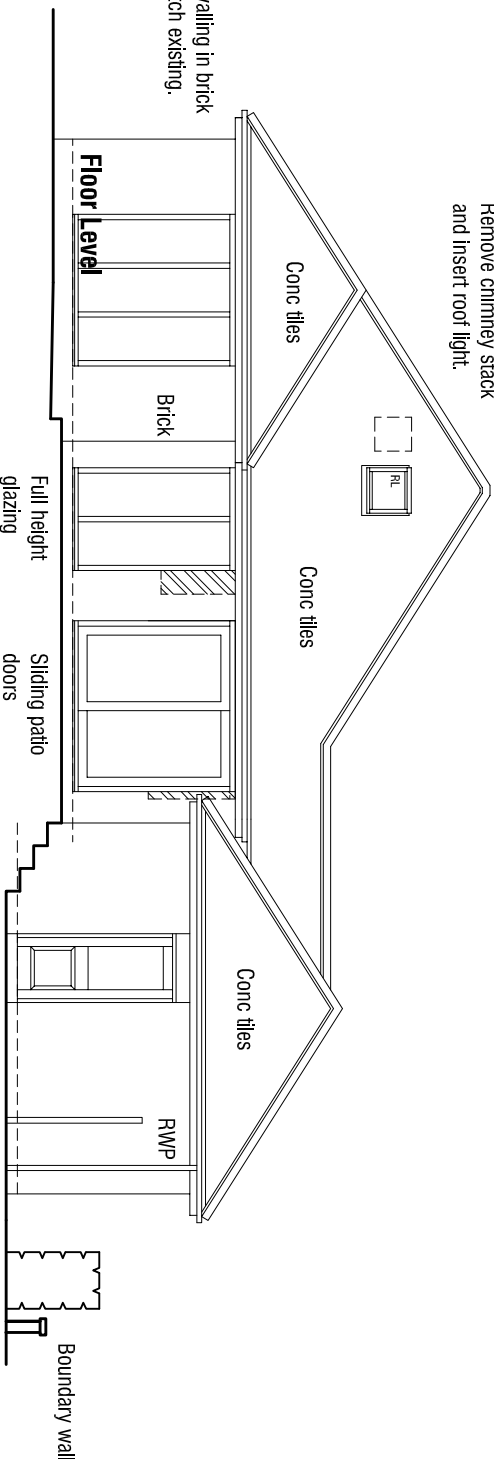


West Elevation 1:100

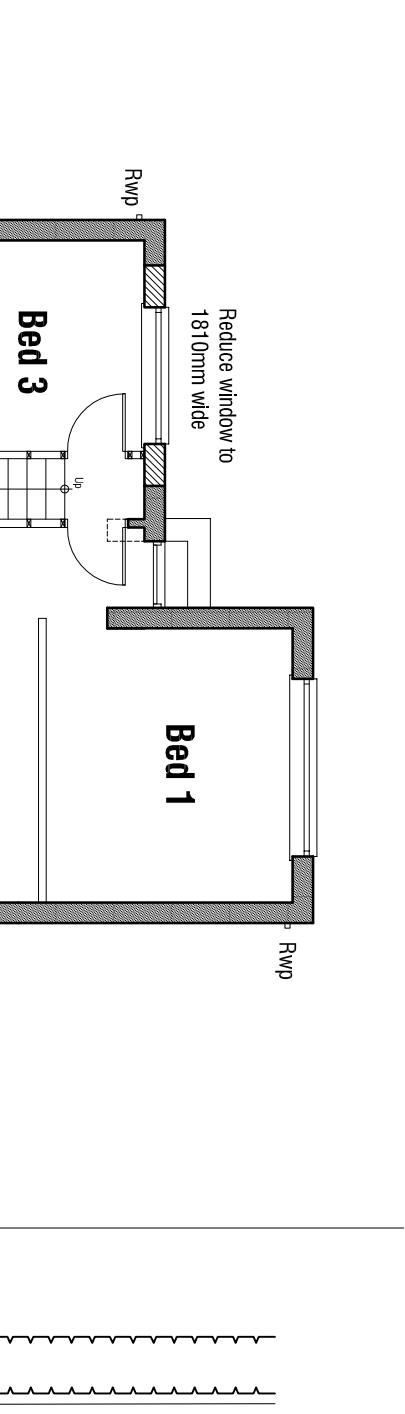

Ground Floor Plan 1:100

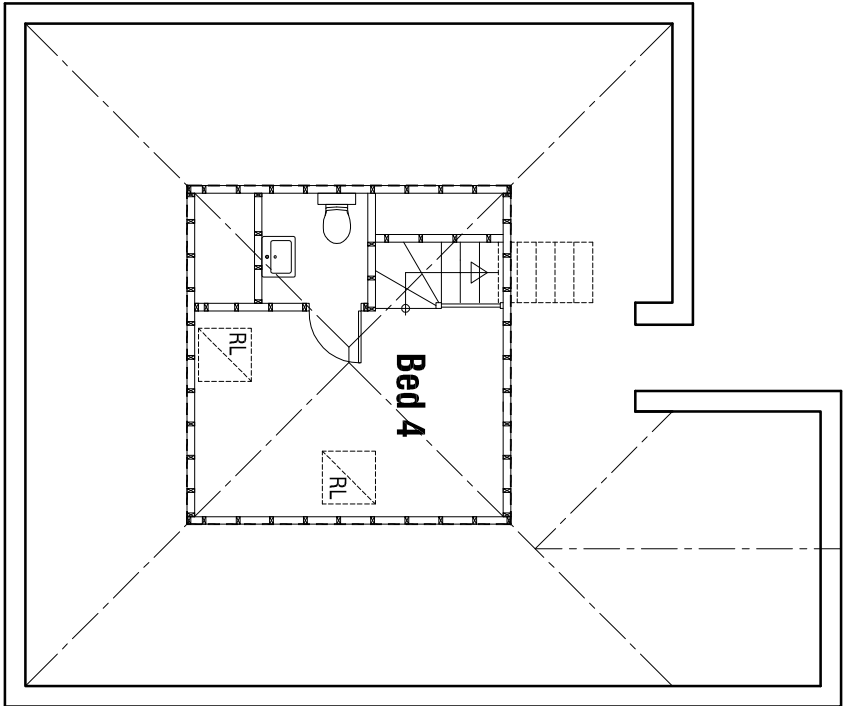

First Floor Plan 1:100

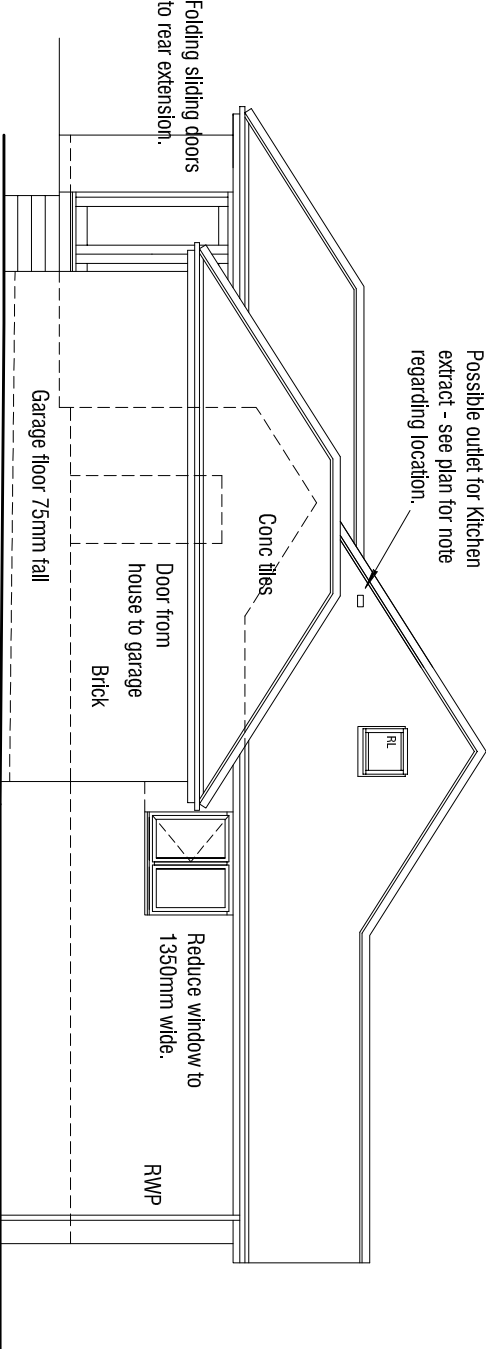

South Elevation 1:100

PROPOSED ALTERATIONS

1 MERLIN CLOSE
BIRDWELL
BARNSELEY

PROPOSALS

☐ ☐ mboothdesign
architectural design and building consultants

Fairfield House
Barnsley S10 2JE
T: 01225 484555
M: 07883 888300
E: mboothdesign@btconnect.com

Scale As Shown @ A1 Drawn MJB

Date JAN 2015 Ref. 14.42

Dwg No. **P3** Rev. C

00mm 50mm 100mm

Copyright mboothdesign Ltd. All alterations to this document unless otherwise stated.
Consent to printing and publishing drawings and to be produced and printed for this.

C 08.04.2015 - Amend Roofing tiles.
B 16.02.2015 - Planning Issue.
A 11.02.2015 - Amend layout.