


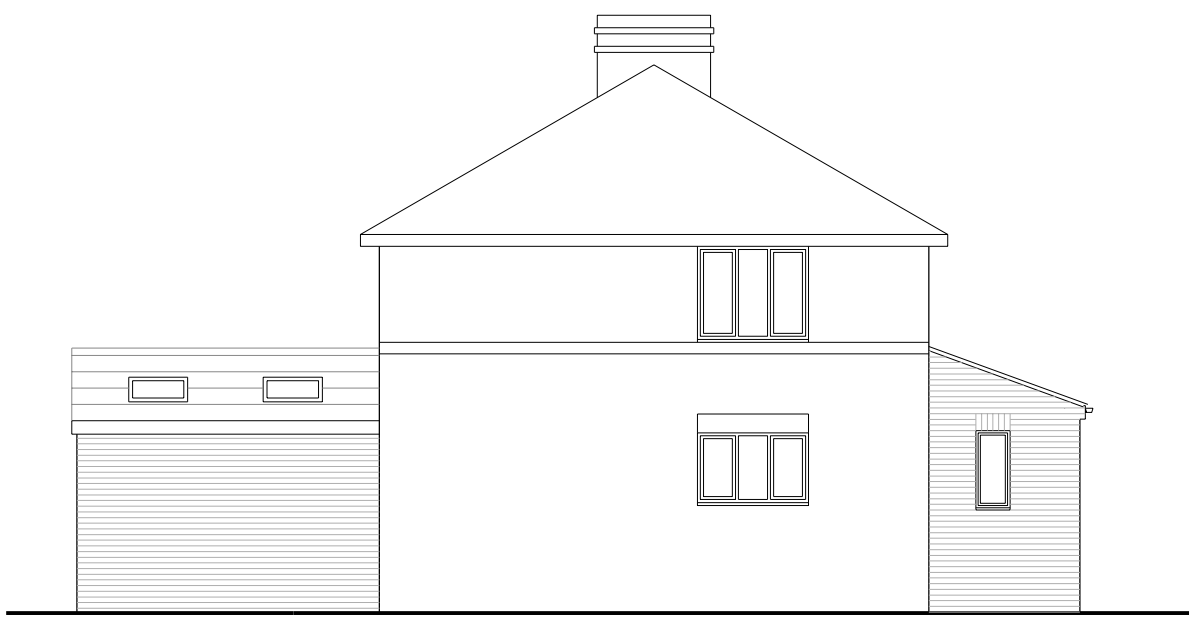


FRONT ELEVATION (South) 1:100




SIDE ELEVATION (East) 1:100



REAR ELEVATION (North) 1:100

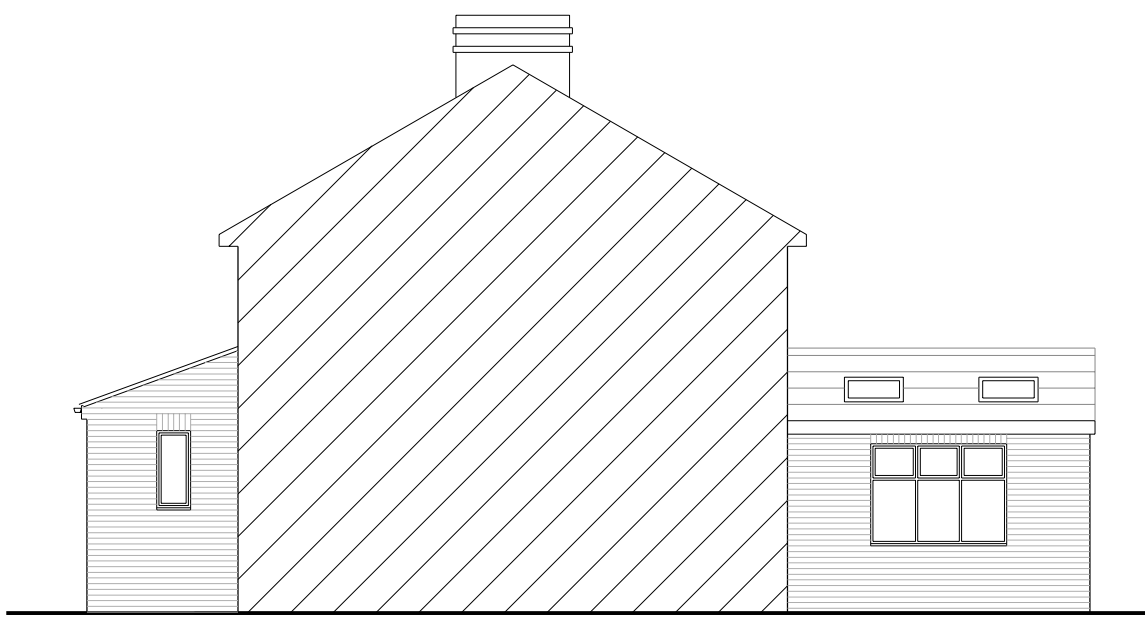

SIDE ELEVATION (West) 1:100 - viewed from No 2

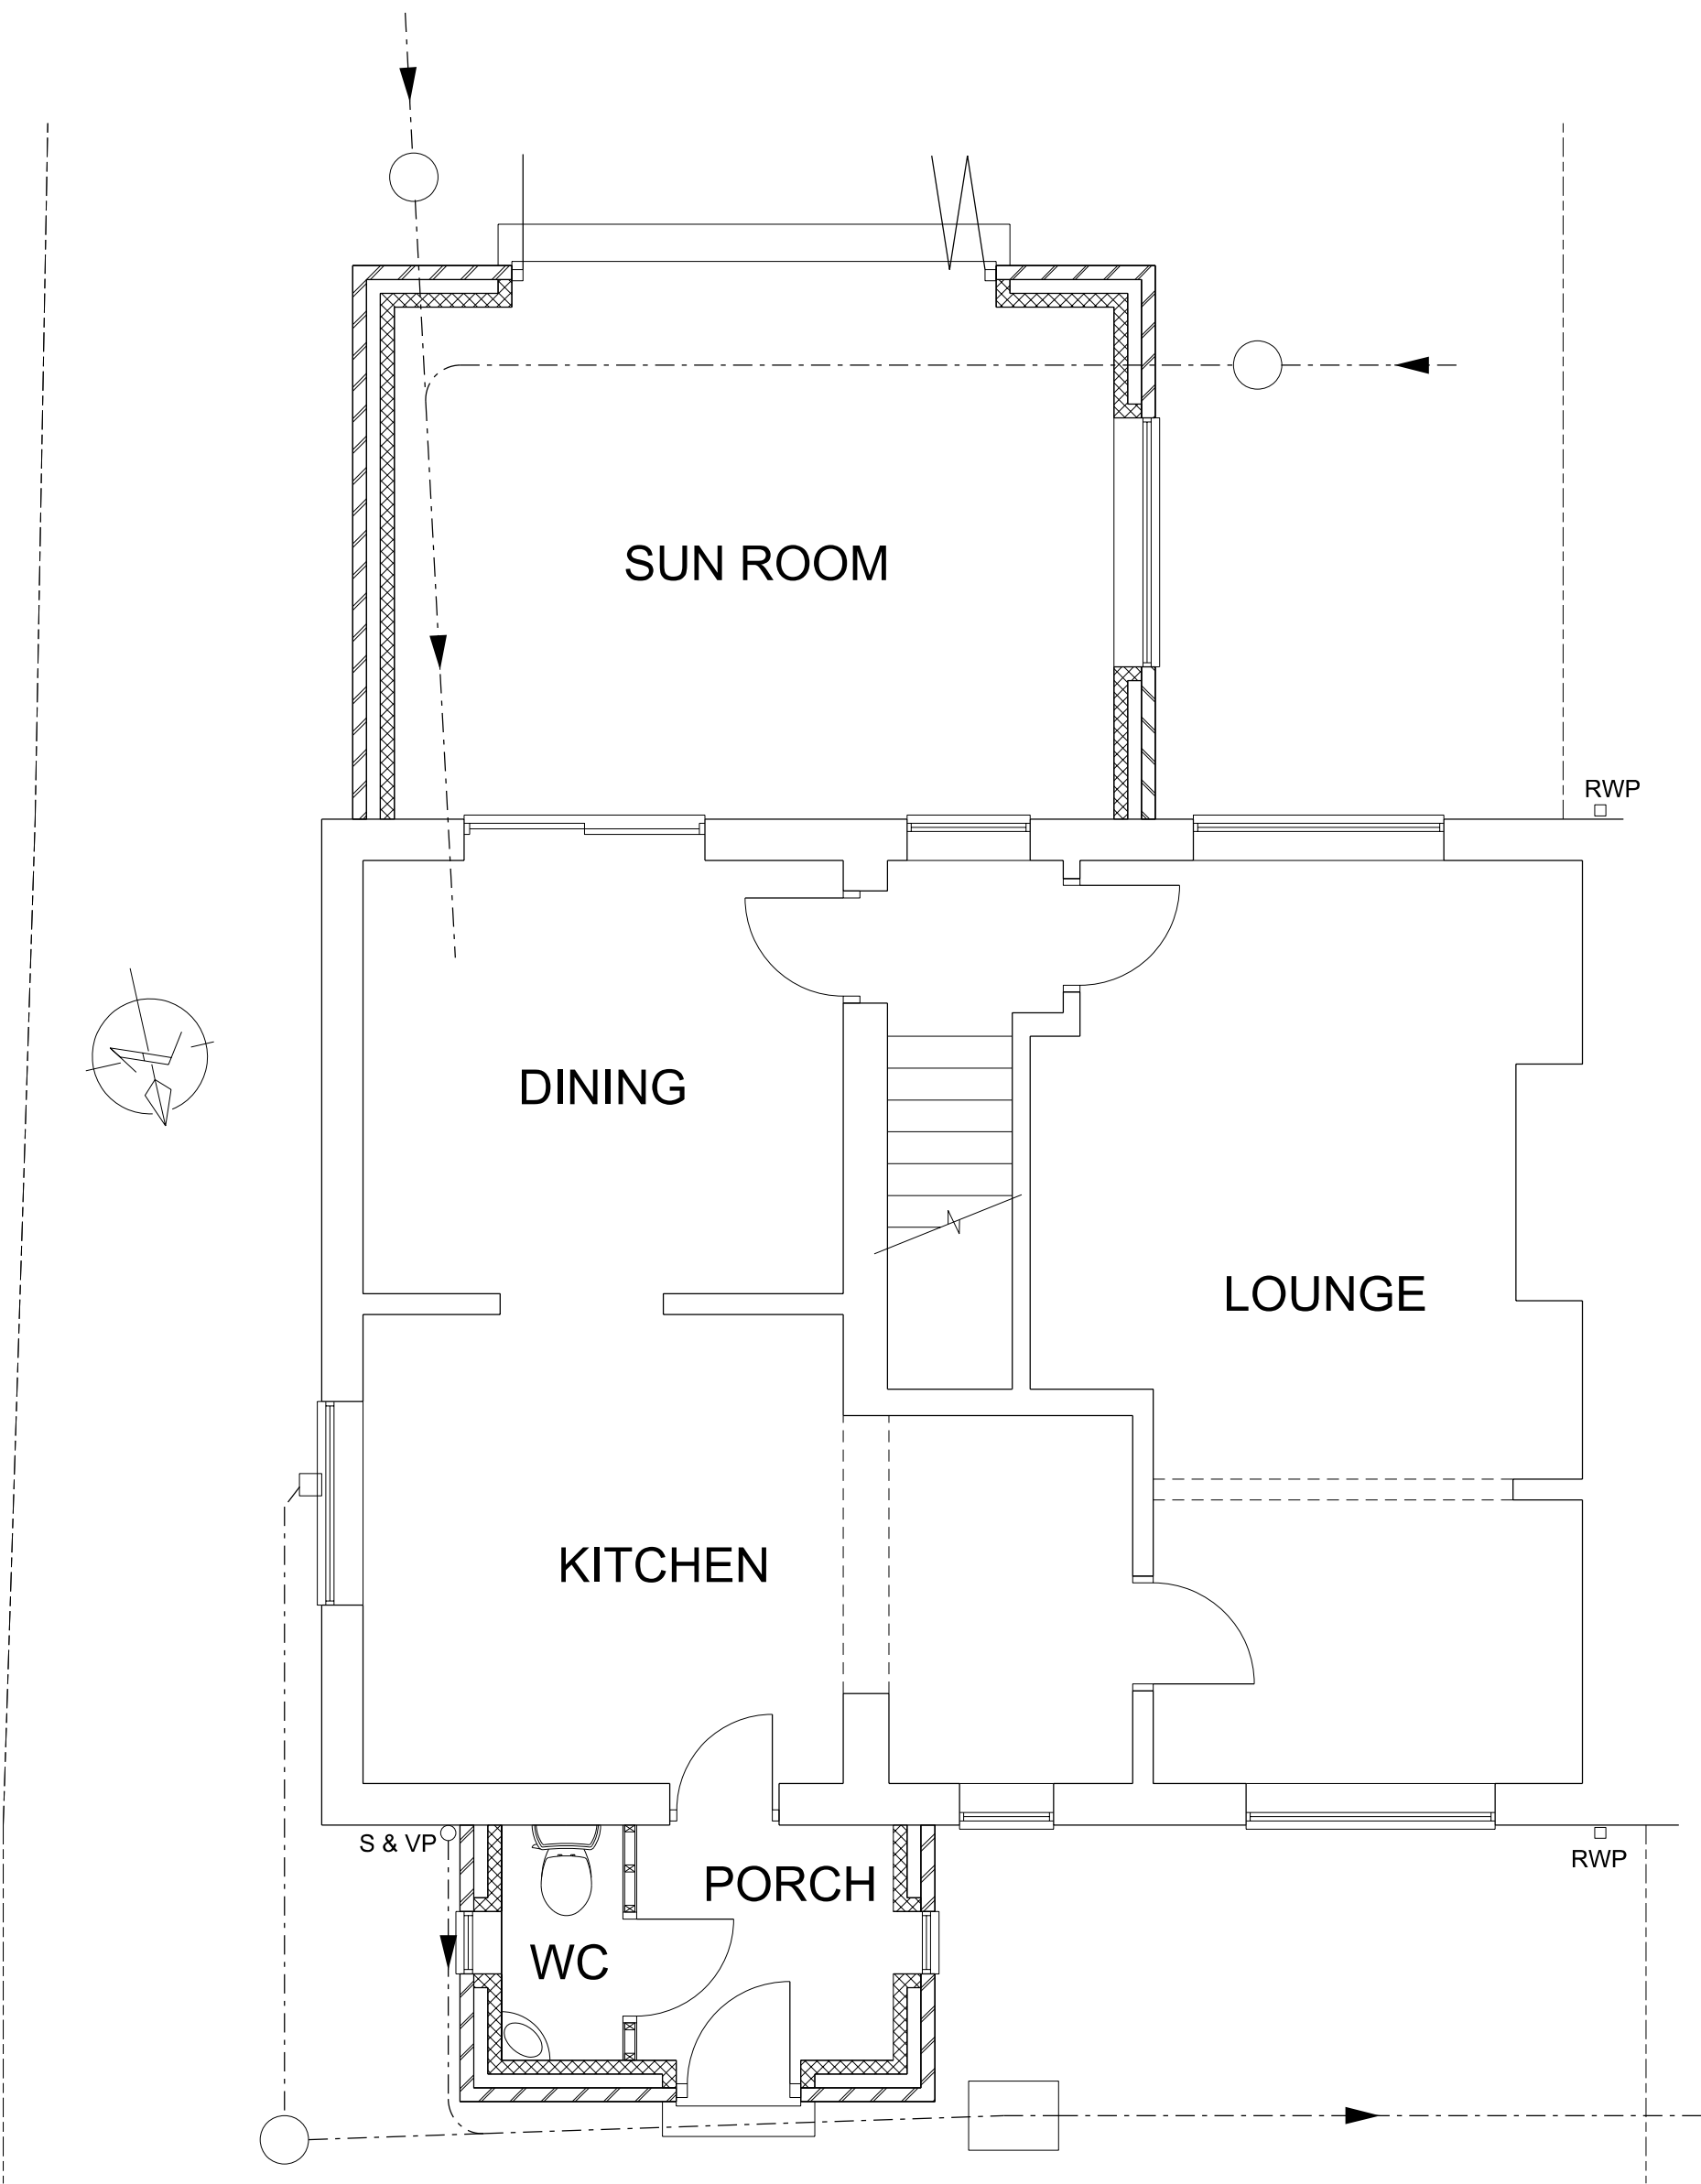

PLAN 1:50

PROPOSED EXTERNAL MATERIALS:
ROOF: Red concrete interlocking tiles.
WALLS: Smooth red brickwork.
DOORS: White PVCu.
WINDOWS: White PVCu.

4 Rockley Avenue
Birdwell
Barnsley
S70 5QT

Client: Mr A Dixon

Project : Proposed porch and sun room

Title : Proposed plans and elevations

S70 5QT - 3

A		date:	drawn :	B		date:	drawn :	C		date:	drawn :	D		date:	drawn :	E		date:	drawn :	Scale :	Date :	Drawn :	Checked :	Approved :
		checked :	approved :			checked :	approved :			checked :	approved :			checked :	approved :			checked :	approved :					