





Existing Rear Elevation On 2




Proposed Rear Elevation On 2

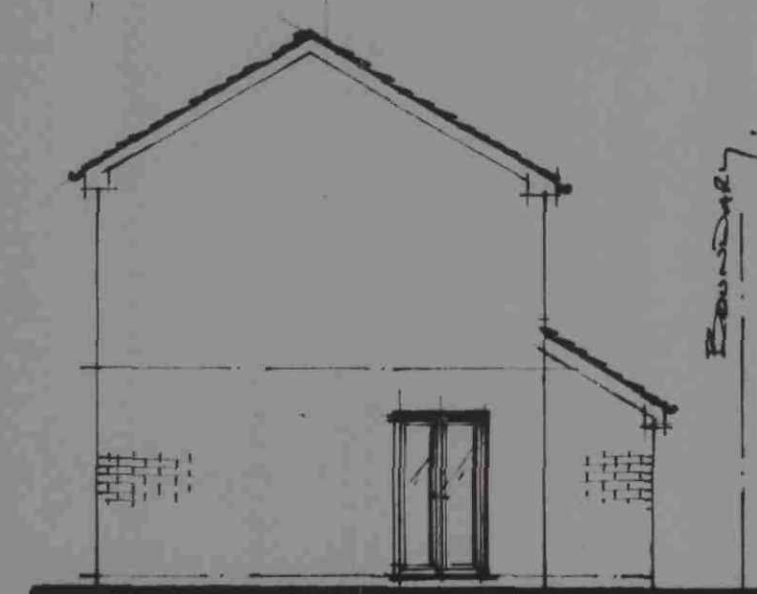


Proposed Side Elevation On 1

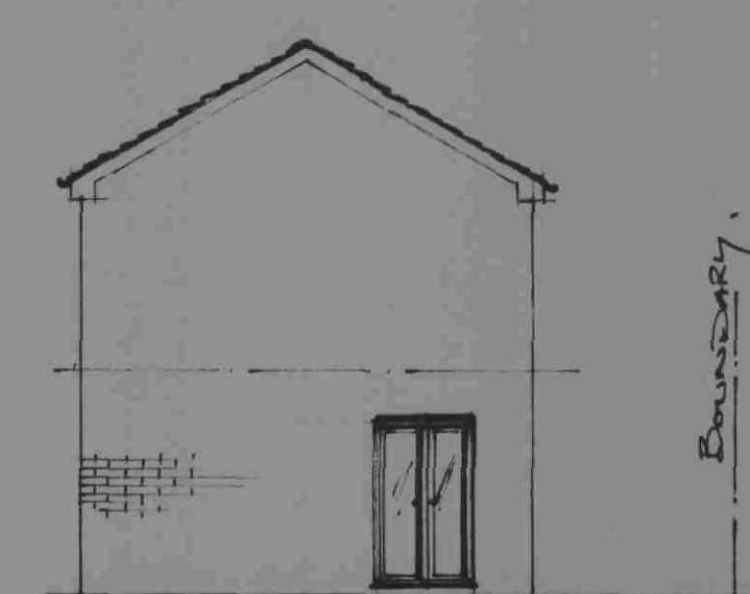


Existing Side Elevation On 1

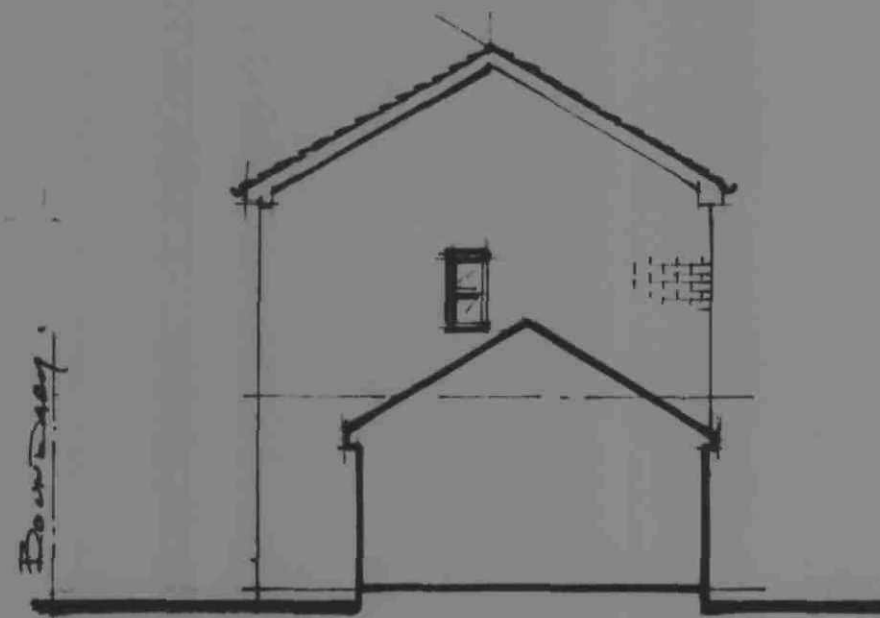


Existing Side Elevation On 3

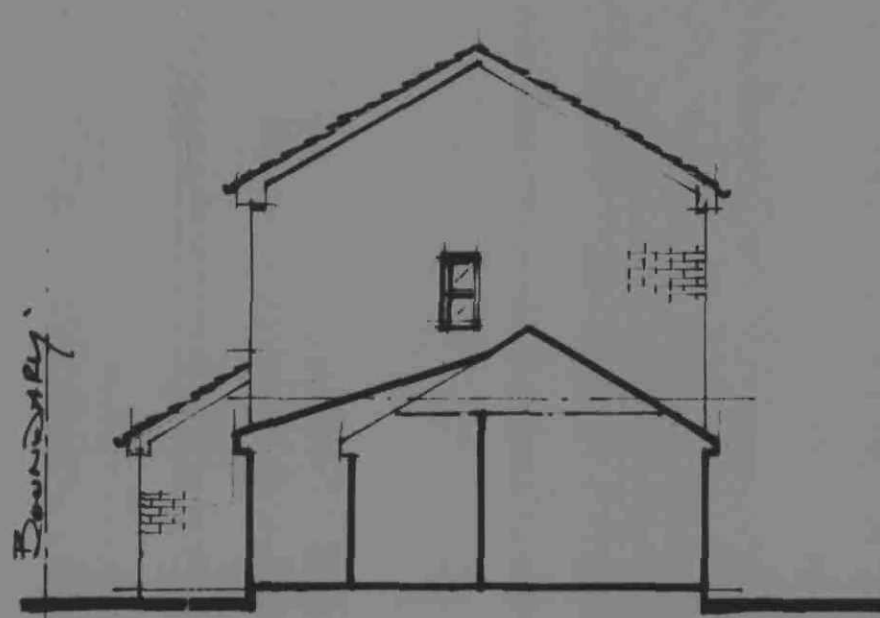

Proposed Side Elevation On 3

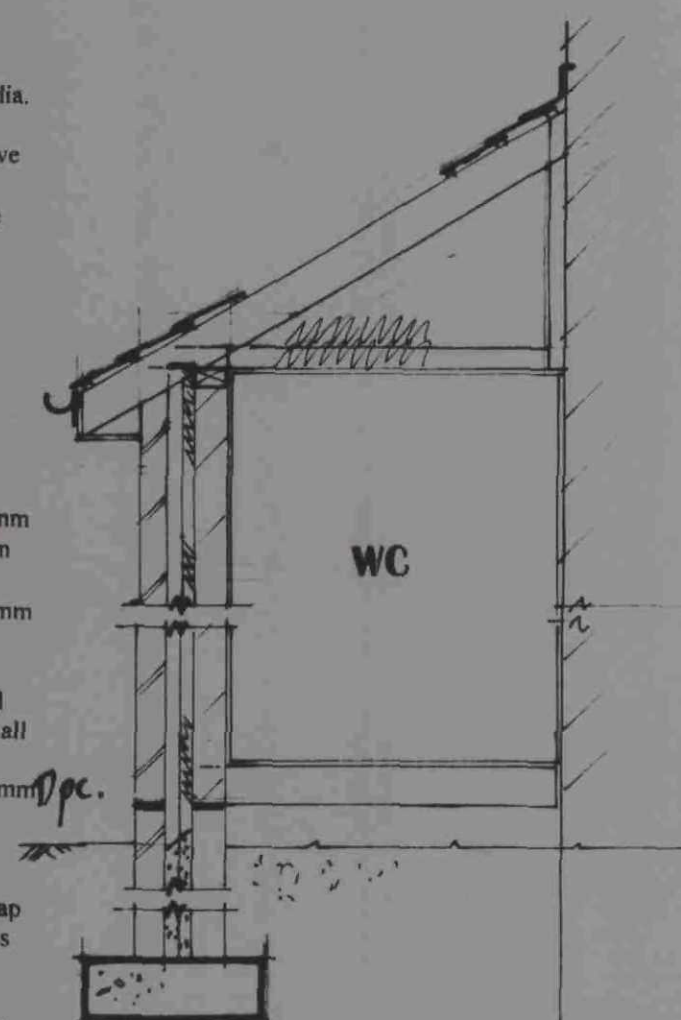

Section On A - A

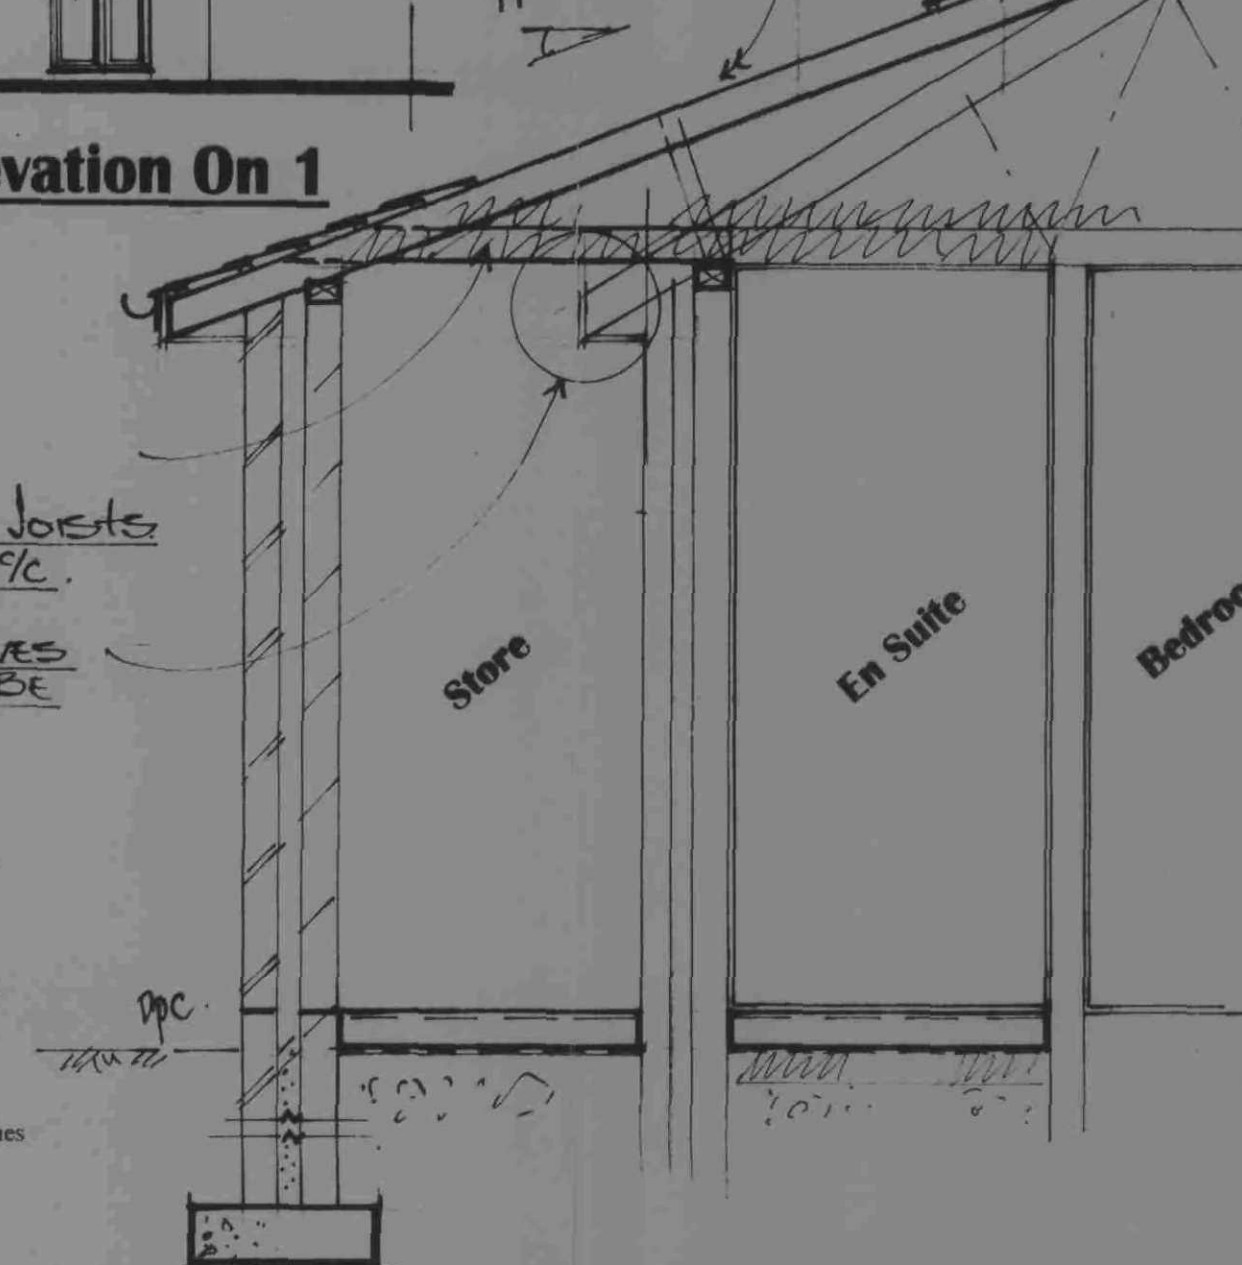

Section On B - B

En suite floor
Concrete Ground Floor slab.
To be 150 mm concrete with 1 No layer of A142 mesh reinforcement in top face, on 1200 gauge visqueen on sand blinding on 150 mm well compacted hardcore. Provide 75 mm Kingspan kooltherm k3 insulation under kitchen extension, returning vertically around perimeter of slab. Store slab - as above but with no insulation. Where Radon Barrier is required visqueen to have all joints taped and all penetrations thro to be sealed.

To New extension
Timber Ground Floor
38 x 120 (sc 3) softwood joists at 400 c/c with herringbone strutting at mid span. 19 mm T & G floor grade particle board (EN 312-S) screwed to joists or 19 mm T & G floorboards (BS 1297) 200 mm fibre insulation to be provided between joists.
Joists to be built into walls or attached to joist hangers. Ends of joists where built in to be treated.
Provide oversite concrete on 1200 g visqueen. Provide 150mm between cone and u.s. of joists. Airbricks required to all sides of extension.

Plumbing and Drainage.
Hepworth or similar 112mm UPVC gutters, brackets and fittings down pipe to be 75 mm dia.
Surface / Foul water drainage
Any manhole enclosed by the extension to have a double seal mechanically screwed cover.
All external drains to be 100mm Omega plastic pipe bed and surround in gravel to falls 1:40.
All new drainage and protection details to existing shall be agreed with the Building Inspector.
All internal drainage to connect into new s & v pipe. In turn which is connected to the exist s & v pipe.
All new drainage shall be connected to the existing system.
Waste pipes to BS 5572:1978 sizes-Basin 32mm up to 1.7m run. Sink / shower 40mm up to 3m run 50mm up to 4m run
WC - 100 mm. Separate connections and 75 mm deep seal traps to 100 s & v terminating internally with non return valve.
Shower trays to have access panel to trap. All joints push fitted & access panels provided at all changes in direction.
All internal s&v to be insulated with min 50mm spc. rockwool.

Doors / windows.
All to be UPVC double glazed (min 16 mm gap between panes) glazed with Pilkington K glass with soft low "E" coating.
Style and colour of all to match existing.
All windows to have 1/20 th floor area as open light.
Safety glass(stamped accordingly) to be provided to all critical areas - Door and panels 1.5 m from flt. Or windows within 800 mm from flt.
Obscure glass to be fitted to new bathroom window.
Trickle vents to be provided to all new windows 8000 mm2 min.

Party walls - 62.5 kinspan tw 56 incl plaster board.

Lateral Restraint to floors / gable roof
Galvanised mild steel strap 38 x 5 @ 2m c/c to joists and rafters spanning 3 joists with solid noggins at 450 c/c down cavity.

U Values
The builder shall ensure that the following values are achieved.
Roof 0.20w/m2k
Walls 0.27w/m2k
g.f. 0.22(with P/a 09)
Windows / doors 1.8w/m2k
All roof and wall insulation to be continuous.

NOTES:
All dimensions must be checked on site and not scaled from this drawing.

126 x 338 RAFTERS & STRUTS AT 400 C/C. DE TO SUIT EXISTING TRUSS CENTRES.

Approx 20°

EXISTING ROOF TO BE UNALTERED.

Roof design (Trusses)
The roof shall be of timber construction all as per supplier's calculations.
Trusses to be at 600 mm c/c
Fixing of roof timbers to vertical walls to 6 x 2 timber wall plate fixed to wall by m12 at 600 c/c
or to horizontal wall plate
Valleys or connection of roof to walls to be lead flashed.
Tiles to match existing on timber tile battens of 40 mm x 19 mm c/c to suit tile type on sarkin felt. Tiles to be chosen to suit roof pitch.
Tile technical info to be given to the BI to determine the necessity for corrugated no joint underfelt depending on type of tile / roof slope.
All roofs shall ensure a continued air flow.
Soffits shall be fitted with vents or a 25 mm gap with bird mesh.
Roof to be suitably wind braced to appendix A of BS 5268 PT 3.
100 x 65 sw wall plates secured to brickwork with galv steel straps @ 1800 c/c
Roof ventilation - Vents to be provided to eaves soffit, ridge and tile vents all as directed by the building inspector.
Roof Insulation.
Above ceiling joists / roof voids - A min of 300 mm rockwool to be provided within the roof space. 150 between joists and 150 mm over joists at 90 degree.

Scope of Works
General.
Construction of a single storey rear extension and extension to exist store area to provide storage + en suite shower room.
Extension to be constructed as detailed within.
Forming of openings.
Opening to be formed between exist dining area and new extension.

Notes.
General
These plans and details have been prepared for the purpose of providing information to the local authority to assist them in determining approval or rejection of planning / building regulations.
These notes and details indicated on these drawing drawings are to be checked and verified by the contractor at the time of pricing and prior to commencement, the builder shall satisfy himself that all details and dimensions are correct.
Any discrepancies shall be identified at the time of tendering and the client notified in writing of such changes required.
All dimensions to be taken to the nearest brick size.
His price shall be deemed to include for:
Any additional calculations as required by building control and as a result any additional building works that may be required.
Satisfying all current relevant codes of practices and British Standards shown or omitted from these drawings.
When appropriate it is the owners responsibility to serve notice on the adjoining / adjacent neighbours for the proposed works under the Party Wall act 1996. The explanatory booklet can be obtained free of charge from ODPM free literature PO Box 236 West Yorkshire LS23 7NB. Tel 0870 122 6236

Foundations
All concrete to be grade C35
Foundations to be 600mm x 225 mm deep. Placed 1000 mm below flt. Or as directed by the Building Inspector.
Where foundations cross existing drainage services the foundations to be taken down below the I.L. of the pipe. A concrete lintol to be placed over to bridge the pipe.
Provide rocker pipes either side of the wall and a 50mm space between masonry and pipe with flexible seal.
Any eccentric foundations to be 750 x 450 thk reinforced with 2 layers B783 mesh 50mm cover to all faces.


Facia / soffit boards
From 25 mm x 250 mm or similar to match existing, timber or pvc to match existing, provide air vents as described.

DPC's
To be provided to External walls 150 mm above flt.
All door and window jamb / heads
Tray dpc's required to exist walls at new wall abutments.


Electrical Installations.
All installations to be subject to certification under the "competent persons scheme"

Means of escape.
1 No self contained operated smoke alarm to BS 5446 Part 1 to be installed on each storey smoke detectors as indicated on the drawing.
Interconnected & wired to a separated fused circuit.

Heating.
All habitable rooms to have a suitably sizes radiator extended from the existing system.
Existing boiler capacity to be checked for adequacy.
All installed by a corgi reg contractor.
All hot water pipes shall be insulated with foam equivalent to the outside dia of the pipe.
Radiators to have thermostatic valves.

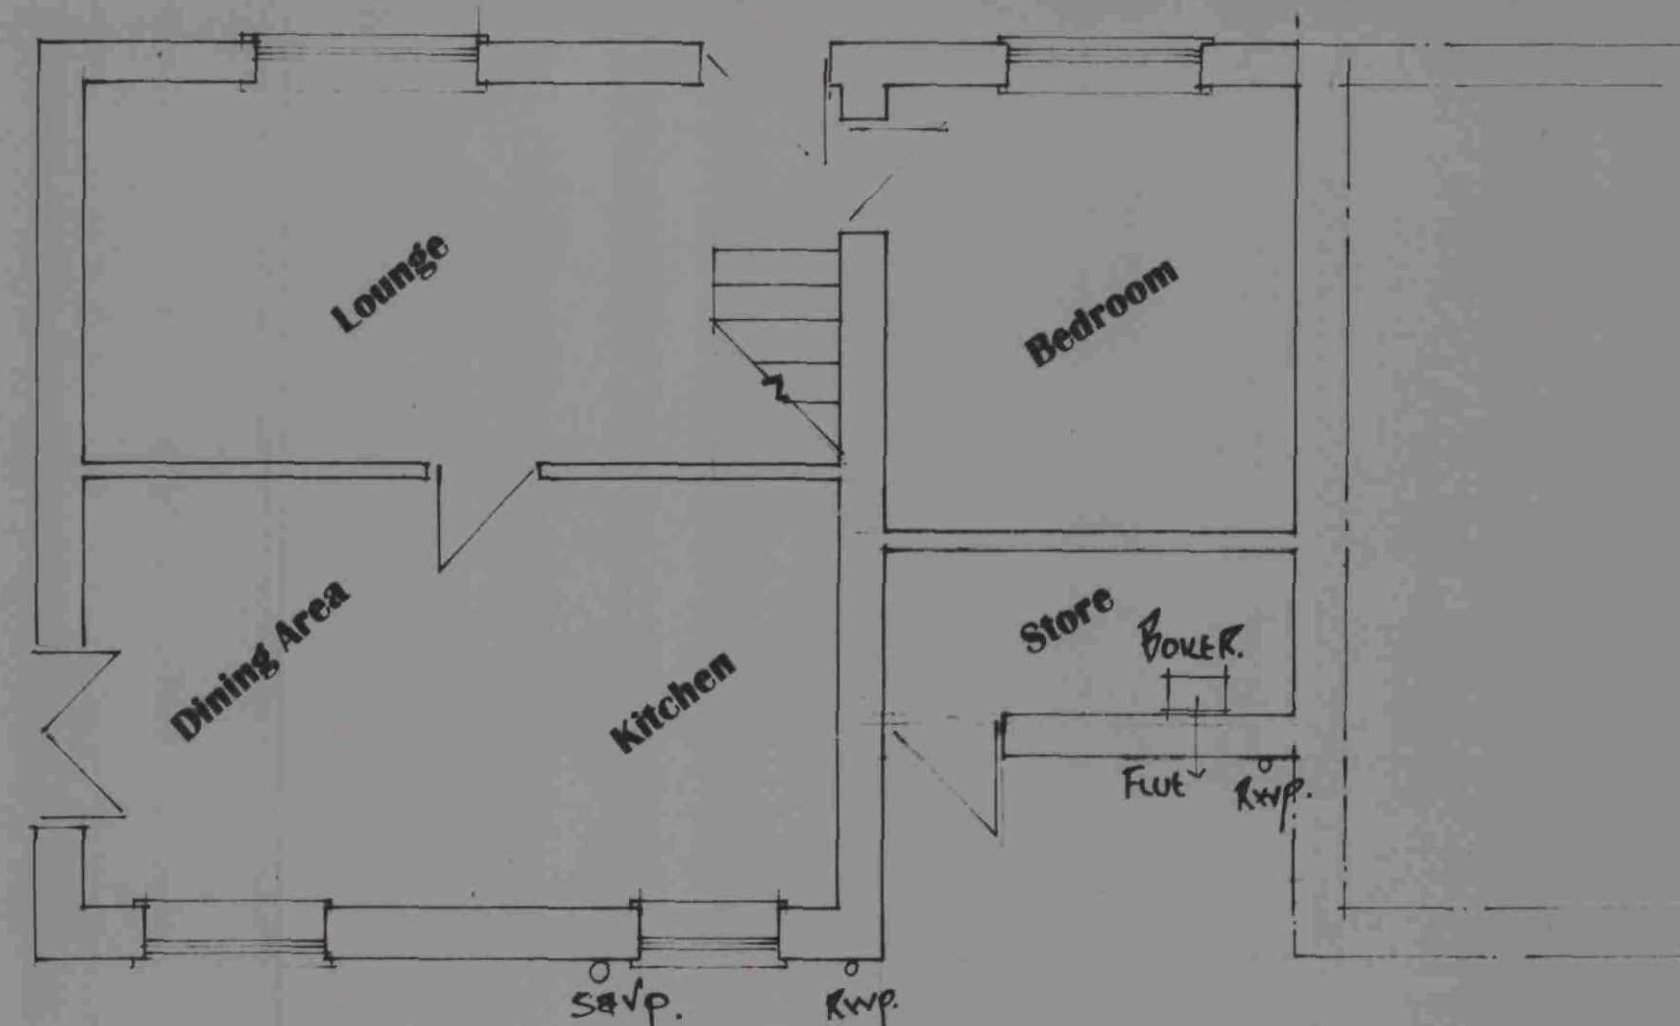

Existing Ground Floor Plan

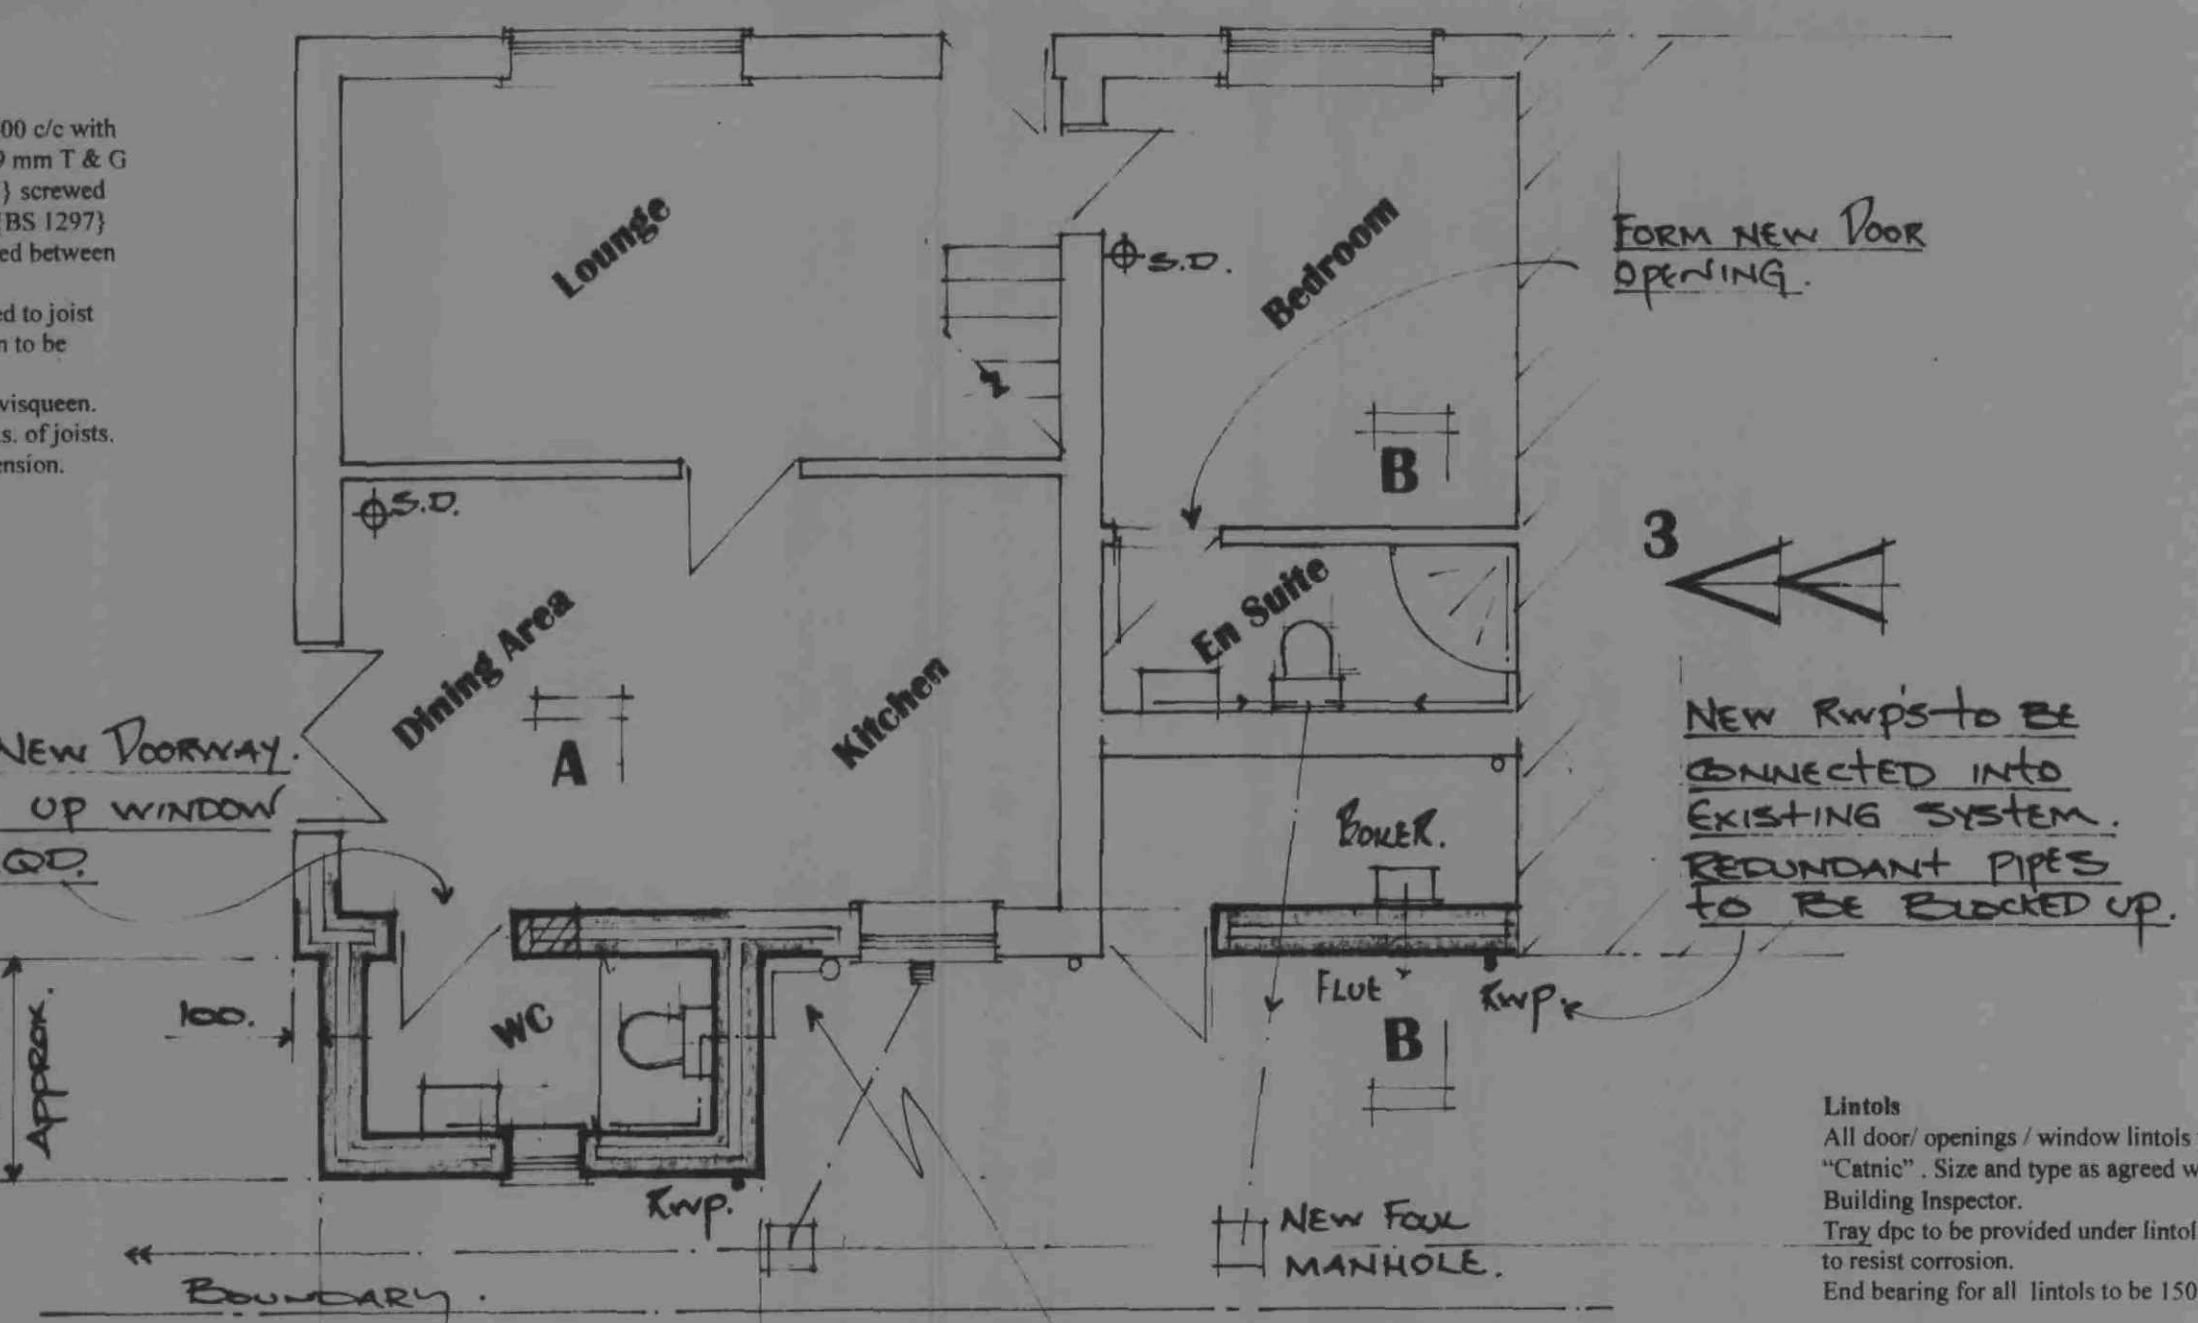

Proposed Ground Floor Plan

Lintols
All door / openings / window lintols to be "Catic". Size and type as agreed with the Building Inspector.
Tray dpc to be provided under lintol at supports to resist corrosion.
End bearing for all lintols to be 150 mm.

Mechanical air extraction.
Bathrooms to be 15 l/sec min.wired to light pull cord with min 15 minute over run.
All mechanical ventilators to be ducted to outside air.

Walls
Internal skin
100 mm Thermoshield 2000 or similar blockwork
Cavity
For 100 mm air gap filled with 50 gap + 50 kinspan k8.
Cavity to extend full height up into roof space.
Cavity fill of weak mix conc to be no higher than 225 mm below highest dpc
Cavity to be sealed at eaves with insulated cavity closer.
All cavity wall returns to be 550 mm minimum.
Insulation not required to new store wall.

External skin
Brickwork 100 mm to match existing
Stainless wall ties to be provided at 750 horiz c/c and 450 mm vert c/c, every block depth to reveals.
Connection of new to existing walls to be achieved by block bonding or proprietary fixing systems.
Air bricks to be provided to gable elevations to provide additional ventilation to roof space. This to be agreed with the BI.
Weep holes to be provided where applicable.
Internal walls
To be from timber studding 75 mm x 50 mm with 12 mm plaster board and skim. Studs @ 450 c/c horiz and noggins at 900 vert c/c
A minimum of 50 mm insulation to be provided to bathroom walls, with double skin of plasterboard to inside face of en suite.
Ceilings to be finished with 12 mm plasterboard / skim
Bathroom wall to have a min of 10 kg / m2 density mineral felt insulation.

Construction (Design and Management) Regulations 1994
Applicable to all projects except work to a persons own house other than that carried out by the developer.
The client shall be advised that all projects lasting for more than 30 days or include more than 4 people engaged on the construction on site at any one time shall be subject to the above regulation.
The client shall take all reasonable steps to ensure that the appointed contractors have the competence and adequate resources sufficient to manage the construction work and comply with the above regulations.
If the project is subject to the above regulation the client shall appoint a planning supervisor and ensure that notice is served on the health and safety executive at tender acceptance stage using form 10.

10 Hamble Court
Mapplewell
Barnsley
S75 6FE

Client
Mr Neil Beasley

Job Title
**Single storey rear extension
+
Store extension/ en suite**

Drawing Title
**General Arrangement /
Elevations**

Scale **1 : 25 1 : 100 1 : 50**

Date **16.5.08**

Drawn by

Org. No. **NB / 01**