




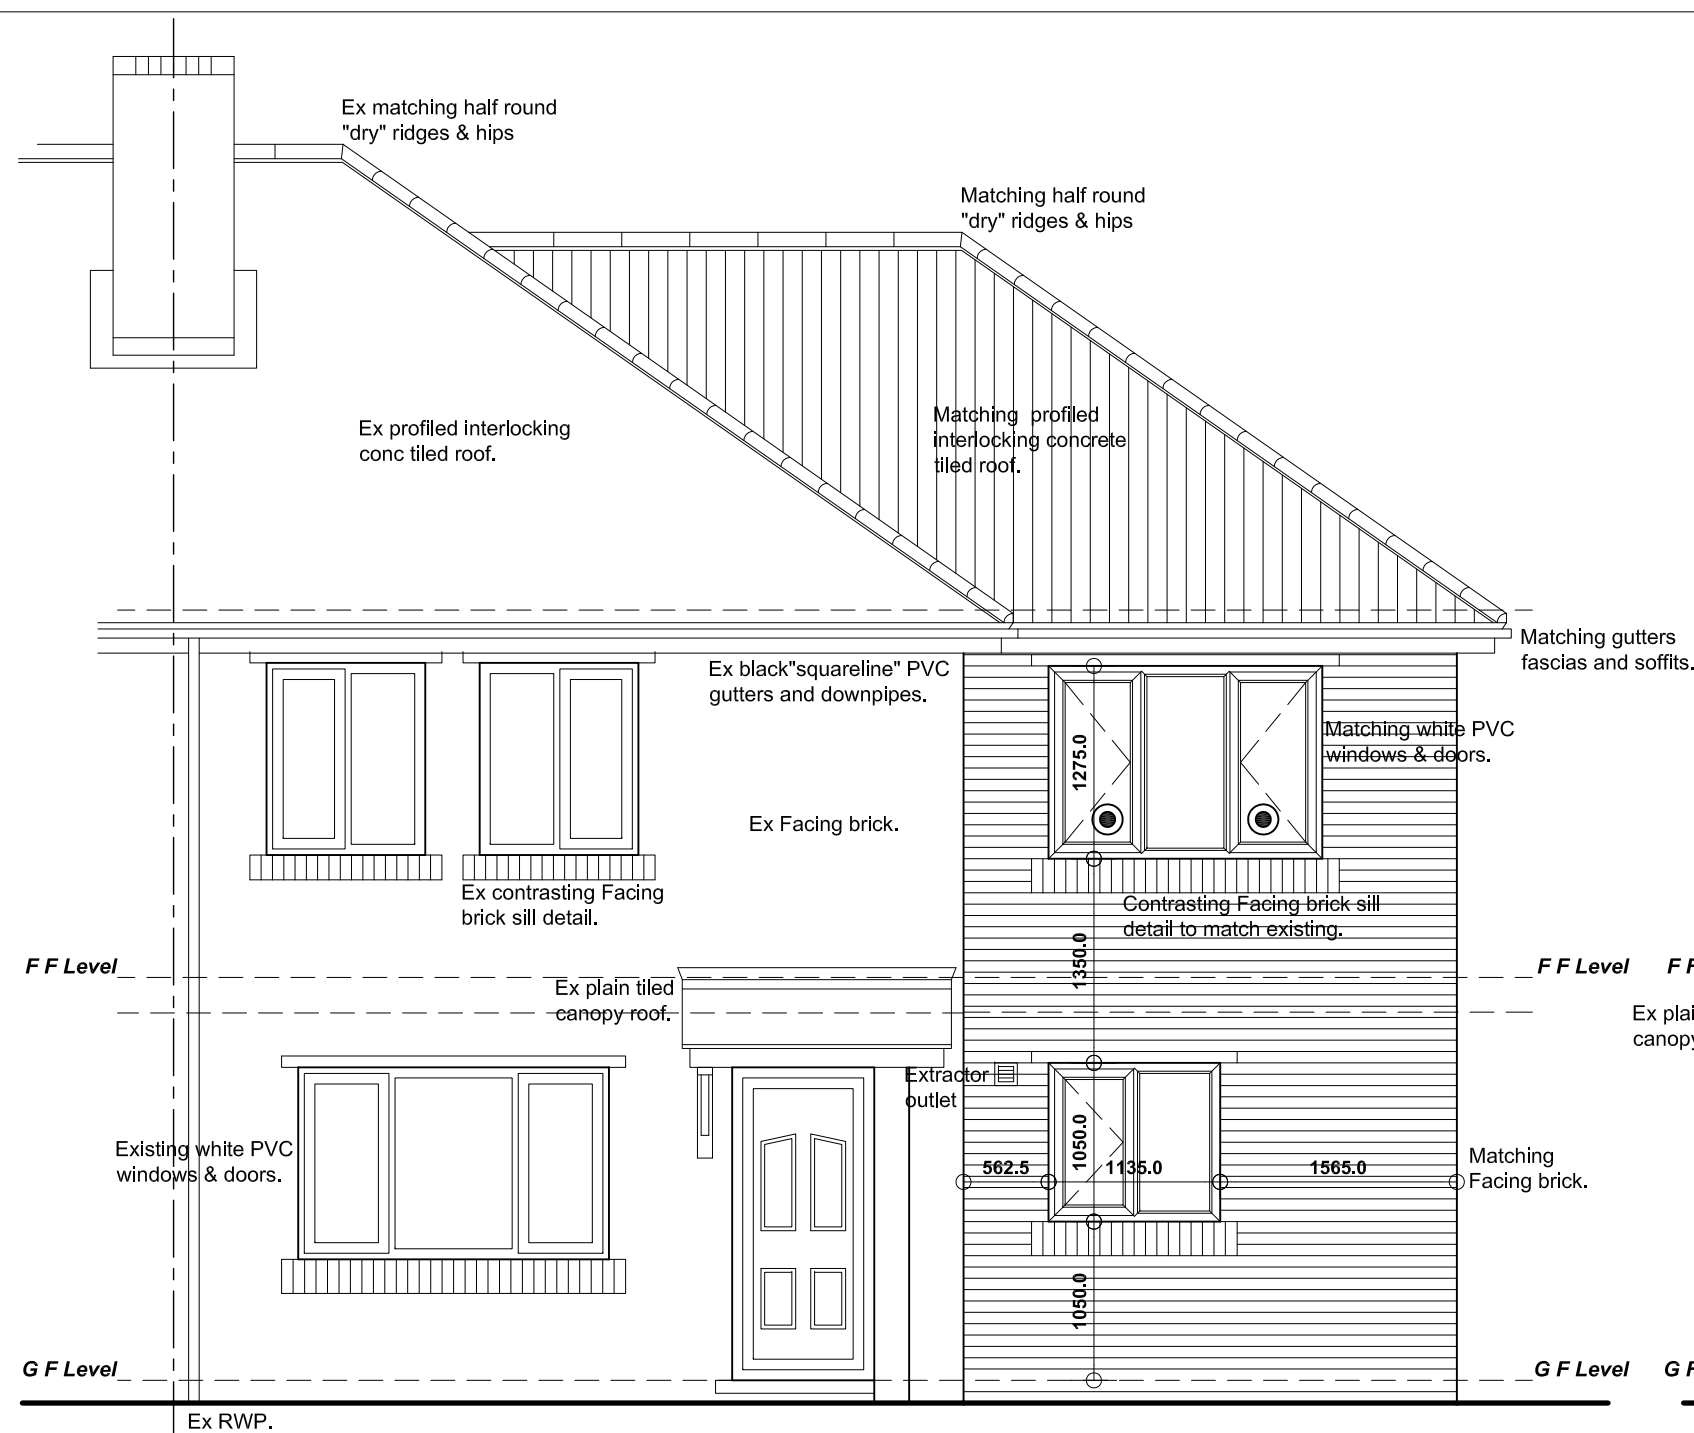

FRONT ELEVATION

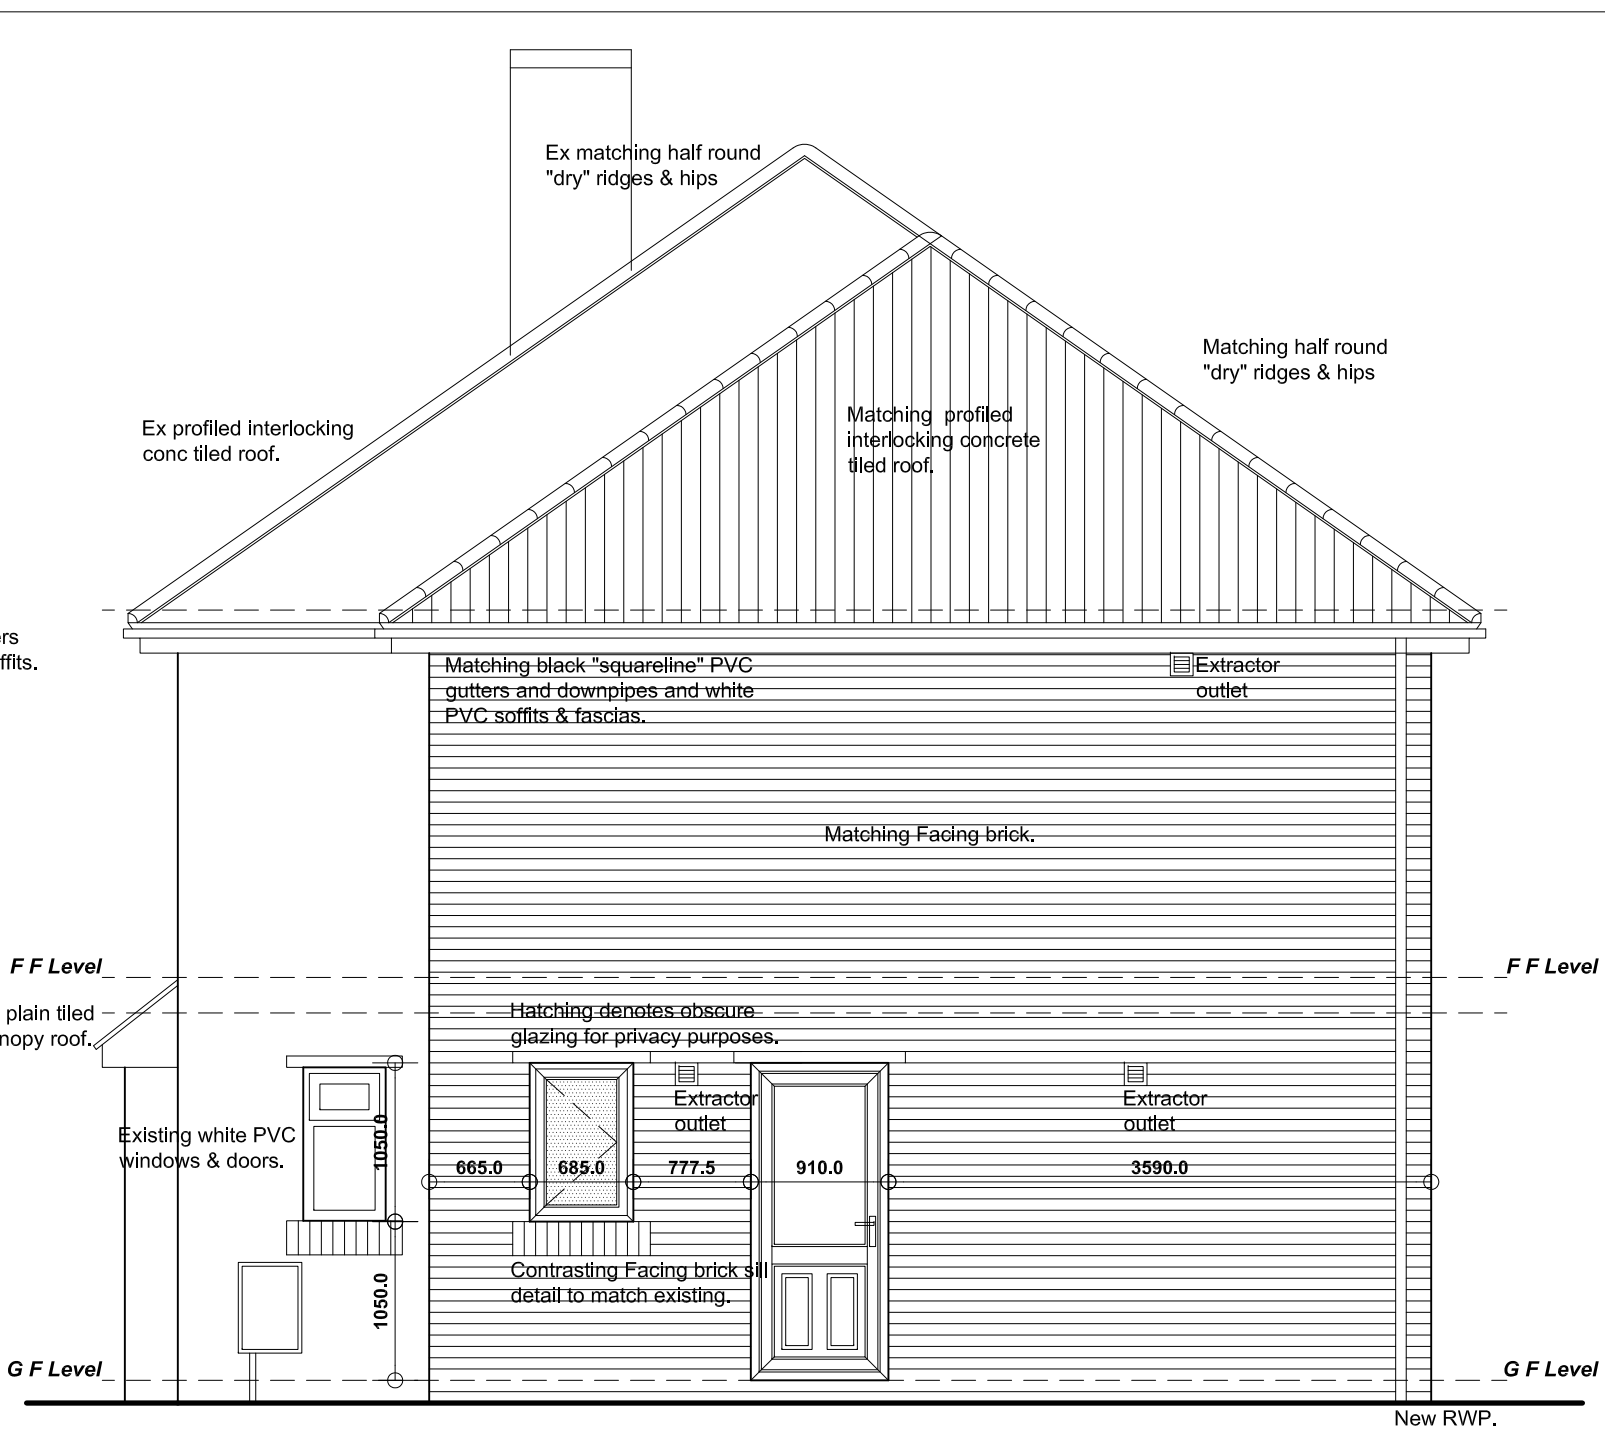

SIDE ELEVATION R

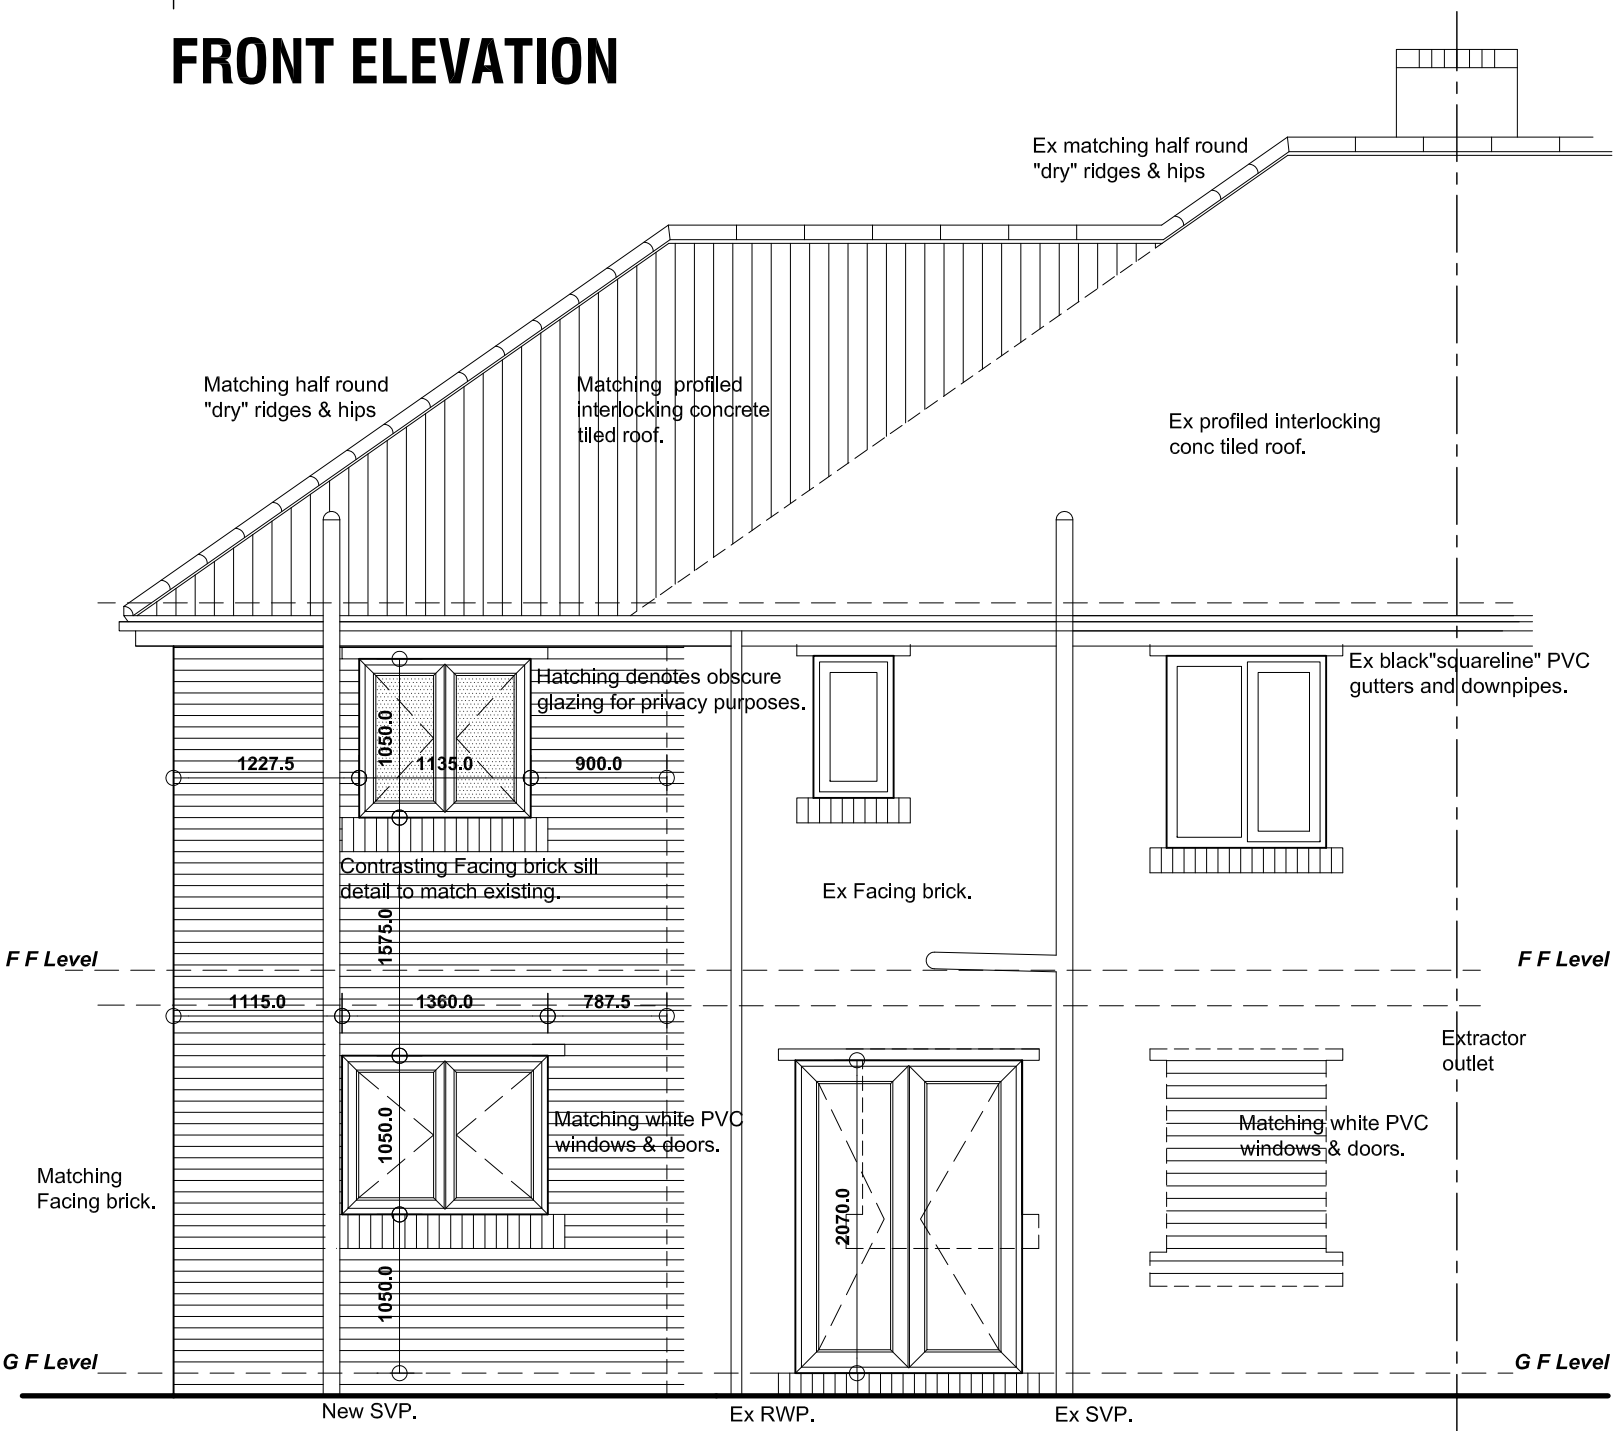

REAR ELEVATION

B

A

05/06/2020

27/05/2020

Revised Clients requirements.

Clients comments clarified.

Revision	Date	Description
15 DERWENT CRESCENT, ATHERSLEY SOUTH, BARNLEY, S71 3QU.		
DETAILED PROPOSALS 2 Elevations		
Ms D Hurd.		
JE Architectural Ltd 23 Windmill Road, Wombwell, Barnley, S73 8PW. Tel: 01226 754507 Email: jealtd@btconnect.com		
This drawing and the copyright is the Architectural Company's property and maybe used or reproduced only by agreement. All Dimensions in Millimetres Unless specified otherwise and subject to verification on site.		
Scale: 1:50 @ A2		Date: MAY 2020
Ref: 201919		Drwg No: 03
0 cm	2 cm	4 cm