



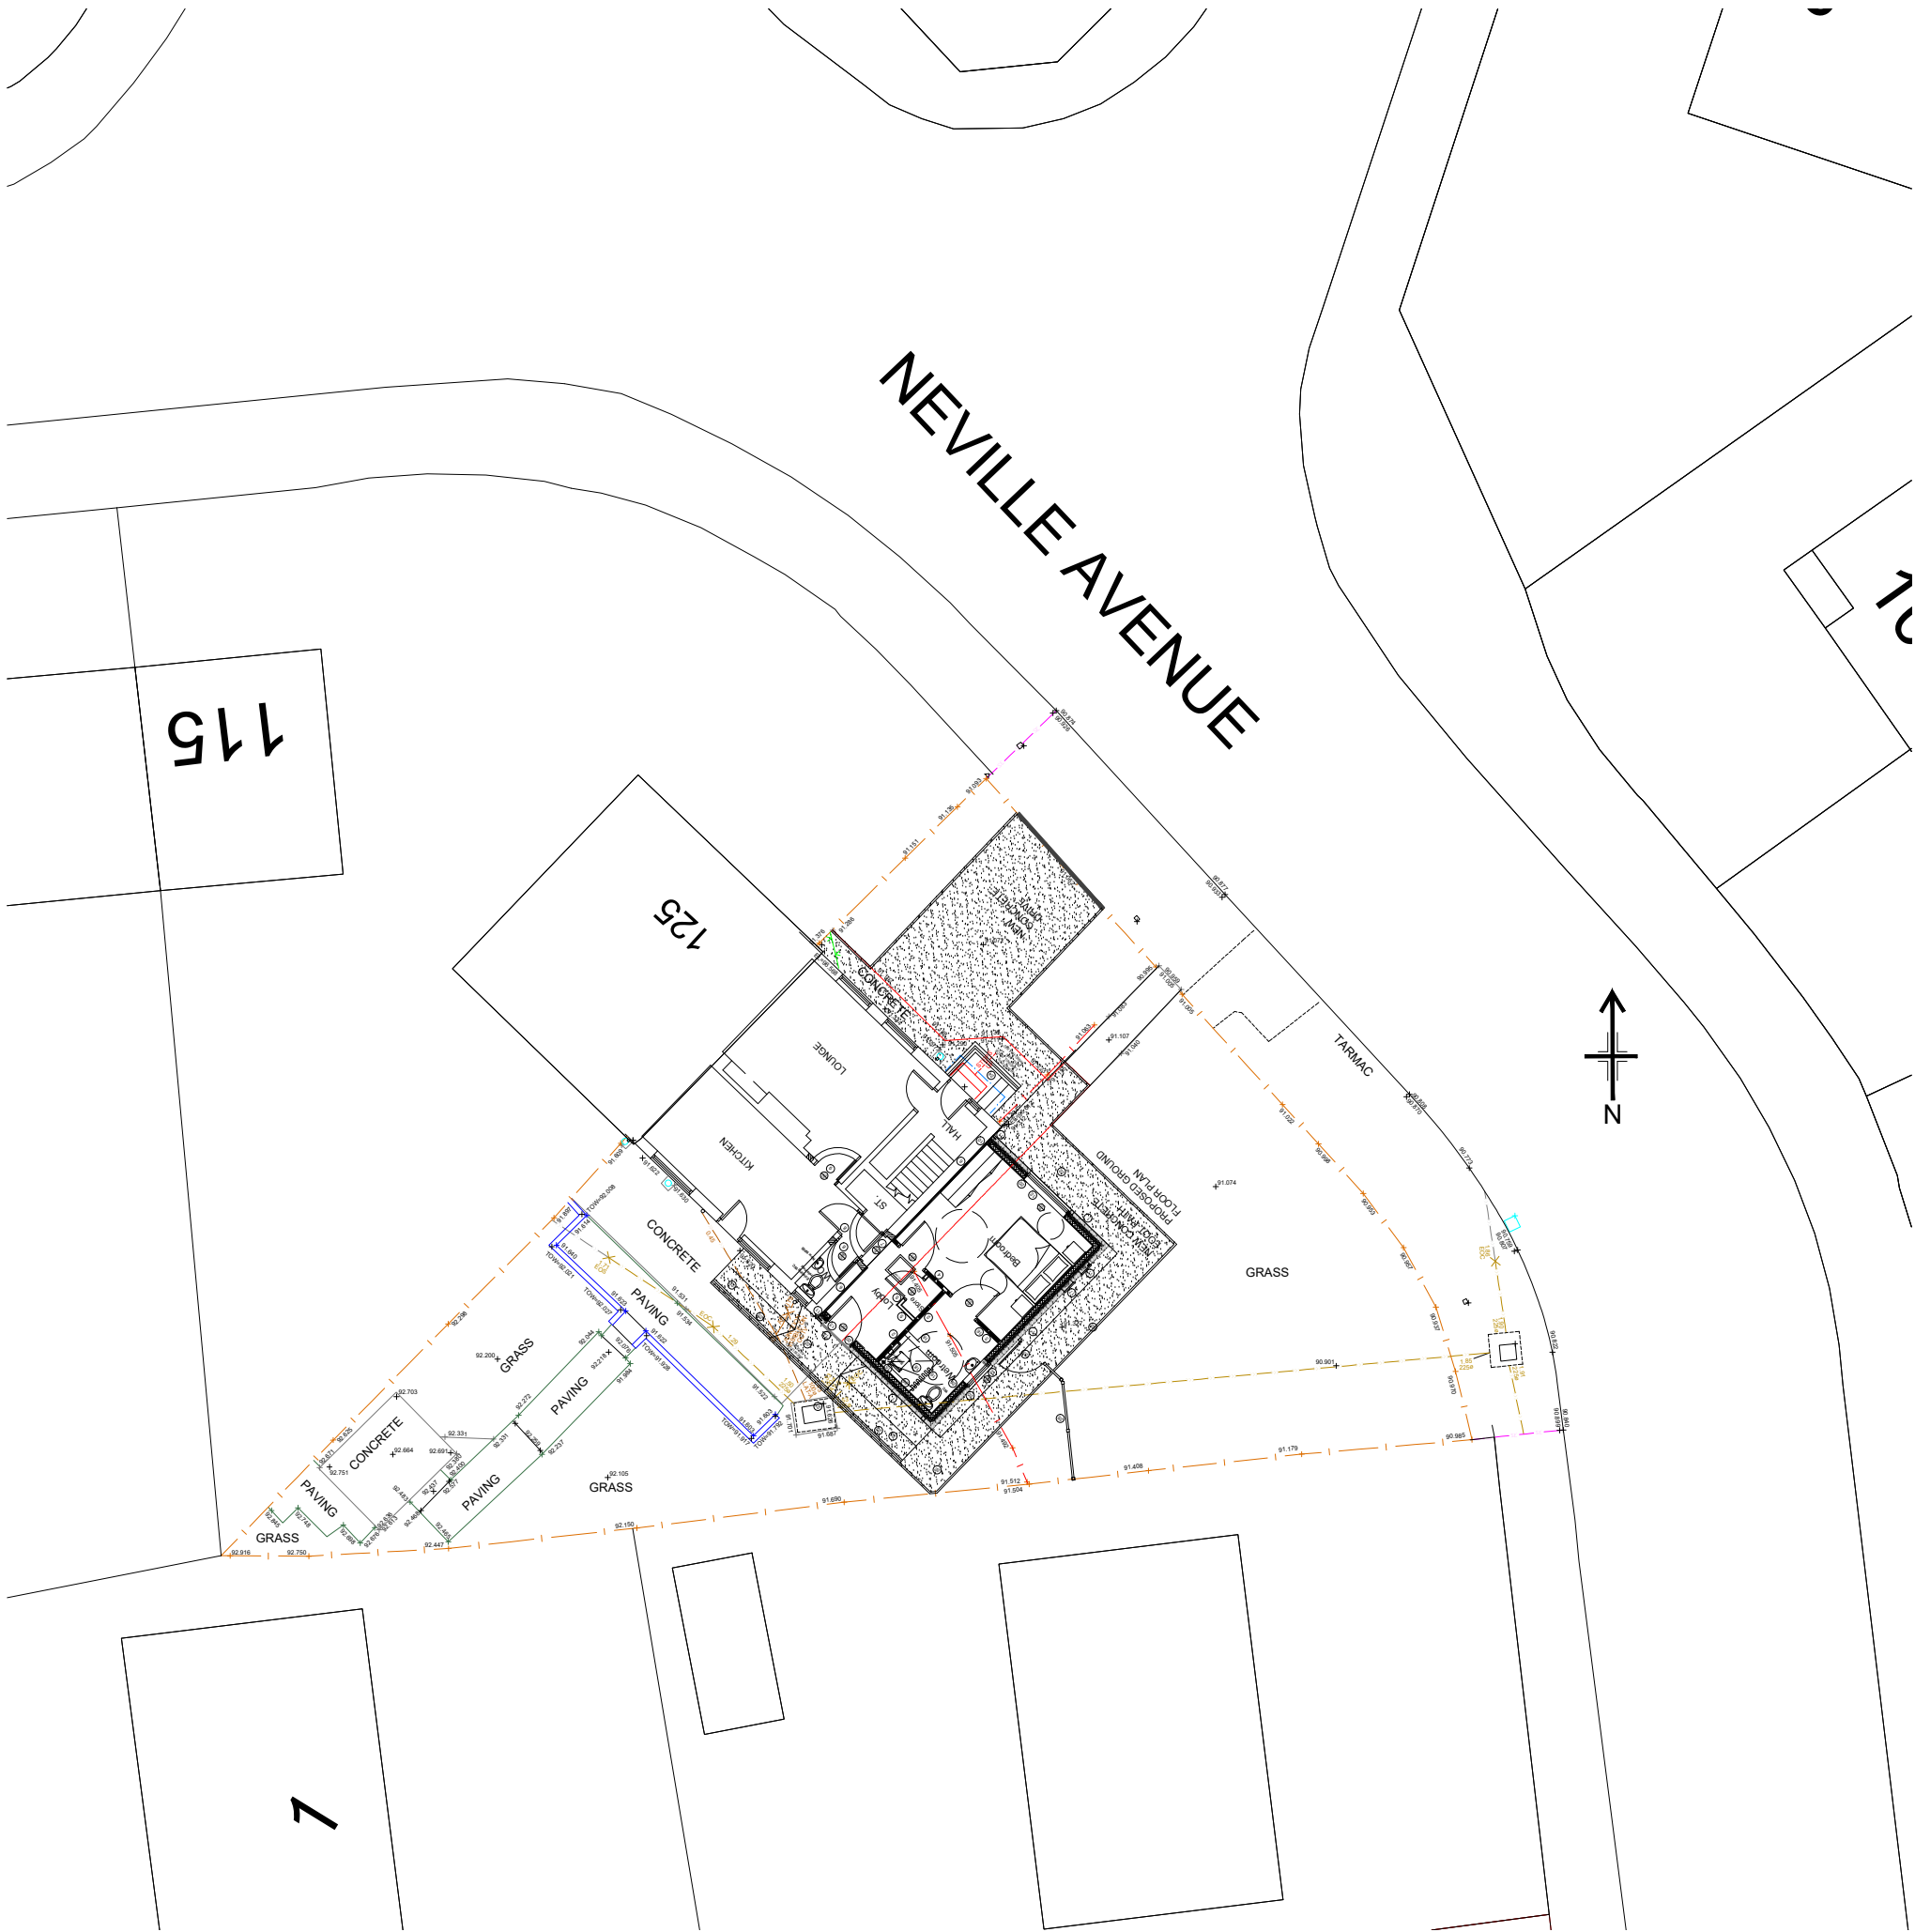

DO NOT SCALE FROM THIS DRAWING. ALL DIMENSIONS TO BE CHECKED ON SITE BY CONTRACTOR. REPORT ANY DISCREPANCIES TO DRAWING AUTHOR AND PROPERTY SERVICES TEAM. DRAWING OR CONTENTS SHOULD NOT BE DUPLICATED WITHOUT PRIOR CONSENT.

DRAWING TO BE READ IN CONJUNCTION WITH ALL OTHER PROJECT DOCUMENTS INCLUDING BUT NOT LIMITED TO DRAWINGS, SPECIFICATIONS, SCHEDULES

 

1:1

NOTES

P2	Extension width (viewed from road) reduced by 300mm to planners requirements.	05/10/22	MJY
P1	First Issue	06/09/22	MJY
Rev	Notes	Date	Issued By



SERVICE

Berneslai Homes

PROJECT

127 Neville Avenue, Kendray
Adaptation Extension

TITLE

Proposed Site Plan

PROJECT REF 127NevilleAve	DRAWING REFERENCE 012	REV P2
SCALE 1:200	DISCIPLINE ARCHITECTURE	SHEET SIZE A3
PURPOSE OF ISSUE PRELIMINARY		Drawn XX Checked XX