


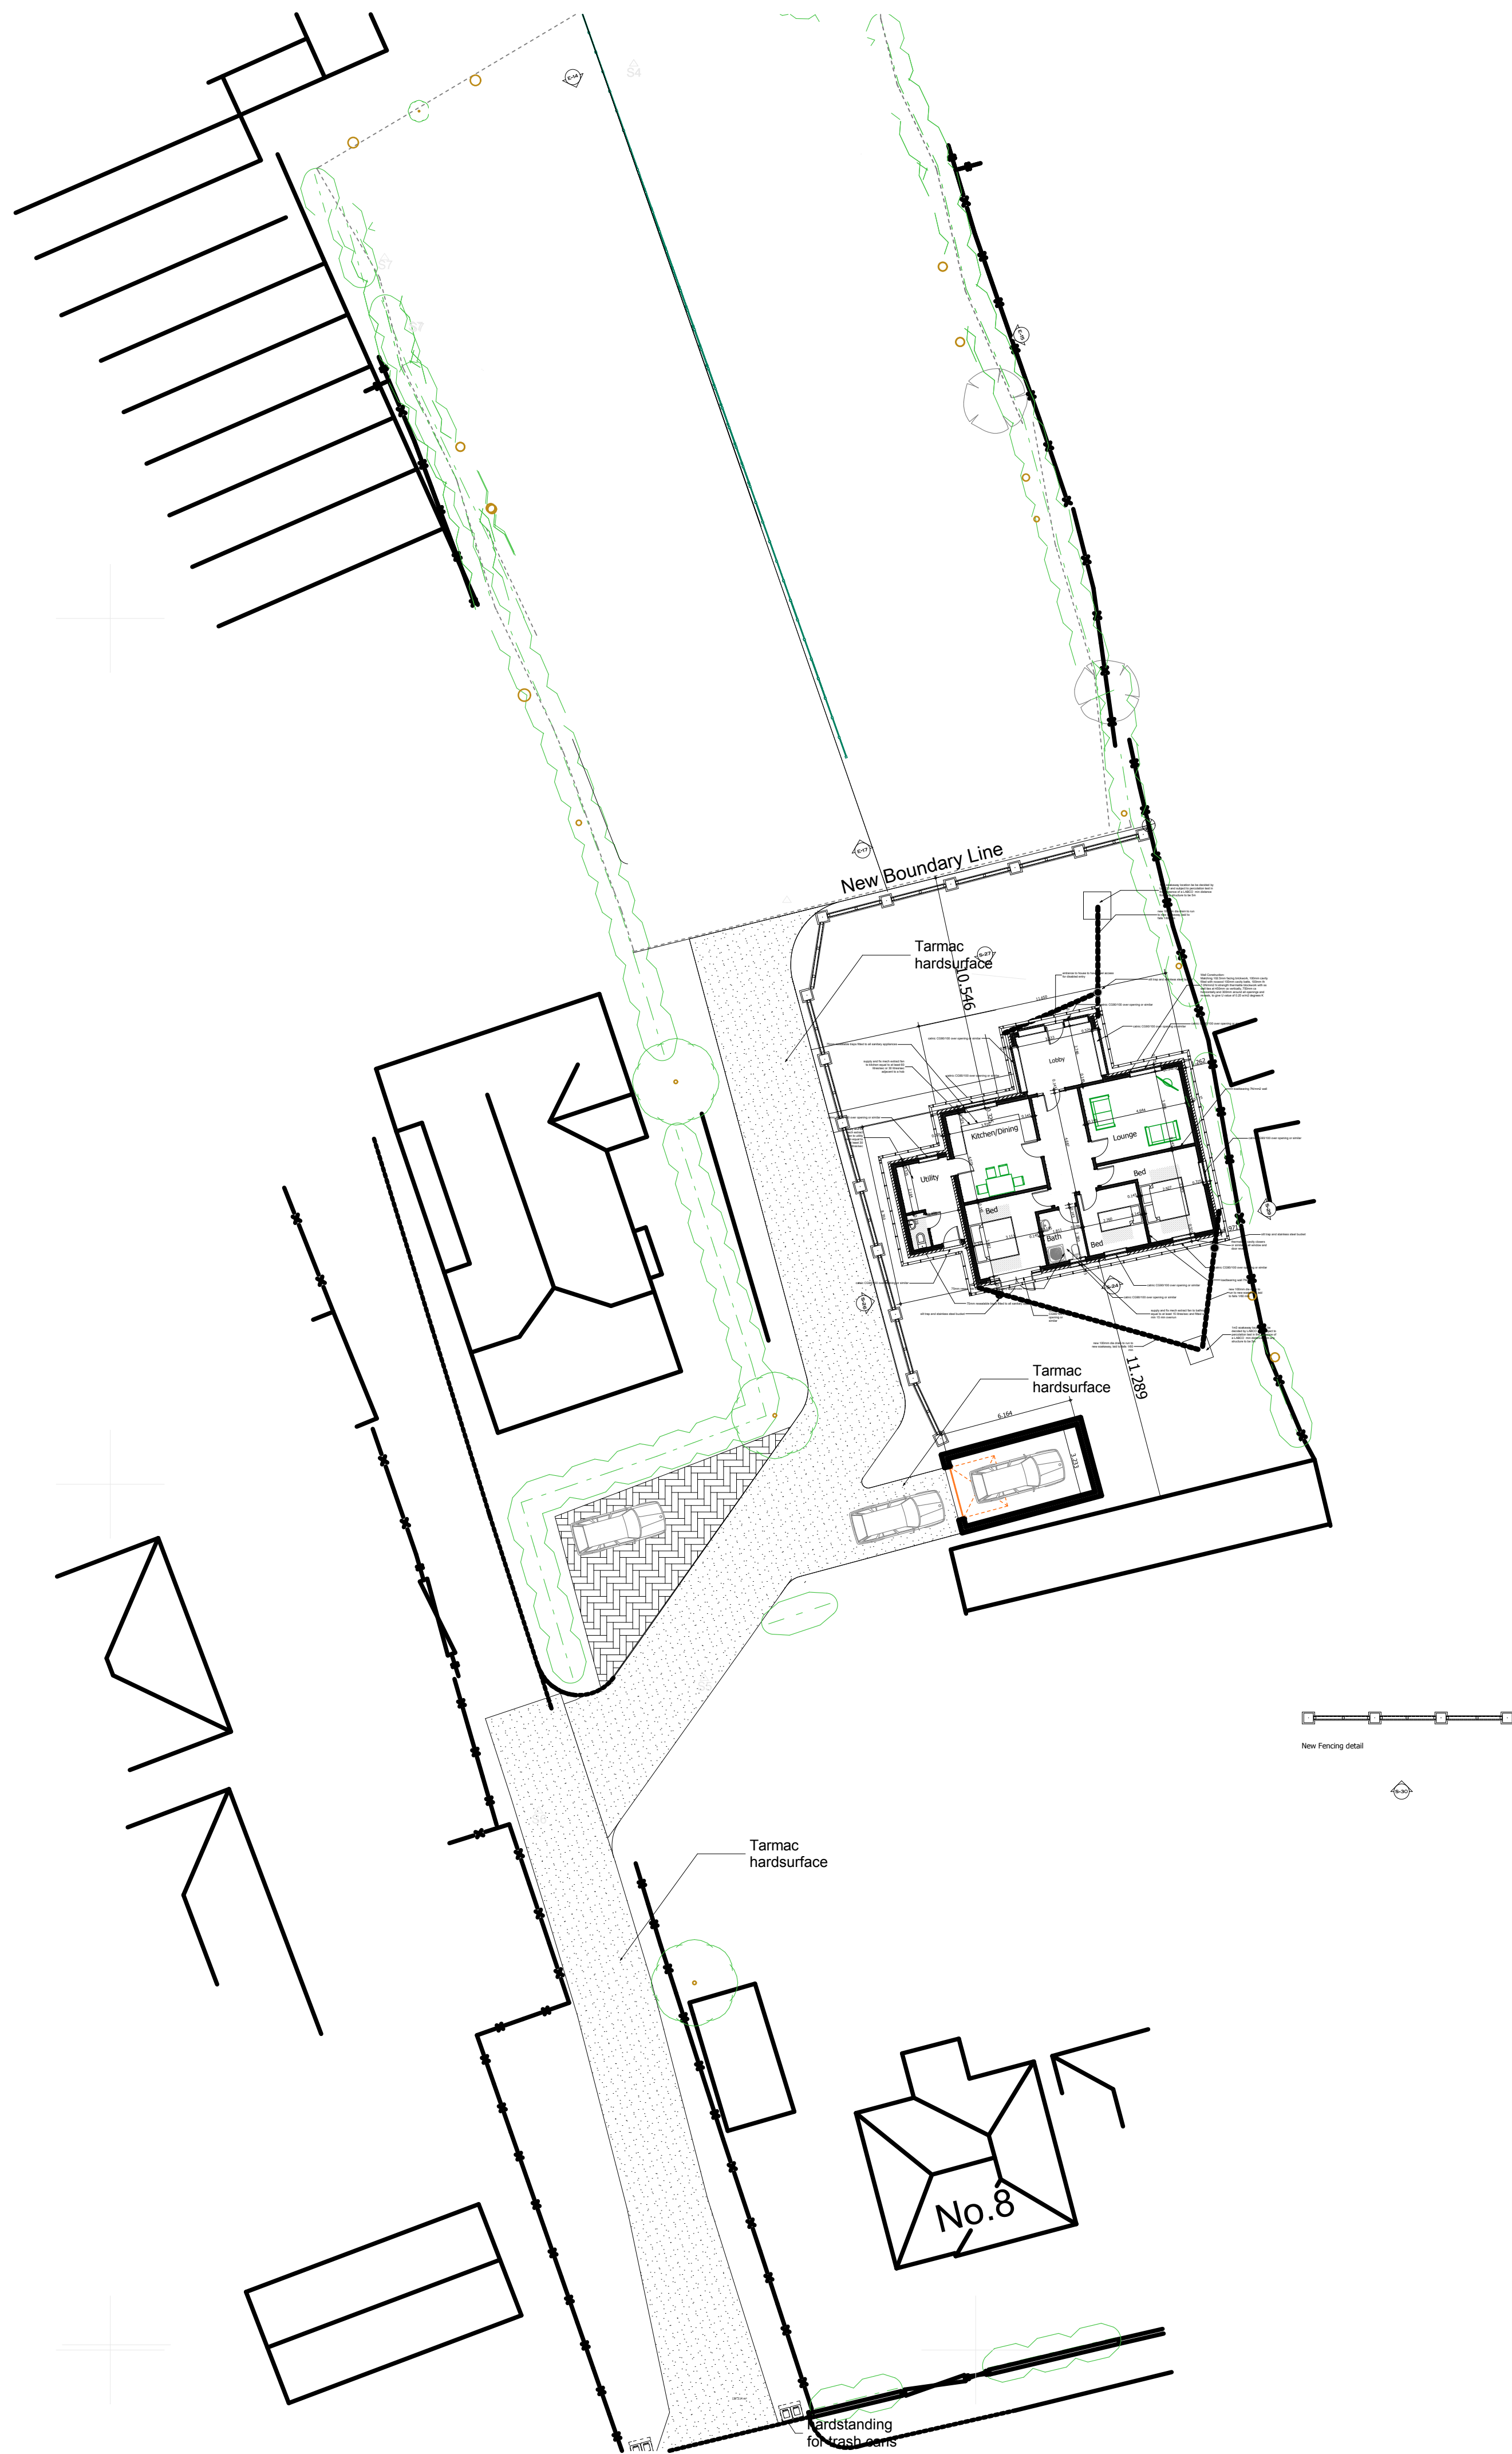

B	7th May 2014	Additional turning head provide re planning and highways request
A	23rd Jan 2014	Details added re planning request

Rev:	Date	Revision Notes
------	------	----------------

Client: Mr & Mrs B Wilson


Project: Proposed Bungalow to Land Rear of 8 Back lane West, Royston

Drawing Title: Site Plan

Scale: 1:200	Date: 07/05/2014
---------------------	-------------------------

Drawn By: AR	Rev: B
---------------------	---------------

Drawing Nr 3

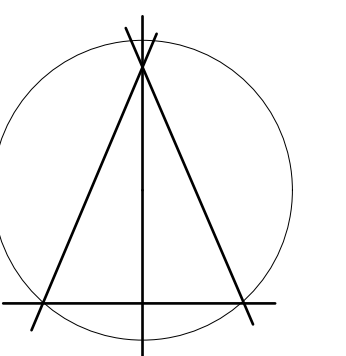

Alan Robinson
Chartered Architect BA Dip Arch RIBA BSc (Hons)
2 Gawber Road, Barnsley S75 2AF
Tel/Fax 01226 286066
Mob: 07947808933