



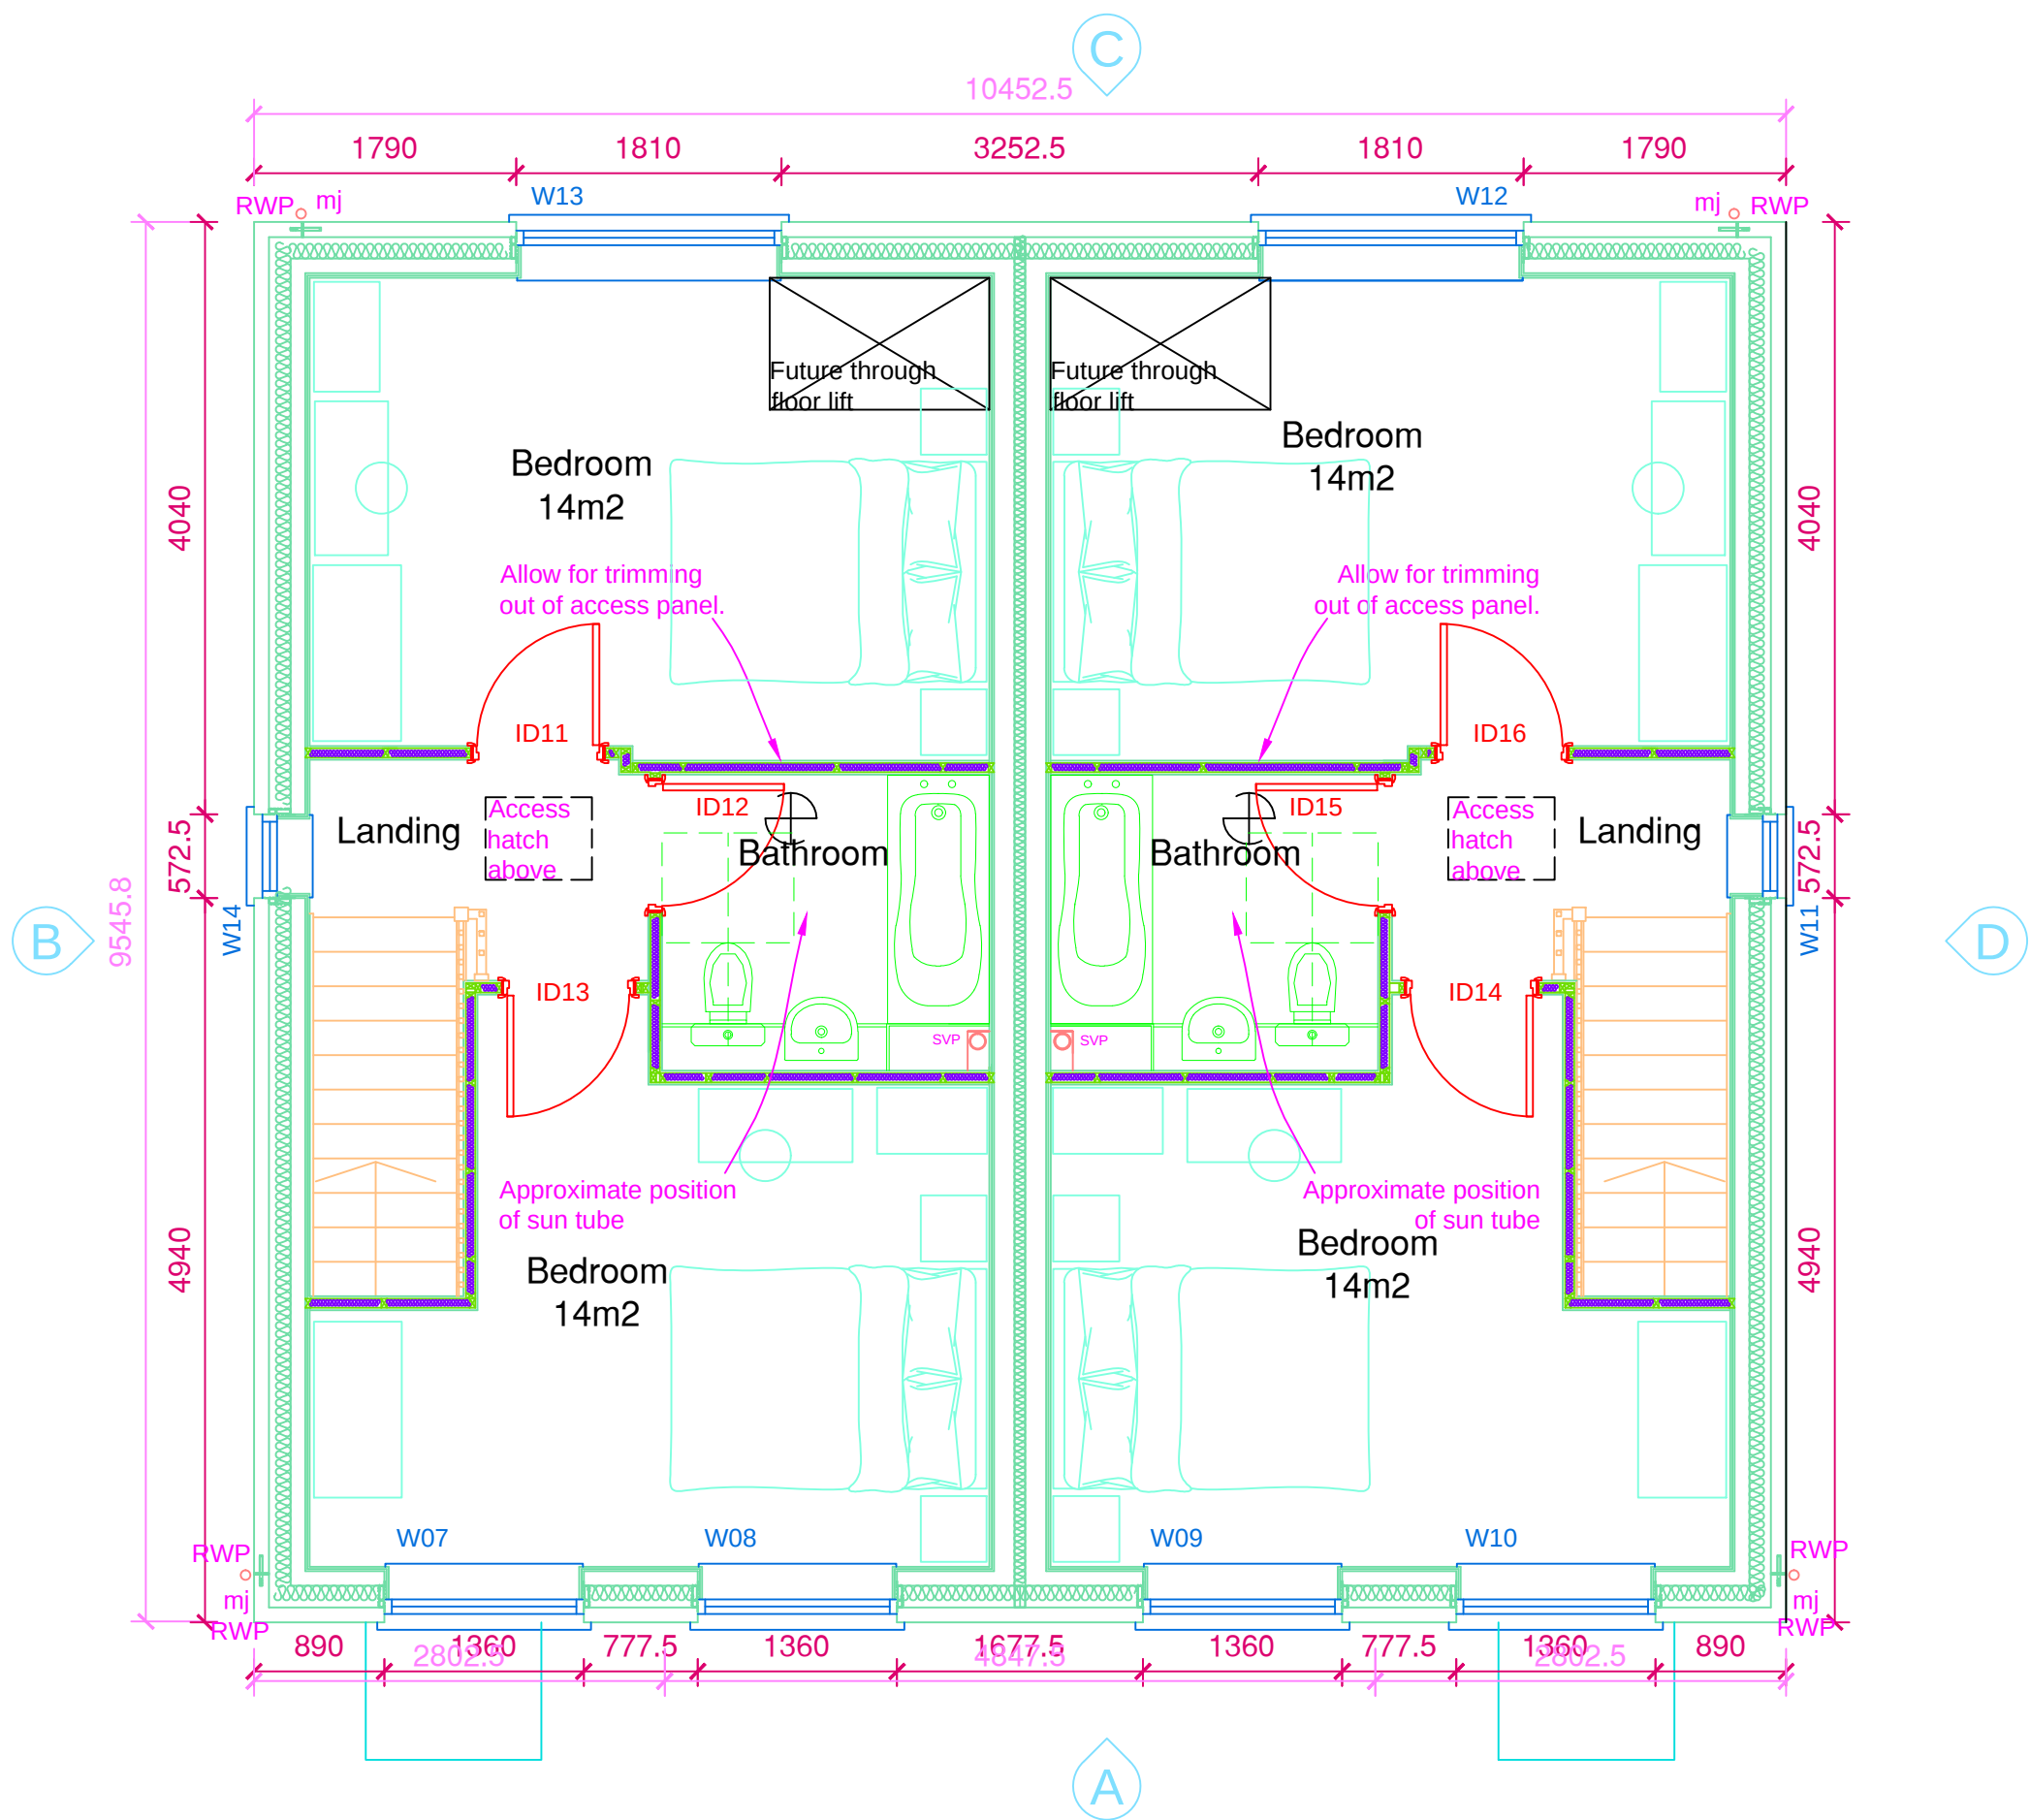


PROPOSED FIRST FLOOR
PLAN 1:50

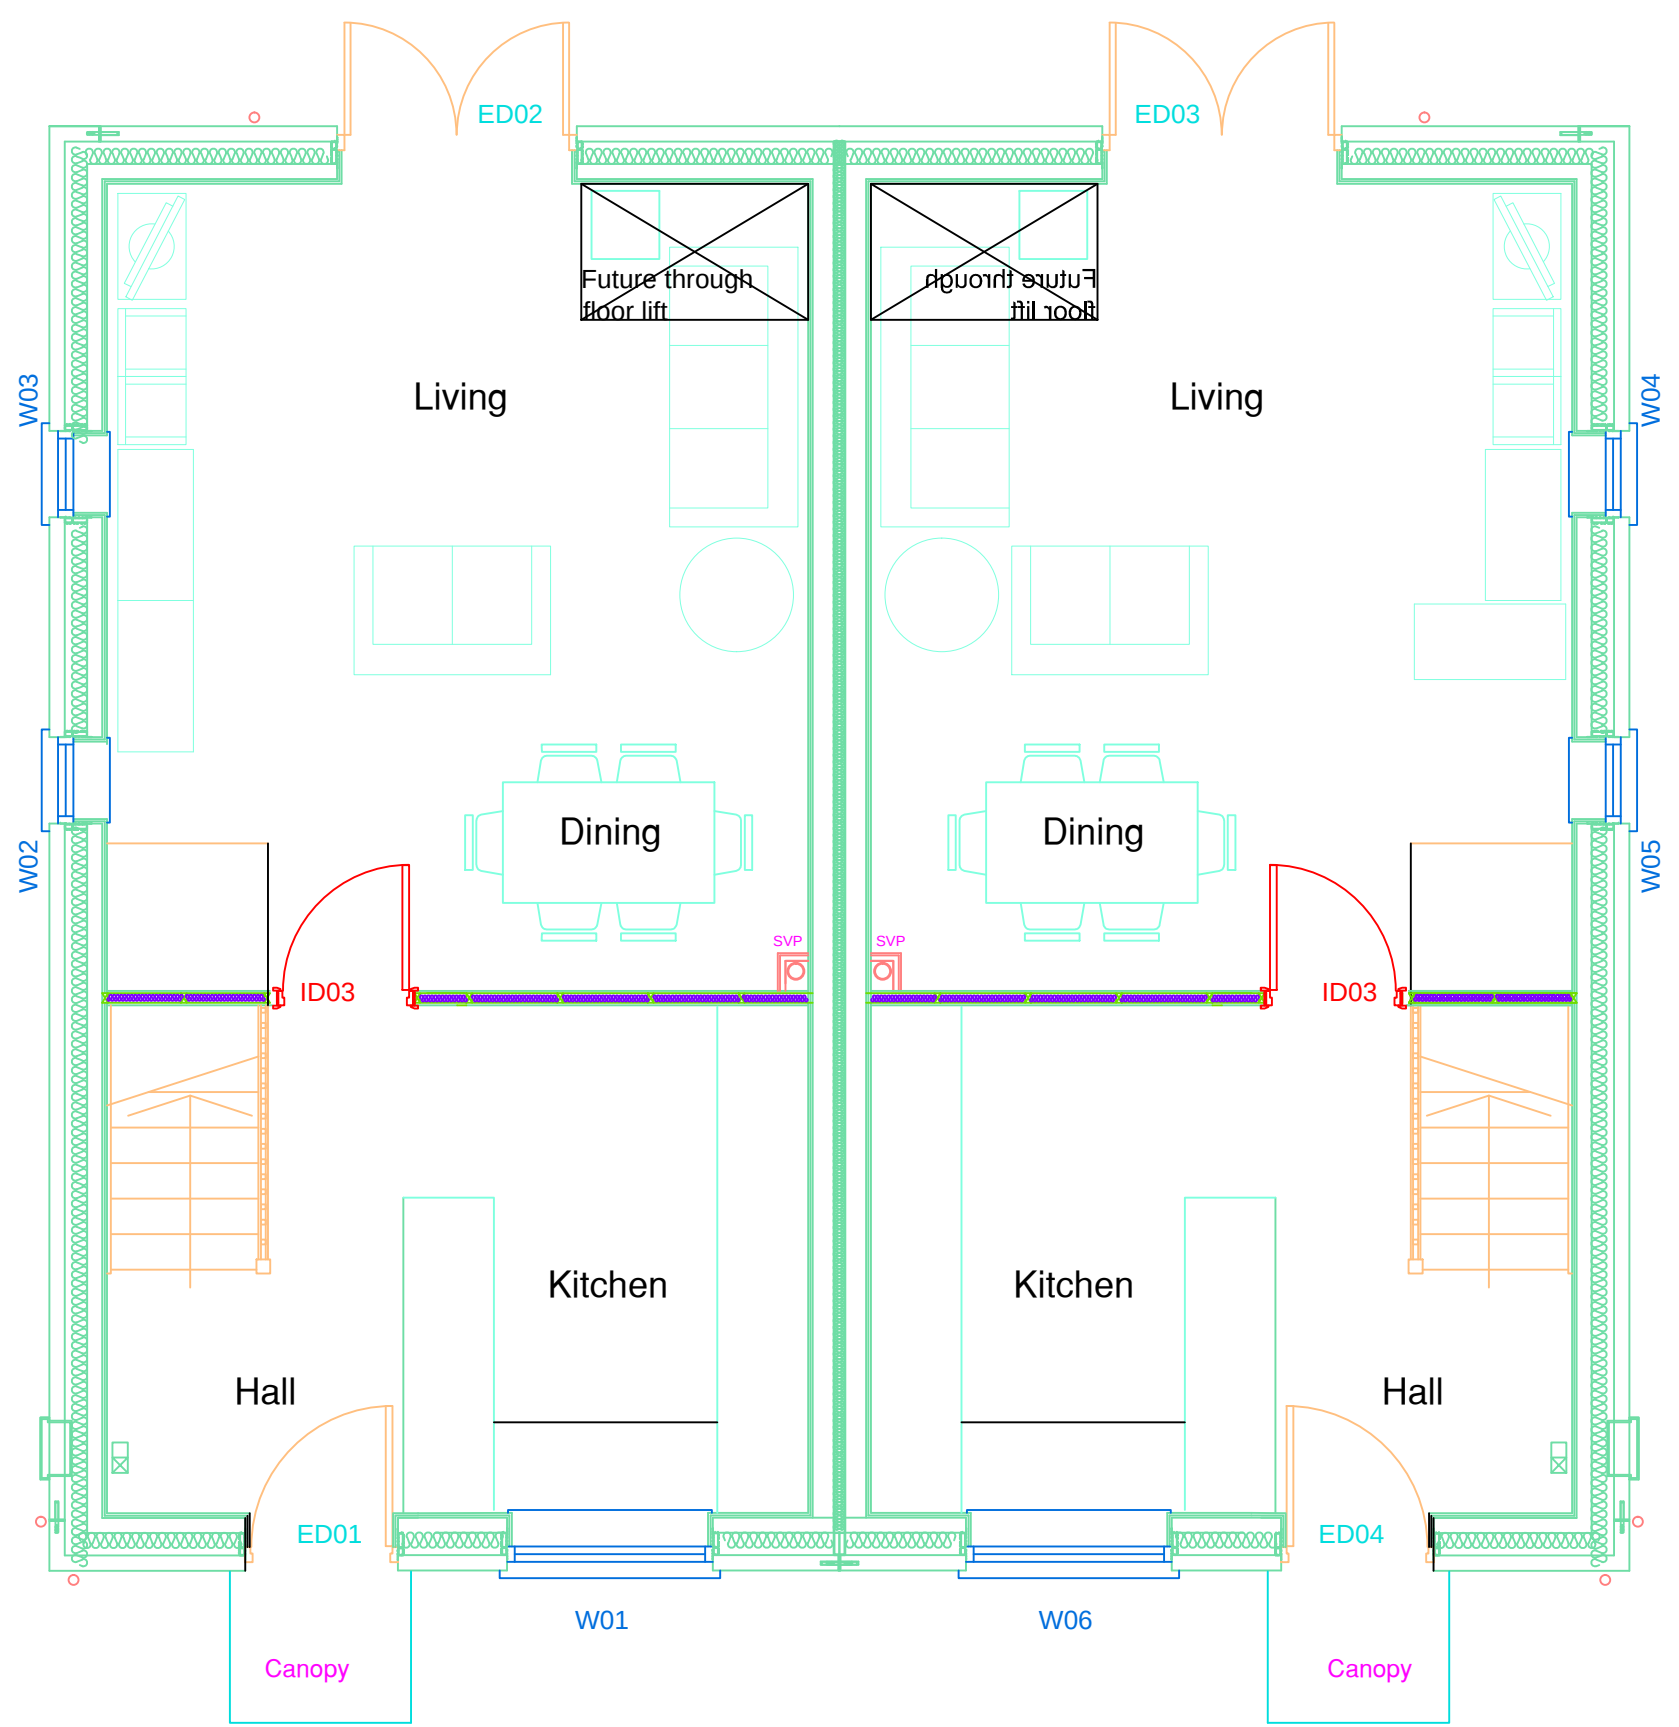

PROPOSED GROUND
FLOOR PLAN 1:50

KEY PLAN

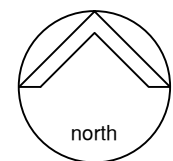

NOTES:

This drawing is produced for use in this project only and may not be used for any other purpose. NPS Property Consultants Ltd accept no liability for the use of this drawing other than the purpose for which it was intended in connection with this project as recorded on the title block fields 'Purpose for Issue' and 'File Status Code'.

This drawing may not be reproduced in any form without prior written agreement.

Do not scale from the drawing, use written dimensions only.

REVISED BY:				DATE:				CHECKED BY:				DATE:			
SCALE BAR															
PURPOSE OF ISSUE															
FILE STATUS CODE															
© COPYRIGHT NPS GROUP															A1
Ordnance Survey mapping reproduced by permission of & Controller of HM Stationery Office Crown Copyright. Ordnance Survey Licence No: 100022264															
 NPS Property Consultants Ltd GATEWAY PLAZA SACKVILLE STREET, BARNSELY SOUTH YORKSHIRE, S70 9GG TEL: 01226 774605 FAX: 01226 774399 EMAIL: barnsley@nps.co.uk Head Office: Lancaster House, 16 Central Avenue, St Andrews Business Park, Newark, Notts NG24 0BN. Tel: 01663 750001 Fax: 01663 750001 Other Office locations can be found on our website: www.nps.co.uk															
Property Design and Management Services															
CLIENT															
Berneslai Homes															
PROJECT															
Residential Development Green Street Worsborough															
TITLE															
Proposed plans Units 1 - 6															
SCALES				DATE				DRAWN				CHECKED			
1:50				Jan 2014				PHepp							
FILE / DRAWING NAME															
PROJECT NR				ZONE		LEVEL		TYPE		ROLE		UNIQUE NR		REV CODE	
17-14-1-1122				-		-		XX		X		004			