




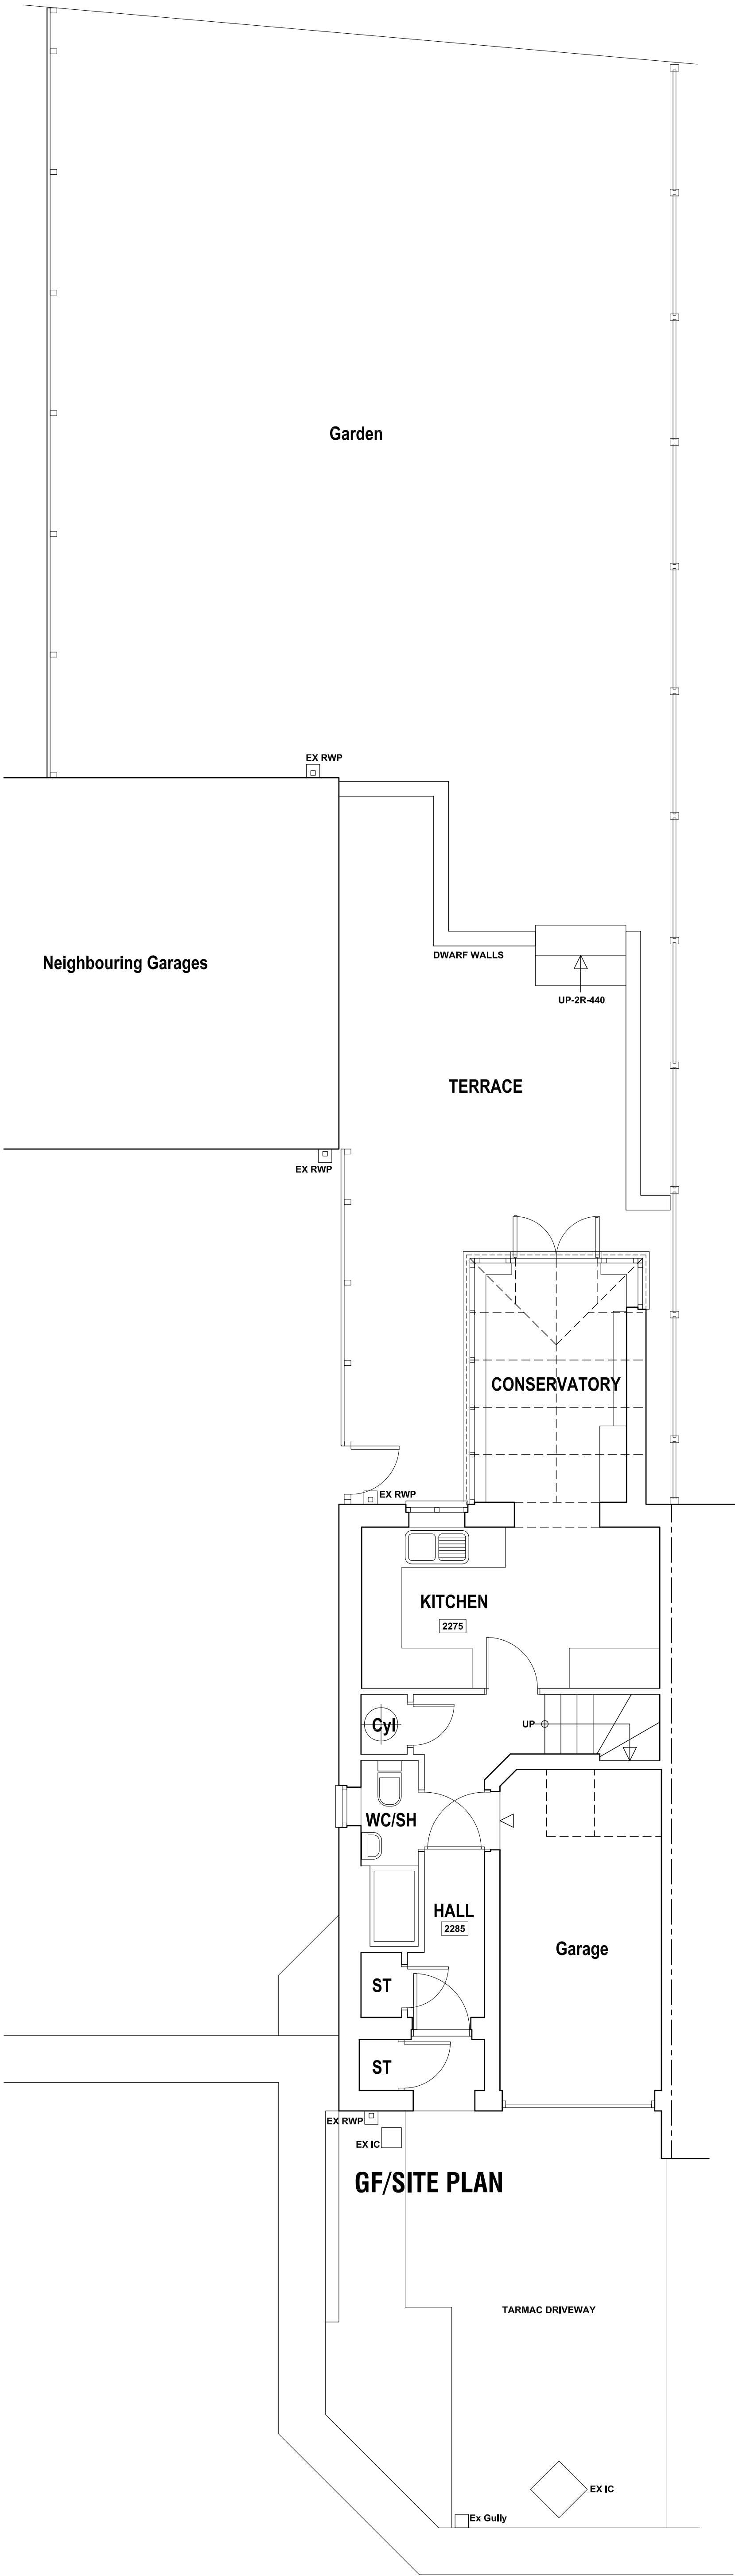


ASHFIELD CLOSE

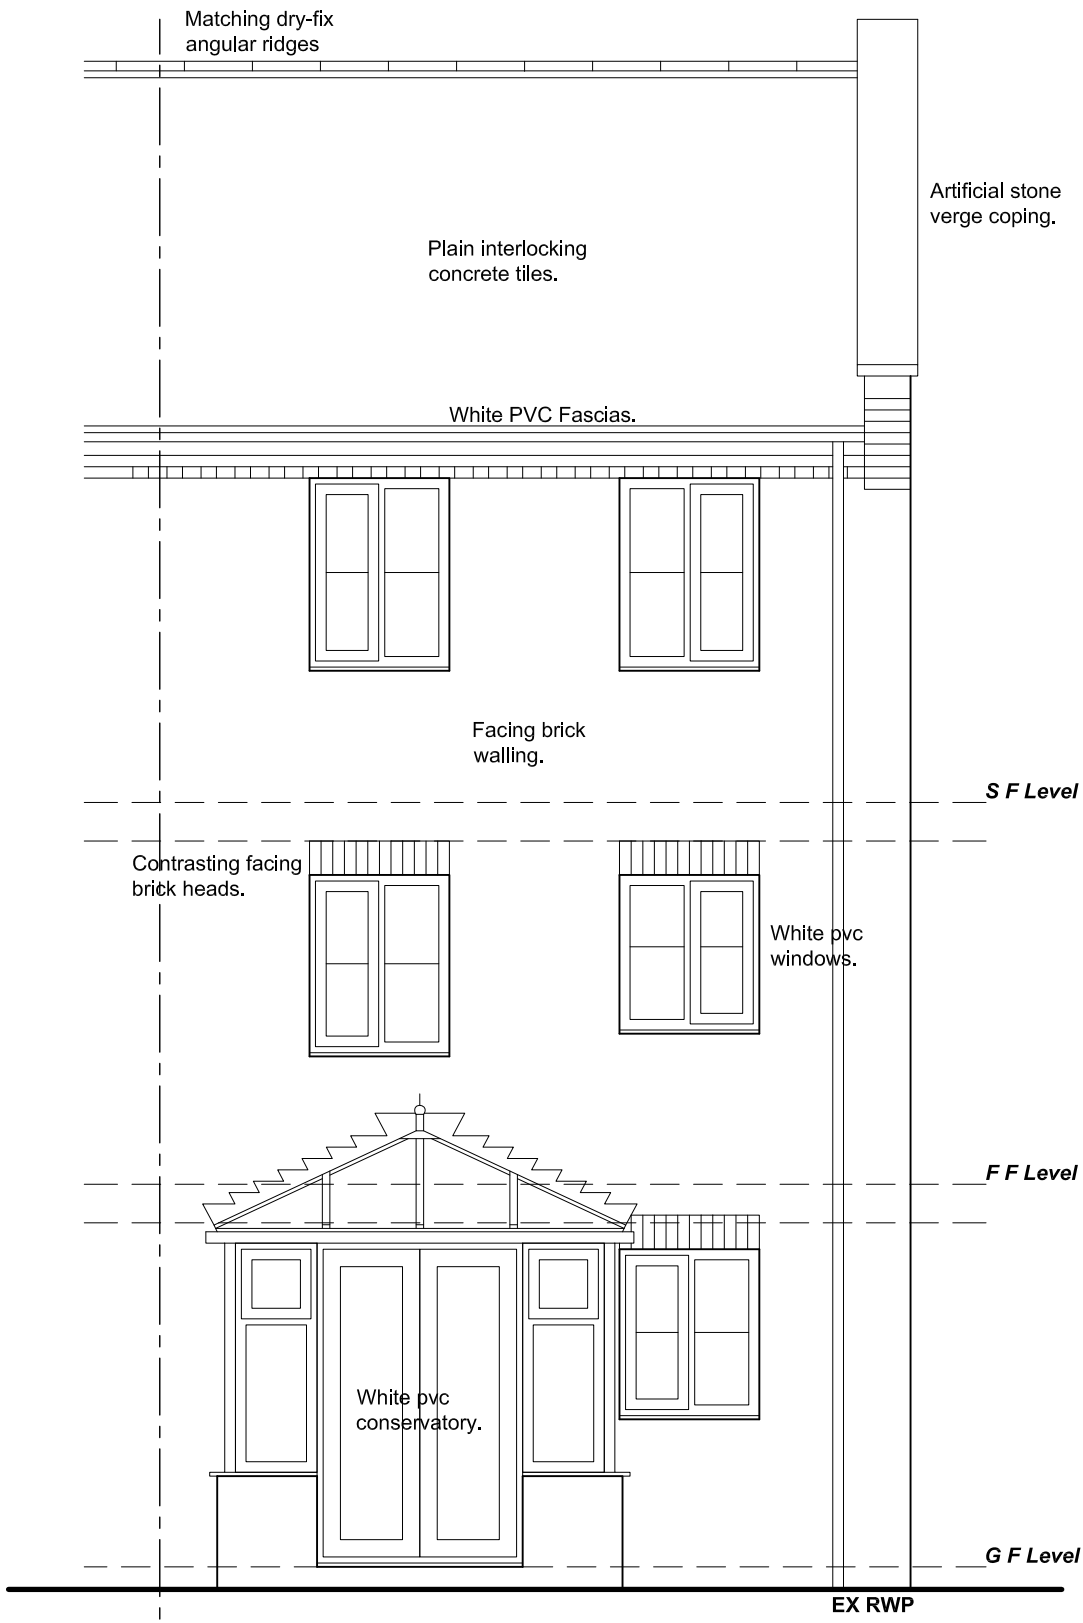

REAR ELEVATION

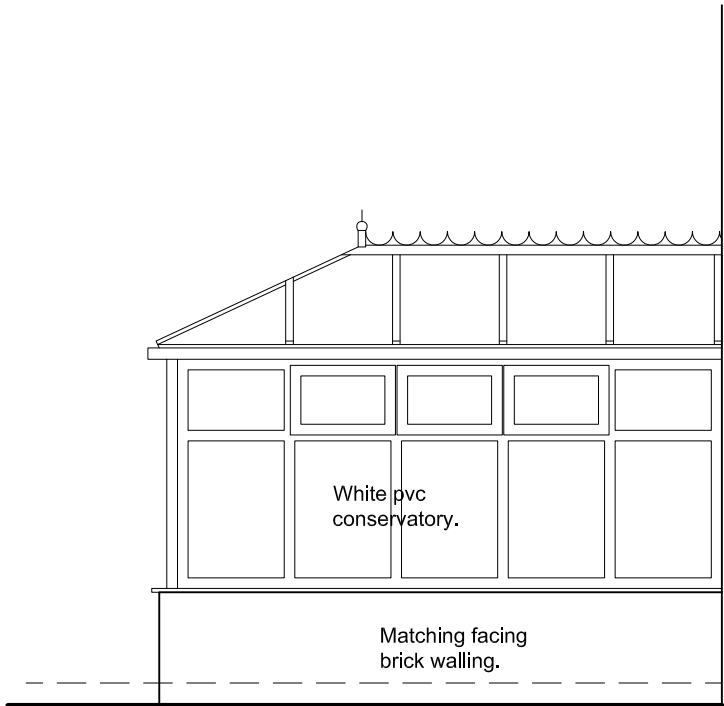

SIDE ELEVATION R

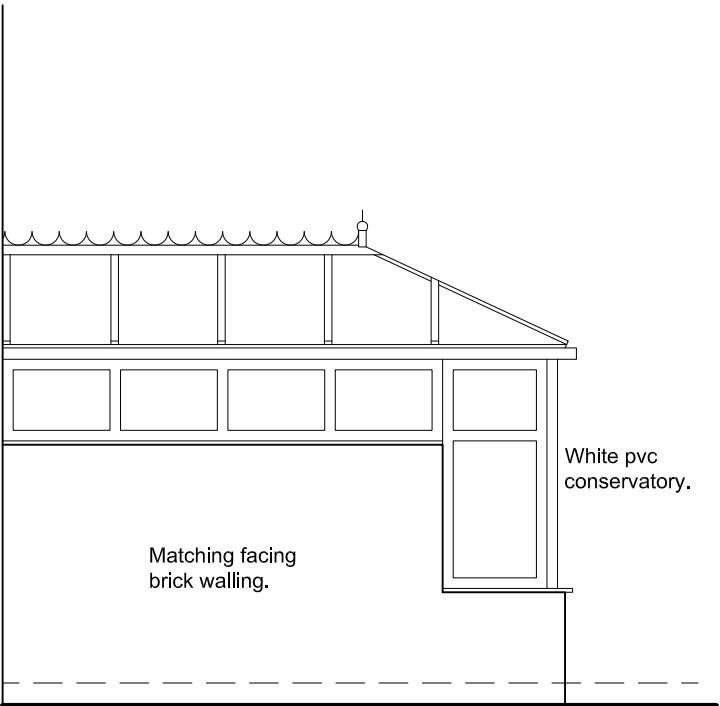

SIDE ELEVATION L

Revision	Date	Description
15 ASHFIELD CLOSE, PENISTONE, SHEFFIELD, S36 6EY.		
SURVEY GF/Site Plan & Elevations		
Mr & Mrs Grosvenor.		
 JEA Building Design Services		
JE Architectural Ltd 23 Windmill Road, Wombwell, Barnsley, S73 8PW. Tel: 01226 754507 Email: jeald@btconnect.com		
This drawing and the copyright is the Architectural Company's property and maybe used or reproduced only by agreement. All Dimensions in Millimetres Unless specified otherwise and subject to verification on site.		
Scale: 1:50 @ A1		Date: SEPT 2019
Ref: 201903		Drwg No: 01
0 cm	2 cm	4 cm