




Existing front




Existing side

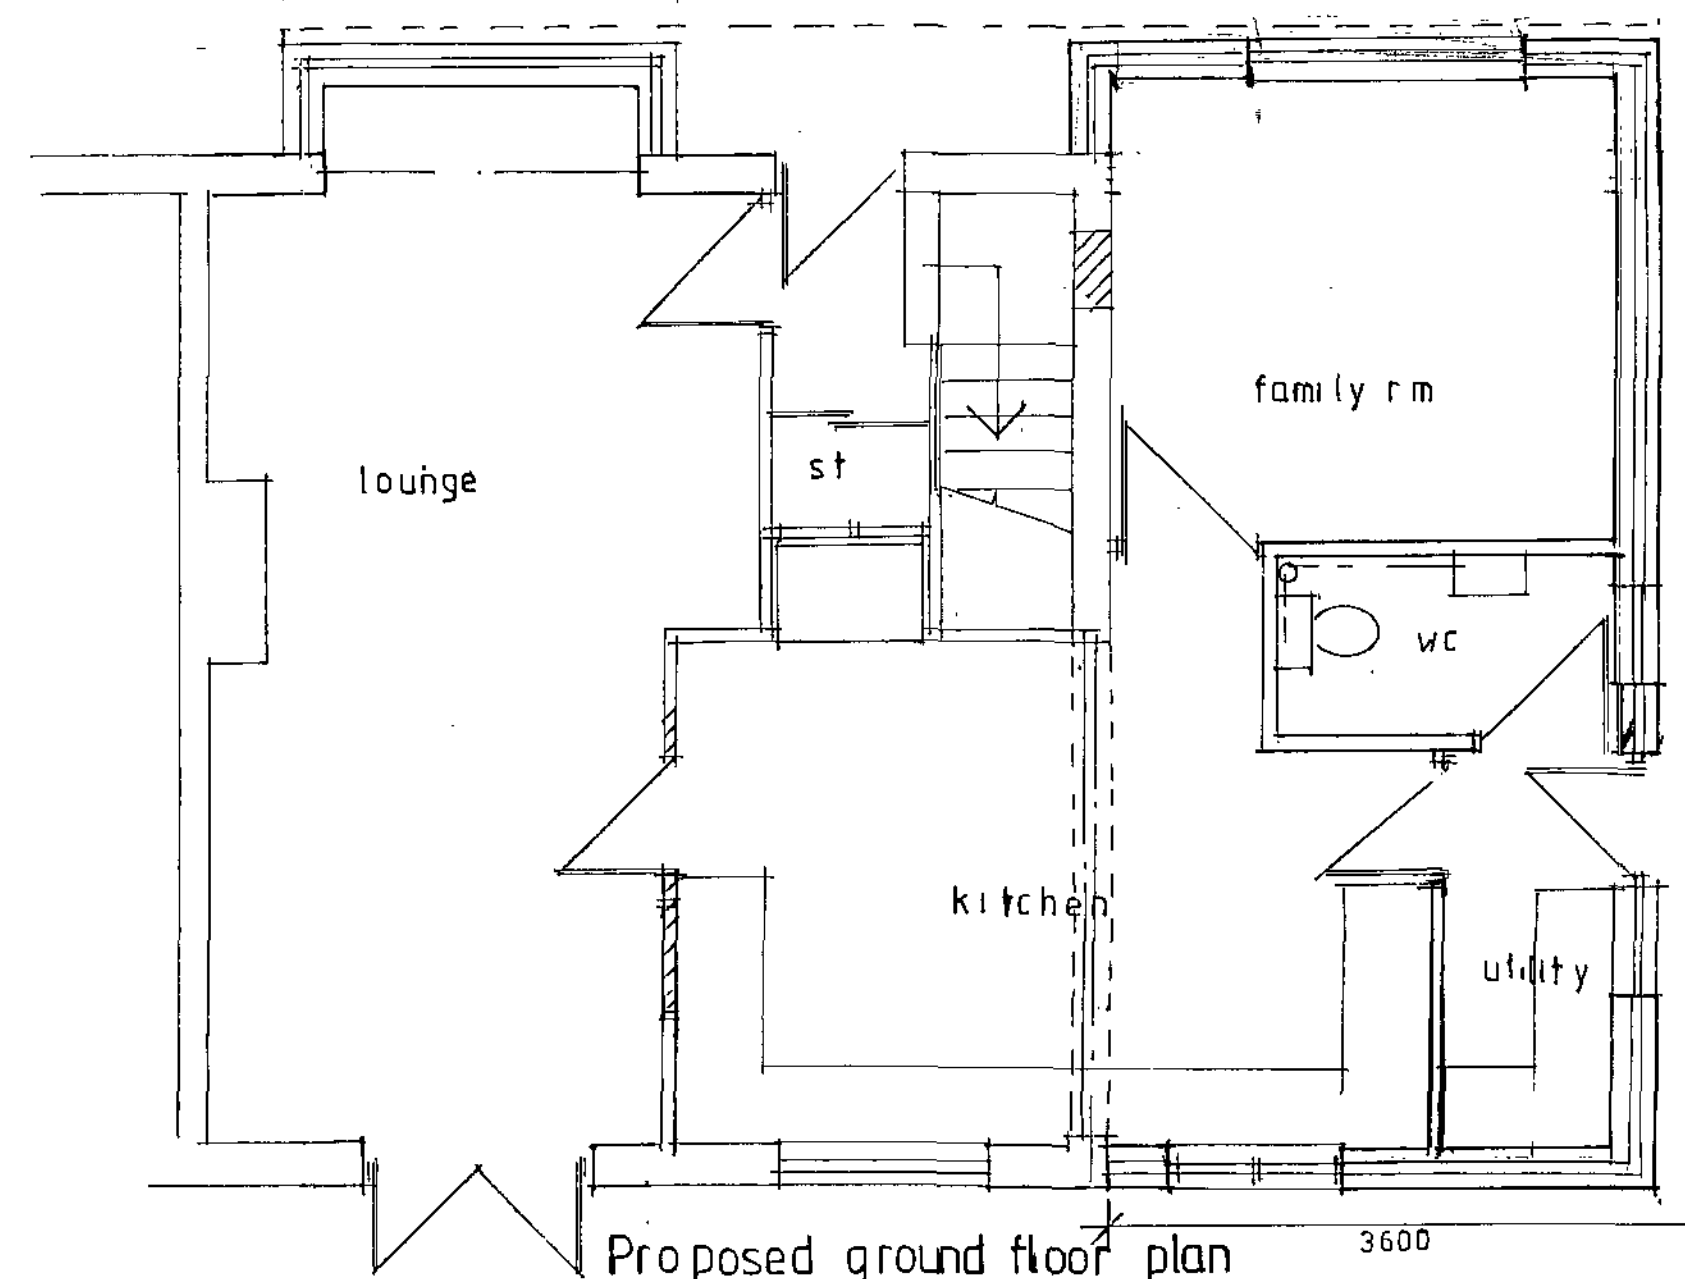

Proposed ground floor plan




Proposed front

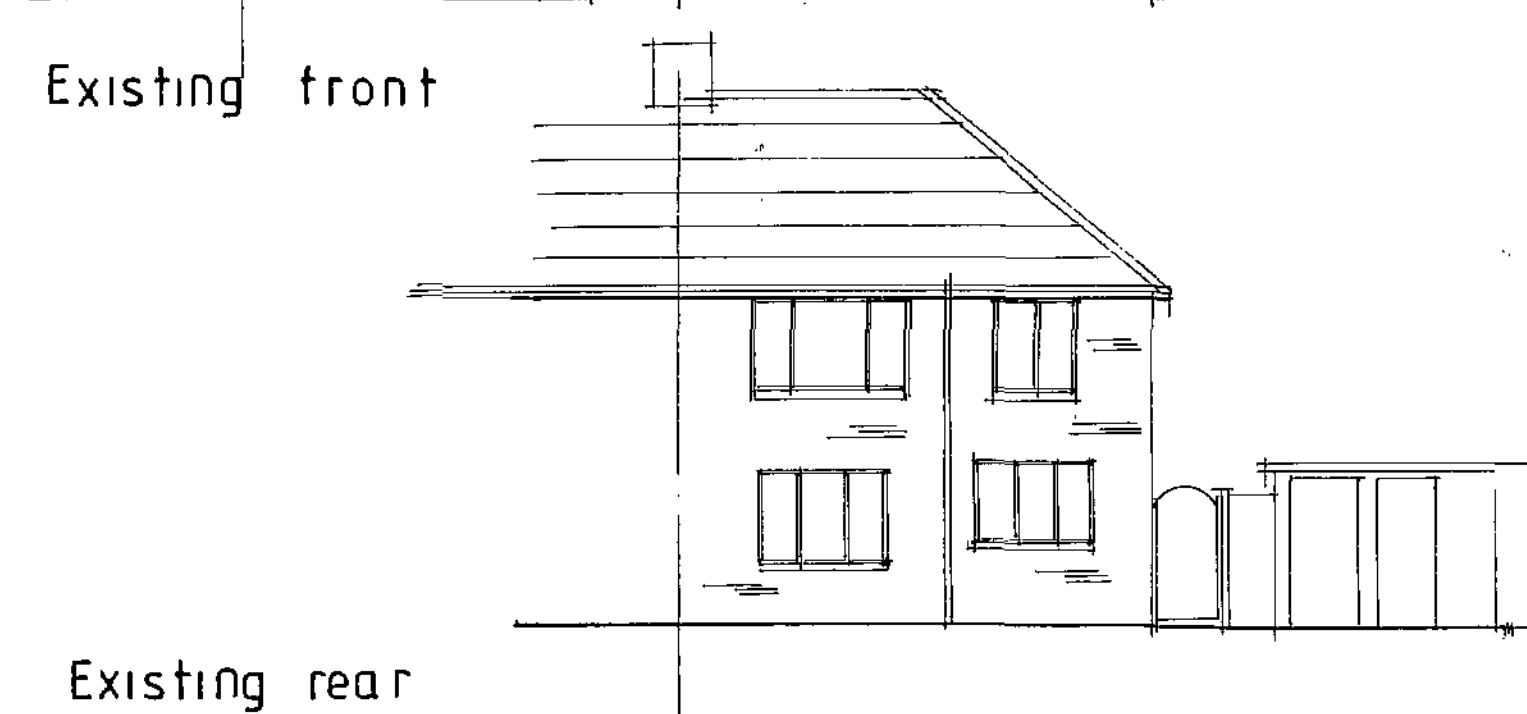


Existing rear




Proposed rear

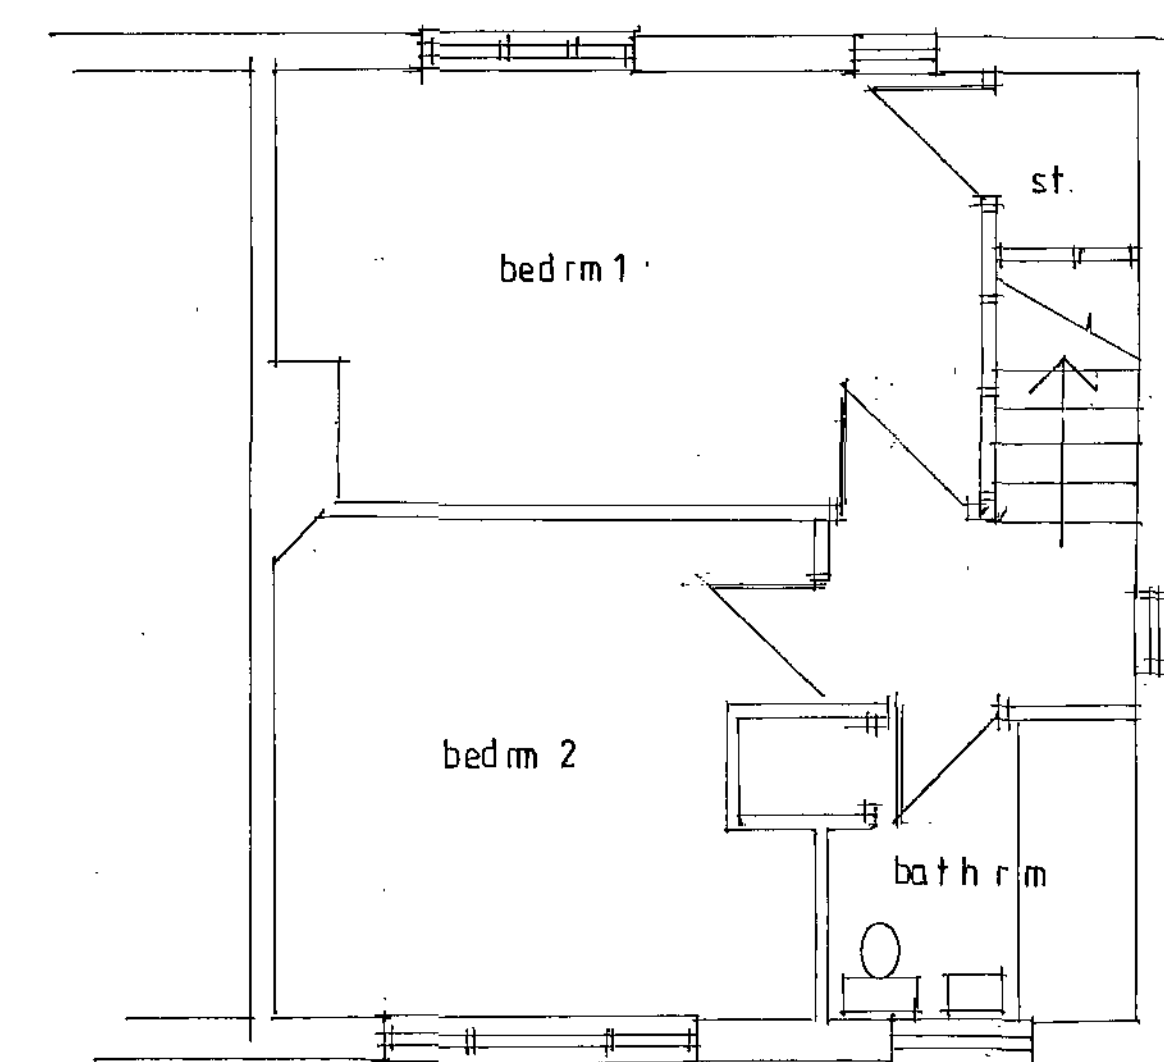


Existing first floor plan

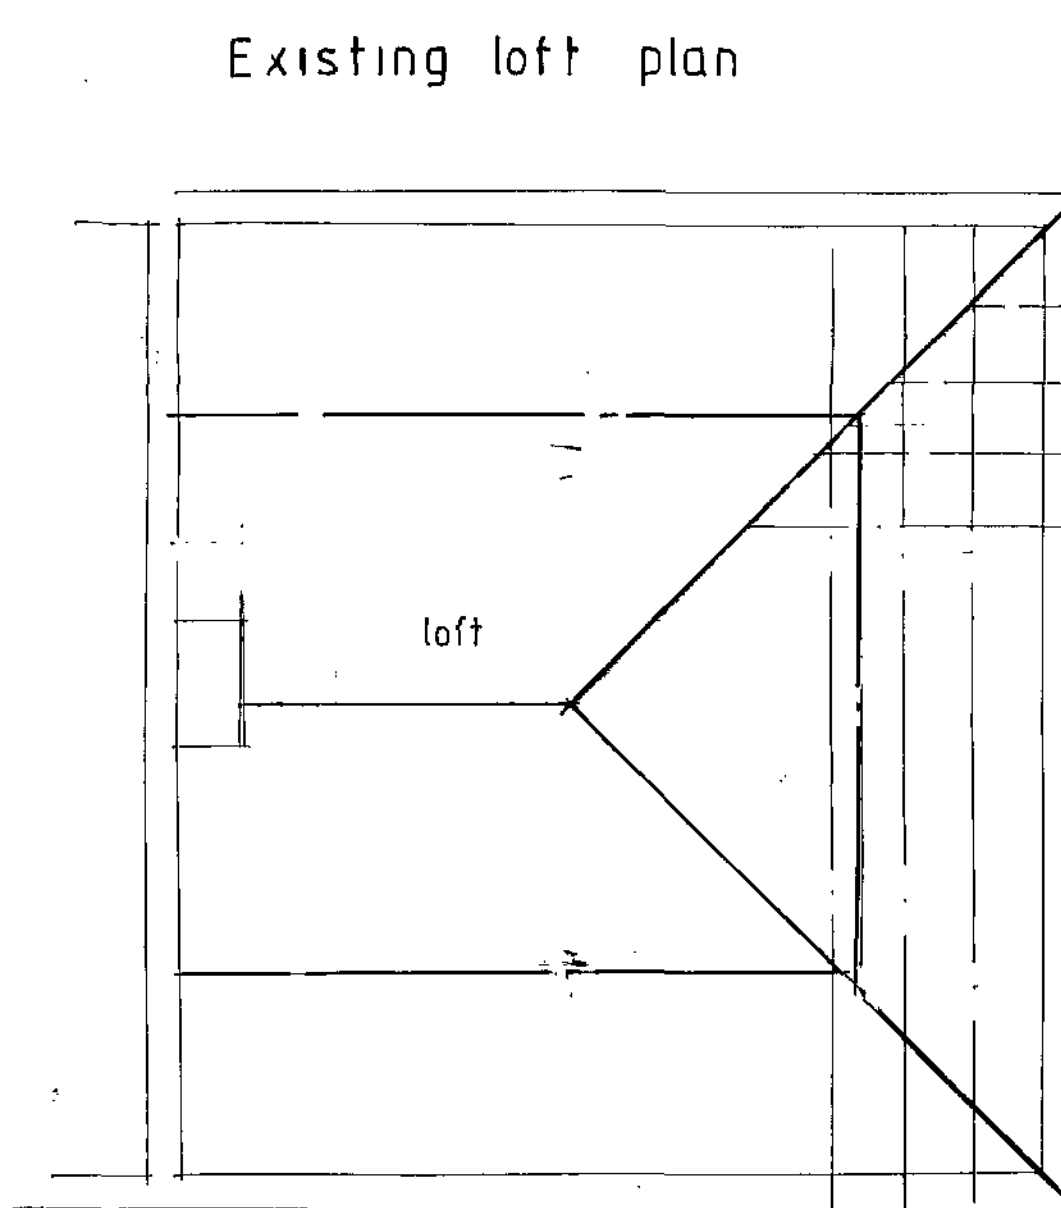


Existing loft plan

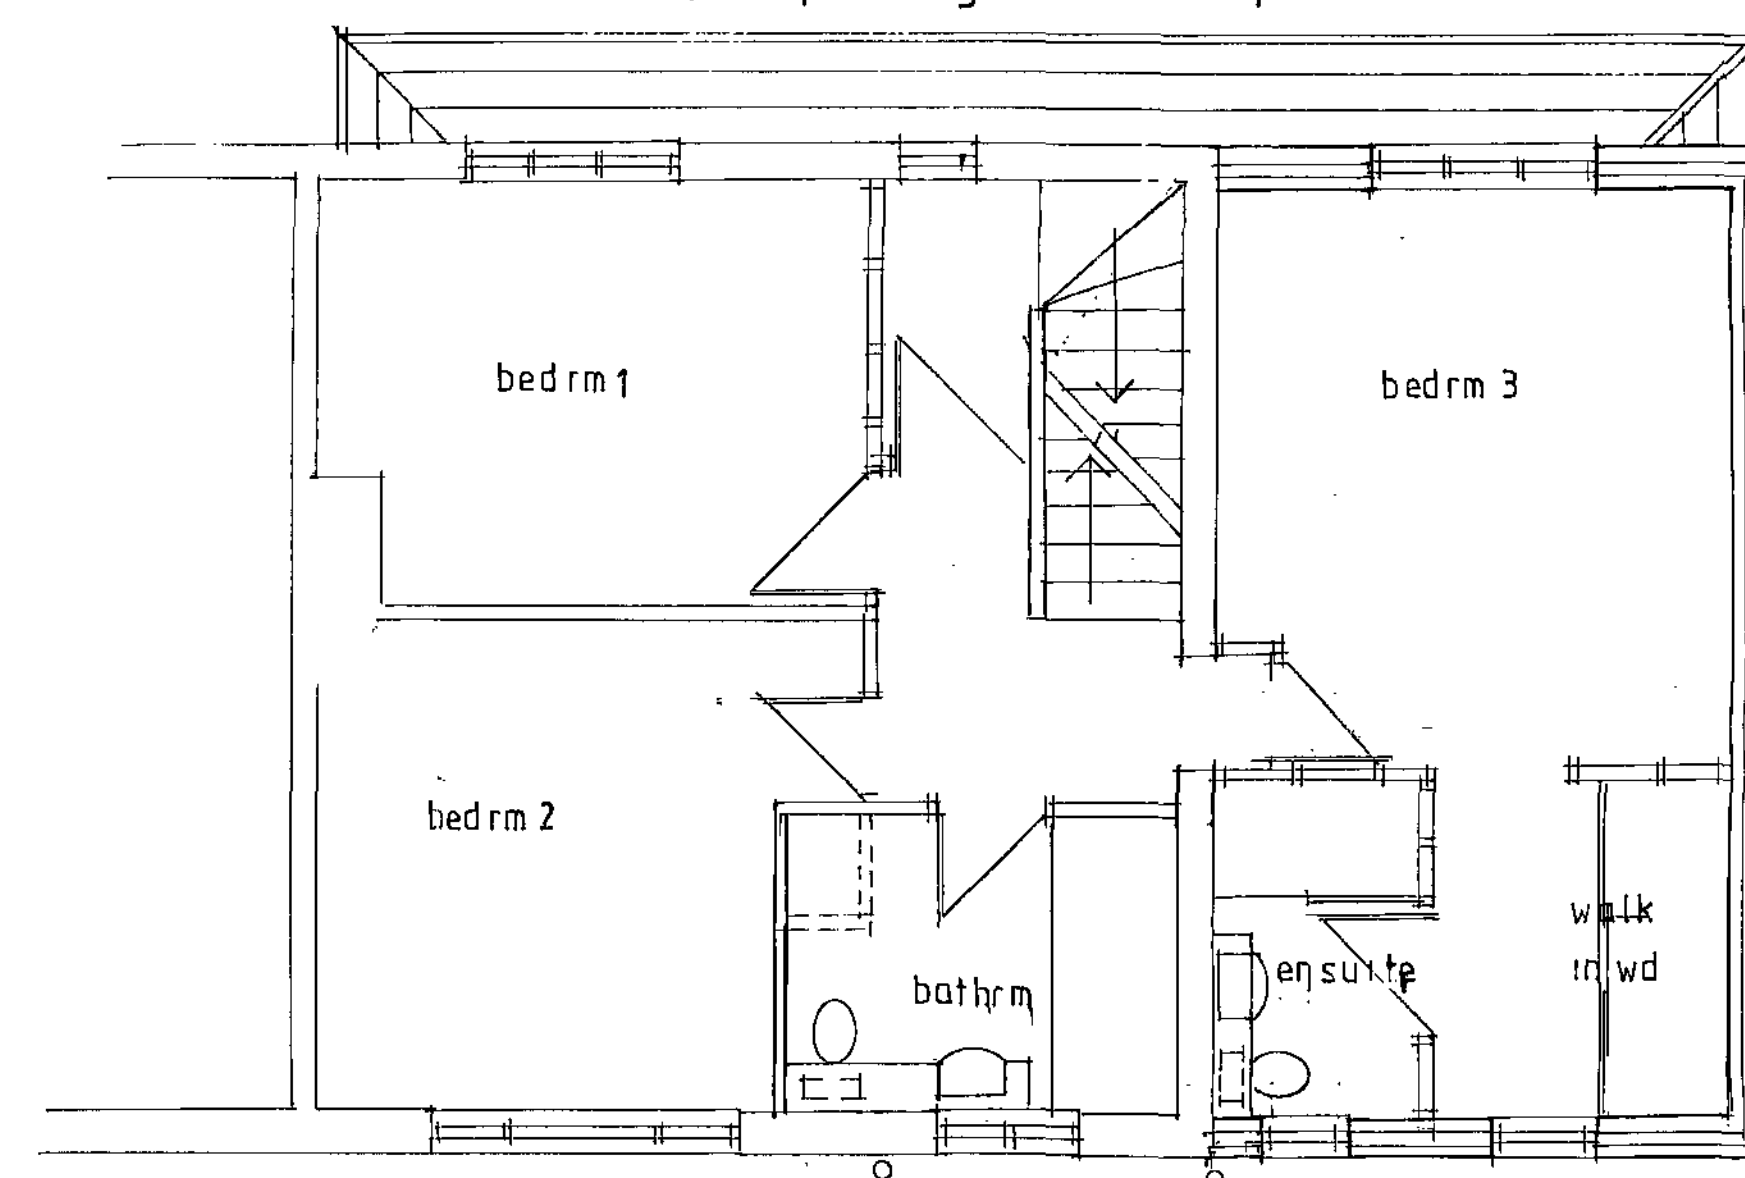


Proposed first floor plan

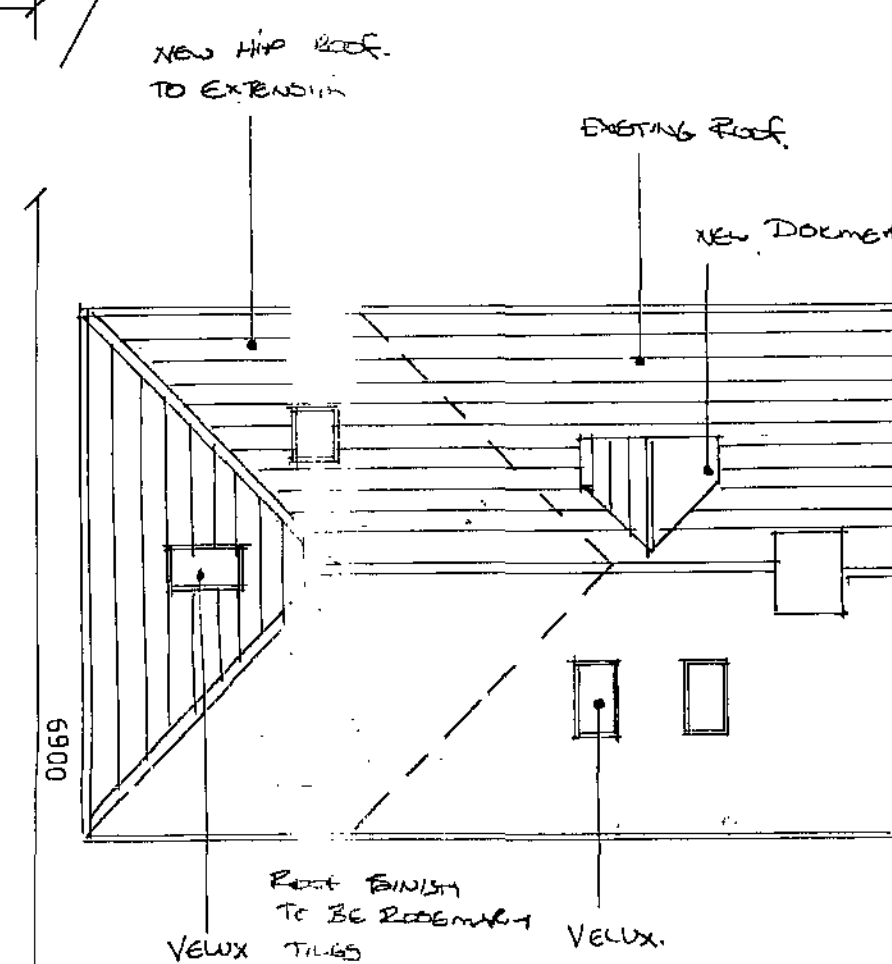


Proposed roof plan

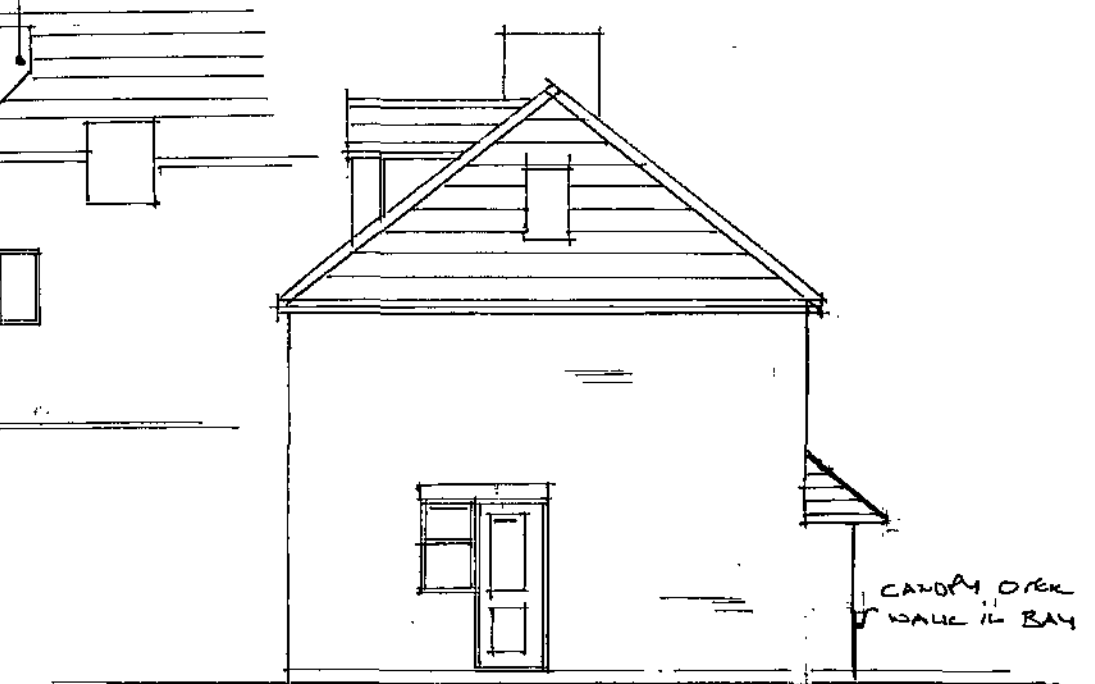


Proposed side

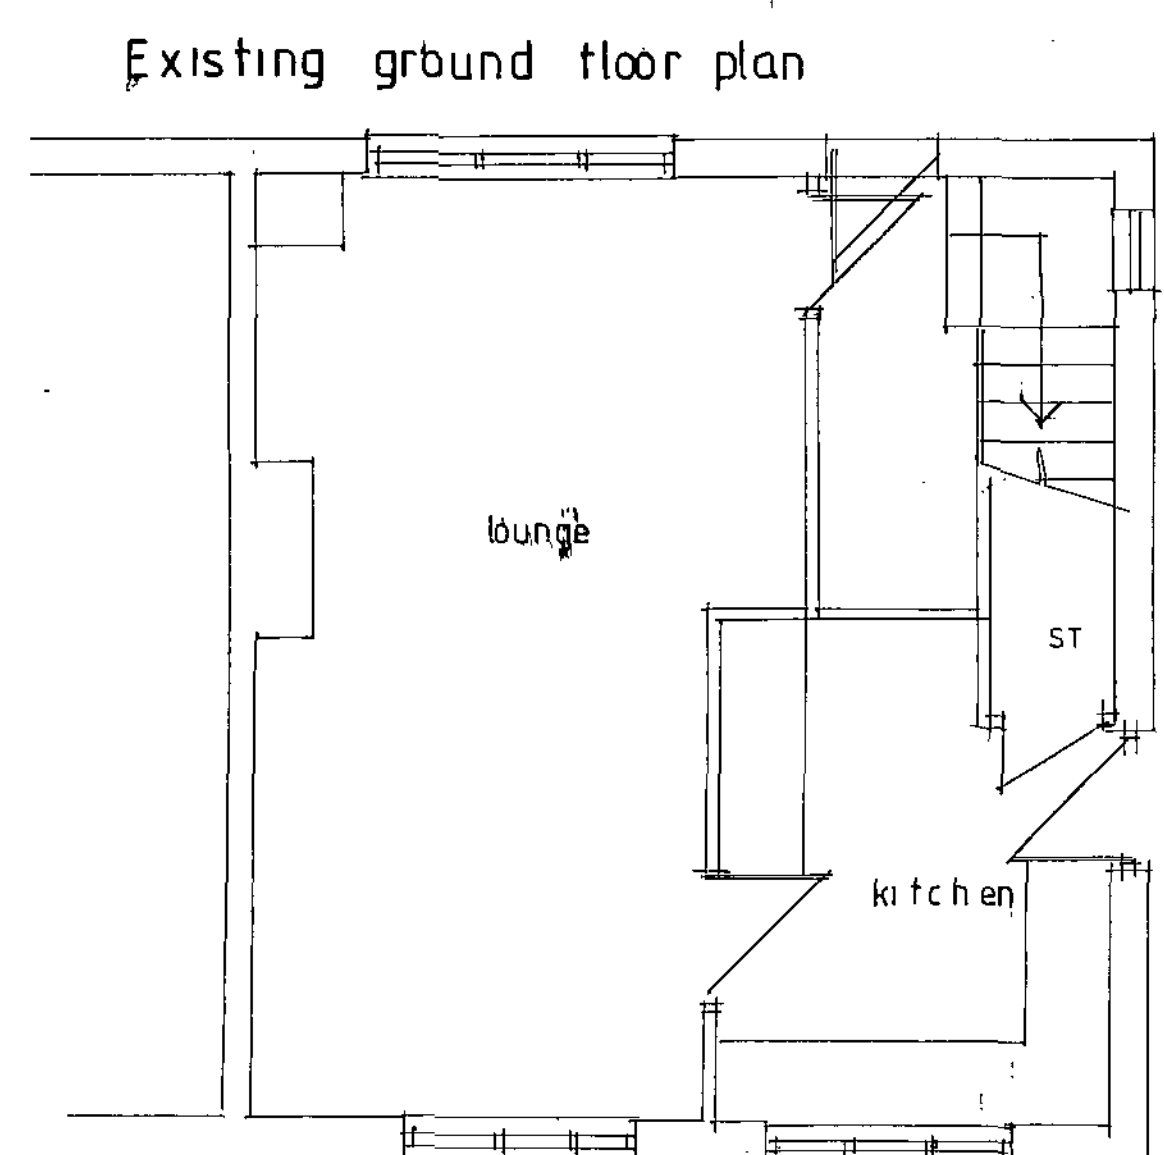

Existing ground floor plan

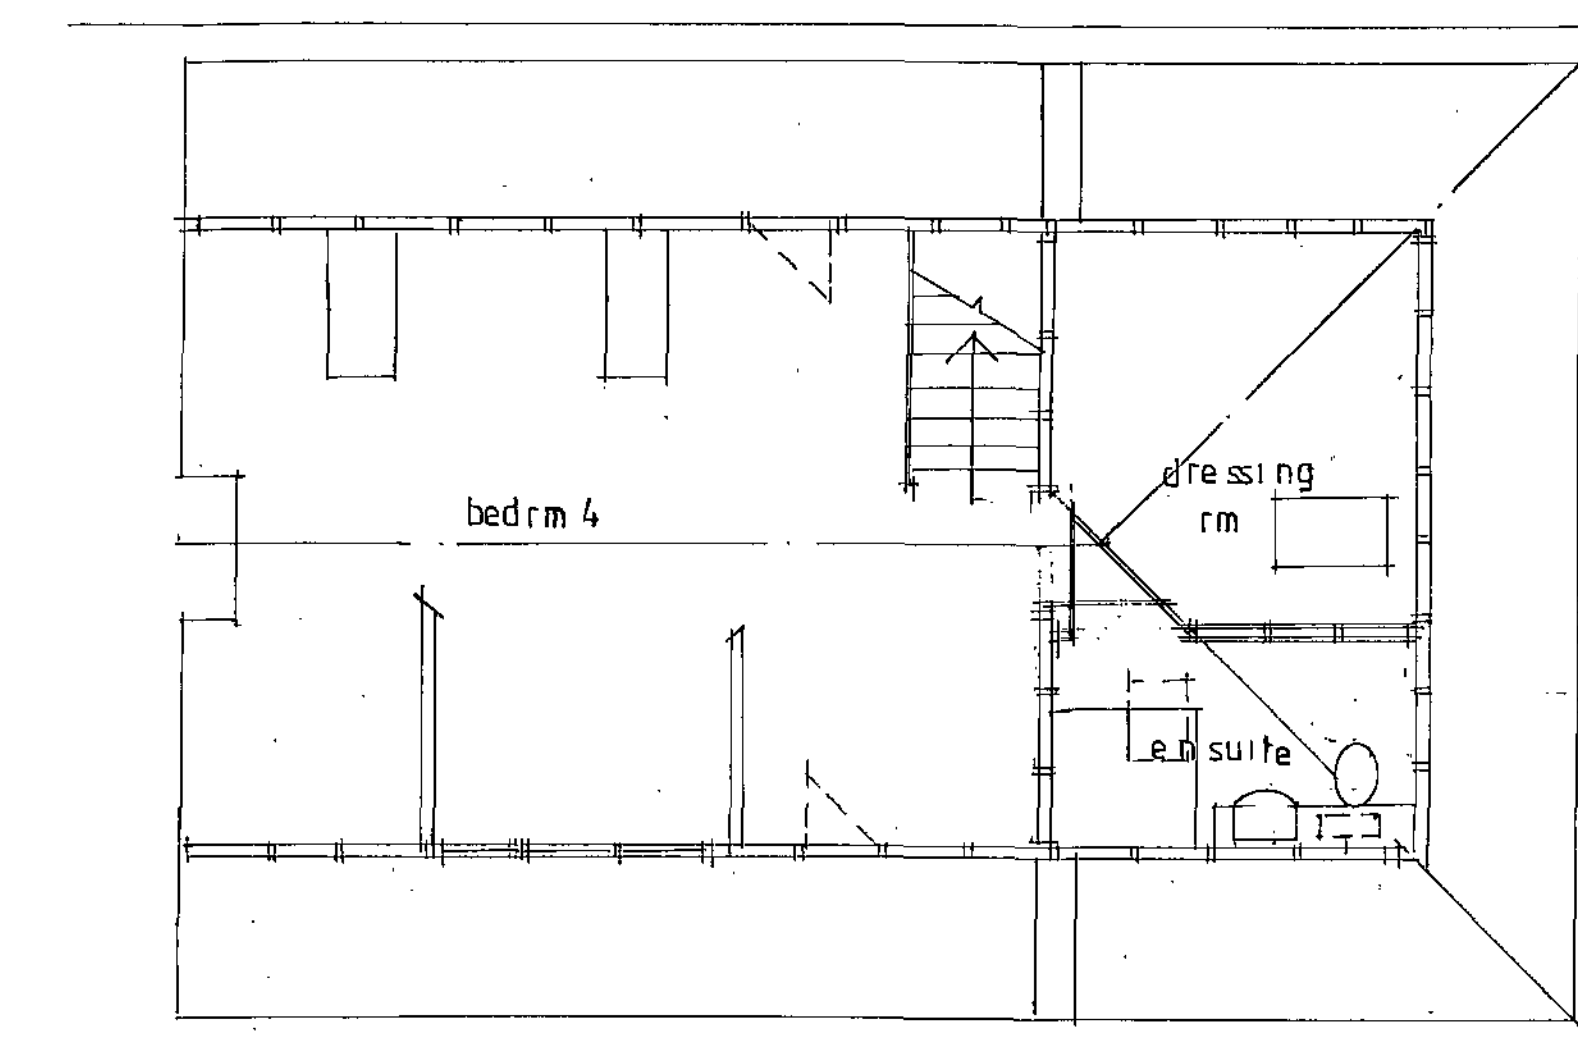

Proposed loft plan

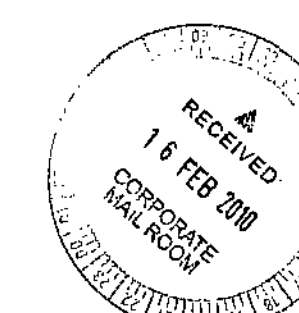

DO NOT SCALE OFF THIS DRAWING	
rev	
Client: Ms M Andrelos	
Title: PROPOSED EXTENSION AND LOFT CONVERSION TO NO 1 CROSSWAYS BOLTON UP ON DEAN ROTHERHAM S63 8 BD	
Date: FEB10	Scale: 1:100 1:50
Drawn by	Drawing no: CA01 rev