



SCALE 1:50

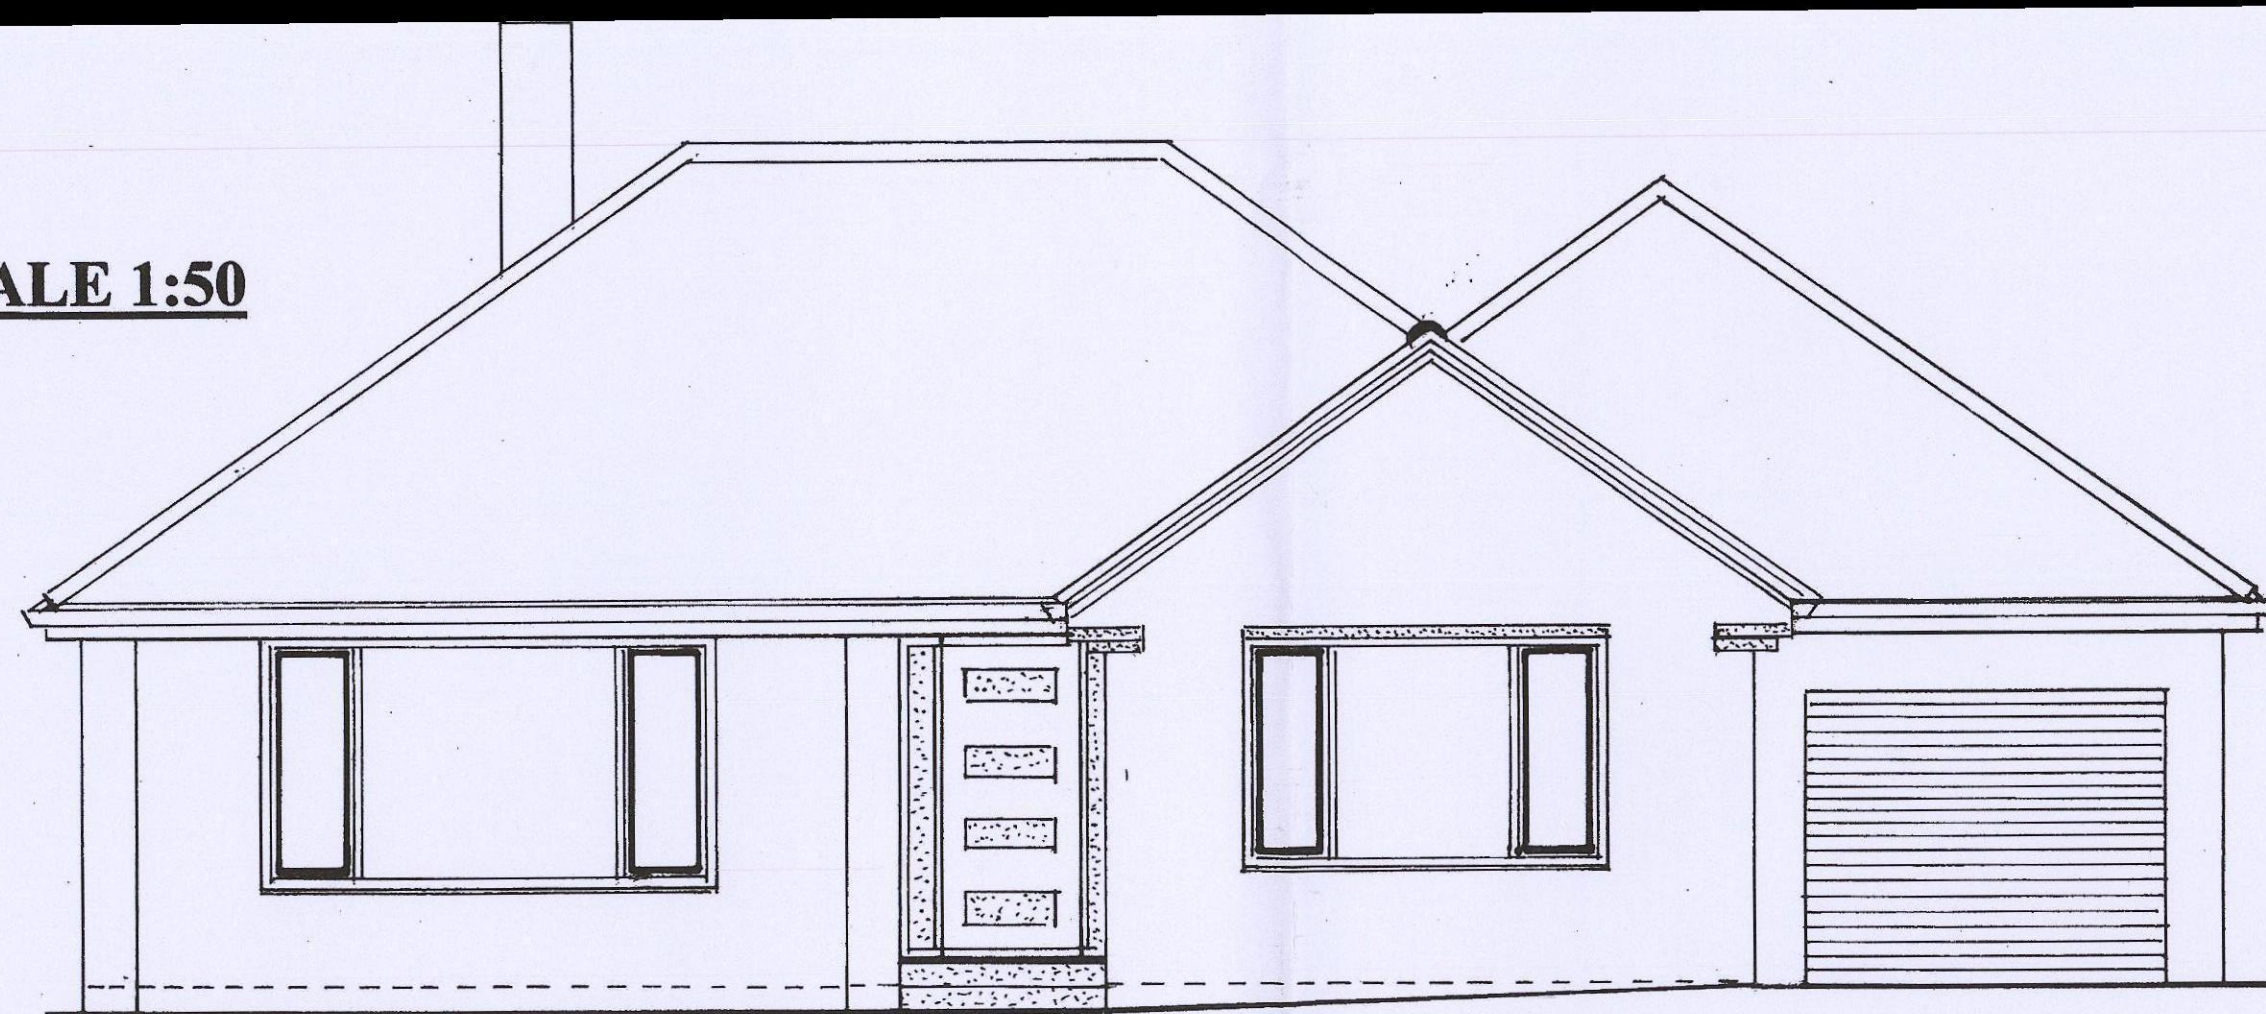


EXISTING FRONT ELEVATION

SCALE 1:50

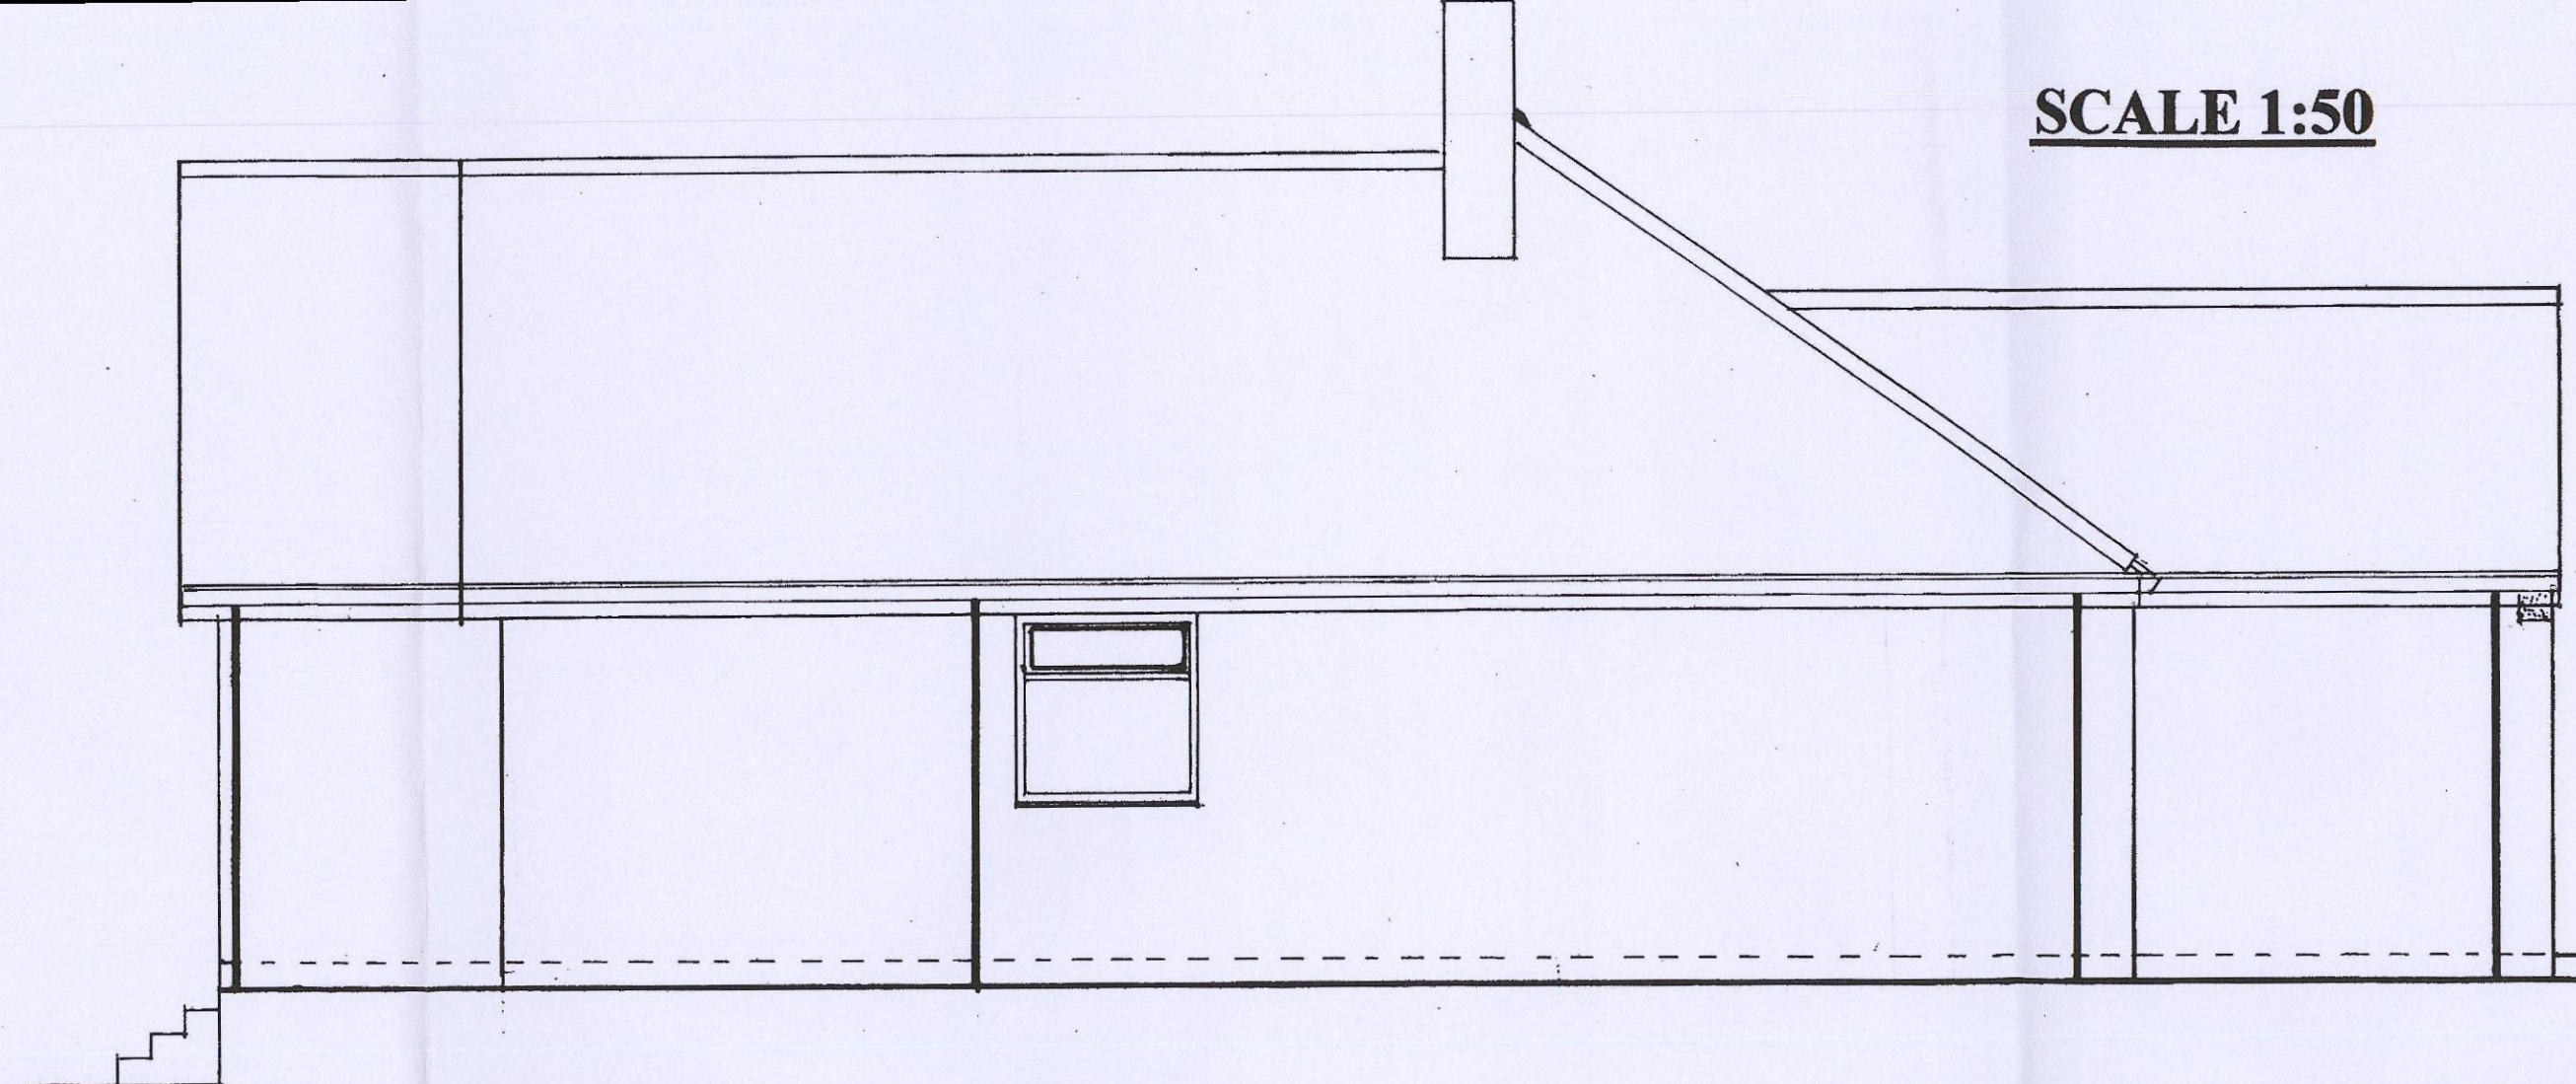


EXISTING SIDE ELEVATION

RIDGE POSITION = R
VALLEY POSITION = V
HIP POSITION = H

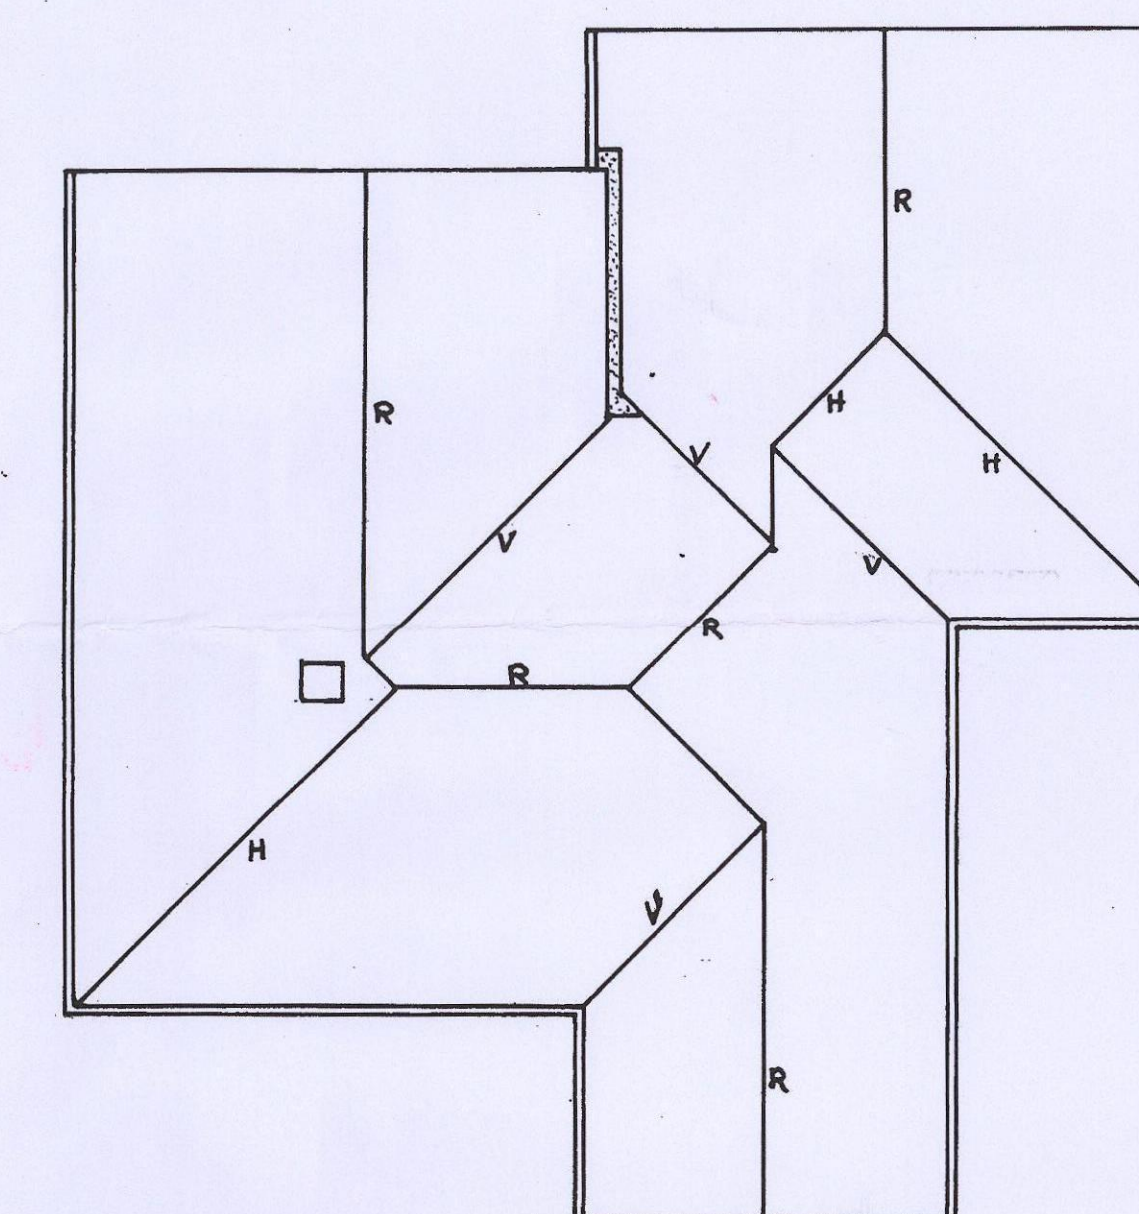


EXISTING ROOF LAYOUT
SCALE 1:100

OAKFIELD WALK

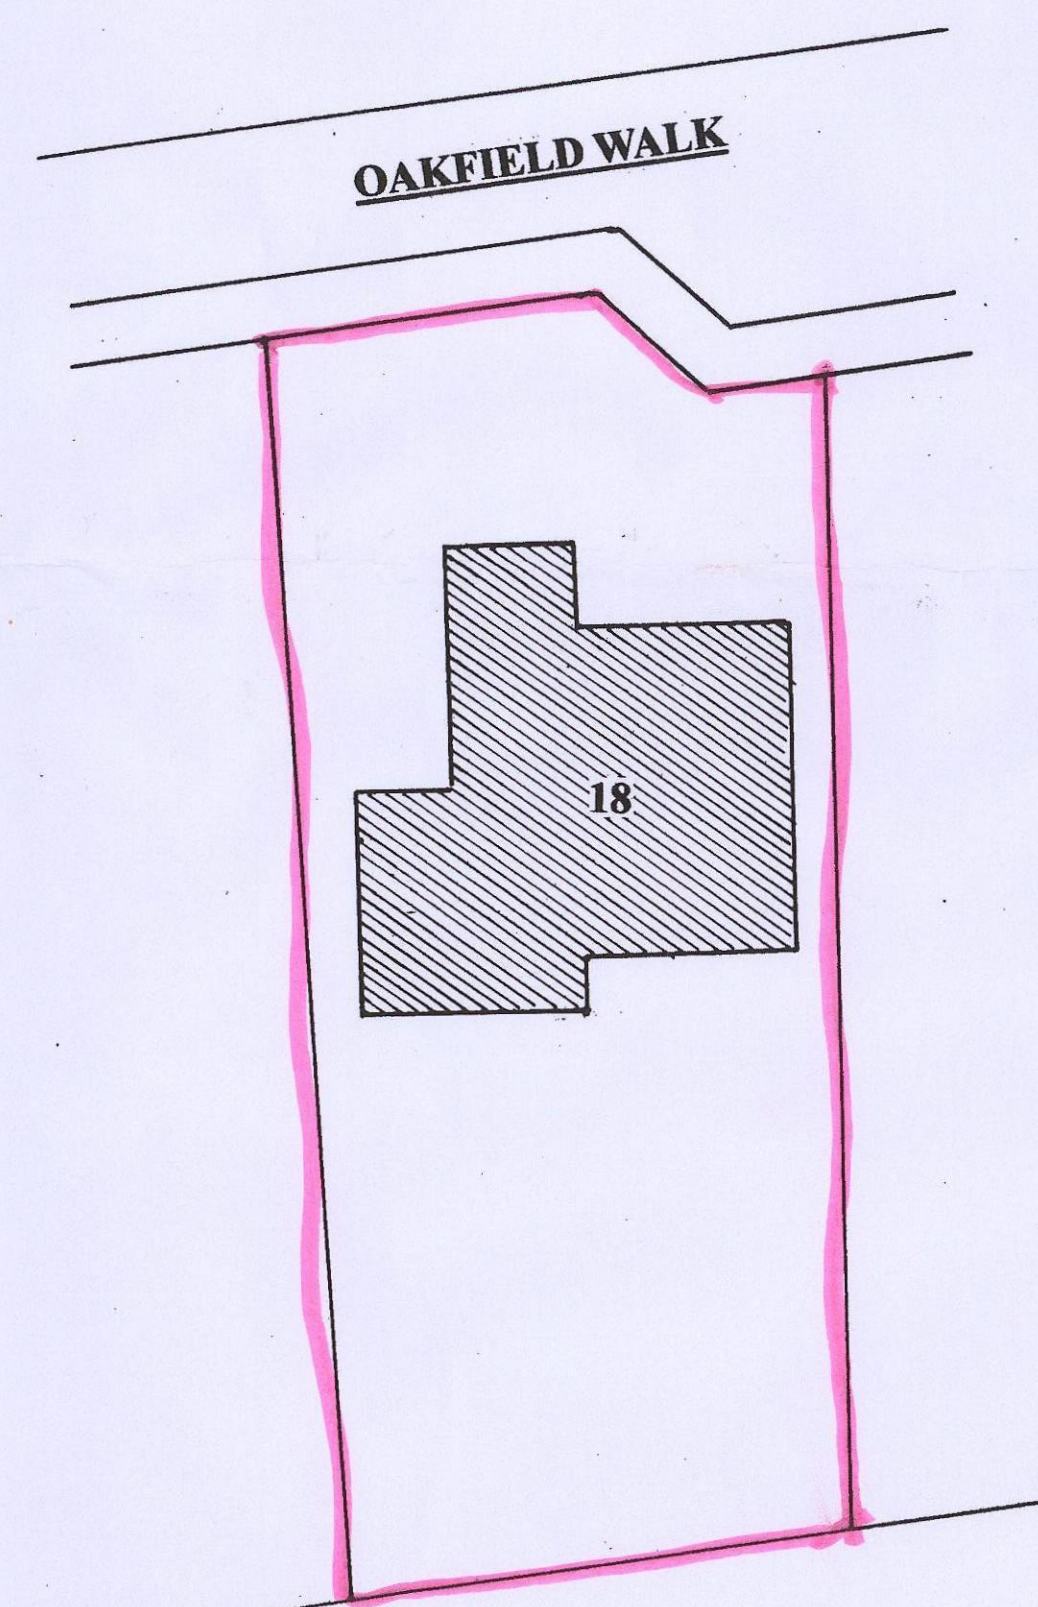

EXISTING BLOCK PLAN
SCALE 1:250

SCALE 1:50

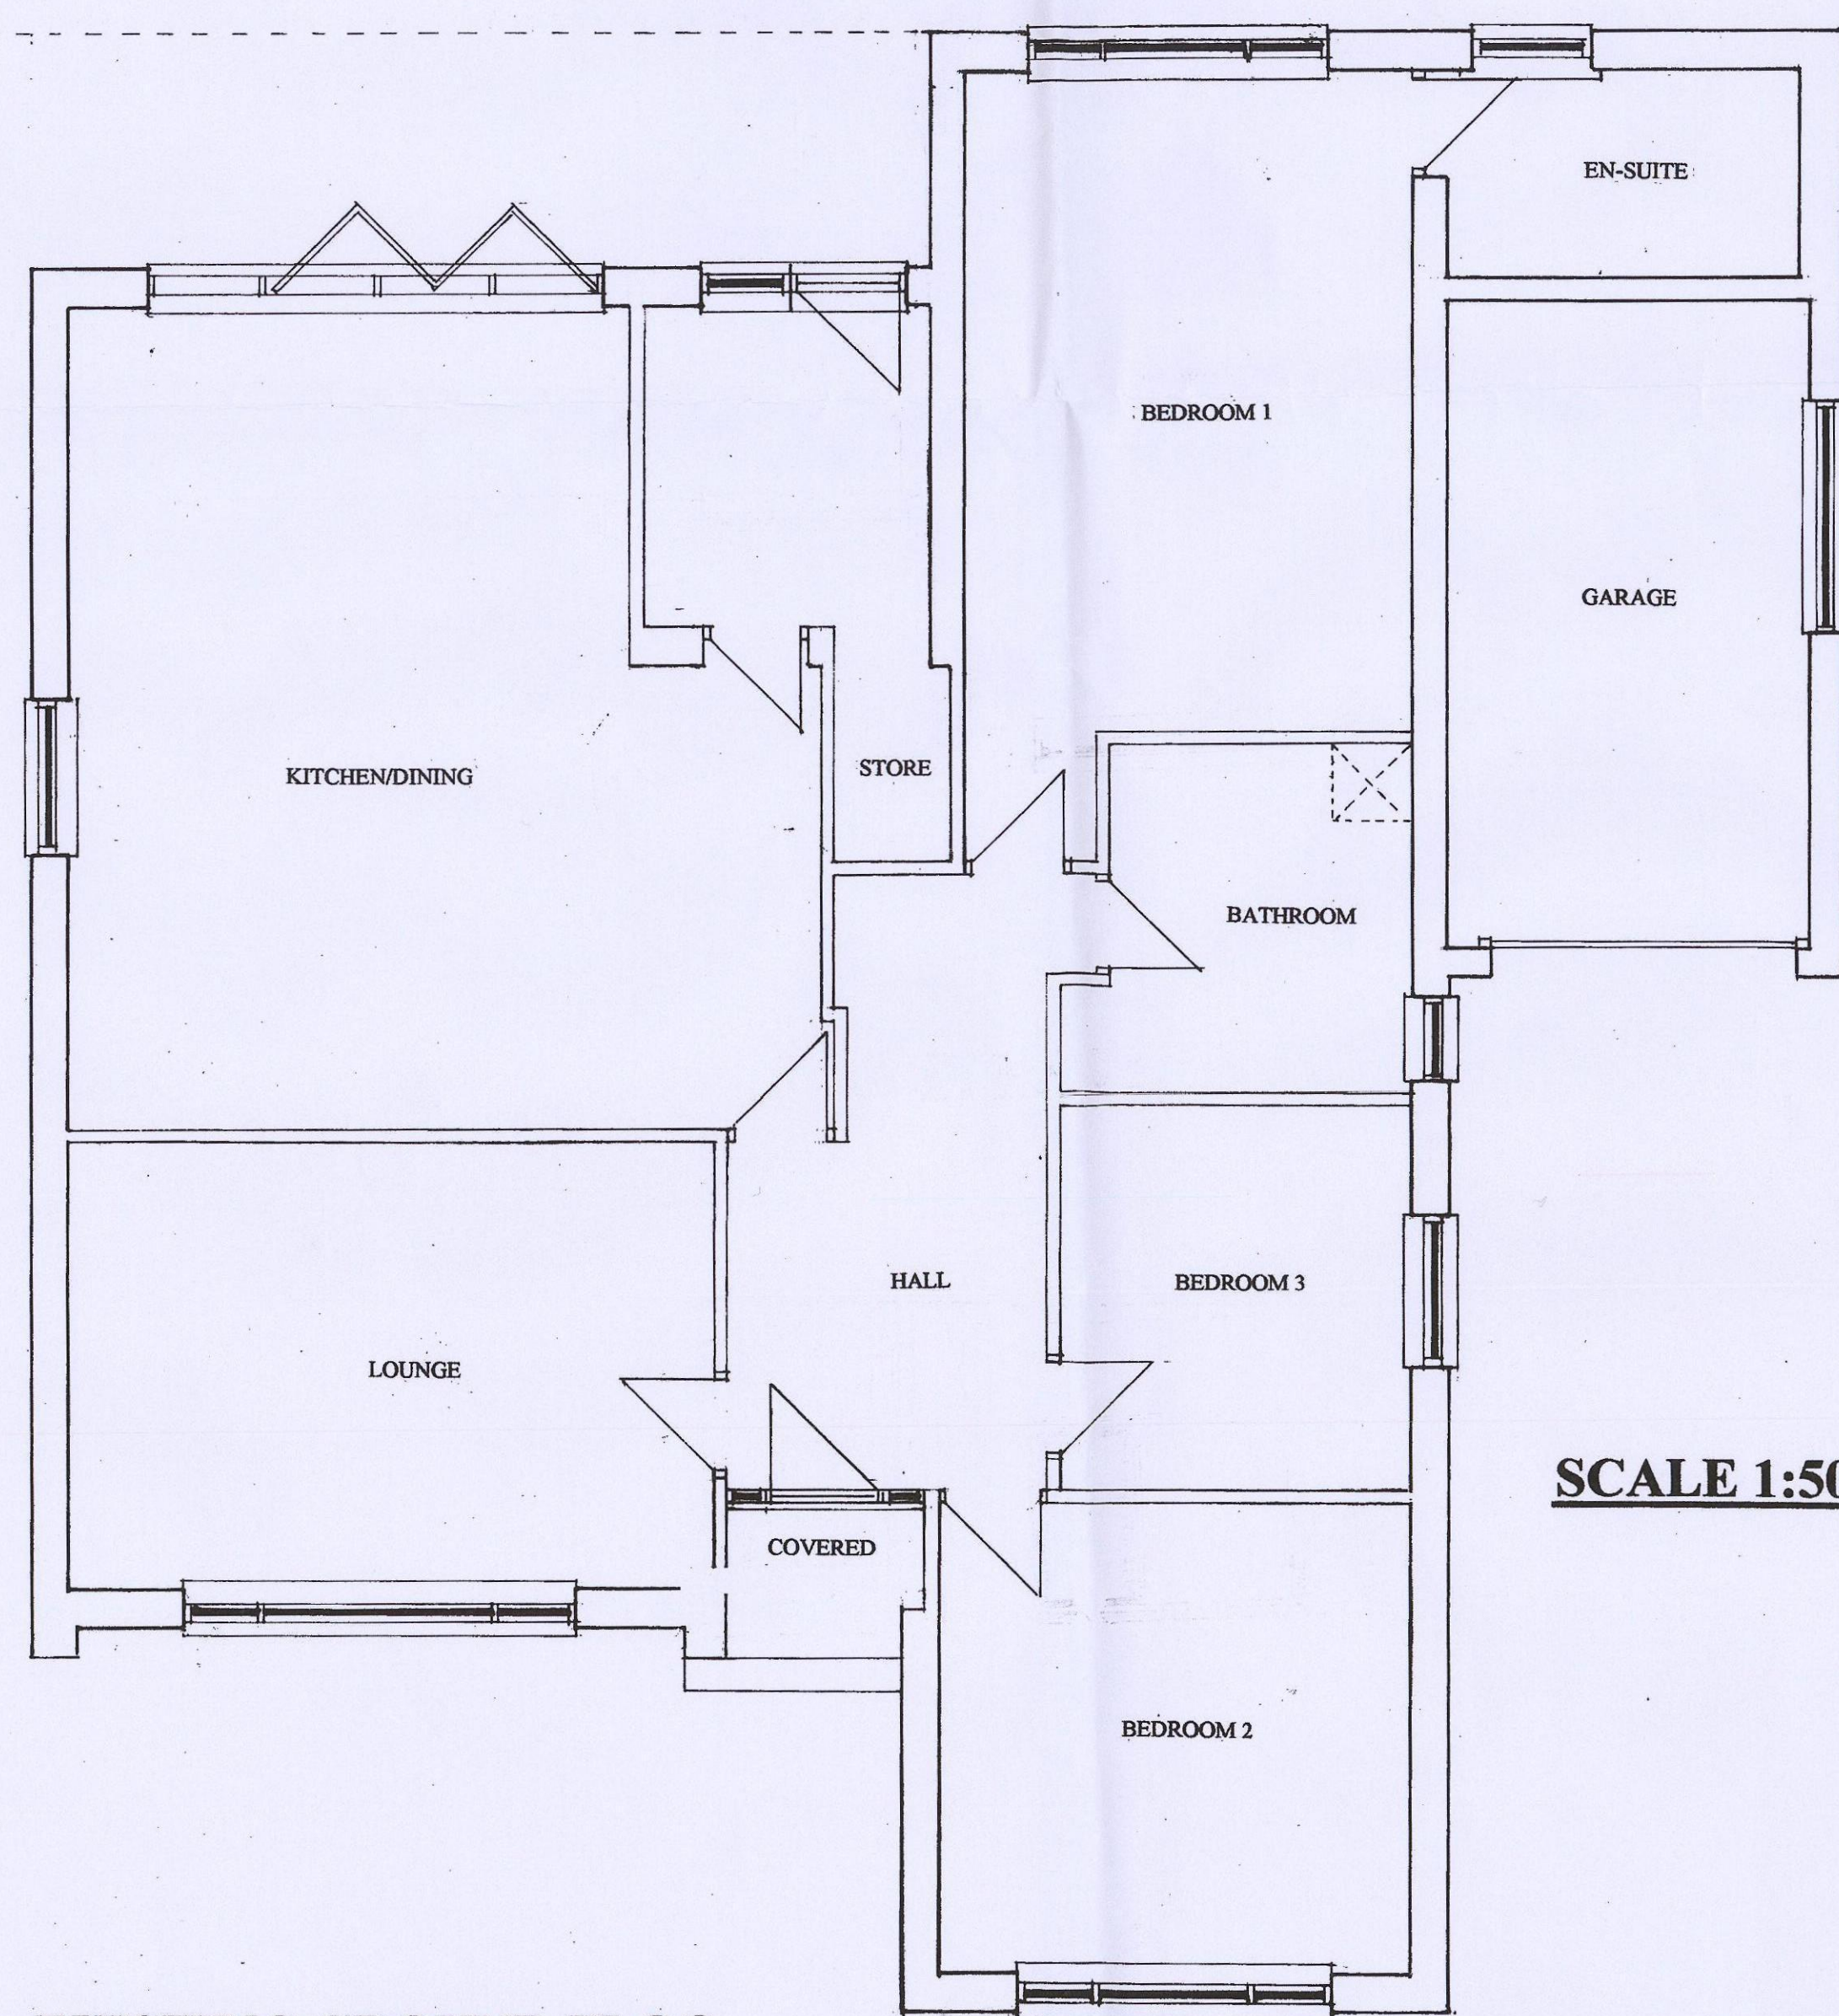


EXISTING GROUND FLOOR LAYOUT




LOCATION PLAN
SCALE 1:1250

SCALE 1:50

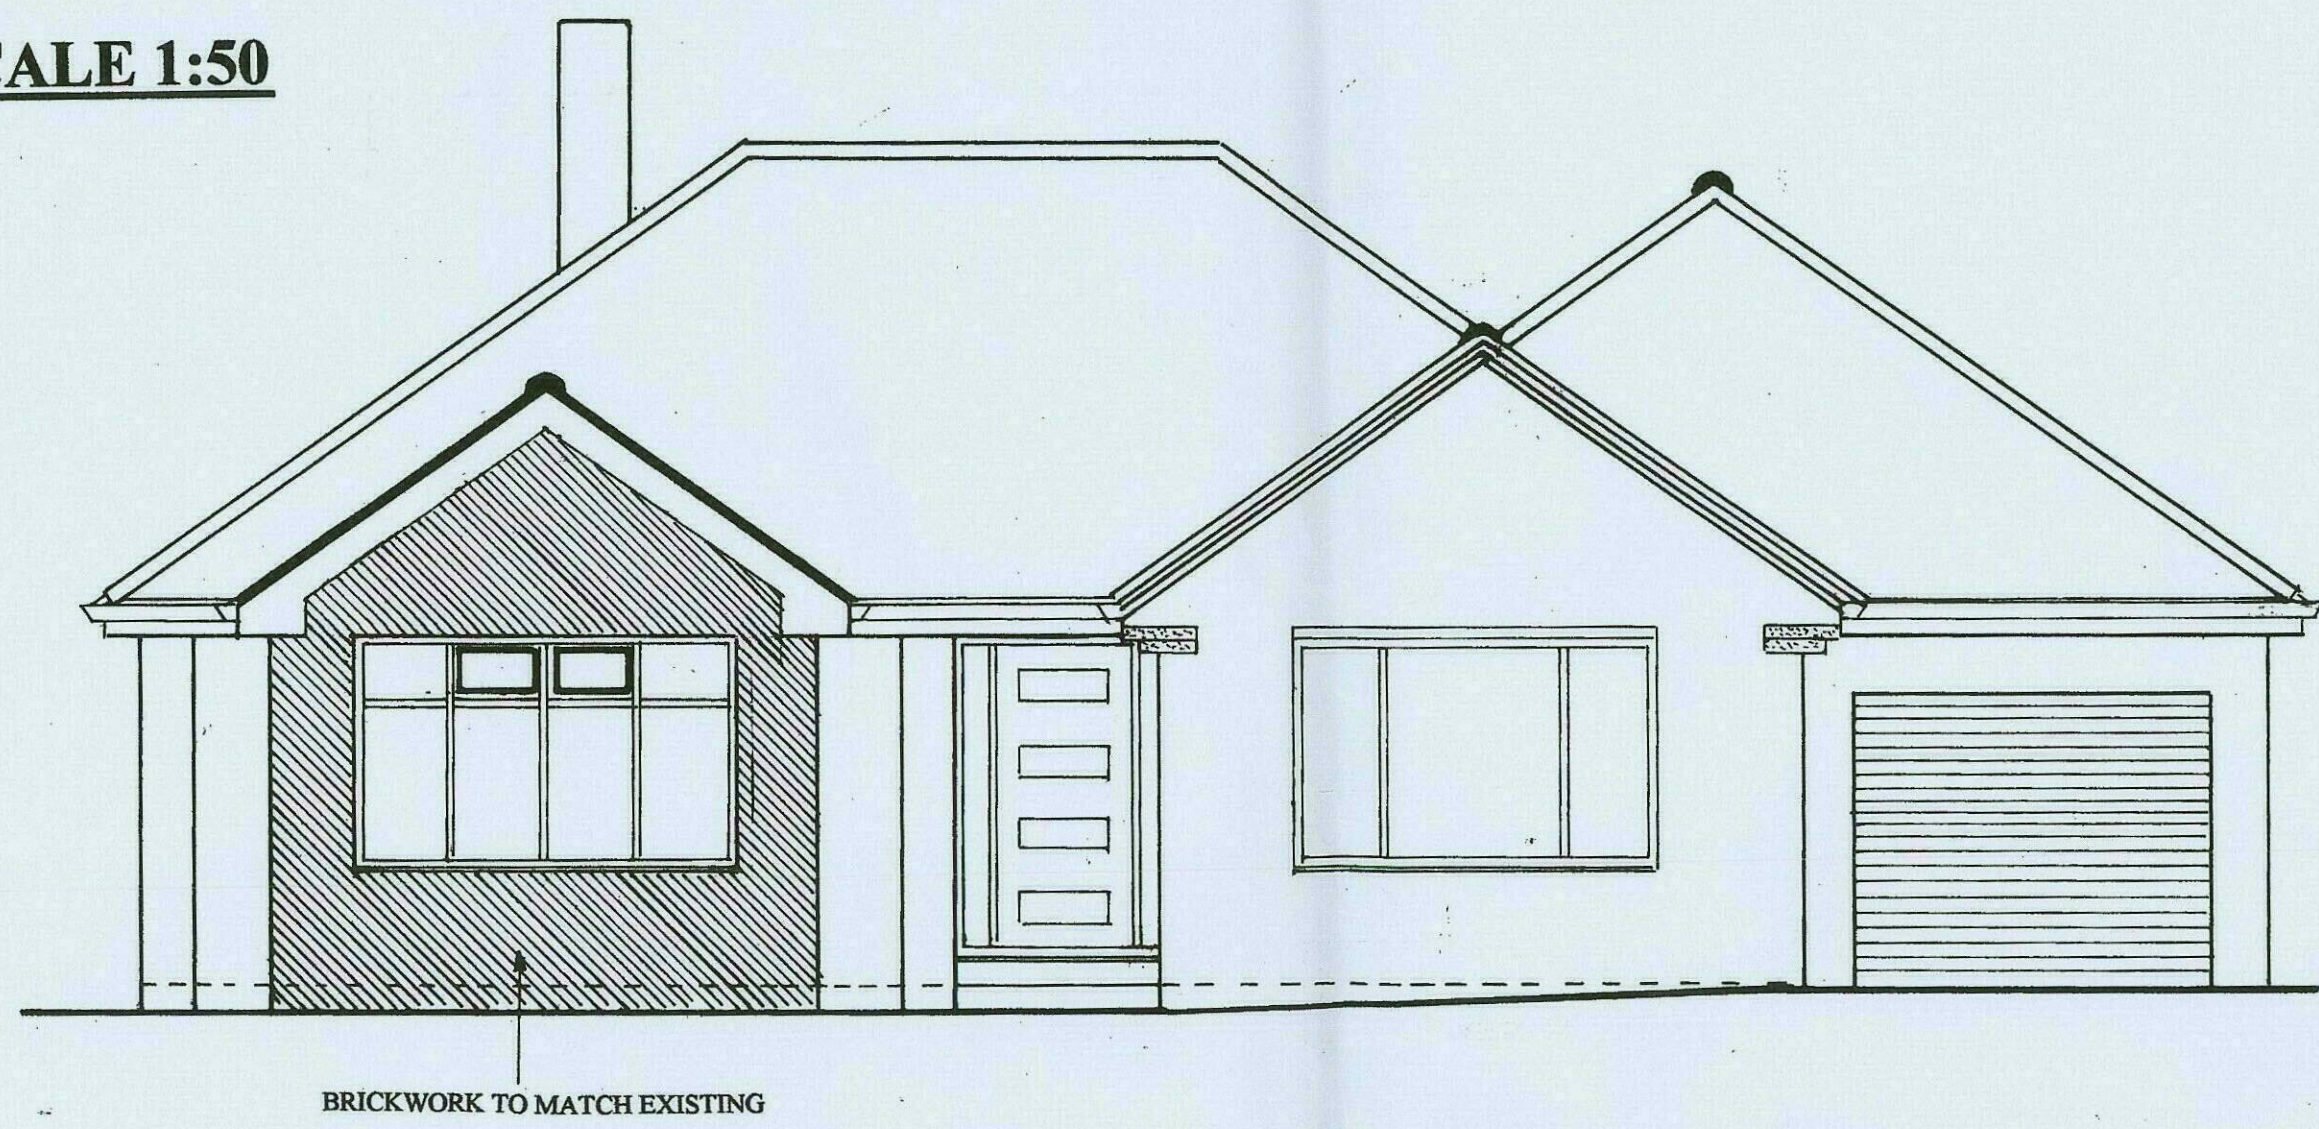


PROPOSED FRONT ELEVATION


SCALE 1:50

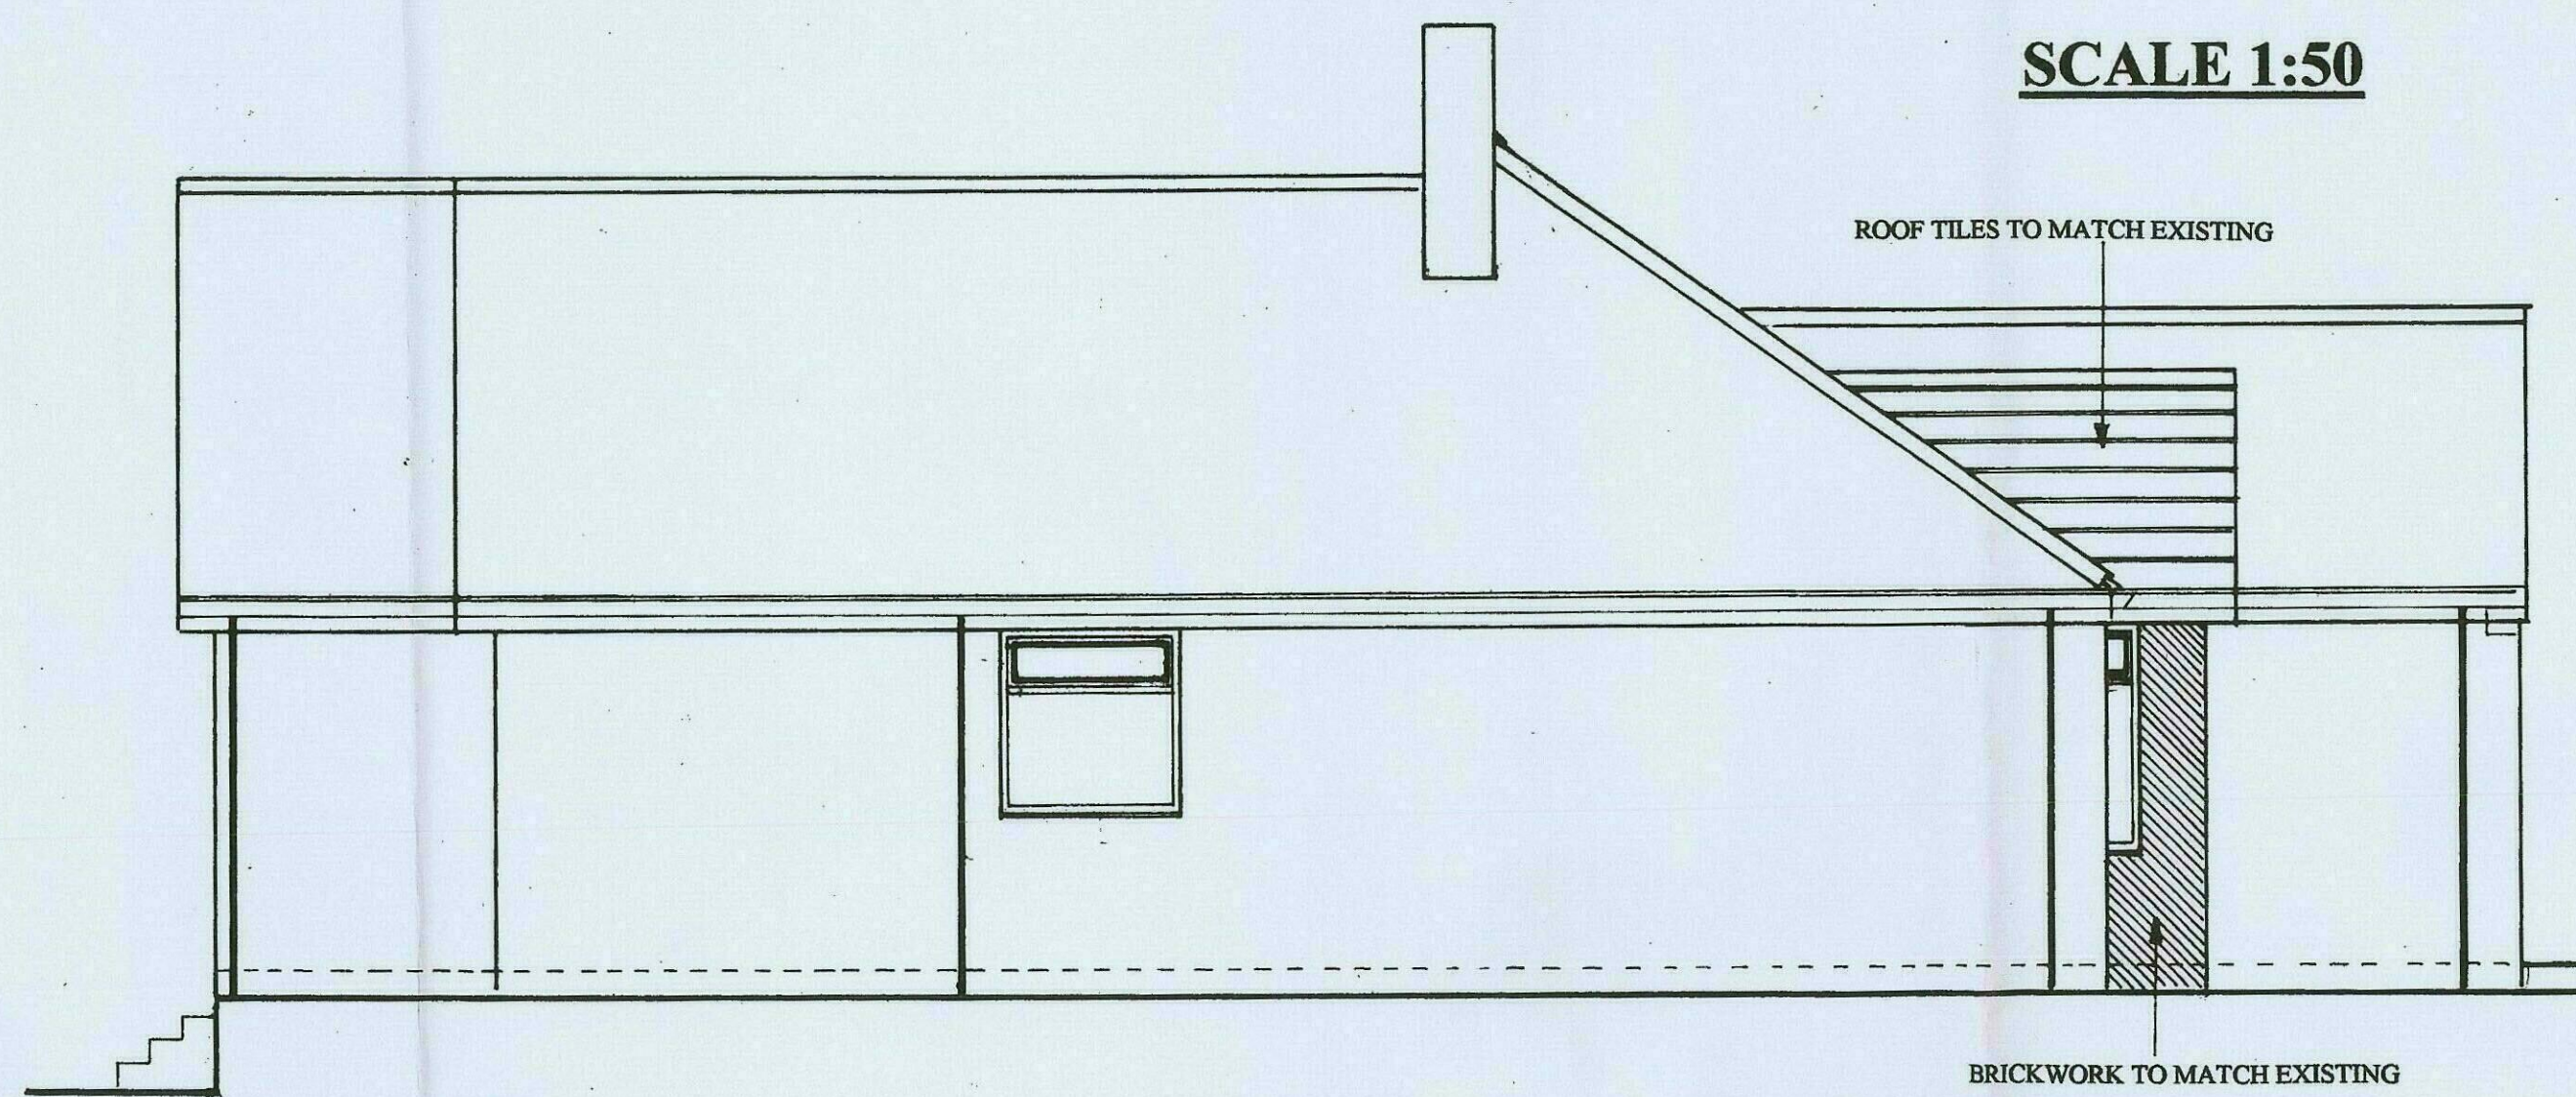


PROPOSED SIDE ELEVATION

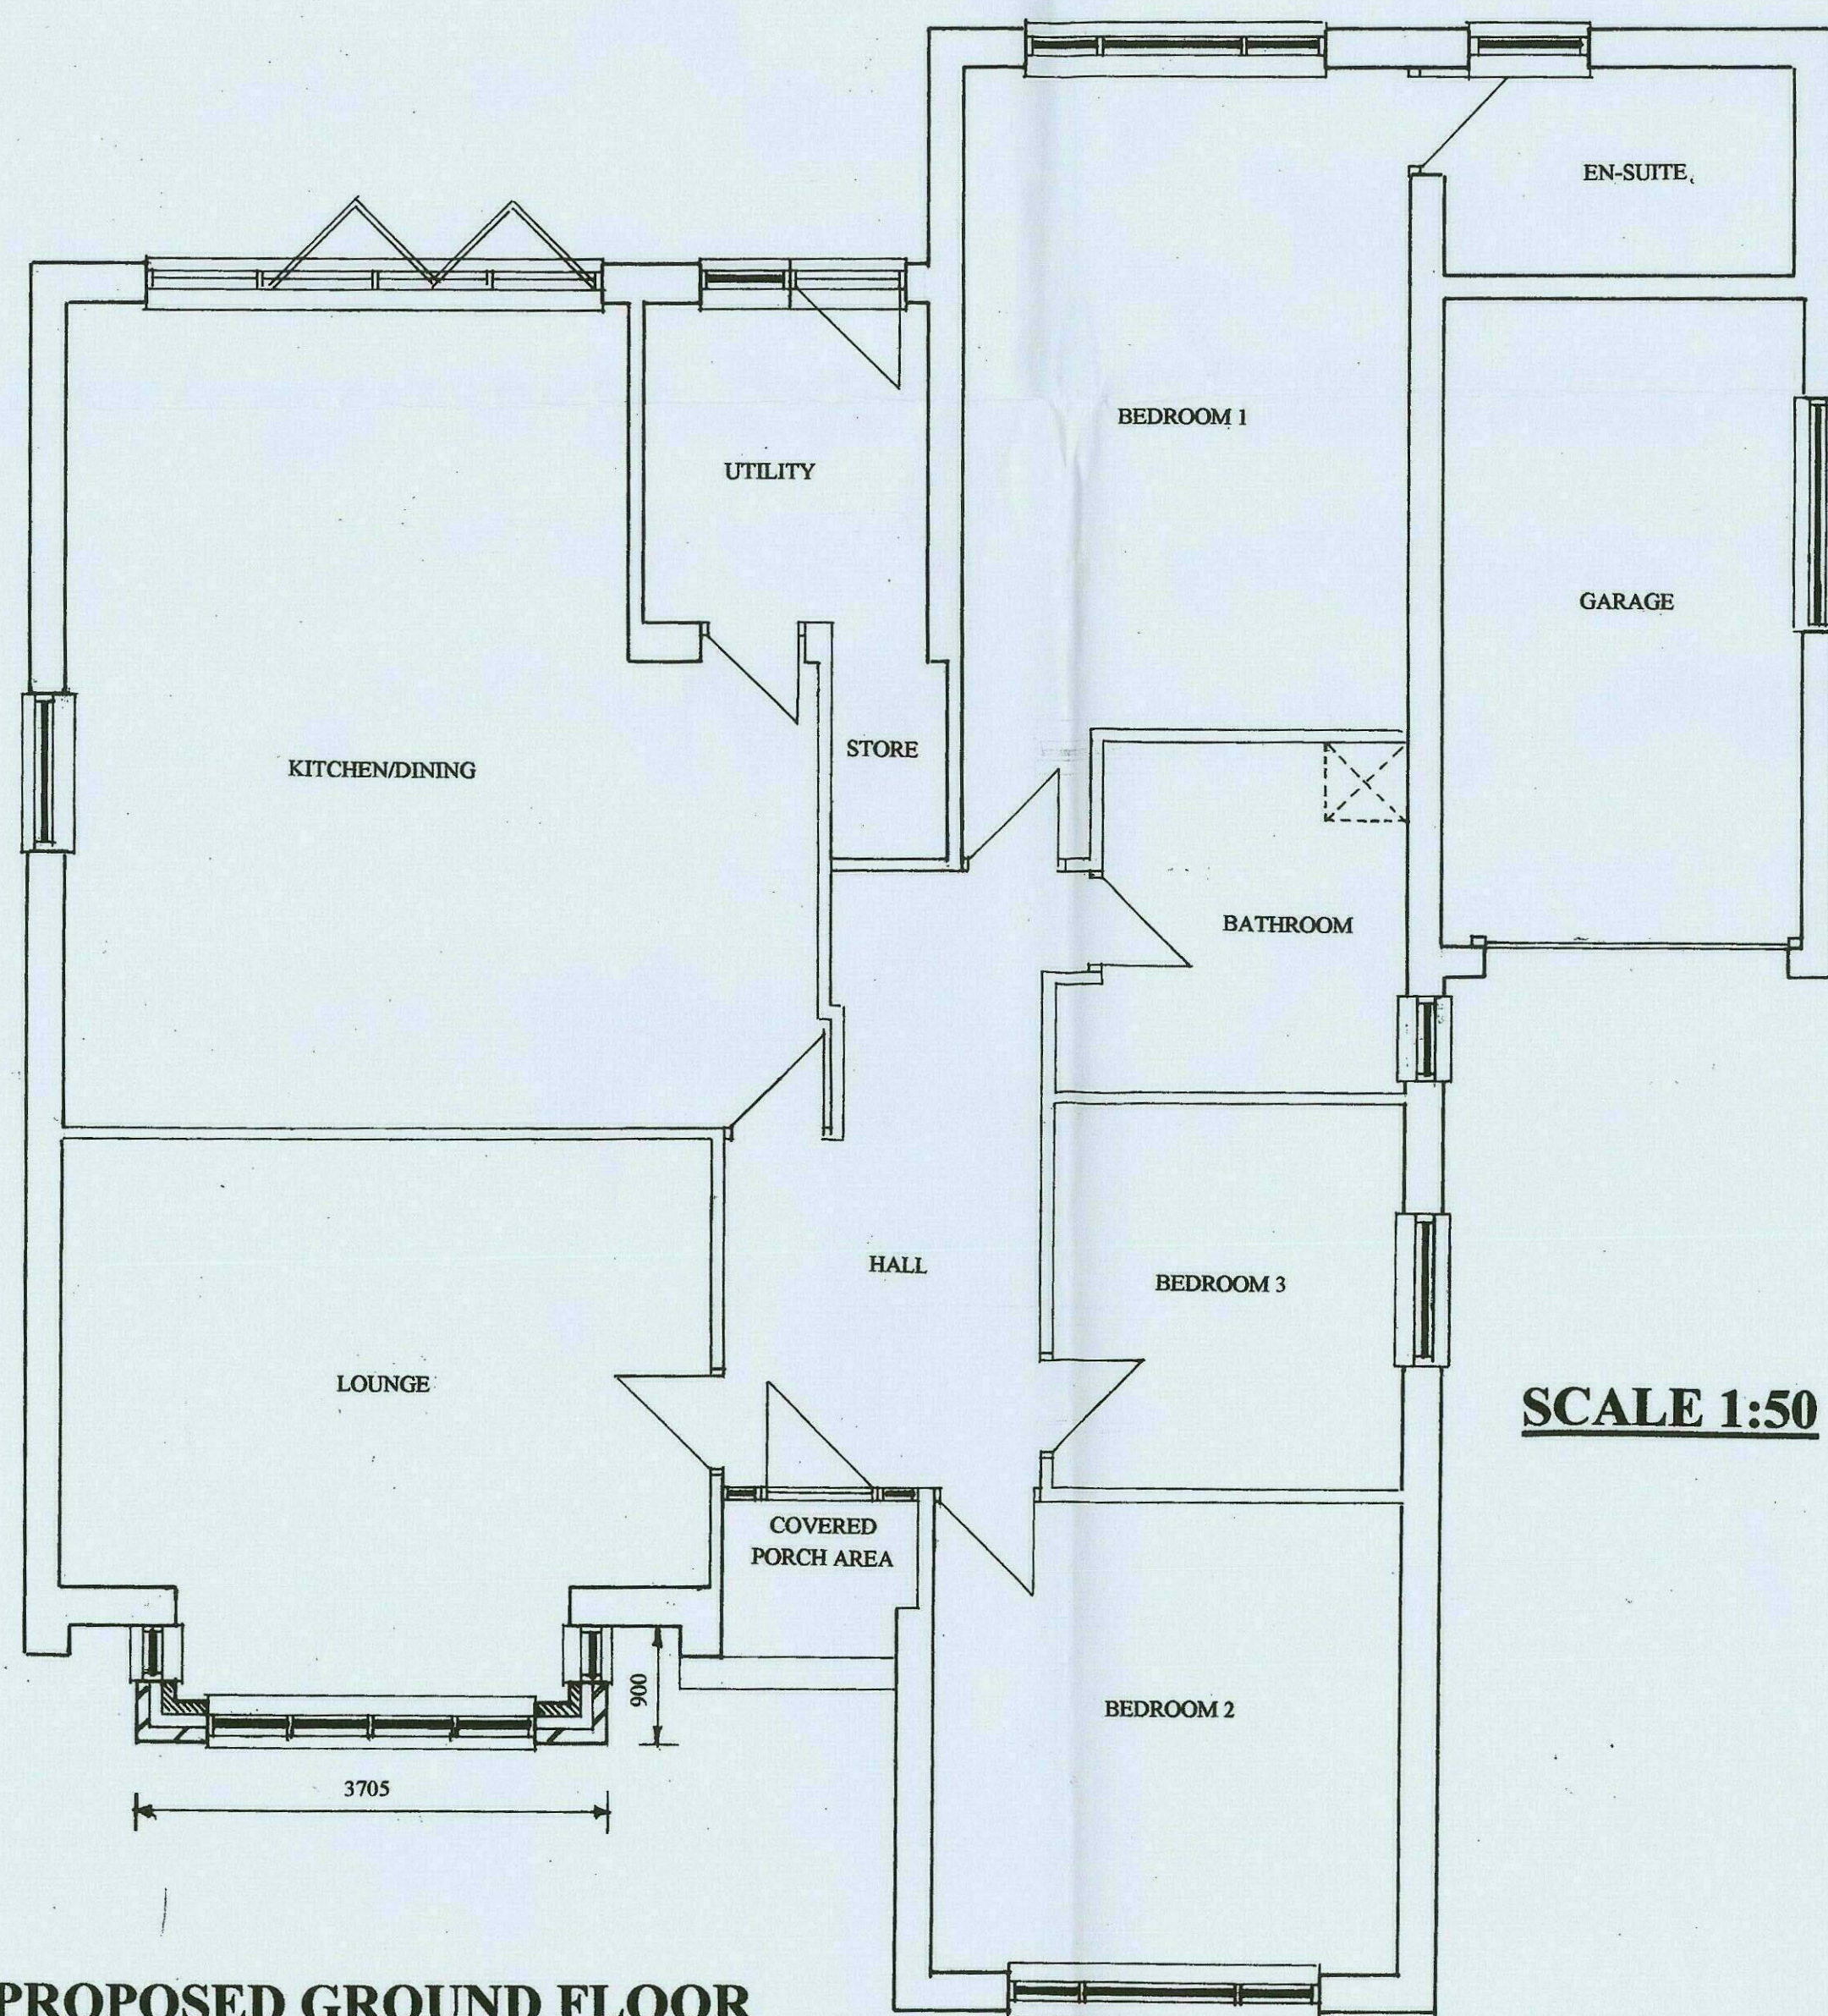

PROPOSED GROUND FLOOR LAYOUT

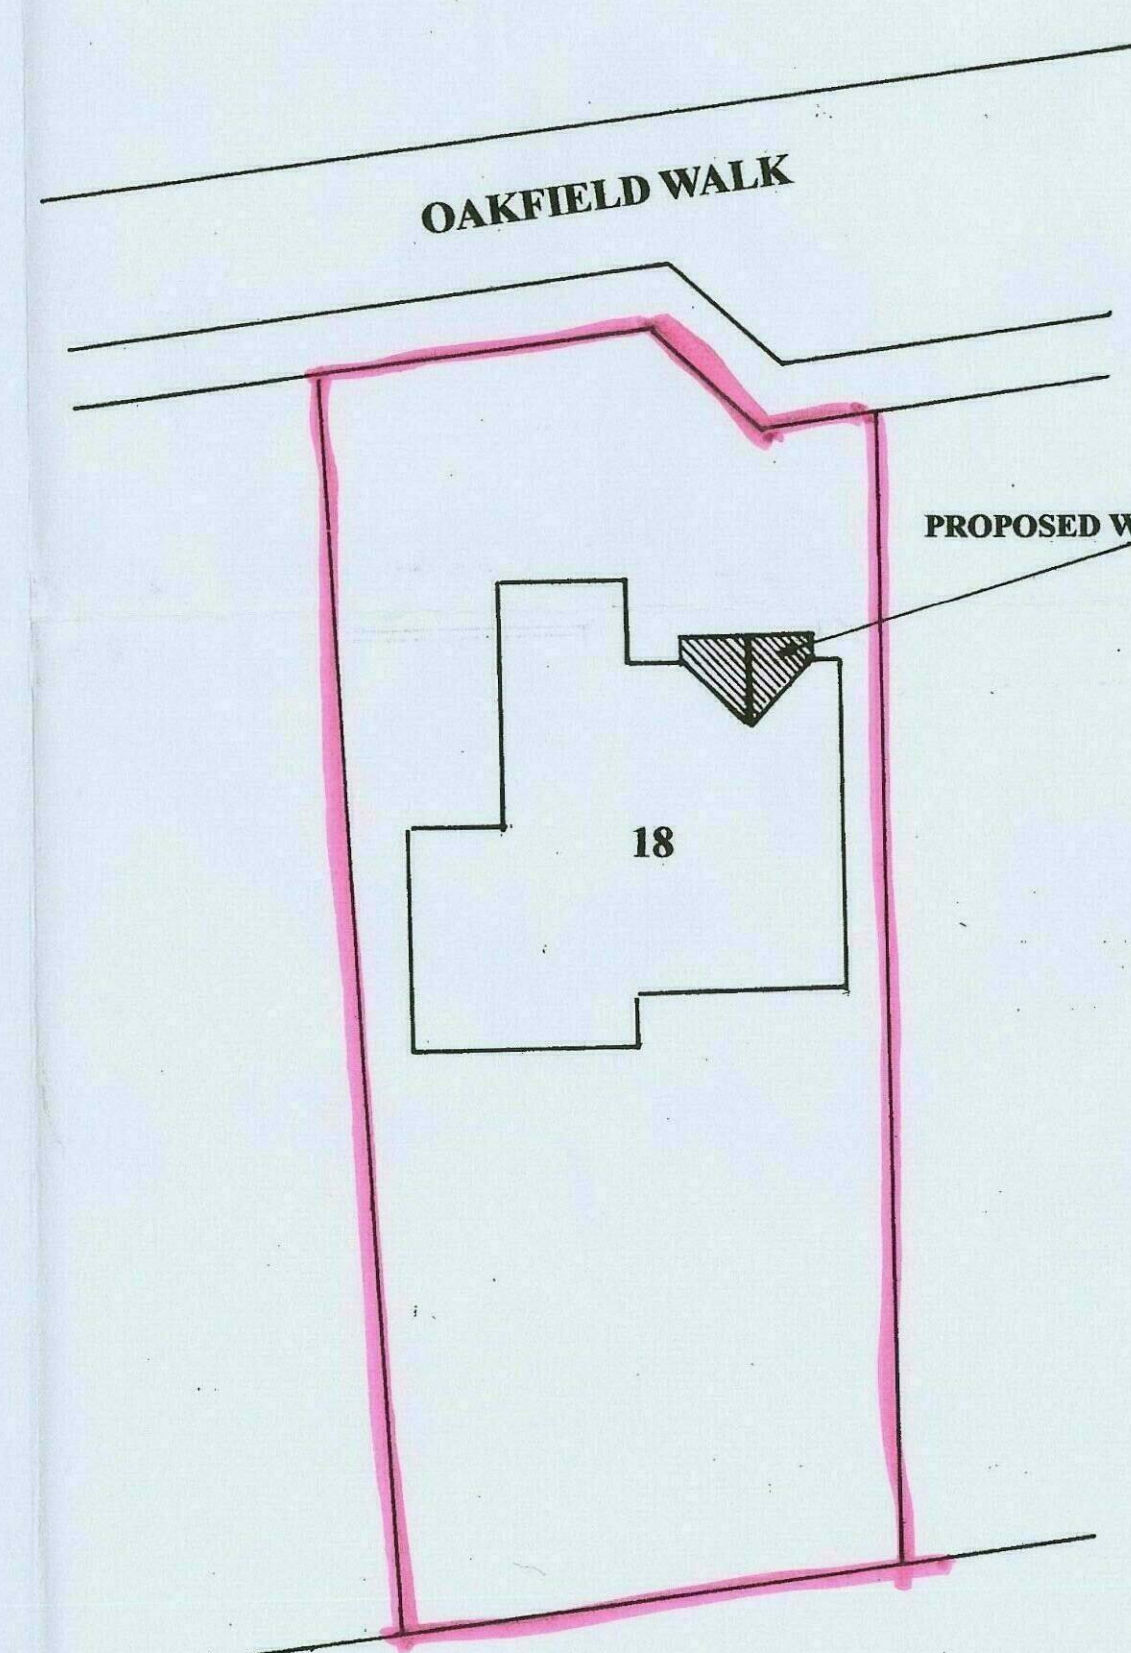

**PROPOSED BLOCK PLAN
SCALE 1:250**

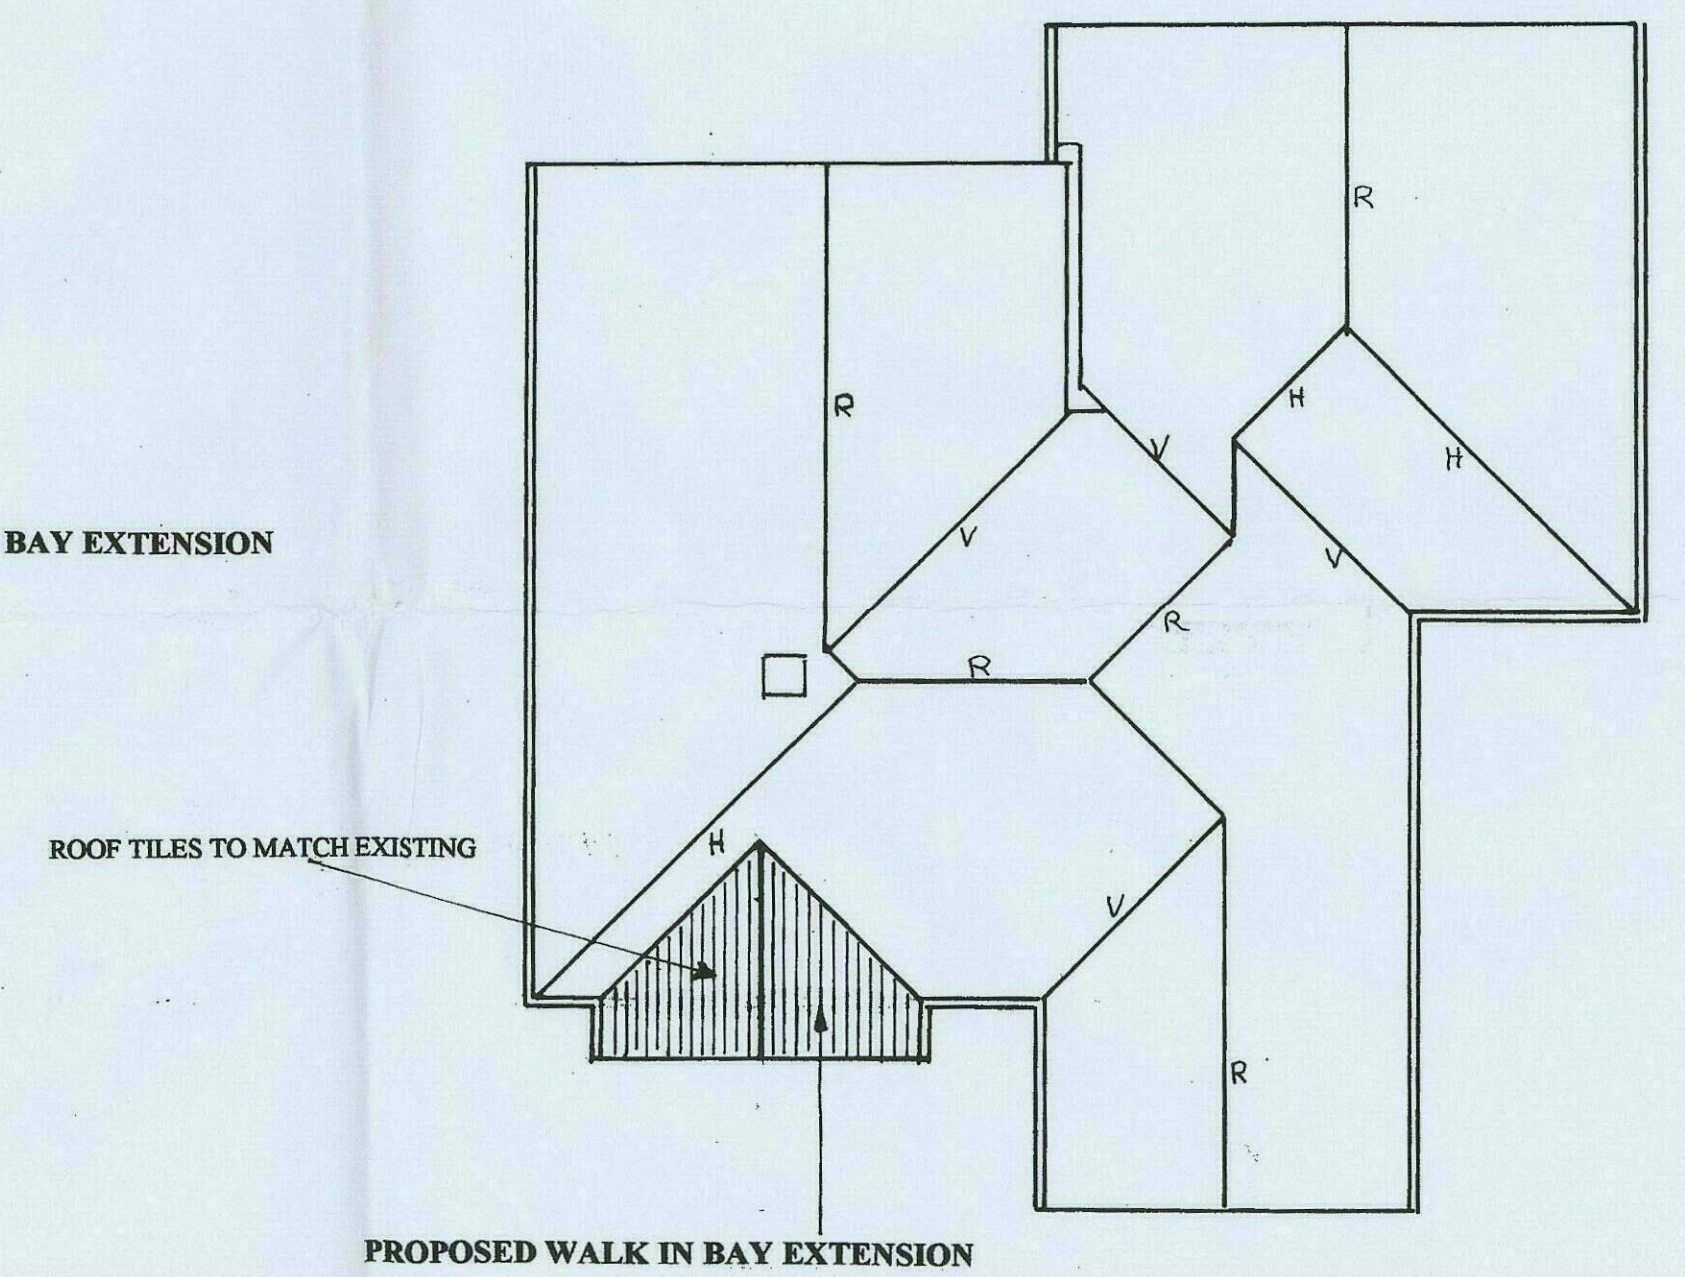

**PROPOSED ROOF LAYOUT
SCALE 1:100**