


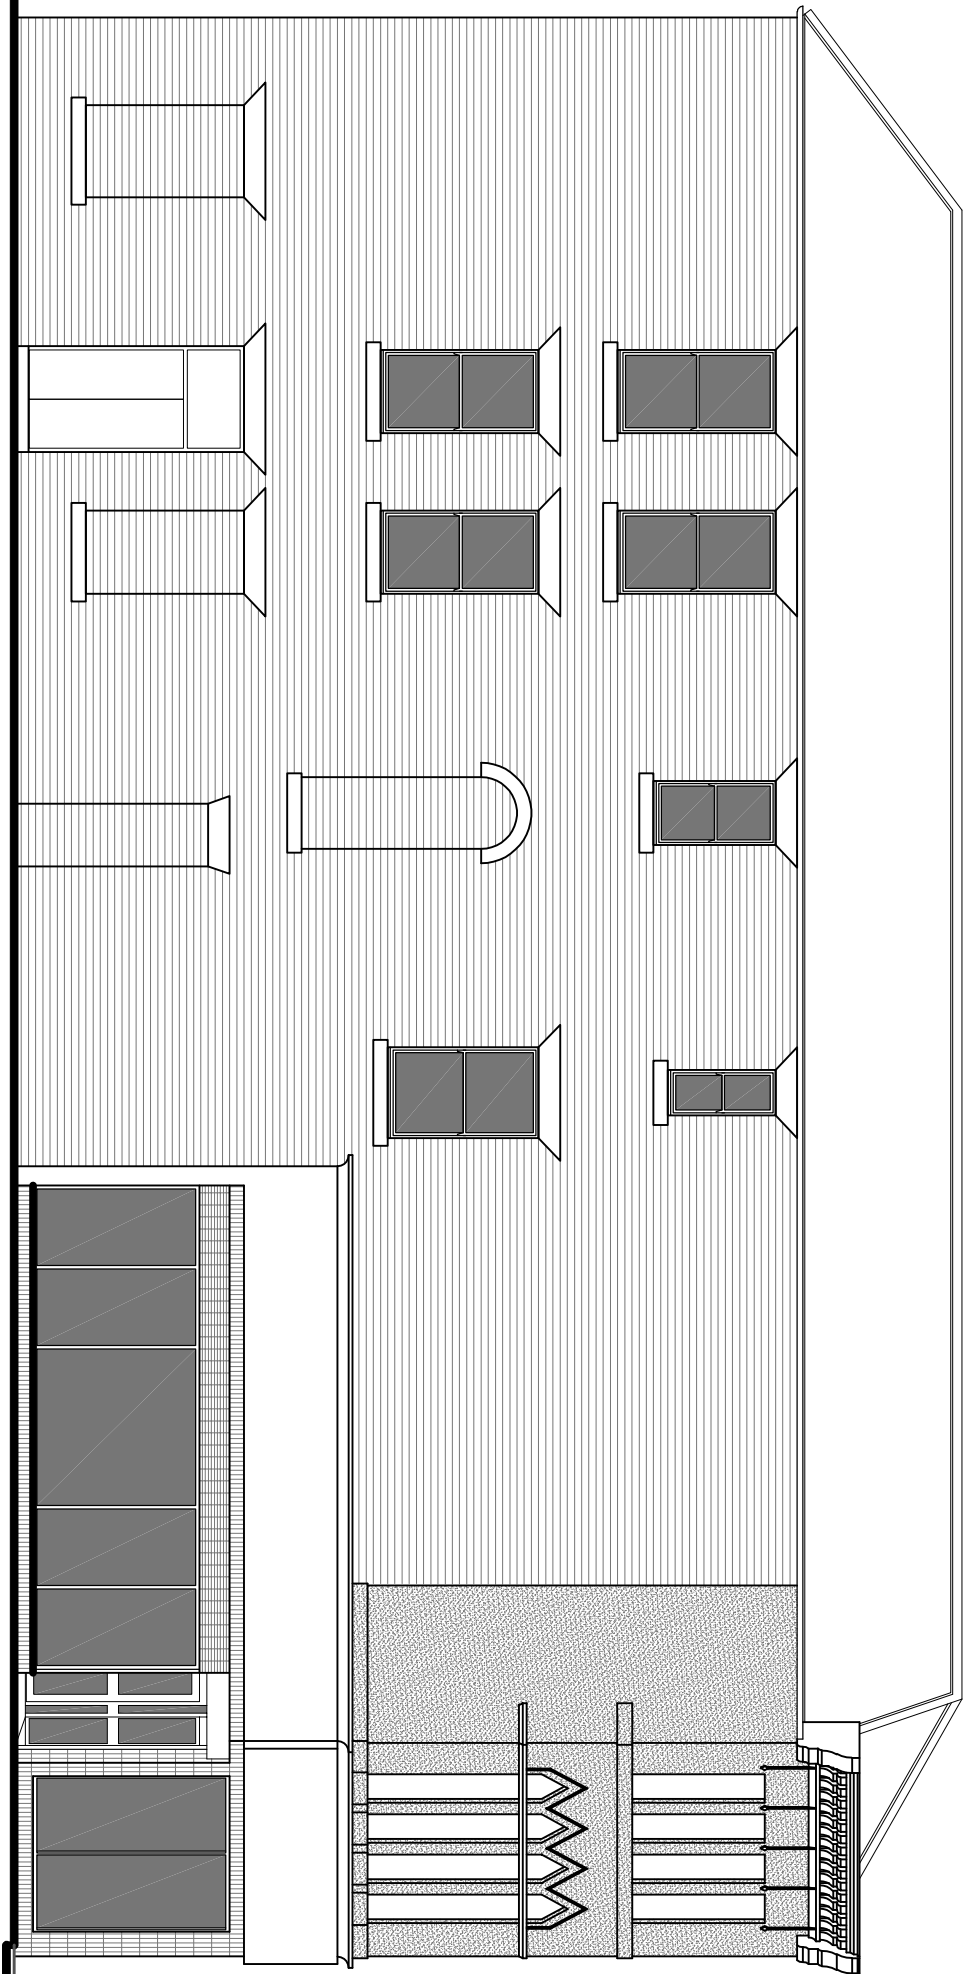

MATERIALS

- Walls - fair faced brickwork generally, dashed render to the main front elevation and rear side
- Roof - natural slate
- Rainwater goods - timber box profile gutters and cast metal downpipes
- Windows - painted timber single glazed vertical 1 over 1 sash windows generally, aluminium fixed screens to the main shop frontage
- Doors - painted timber flush to rear, aluminium fully glazed to the main shop frontage

ISSUED FOR PLANNING

REVISION	DATE	DRAWN	CHECKED	DESCRIPTION	SCALE	DATE
CLIENT					1:100@A3	JUL Y 2020
PROJECT	MR PAUL BICKNELL			DRAWN		CHECKED
DRAWING TITLE	60 ELDON STREET, BARNSELY			ML		
ELEVATIONS AS EXISTING		JOB NUMBER		DRAWING NO.		REVISION
SHEET 1 OF 3		2027		105		

South Facing Elevation As Existing

Scale 1:100@A3

TIMEARCHITECTS

Creative Conservation - Inspiring Design, Time Architects 226-228 Holme Lane, Sheffield, S64JZ
Registered Company Number in England and Wales: 8033383, Director: Michael Leigh
W: www.timearchitects.co.uk E: info@timearchitects.co.uk T: 0114 430 0114
© all rights reserved, report all discrepancies, do not scale from drawing, check dimensions on site