




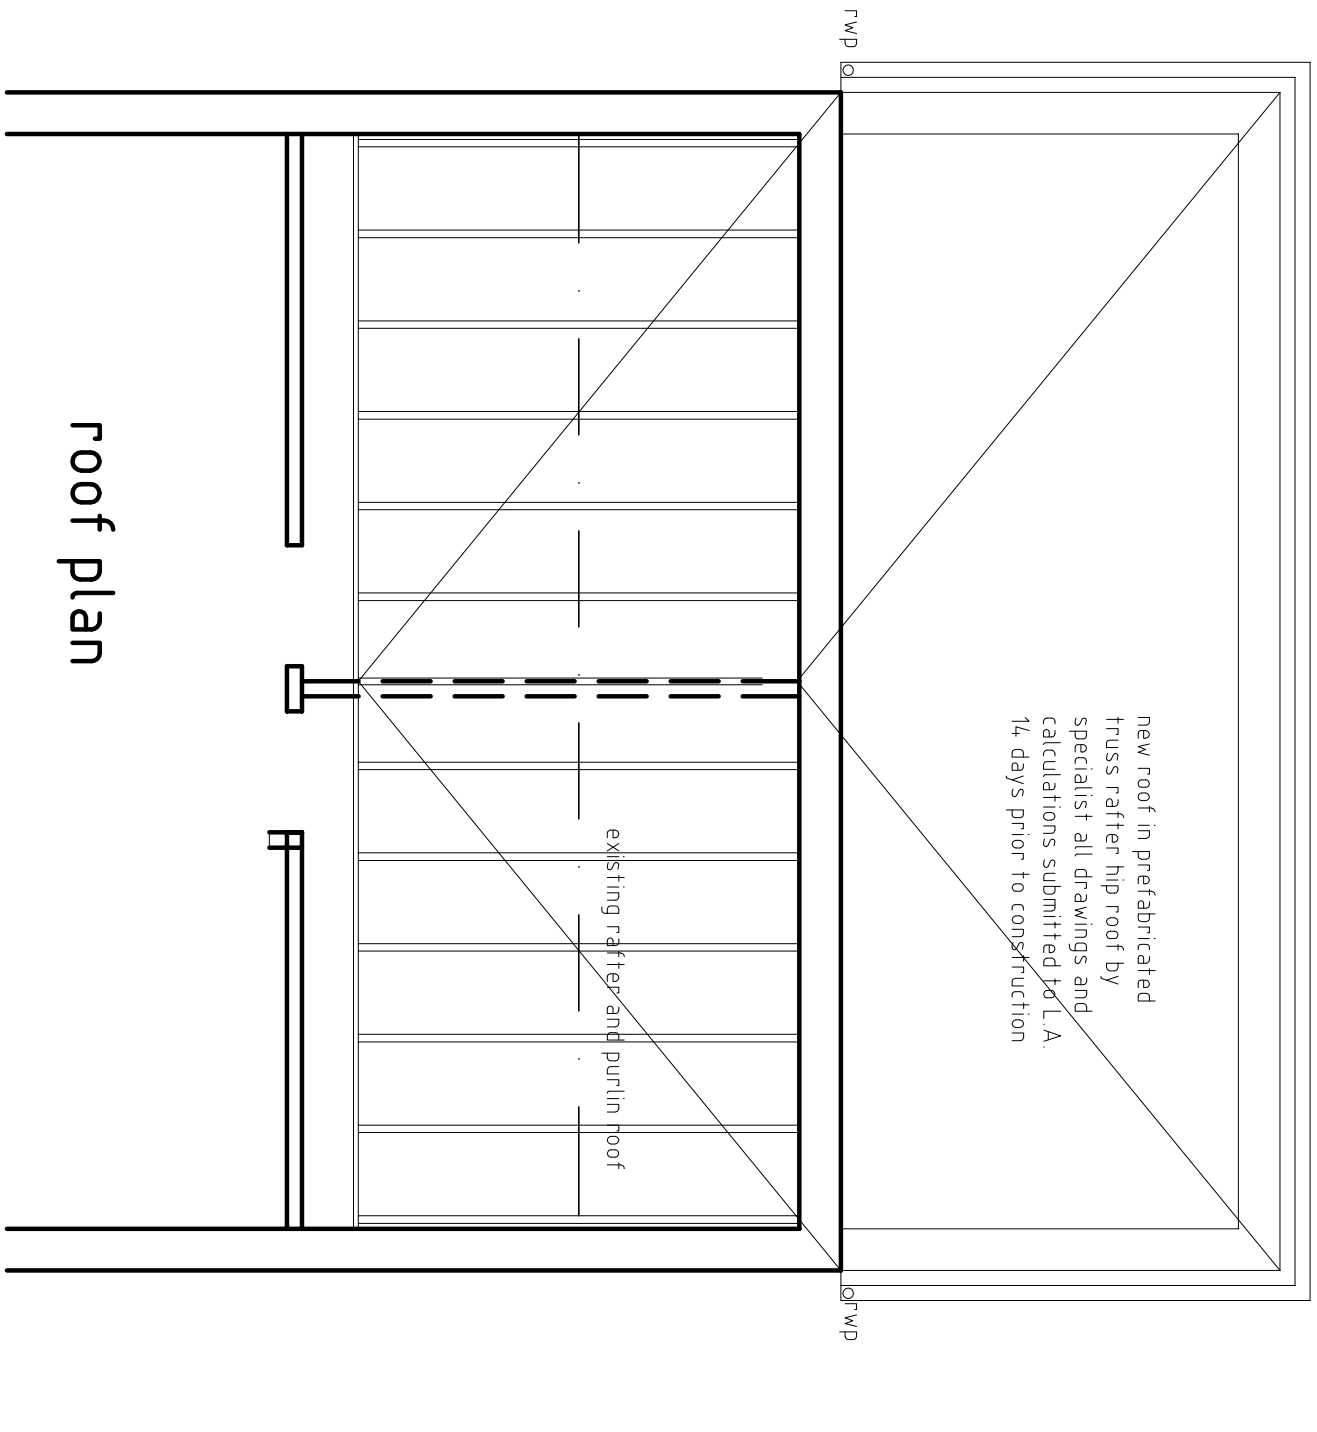


roof plan

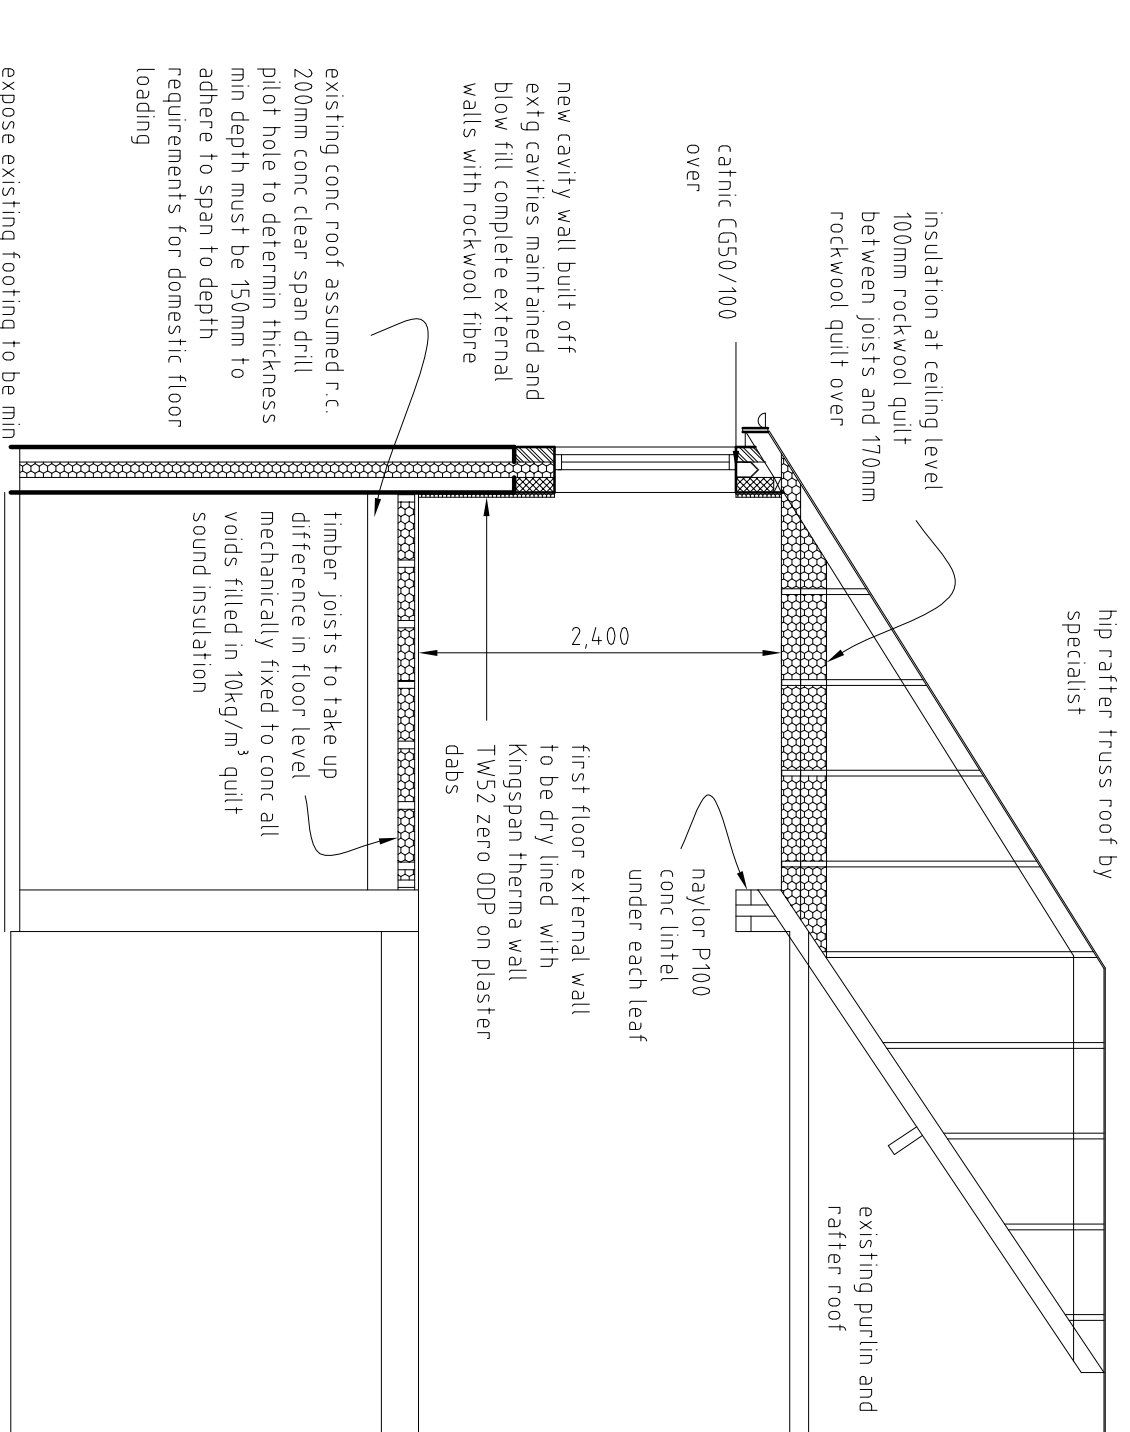


section A

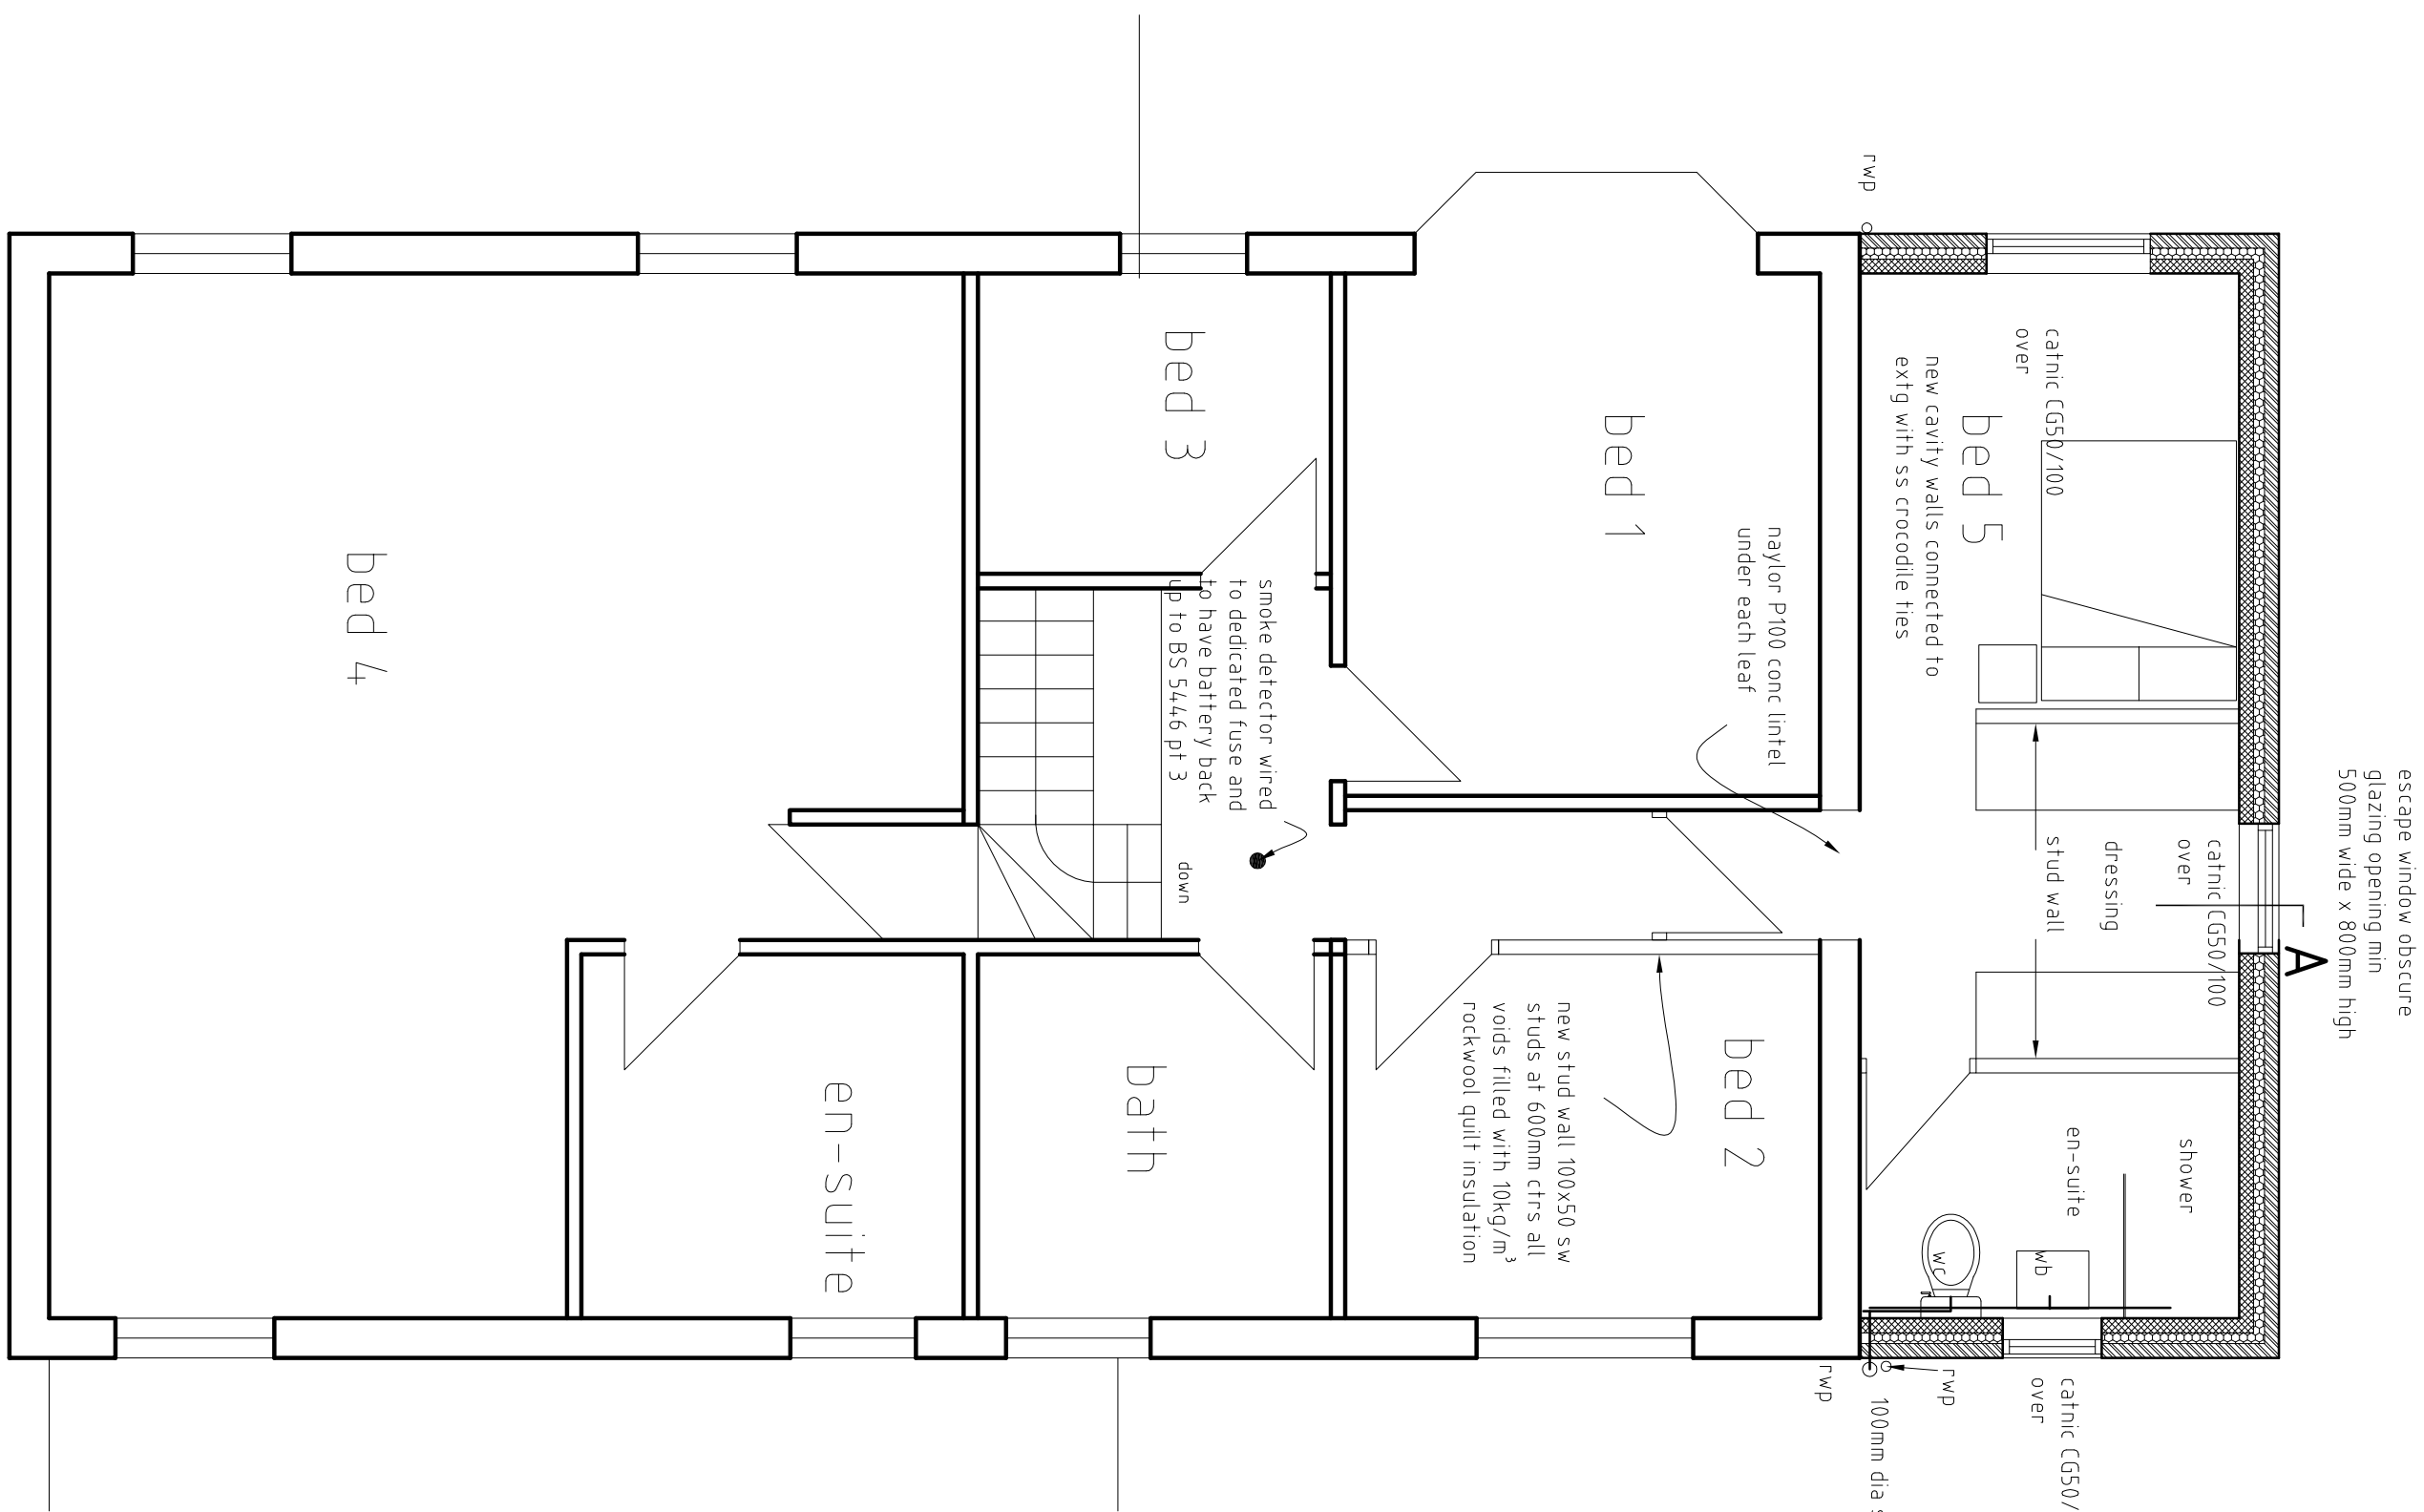


first floor
proposed 1:50

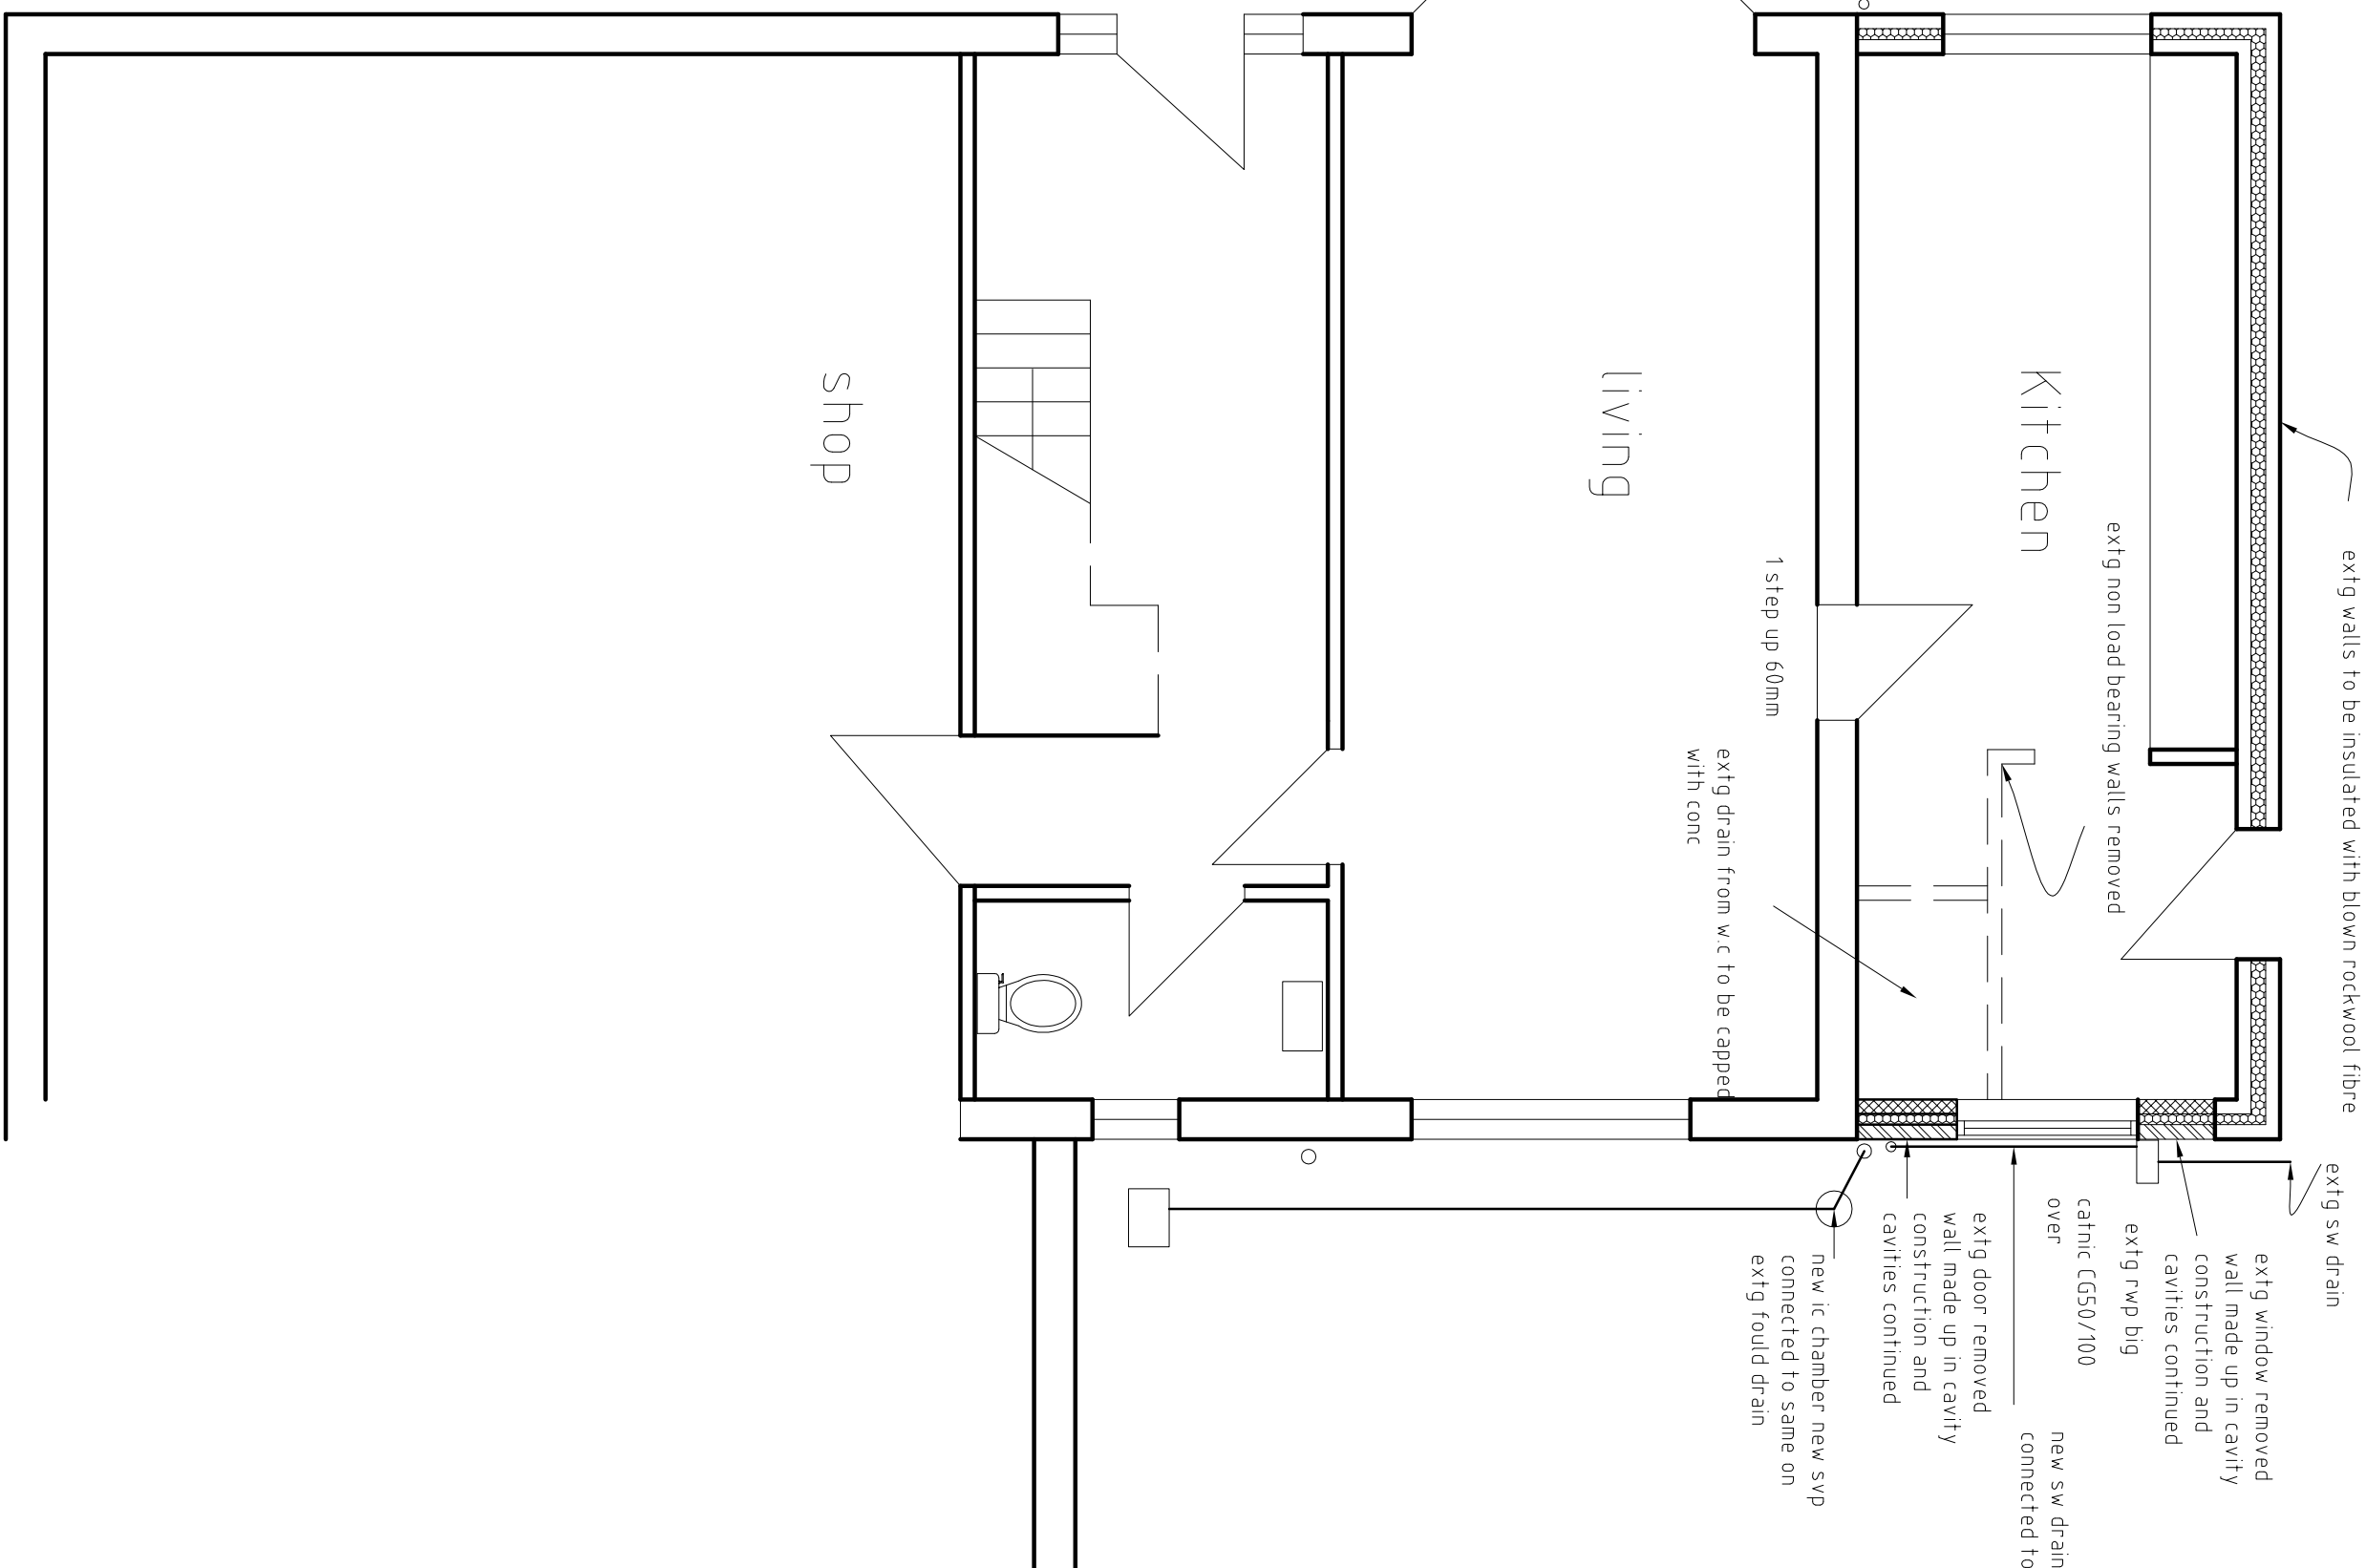


ground floor
proposed

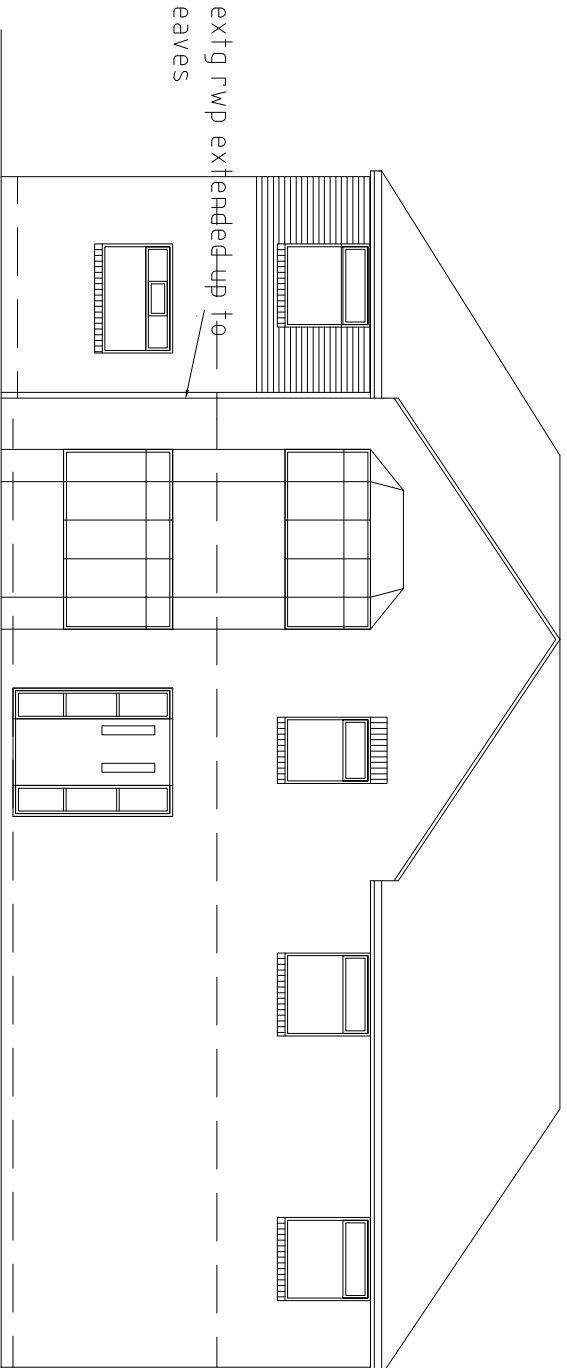

front
proposed
1:100

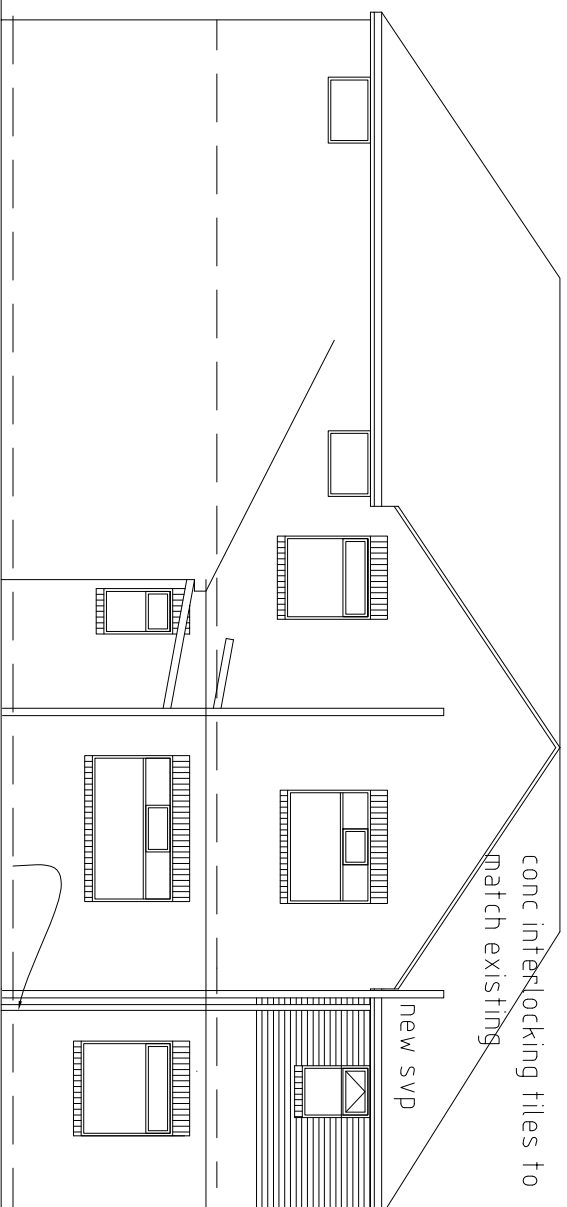

rear
proposed

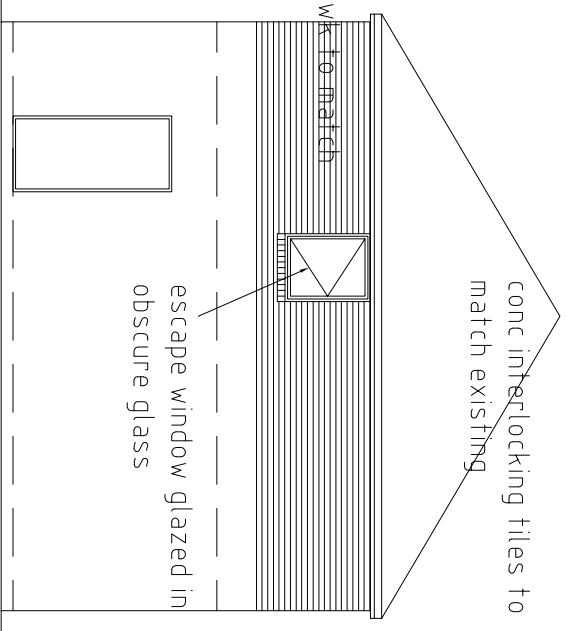

side
proposed

roy harrison architects			
41 A Staincross Common s.yorkshire S75 6JF Telephone/Fax (01226) 381883 E-Mail: royarch@iscall.co.uk			
Client Rajbir Bains			
Project Extension to dwelling 288 Sackup Lane Staincross			
Title proposed plans sections elevations			
Date	Drawing No.	Scale	
1/12/11	rh/119/2	1:50 1:100	
Sheet 1 of 1	Revision	Drawn rh	