
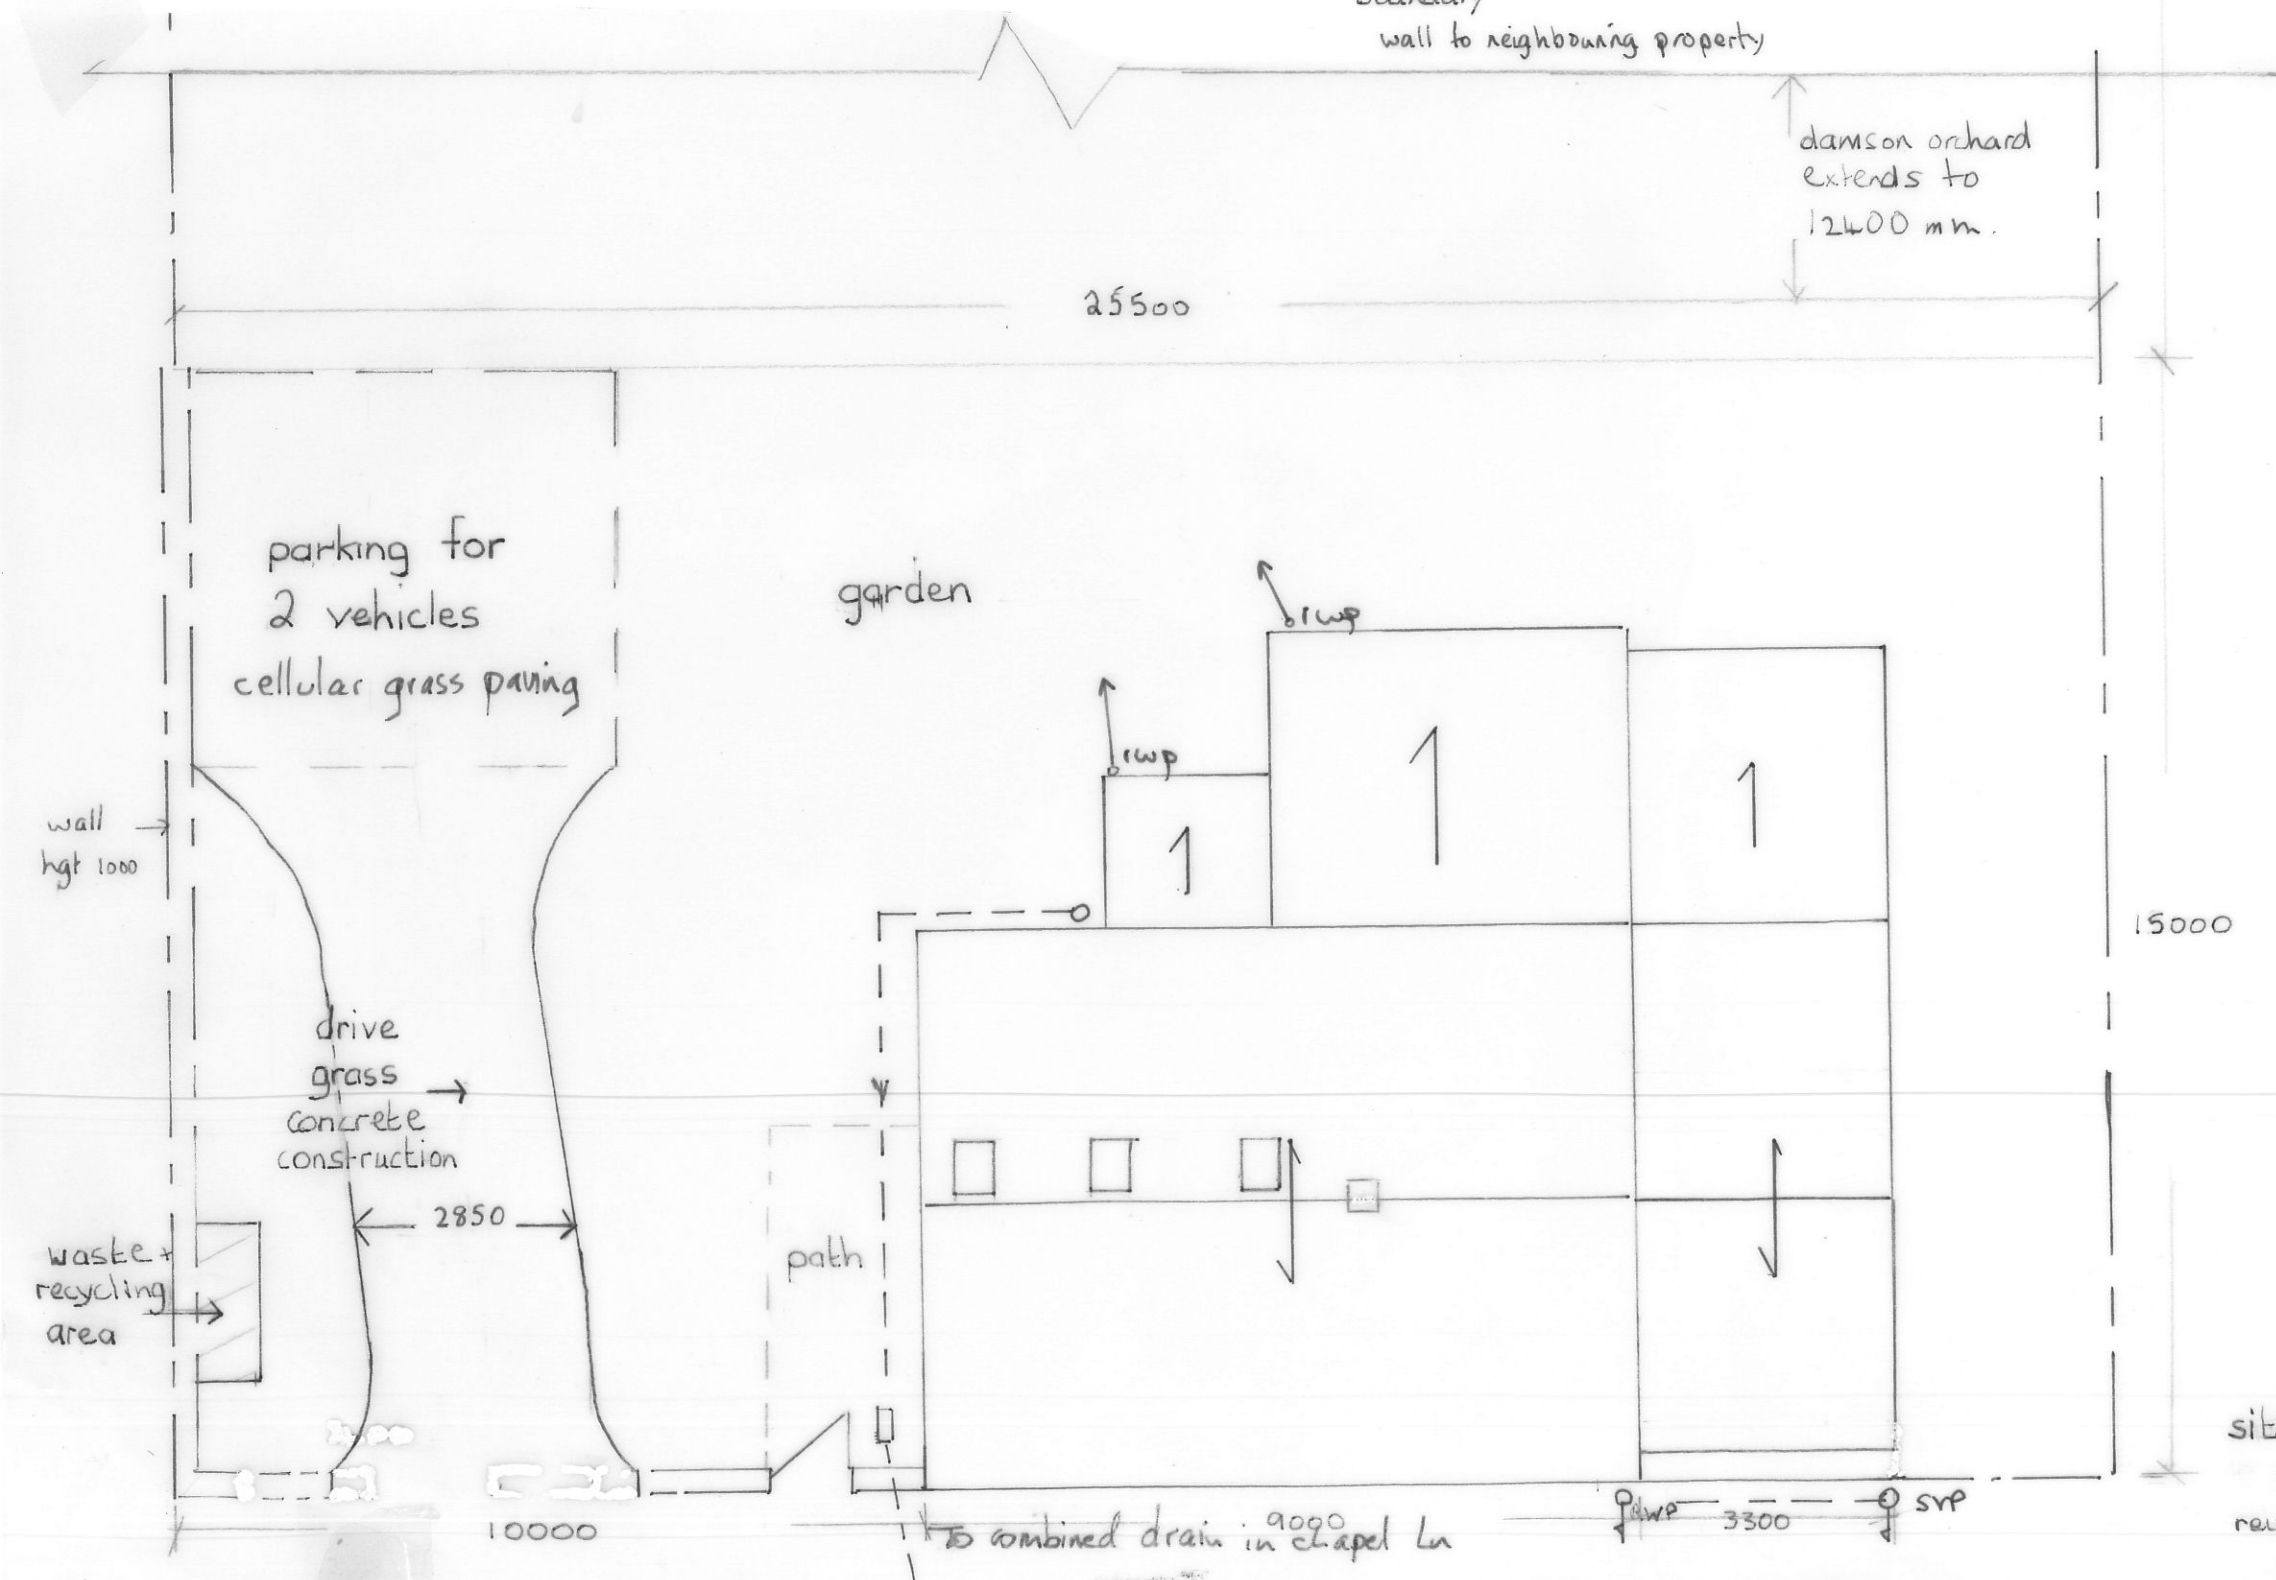


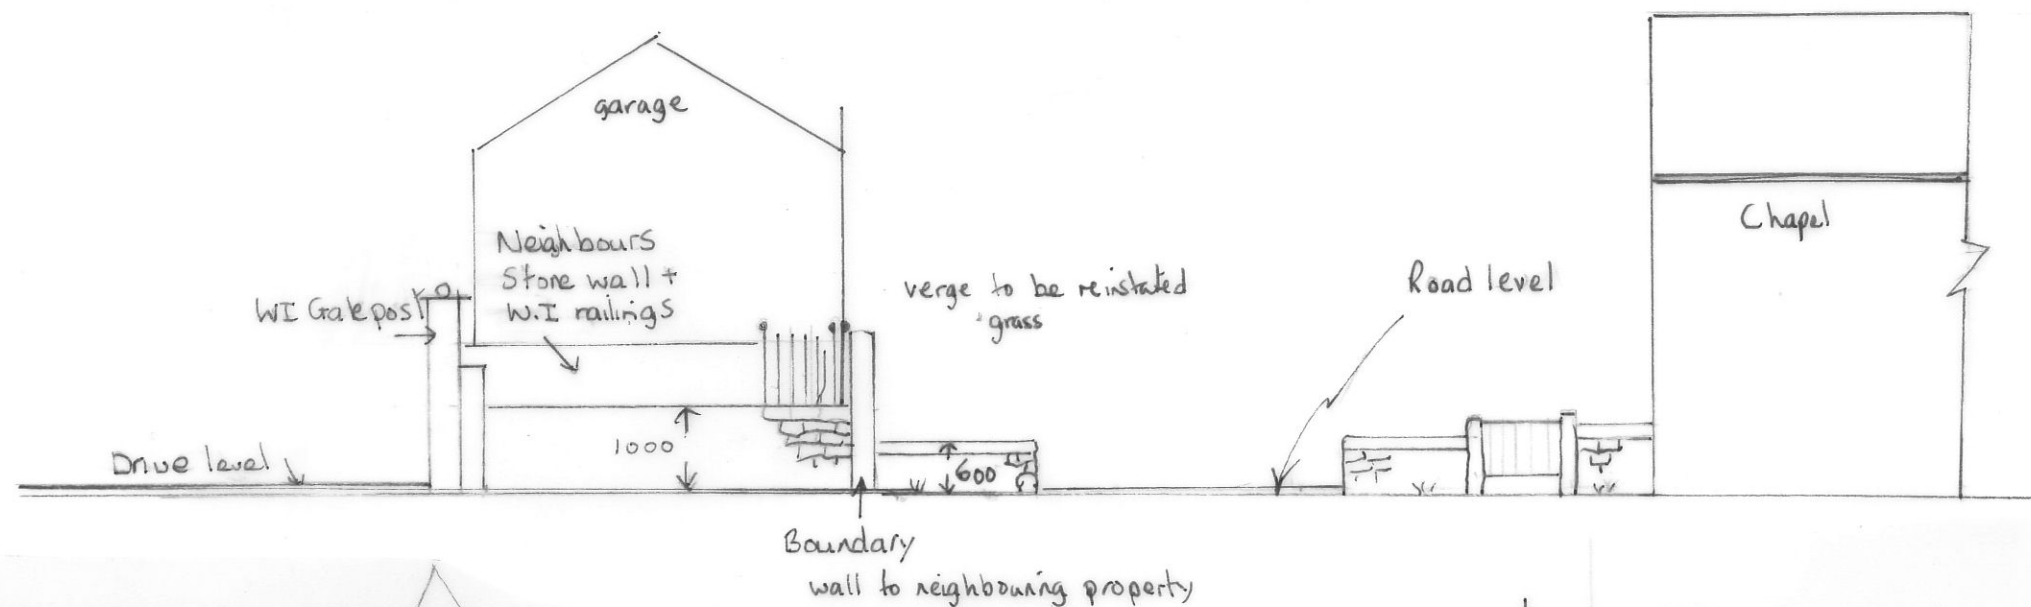

site plan - proposed
scale 1:100
revision A - 6.8.12

Scale 1:100 at A3
Drawing 09-Revision A
E Sheldon
Methodist Chapel
Chapel Lane
Billingley
S72 0H2