



Proposed External Signage The Glass Works, Barnsley

05.11.2021


360
signs&vm

The Bakery, Greenwood St,
Salford, M6 6PD


info@360signs.co.uk

www.360signs.co.uk

0161 743 1001

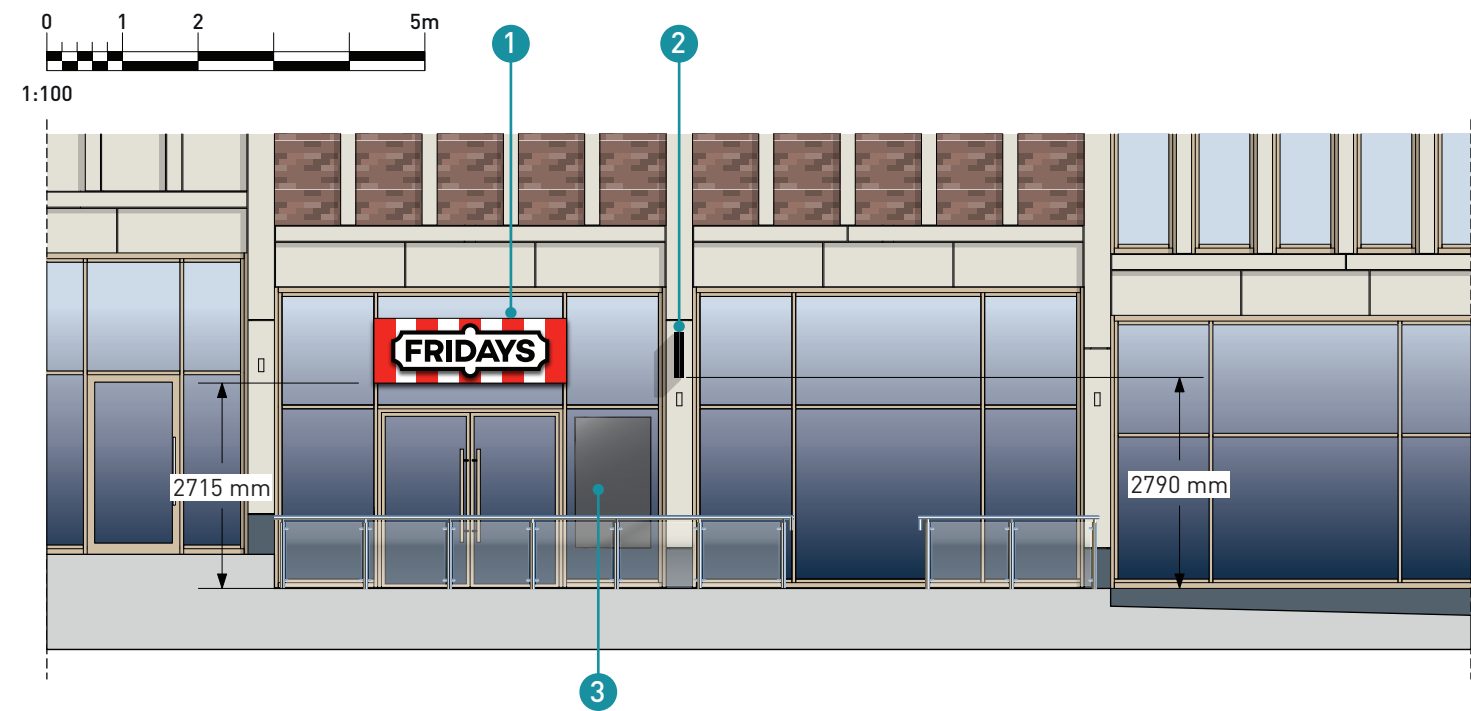


FRONT ELEVATION

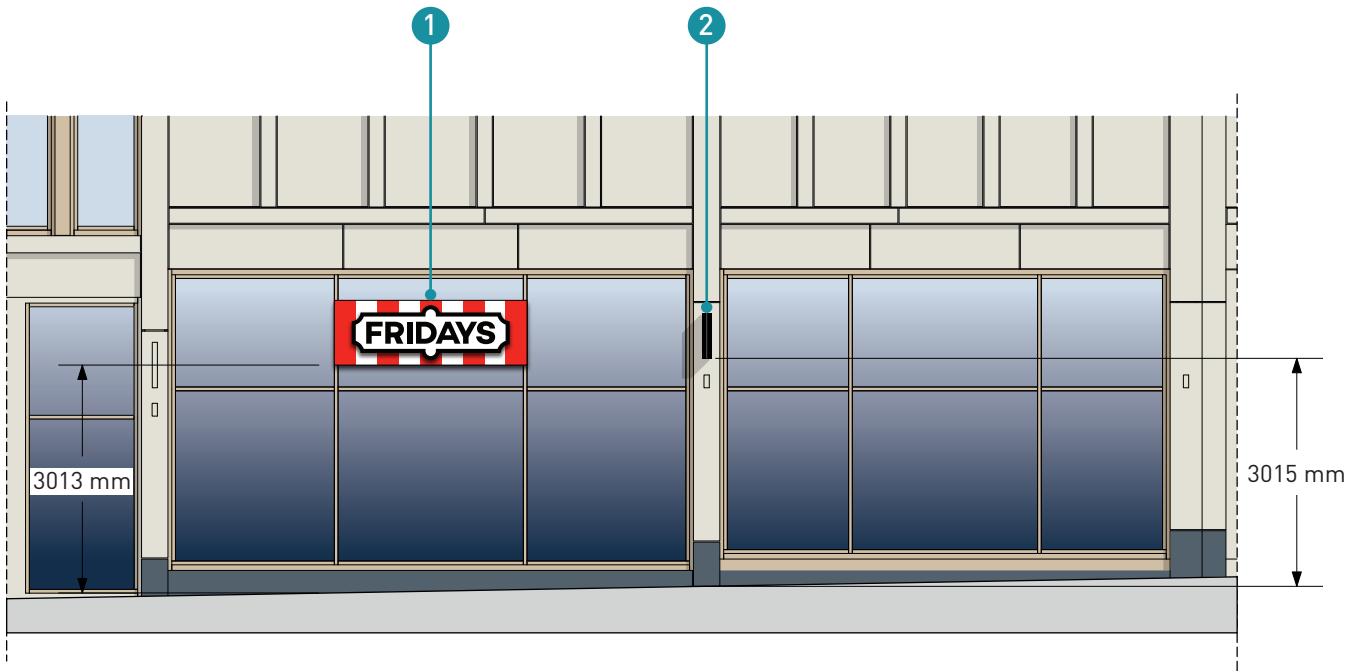

SIDE ELEVATION

1 FASCIA SIGNS - SCALE 1:20 @ A3


2x fabricated aluminium tray fascia signs finished white & having red vertical stripes.
2x stood off, built up, rim & return aluminium lozenge "FRIDAYS" boxes, powder coated RAL 9004 black with clear acrylic backs & opal acrylic faces with bonded black RAL 9004 letters to face.
Lozenge boxes to be internally illuminated by means of white LEDs to give rear halo illumination & face illumination.
Signs to be fitted to rails & fixed to the vertical window mullions.
Illumination in Candelas: 495 cdm2

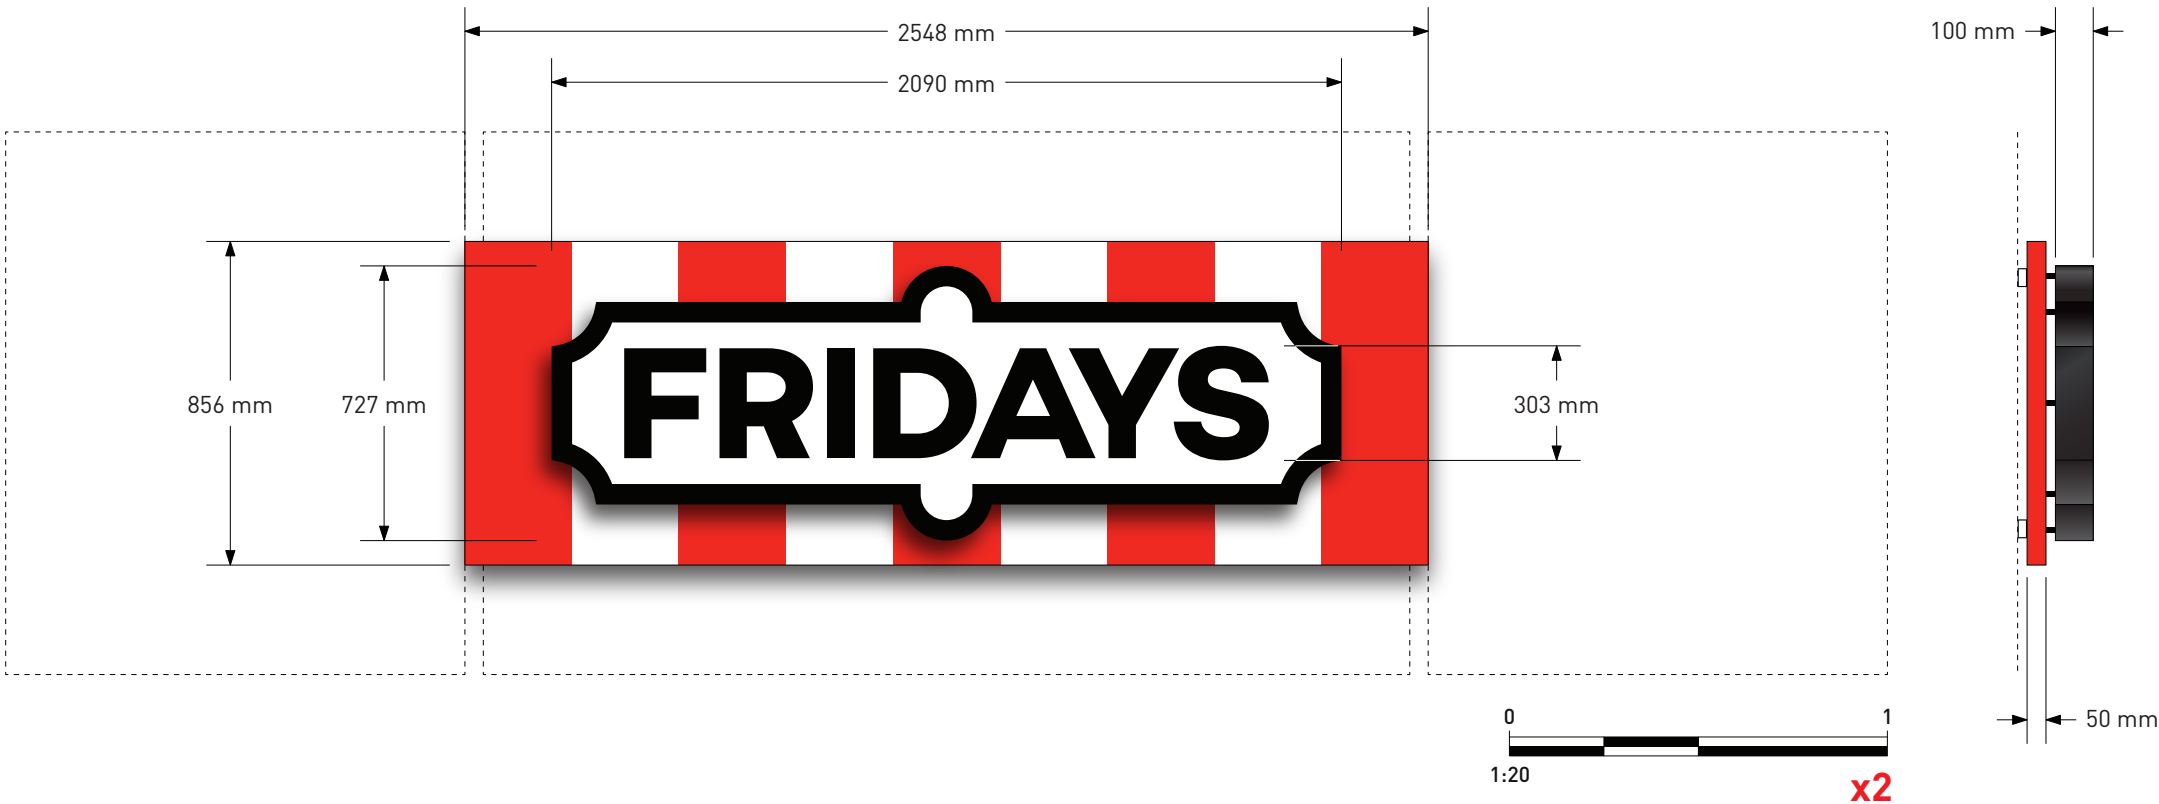

2 INTERNALLY ILLUMINATED PROJECTION SIGNS - SCALE 1:10 @ A3

2x Internally LED illuminated Projection signs consisting of back to back aluminium rim & return trays with opal acrylic faces & applied vinyl graphics to each face.

Illumination in Candelas: 462 cdm2

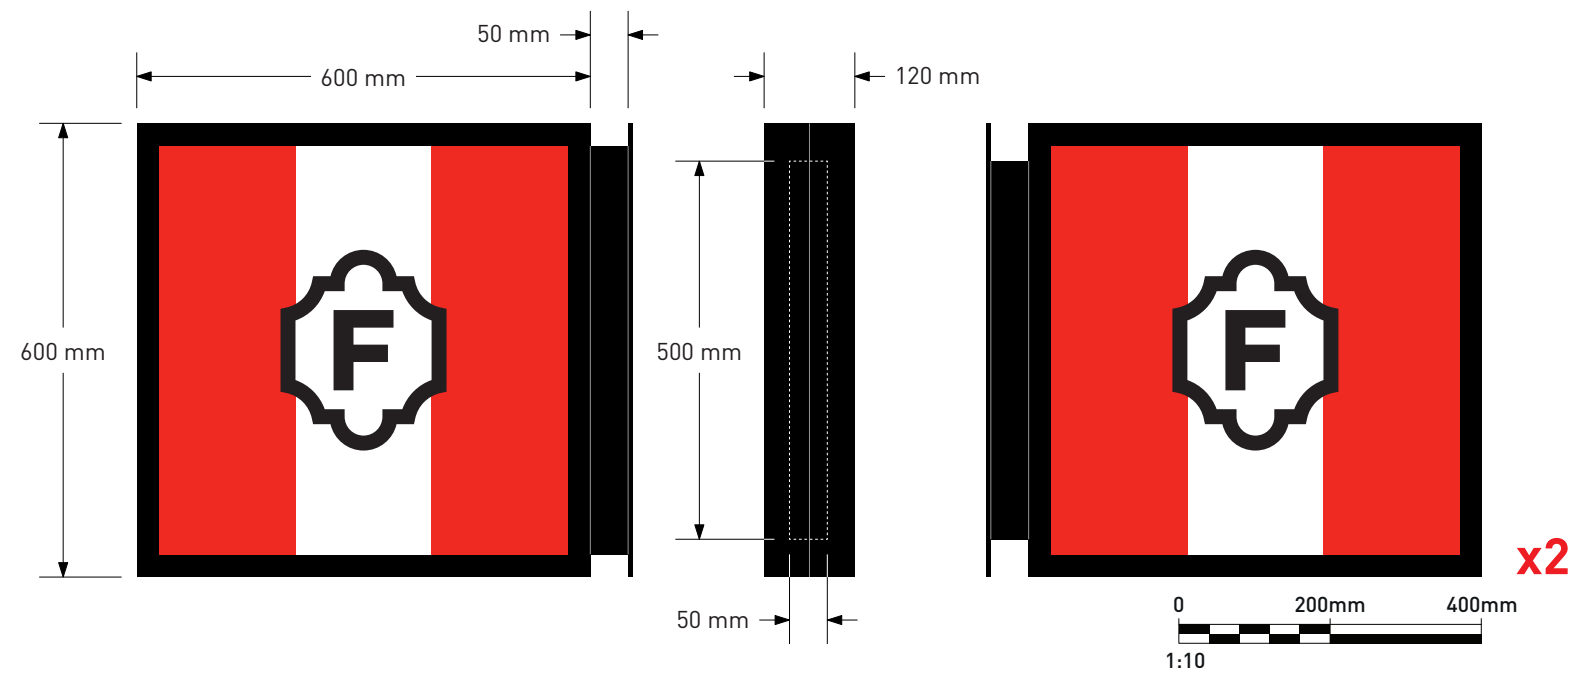

3 DIGITAL MENU DISPLAY

1x 75" digital screen menu display positioned behind window (by others).

Existing



Proposed



Existing



Proposed

