


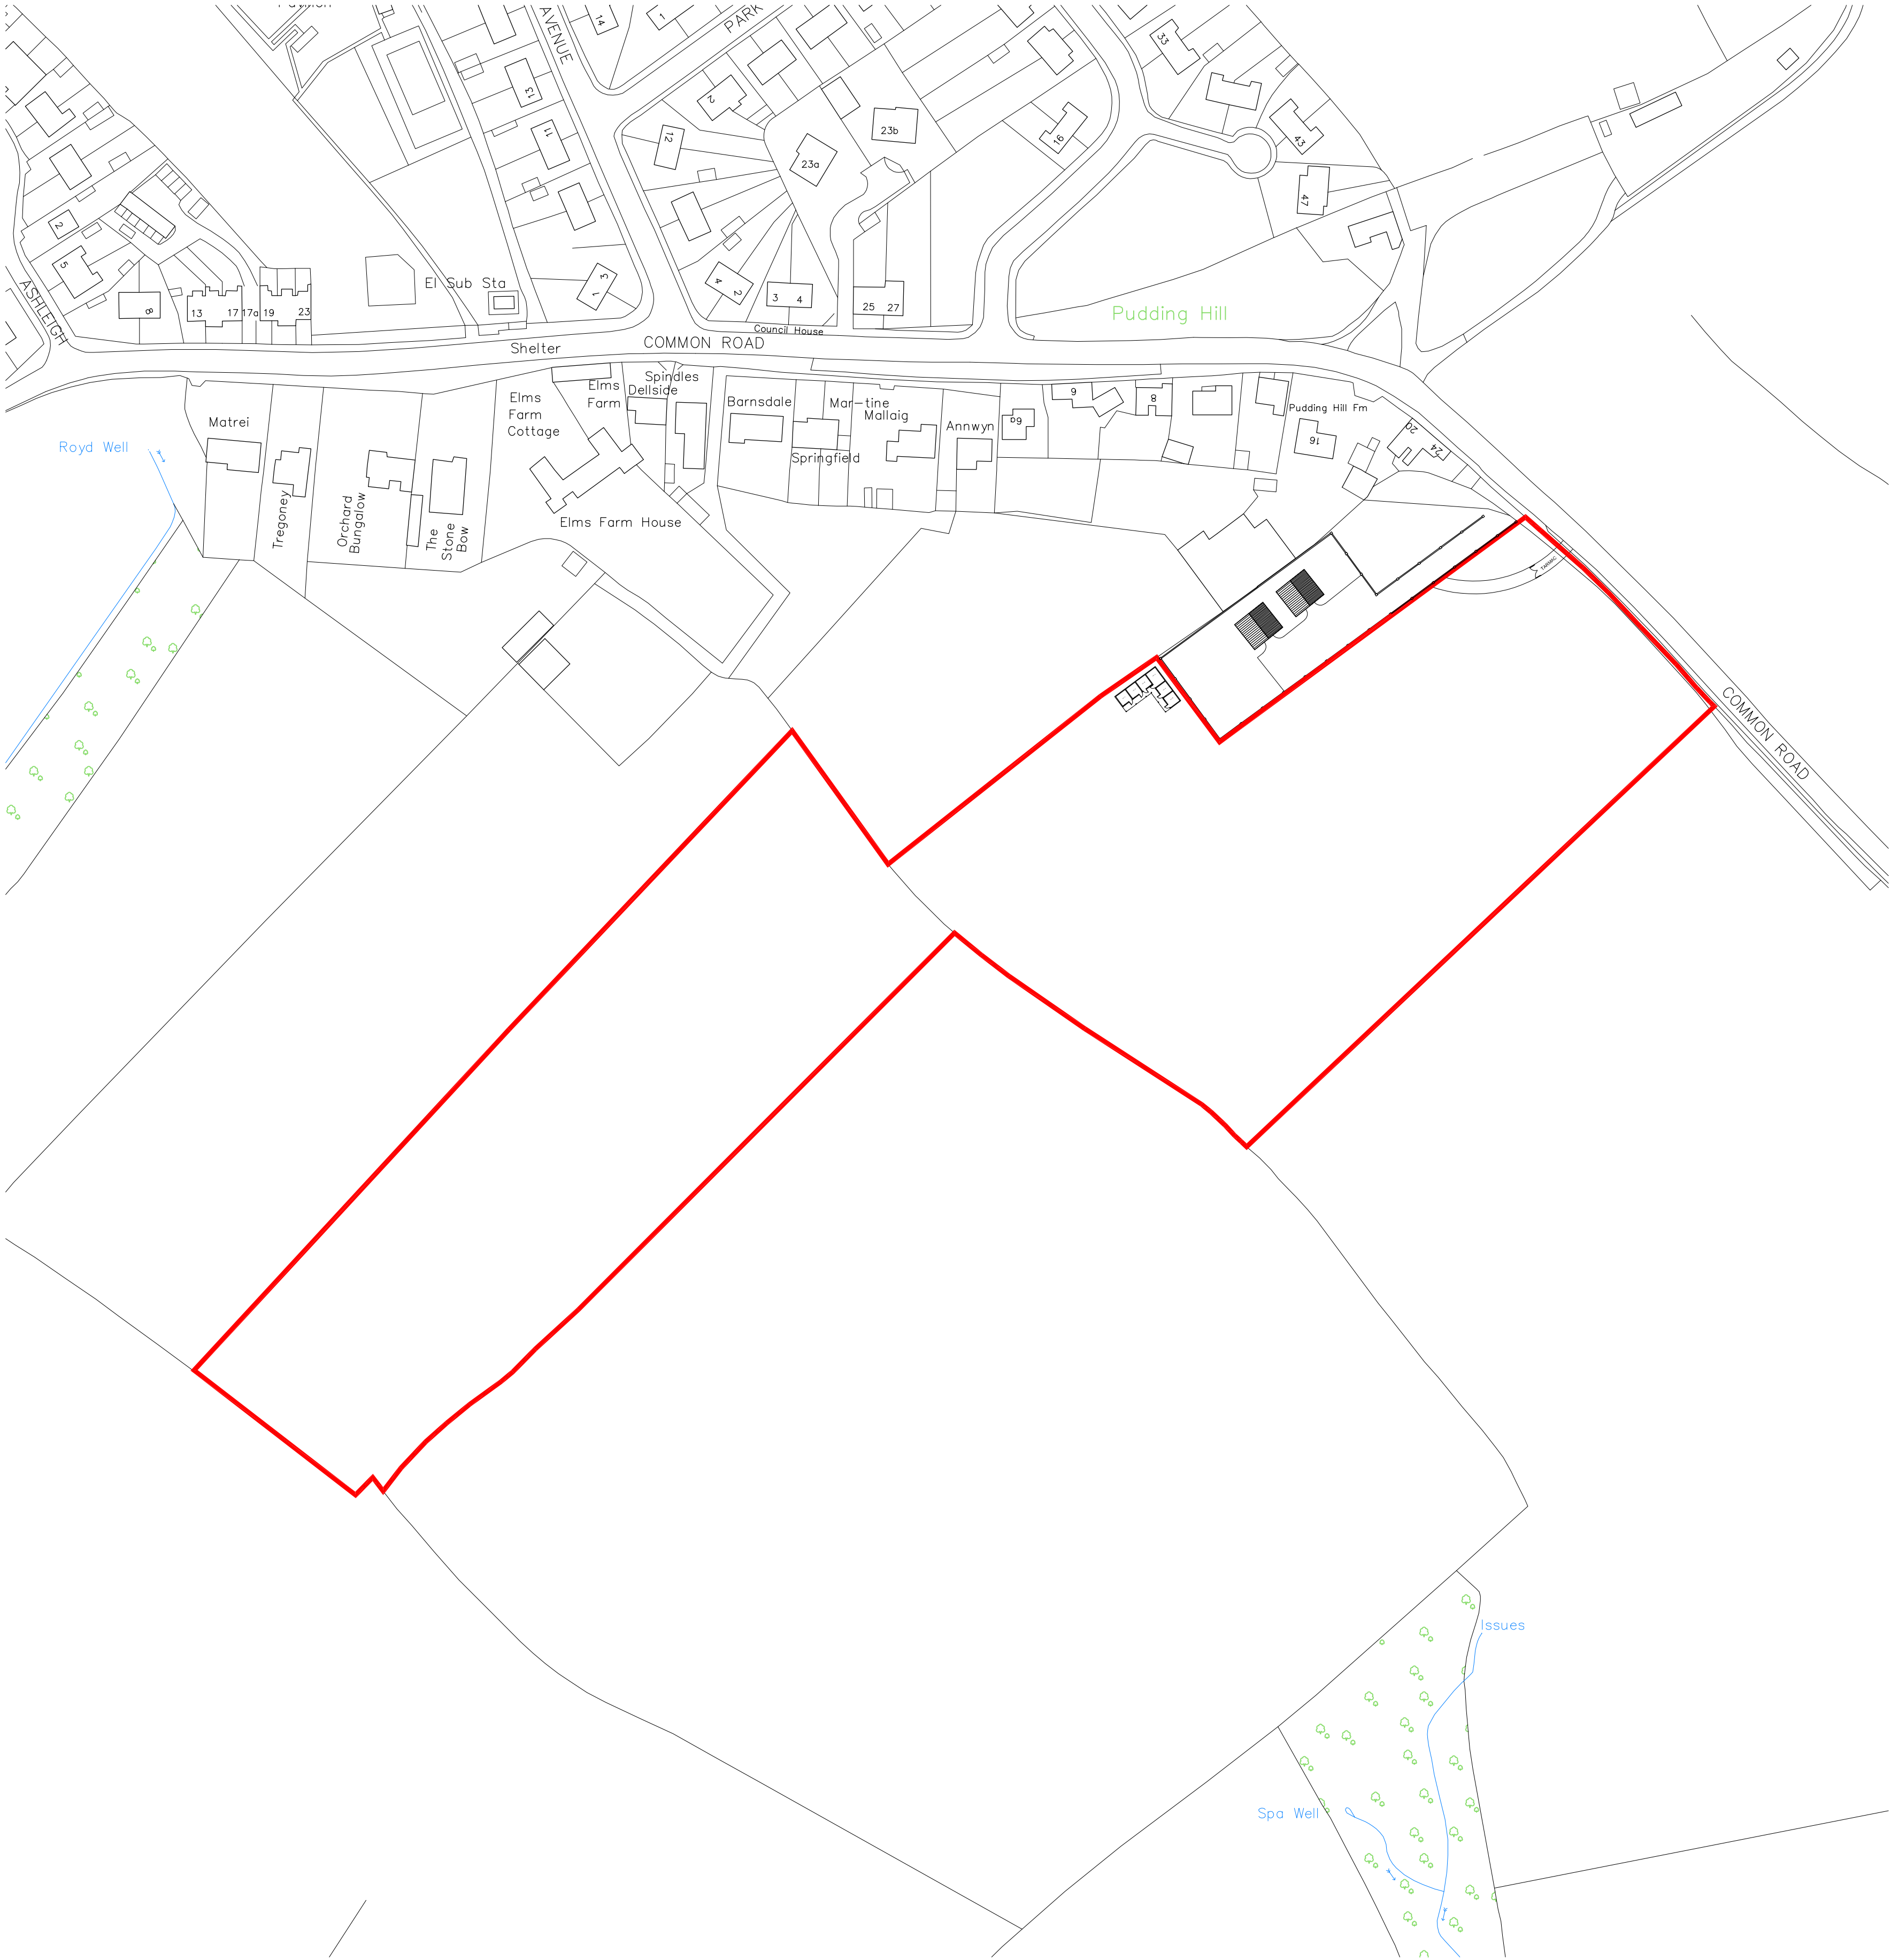

PROPOSED LOCATION PLAN
SCALE 1:1250

Revision	Date

				Coda Studios Ltd 70-71 Cornish Place, Cornish Street, Sheffield, S6 3AF tel: 0114 2796003 e:information@codastudios.co.uk	
DAVID CONNOR				Client	
NEW BUILD STABLES				Job	
PROPOSED SITE PLAN				Title	
DRAWN	CHECKED	DATE	SCALE	A3 ISSUE:	A1 ISSUE:
LC	AH	2021		AS SHOWN	
REVISION	DRAWING STATUS	DRAWING NUMBER			
-	PLANNING	2270-001			

© COPYRIGHT EXISTS ON THE DESIGNS AND INFORMATION SHOWN ON THIS DRAWING
The Contractor must verify all dimensions on site before making shop drawings
or commencing work of any kind. No dimensions to be scaled from this drawing.
Architect to be notified of any discrepancies in dimensions immediately.