


LEVEL 4 SD1i CABINET

CW1/FW4 CHAMBERS (DEVELOPER)

96mm SWEEP TEE AND 54mm LATERAL DUCT

96mm GREEN DUCT

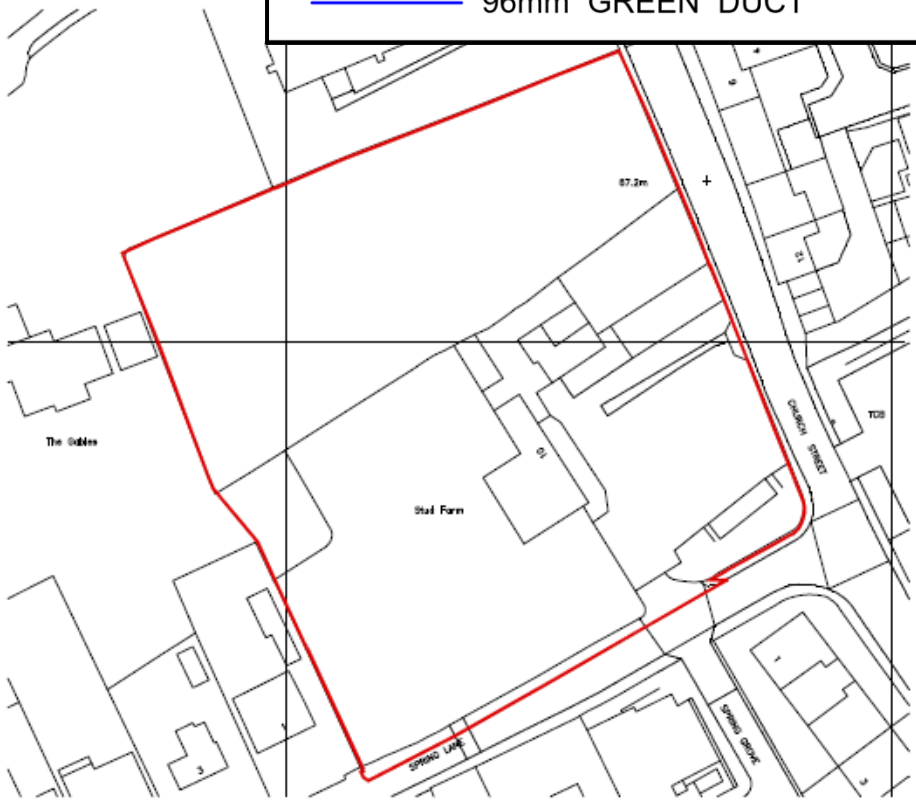

LOCATION PLAN
scale 1:1250

X:436688/
Y:410071

DRAWING SCHEDULE

PLOT	HOUSE TYPE	DWG No.	REV	
1 & 2	TYPE A	14-148-101	A	
3	TYPE B MOD	14-148-102	-	DETACHED GARAGE
4	TYPE B MOD	14-148-102	-	DETACHED GARAGE
5	TYPE B	14-148-103	-	INTEGRAL GARAGE
6	TYPE B*	14-148-103	-	TYPE B HANDED, INTEGRAL GARAGE
7	TYPE A MOD	14-148-104	-	
8	TYPE B	14-148-103	-	INTEGRAL GARAGE
9	TYPE C	14-148-105	-	
10 & 11	TYPE D	14-148-106	-	
12 & 13	TYPE A	14-148-101	A	
14	CONVERSION	14-148-107	-	
	GARAGES	14-148-108	-	DOUBLE & SINGLE GARAGES

WhiteAgus

PARTNERSHIP

ARCHITECTURAL SERVICES

OFFICE ONE,
34 VICTORIA ROAD,
BARNLEY,
S70 2BU

Phone: 01226 208482
Email: info@whiteaguspартnership.co.uk
Web: www.whiteaguspартnership.co.uk

Project:
RESIDENTIAL DEVELOPMENT AT
STUD FARM, SPRING LANE,
CARLTON, BARNLEY

Drawing Title:
(TWO ACCESS POINTS)
SITE PLAN

Client:
MR N. FERGUSON

Date:
AUGUST 2019

Scale:
1:200 @ A1

Date	Suffix	Description	Date	Suffix	Description
16-11-18	A	LAYOUT REDRAWN			
08-02-19	B	REVISED FOLLOWING MEETING WITH P.O.			
14-03-19	C	MINOR ADJUSTMENTS, GARAGE TO PLOT 3 REVISED			
12-04-19	D	LAYOUT REDRAWN			
02-05-19	E	DRAWING SCHEDULE ADDED			