

THE ALBION INN

SIGN E - scale 1:20

THE
ALBION INN

Your Traditional Local

Sign A - One new fascia sign 7000 x 600mm o/a with a bullnose frame & timber top . To this is one set of individual letters o/a size of 4180 x 365mm with a letter size of T - 365mm & B - 335mm high . Fascia to be illuminated by trough light


Sign B - One new double sided pictorial sign 850 x 1000mm with bullnose frame , gibbet & illuminated by trough lights

Sign C - Two new amenity boards 750 x 1000mm with timber frame & aluminum panels & vinyl display


Sign D - Two new stratford B lanterns 380mm wide

Sign E - One set of individual letters on runner bars & sign written display with an o/a size of 2600 x 1140mm & a letter size of T - 310mm & B - 290mm & will be illuminated by two omni lights on 400mm arms . Runner bars will be 1000mm & 2700mm wide



Sign E - Three new 80w flood lights

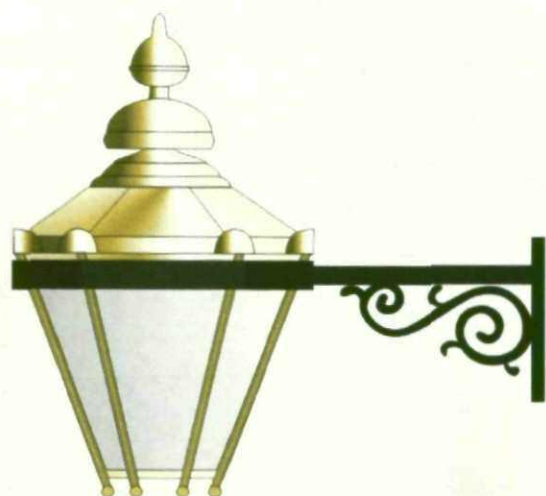

SIGN D - scale 1:10

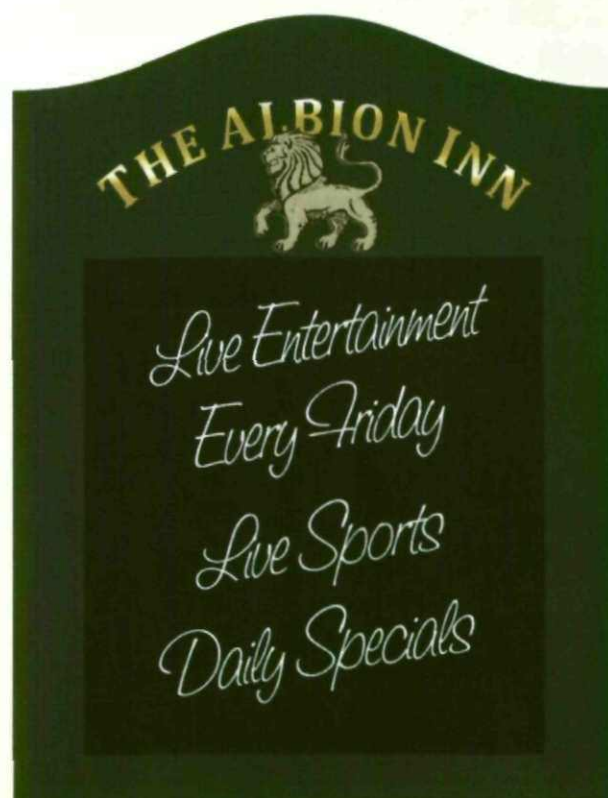

SIGN C - scale 1:10

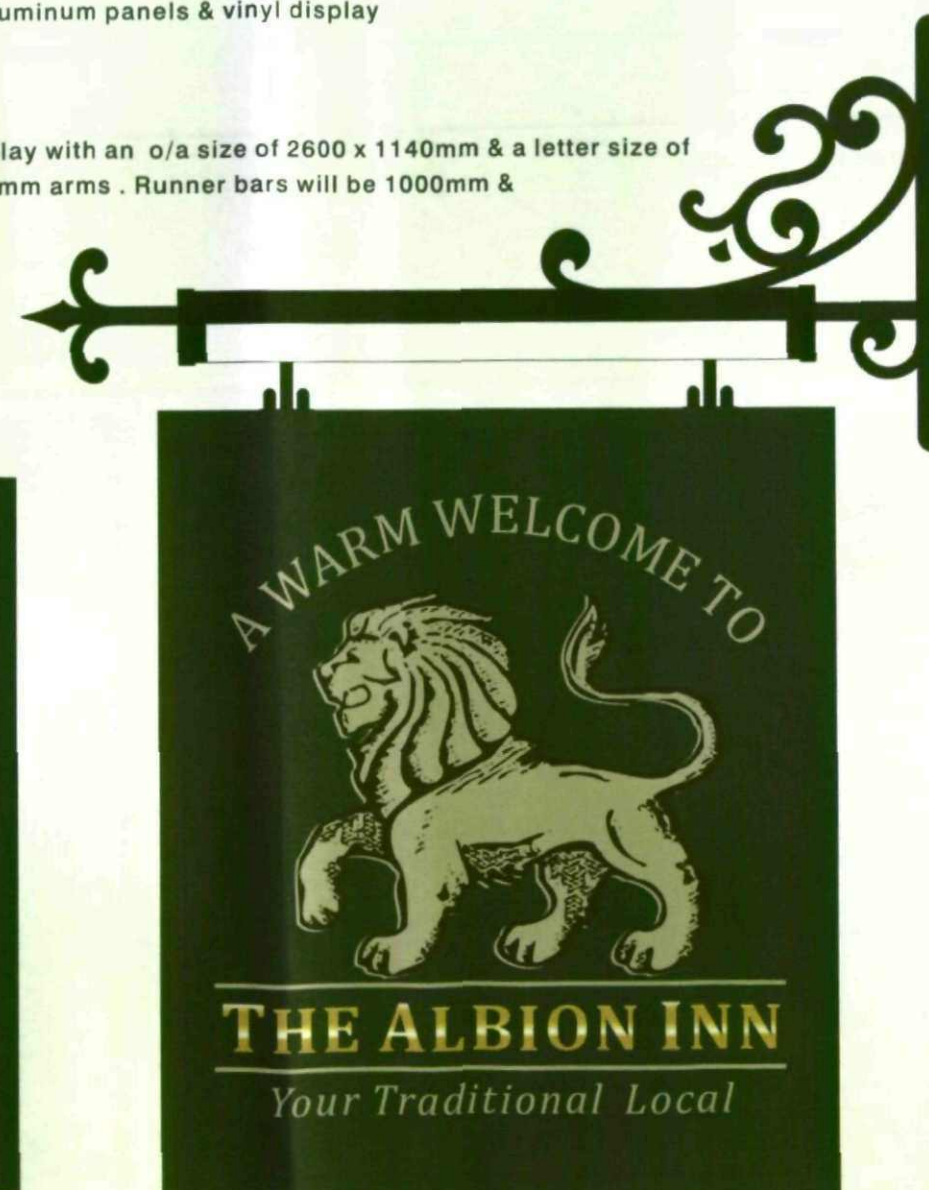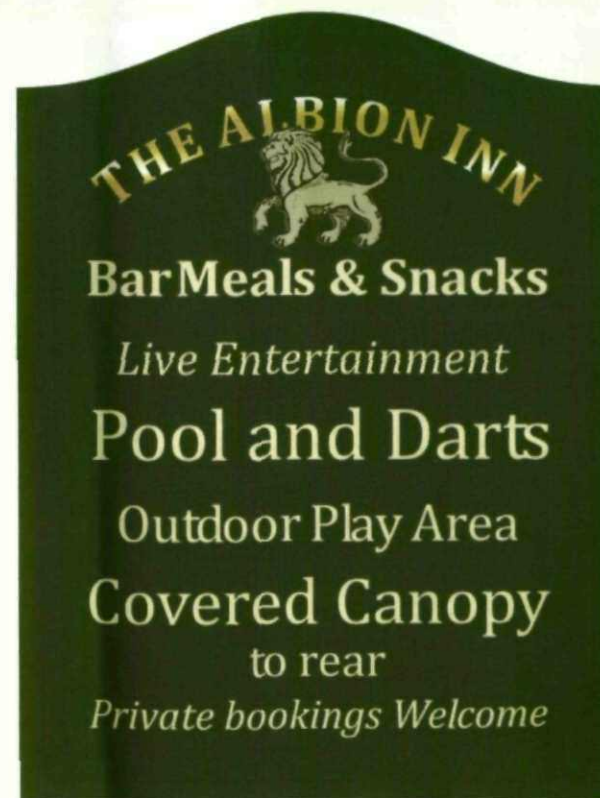

SIGN B - scale 1:10

Scale 1:10 & 1:20 @ A3


Punch Partnerships Ltd
The Albion @ Hemmingfield
25/11/09

ral 6007

dulux sandstone

NB - please always refer to actual paint references for accurate colour representation

insignia
SIGNS AND SERVICES LIMITED

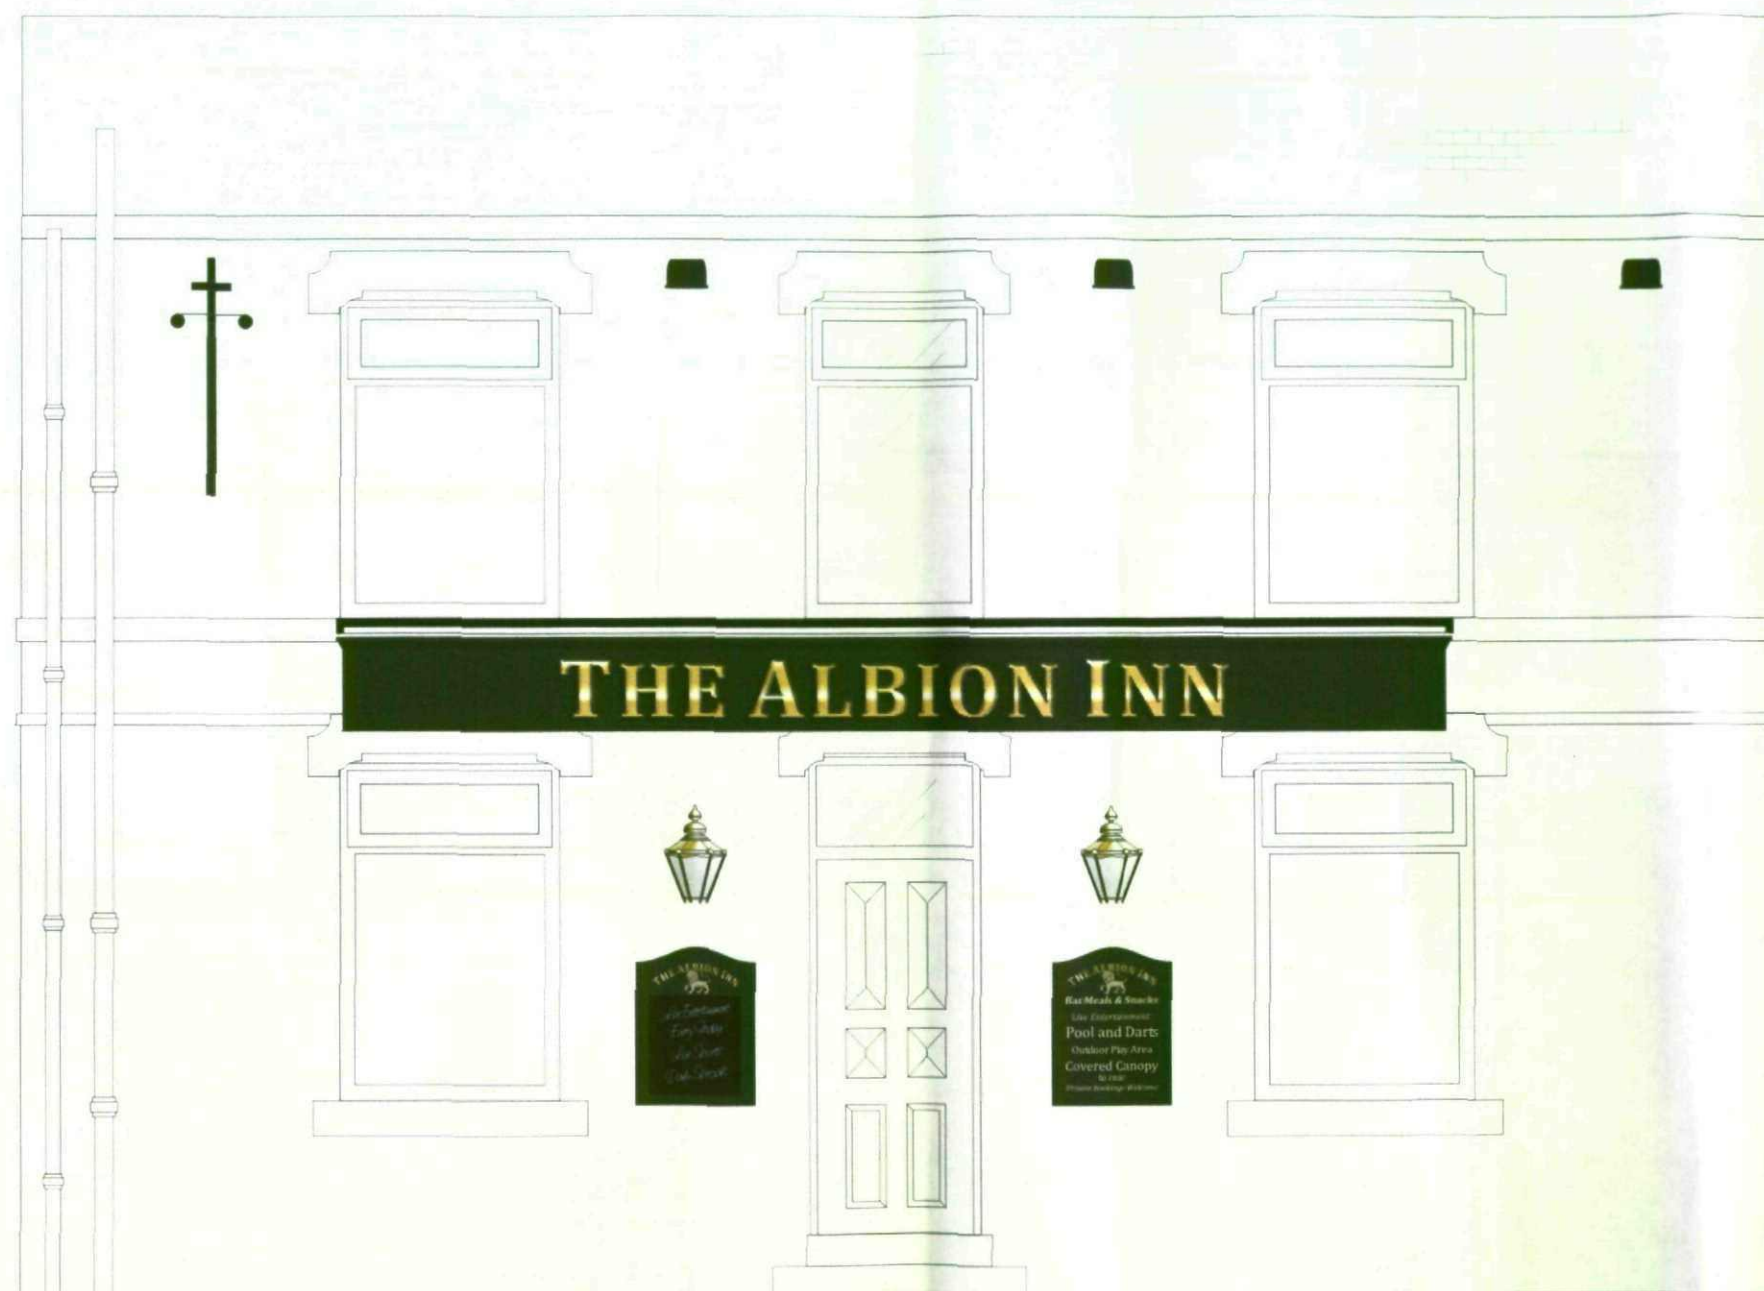

front elevation

Scale 1:50 @ A3


Punch Partnerships Ltd
The Albion @ Hemmingfield
25/11/09

ral 6007

dulux sandstone

NB - please always refer to actual paint references for accurate colour representation

insignia
SIGNS AND SERVICES LIMITED

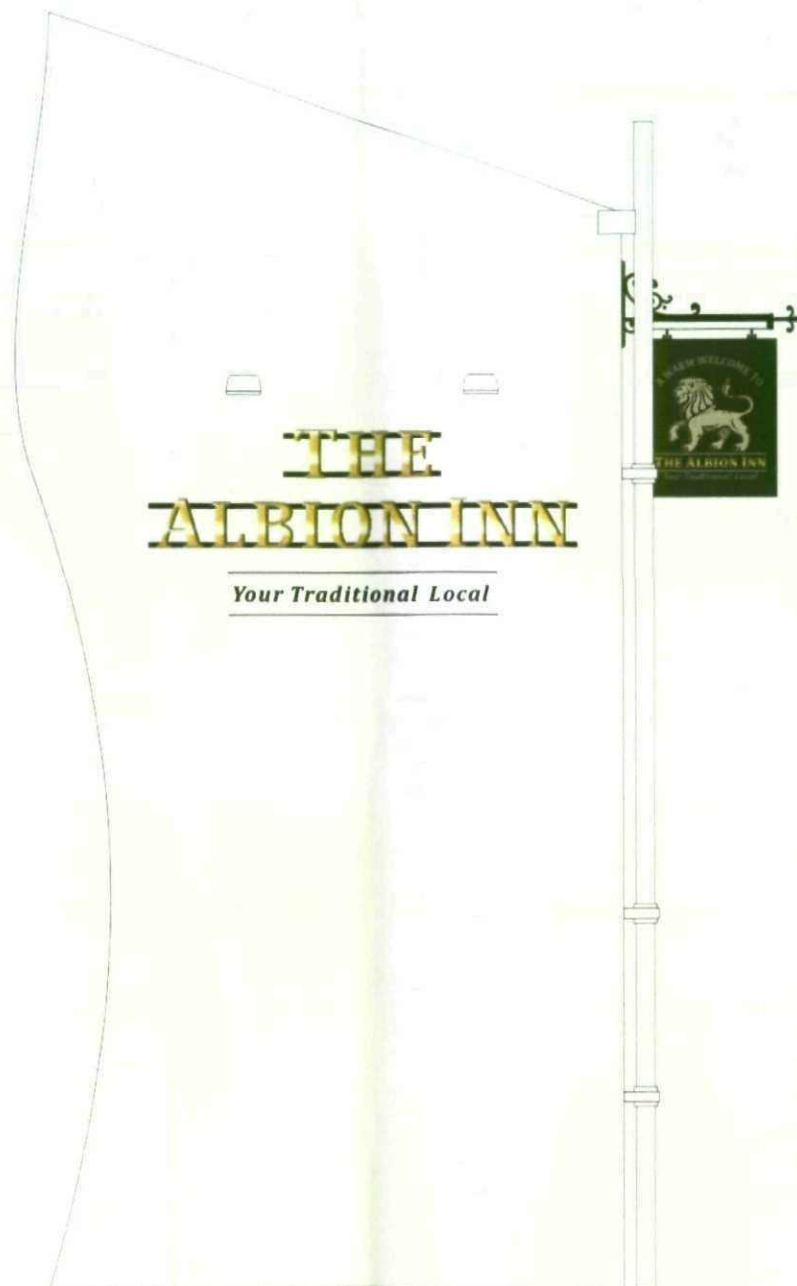

L/H gable

Scale 1:50 @ A3


Punch Partnerships Ltd
The Albion @ Hemmingfield
25/11/09

ral 6007

dulux sandstone

NB - please always refer to actual paint references for accurate colour representation

 **insignia**
SIGNS AND SERVICES LIMITED

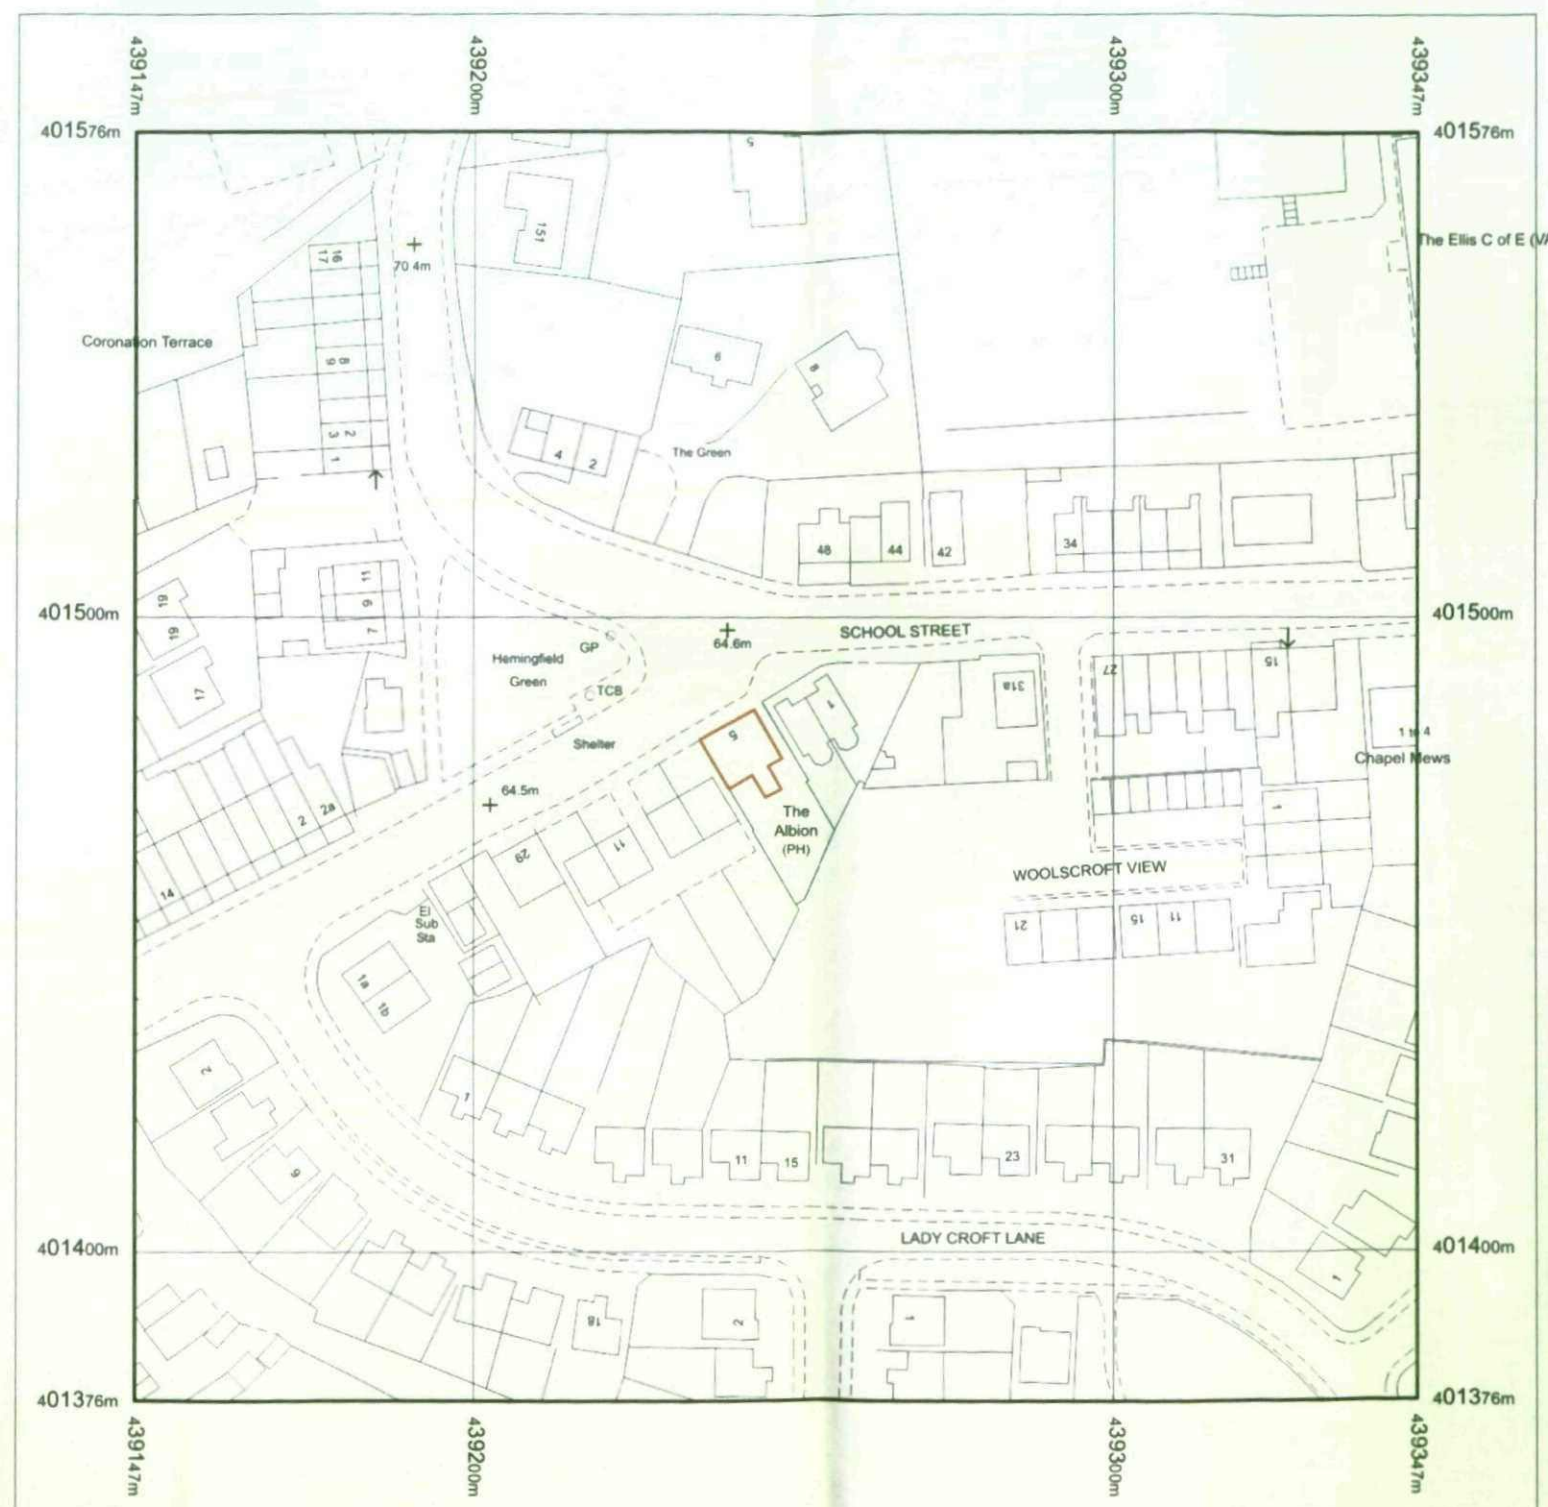

Scale 1:1250 @ A3

Punch Partnerships Ltd
The Albion @ Hemmingfield
25/11/09


ral 6007

dulux sandstone

insignia


NB - please always refer to actual paint references for accurate colour representation

SIGN A - scale 1:5

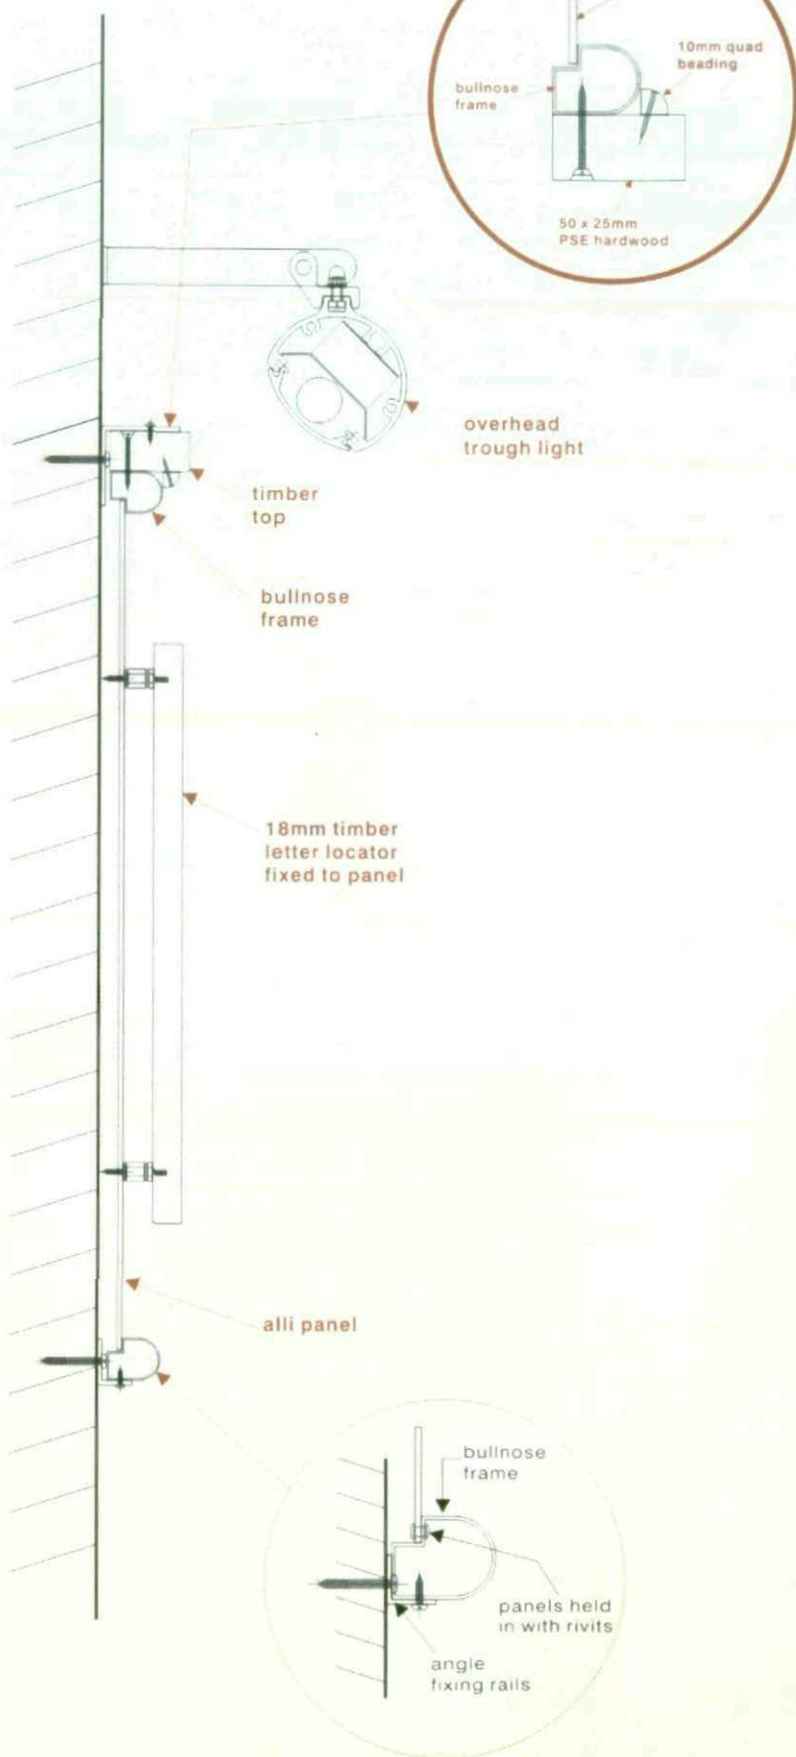


20 x 35mm hardwood


SIGN C - scale 1:5

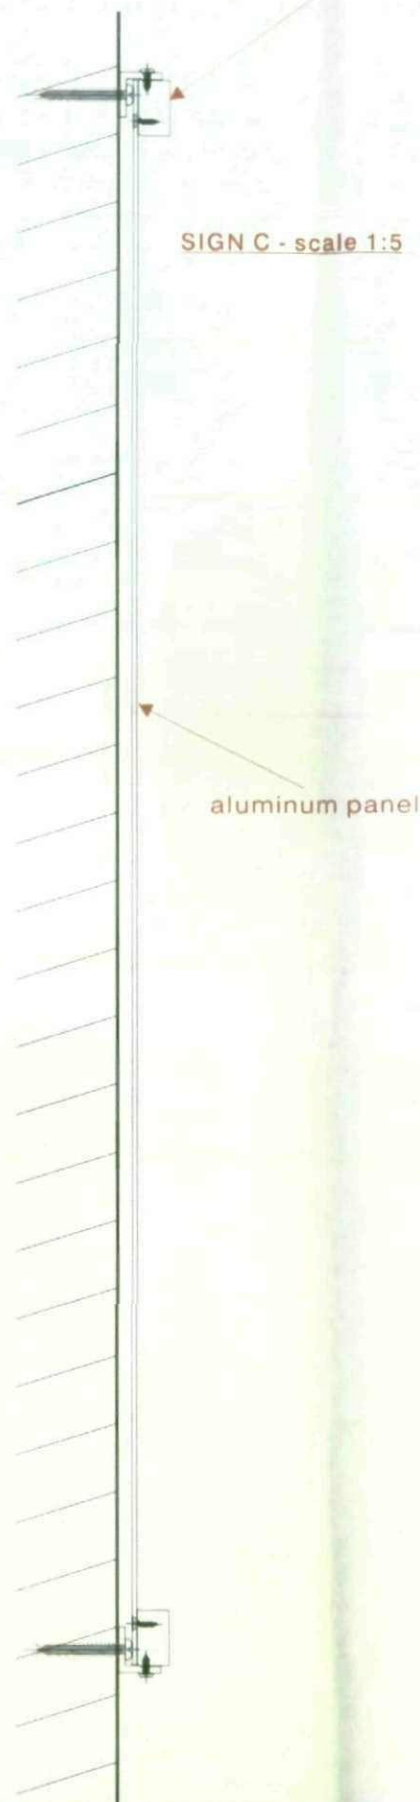

SIGN E - scale 1:5

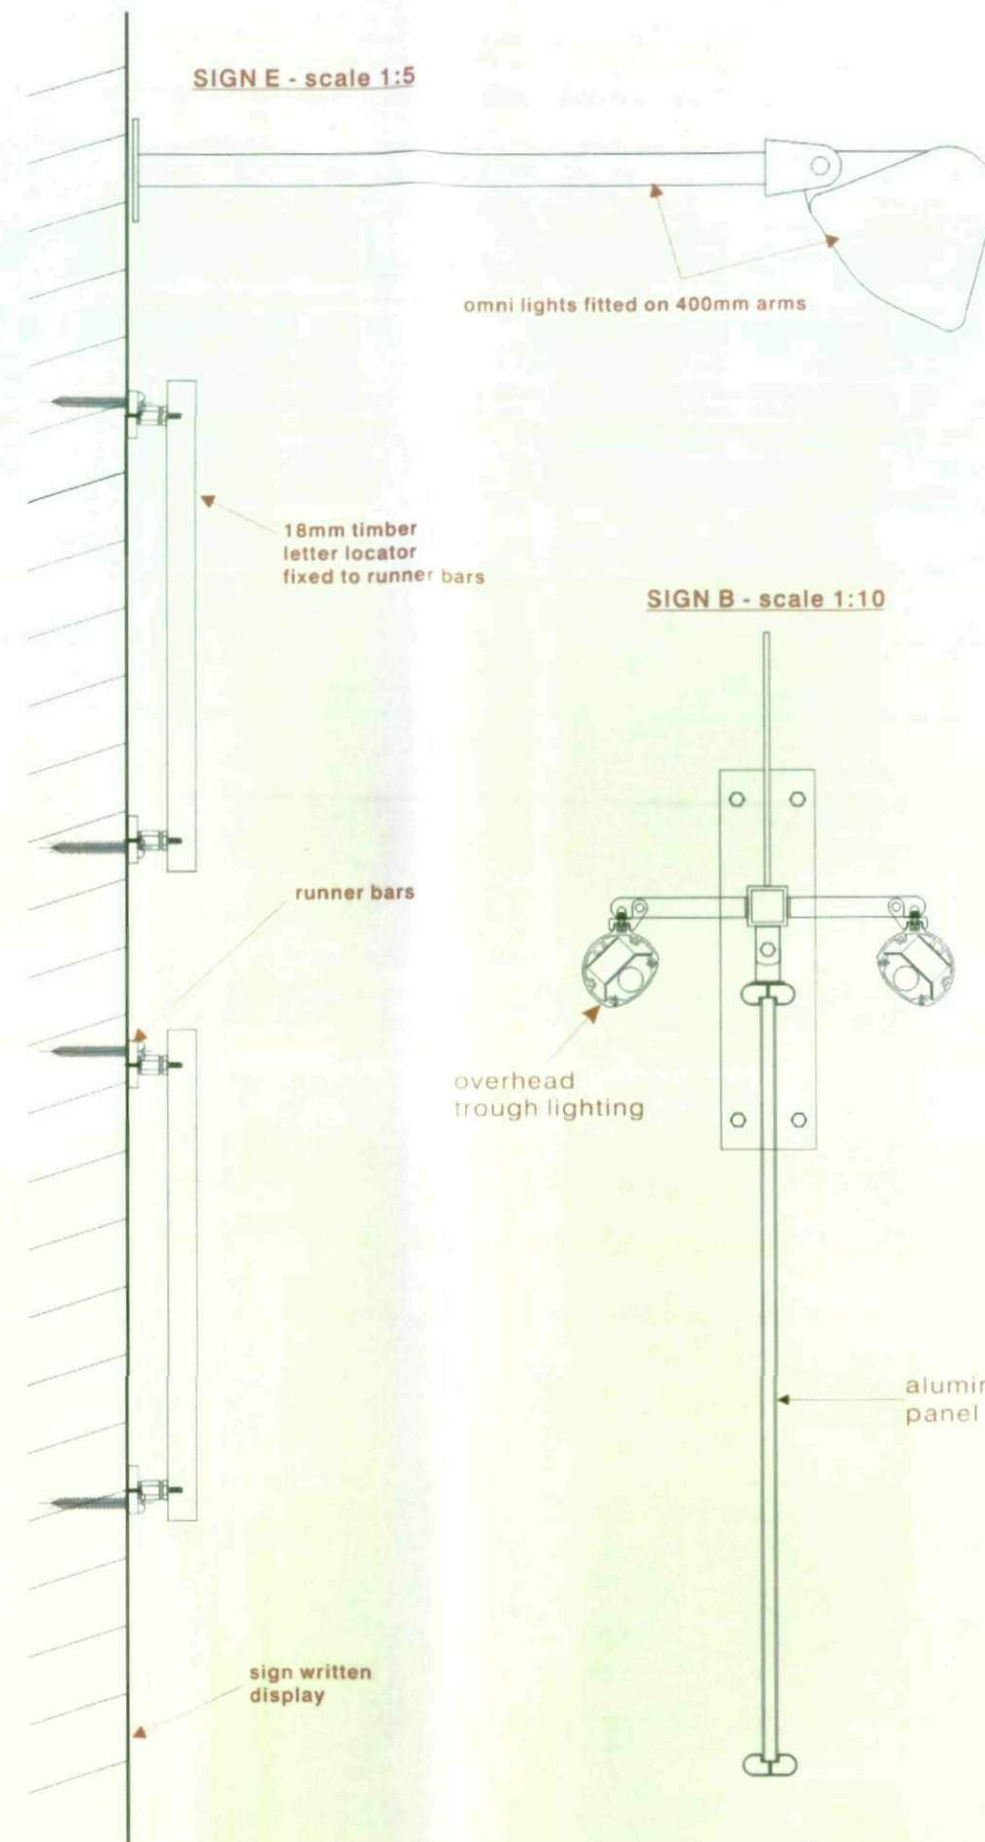

SIGN B - scale 1:10

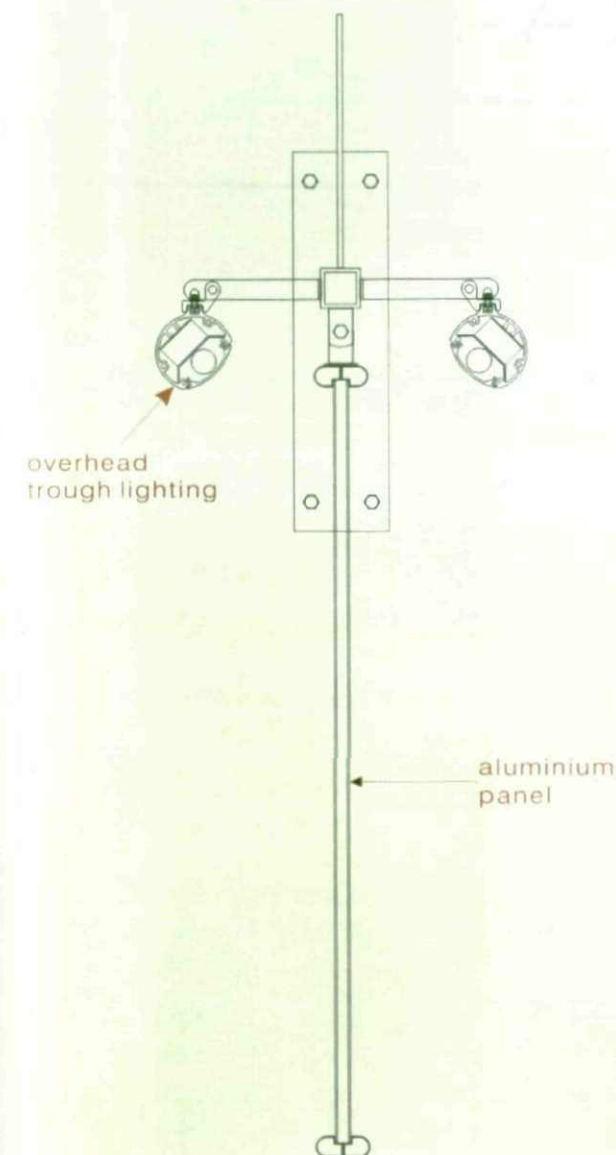

Scale 1:5 & 1:10 @ A3

Punch Partnerships Ltd
The Albion @ Hemmingfield
25/11/09


ral 6007

dulux sandstone

NB - please always refer to actual paint references for accurate colour representation

insignia
SIGNS AND SERVICES LIMITED

This document is the property of Insignia Signs who own the copyright therein. The information in this document is given in confidence and without the written permission of Insignia Signs. Given by contract or otherwise the document must not be copied, reprinted or reproduced in any material form either wholly or in part nor must the contents of the document or any method or technique available therefrom be disclosed to any third party.

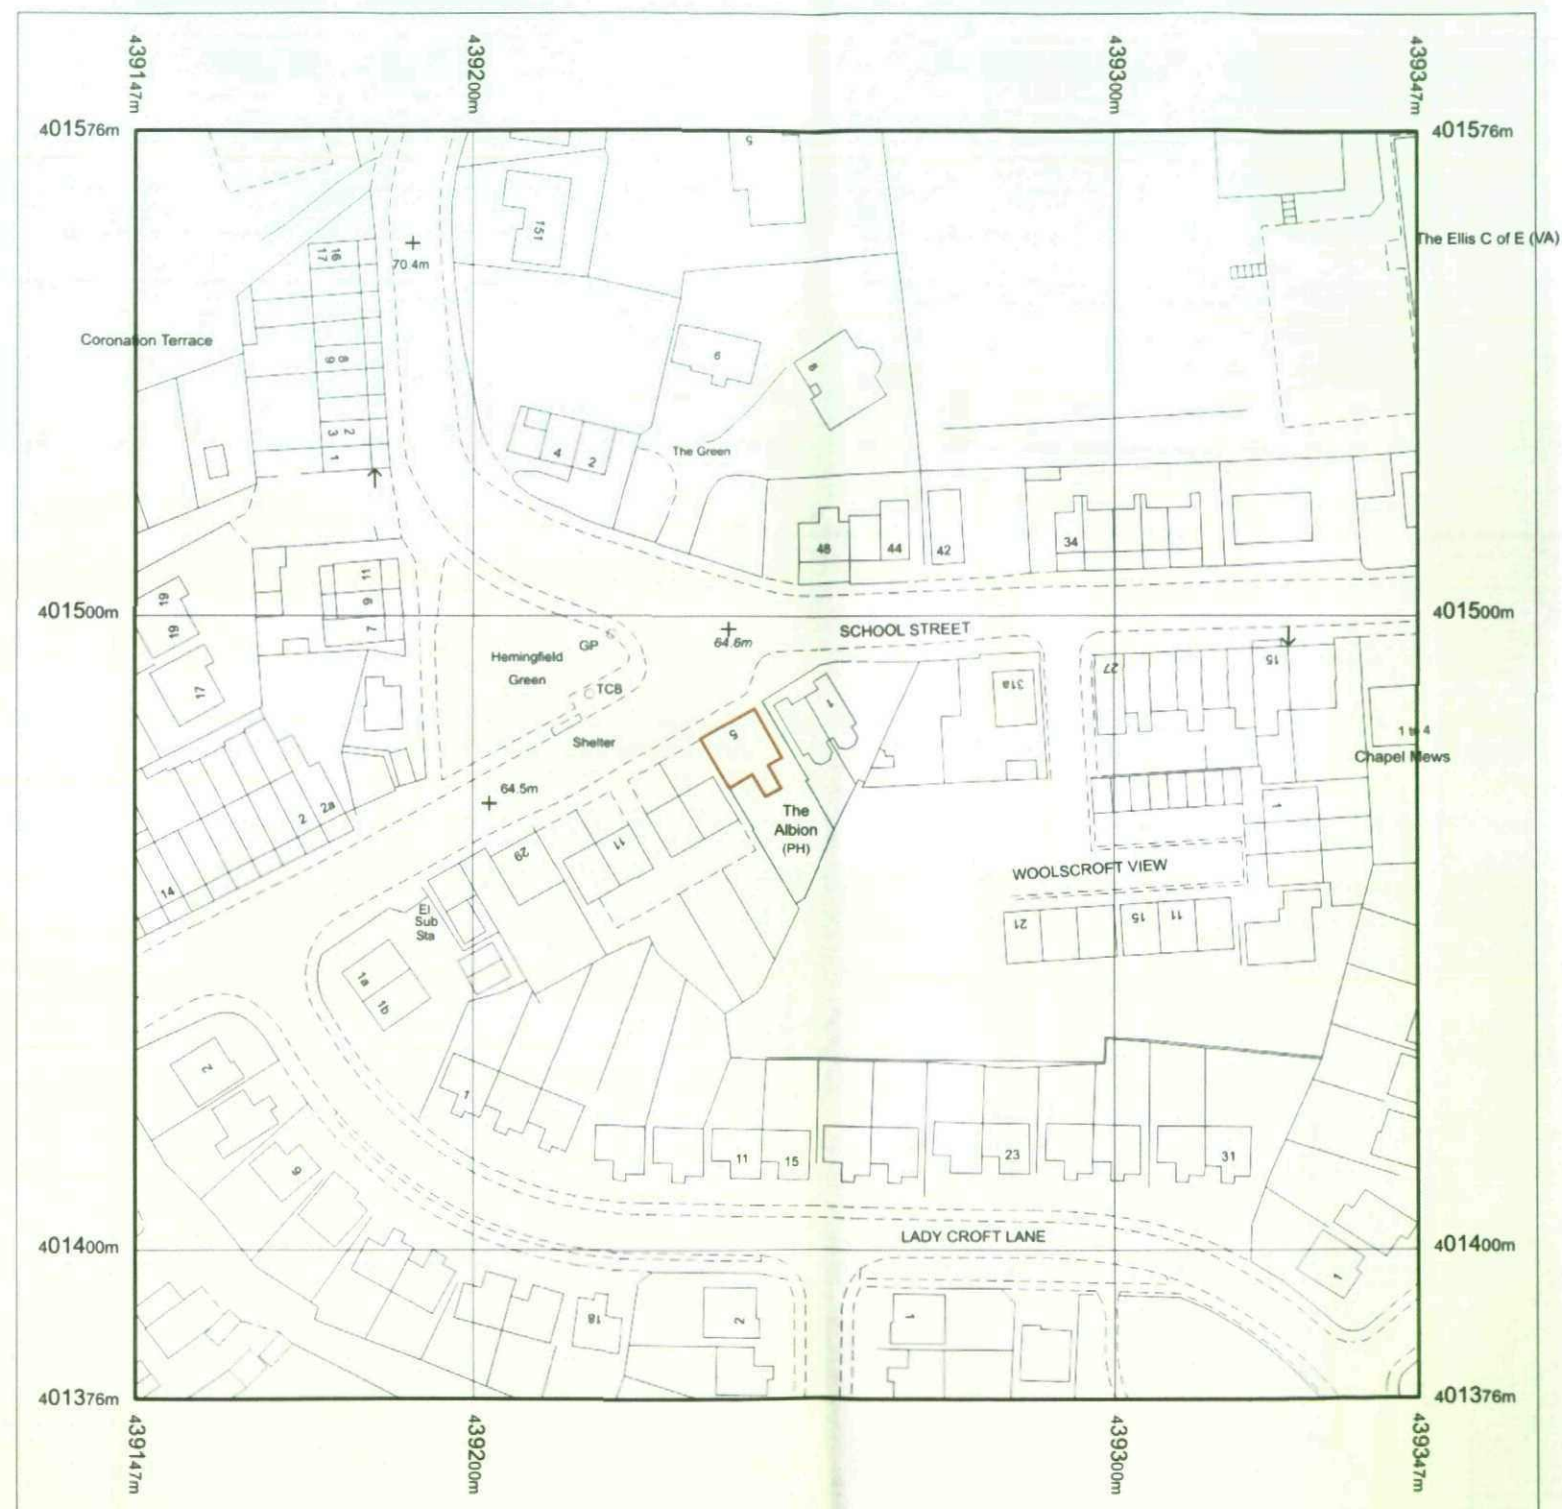


Scale 1:1250 @ A3

Punch Partnerships Ltd
The Albion @ Hemmingfield
25/11/09

ral 6007

dulux sandstone

NB - please always refer to actual paint references for accurate colour representation

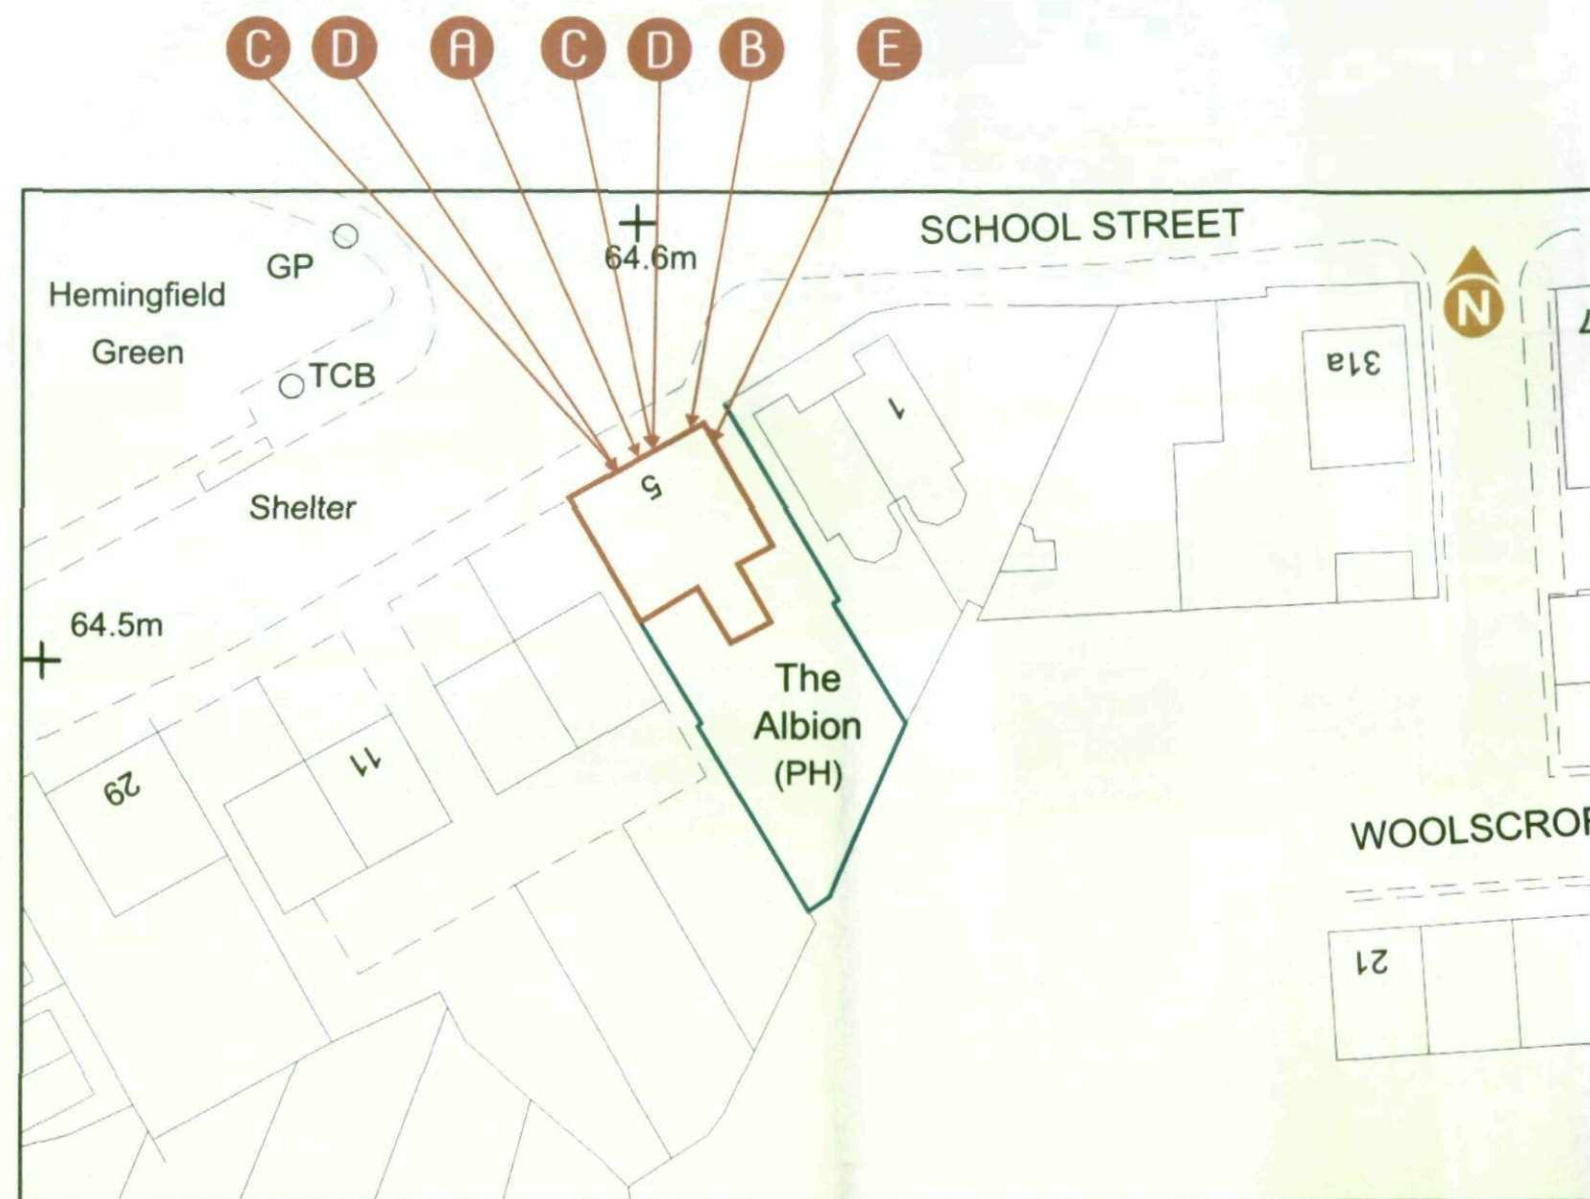

Scale 1:500 @ A3

Punch Partnerships Ltd
The Albion @ Hemmingfield
25/11/09

ral 6007

dulux sandstone

NB - please always refer to actual paint references for colour

This document is the property of Insignia Signs who own the copyright therein. The information in this document is given in confidence and for the use of the client only.