

The general contractor is responsible for the verification of dimensions on site and the client is responsible for any discrepancy.


The status of information copy of this drawing shall be limited to that conveyed by the paper copy.

Revisions:

Rev A Scheme revised as instructed by the client. 22.01.2009 RJ

Rev B Current access to garages incorporated in adjacent gardens and notes added. 29.04.2009 RJ

Rev C Boundaries to redundant access road added to all residents' applications. 02.06.2009 RJ

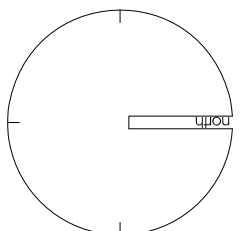


drawing status	approved
correction	preliminary
record	information
comment	revised
tender	

Scale	1:200, 1:100, 1:50, 1:25, 1:10, 1:5
Date	sept 08
Drawn	RJ
Drawn to	1:218-110-11C




Schedule of Accommodation
4no. 2 bed 3 person bungalows - 60m² (645ft²)
Drawing based on OS map and is subject to topographical survey
Site Layout, Elevations & GA Plan
4no. 2 bed Bungalow
Sheaf Court - Kendray

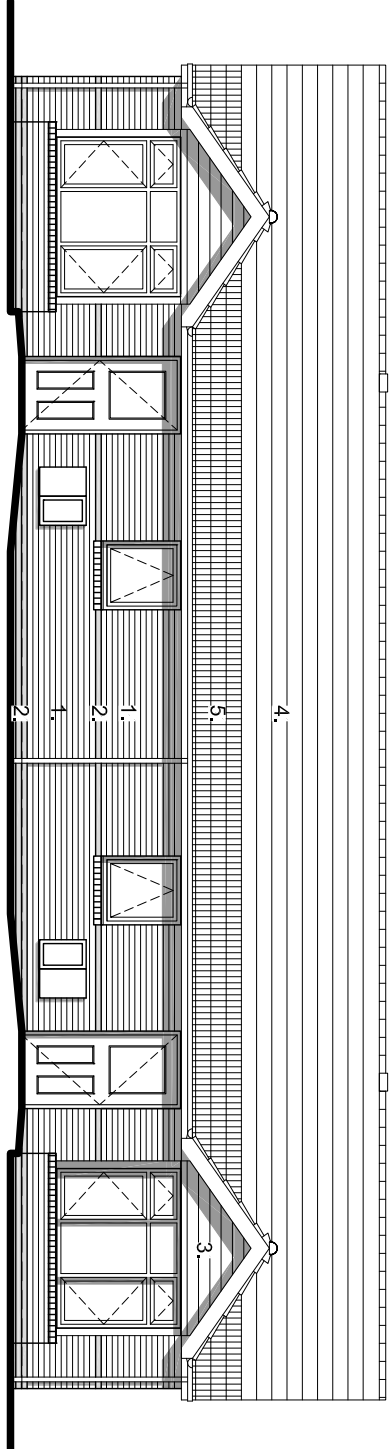

North Elevation


Plot 1 & 3 - 2 Bed Bungalow

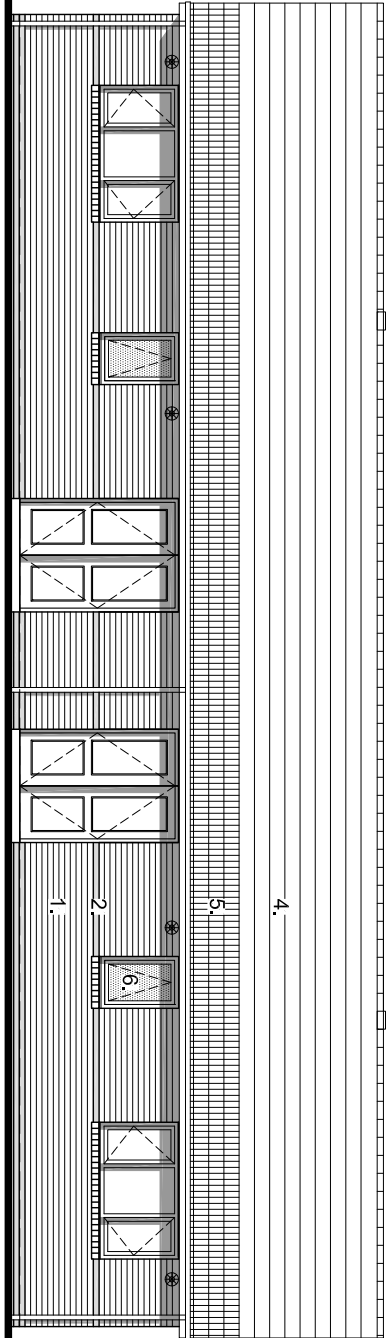

South Elevation


Plot 2 & 4 - 2 Bed Bungalow

Elevations (Scale 1:100)

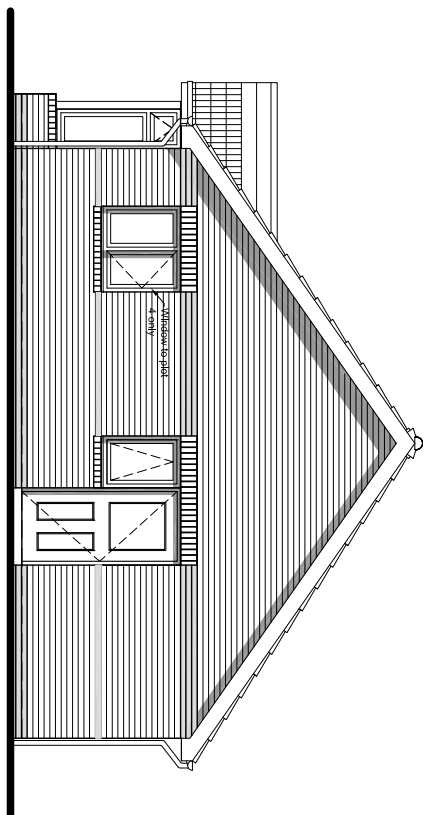

West Elevation


Plot 1 & 3 - 2 Bed Bungalow

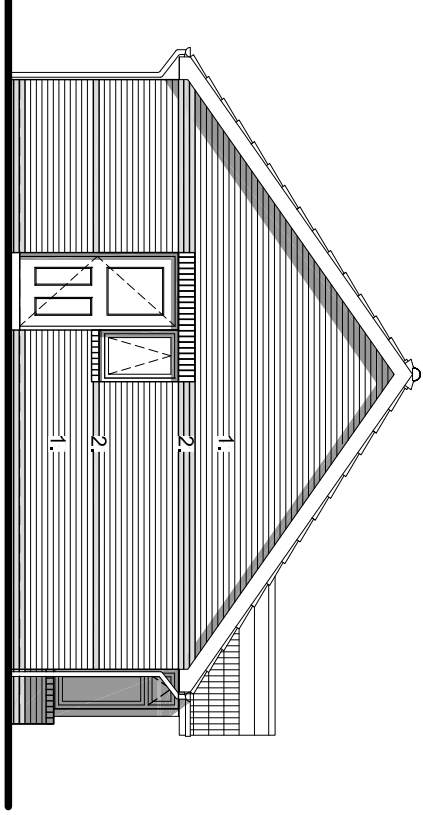


East Elevation

Plot 2 & 4 - 2 Bed Bungalow

- Legend:
1. Main Brickwork - Red Multi Brick (To be agreed)
 2. Feature Brickwork - Blue Brick (To be agreed)
 3. Timber Boarding - Red Cedar Boarding (To be agreed)
 4. Interlocking Concrete Roof Tile - Grey (To be agreed)
 5. Interlocking Concrete Roof Tile - Red (To be agreed) (Fitted)
 6. Obscure glazing
 - Concrete Ridge Tile - To be agreed
 - White UPVC Double Glazed Windows & Rear Doors - To be agreed

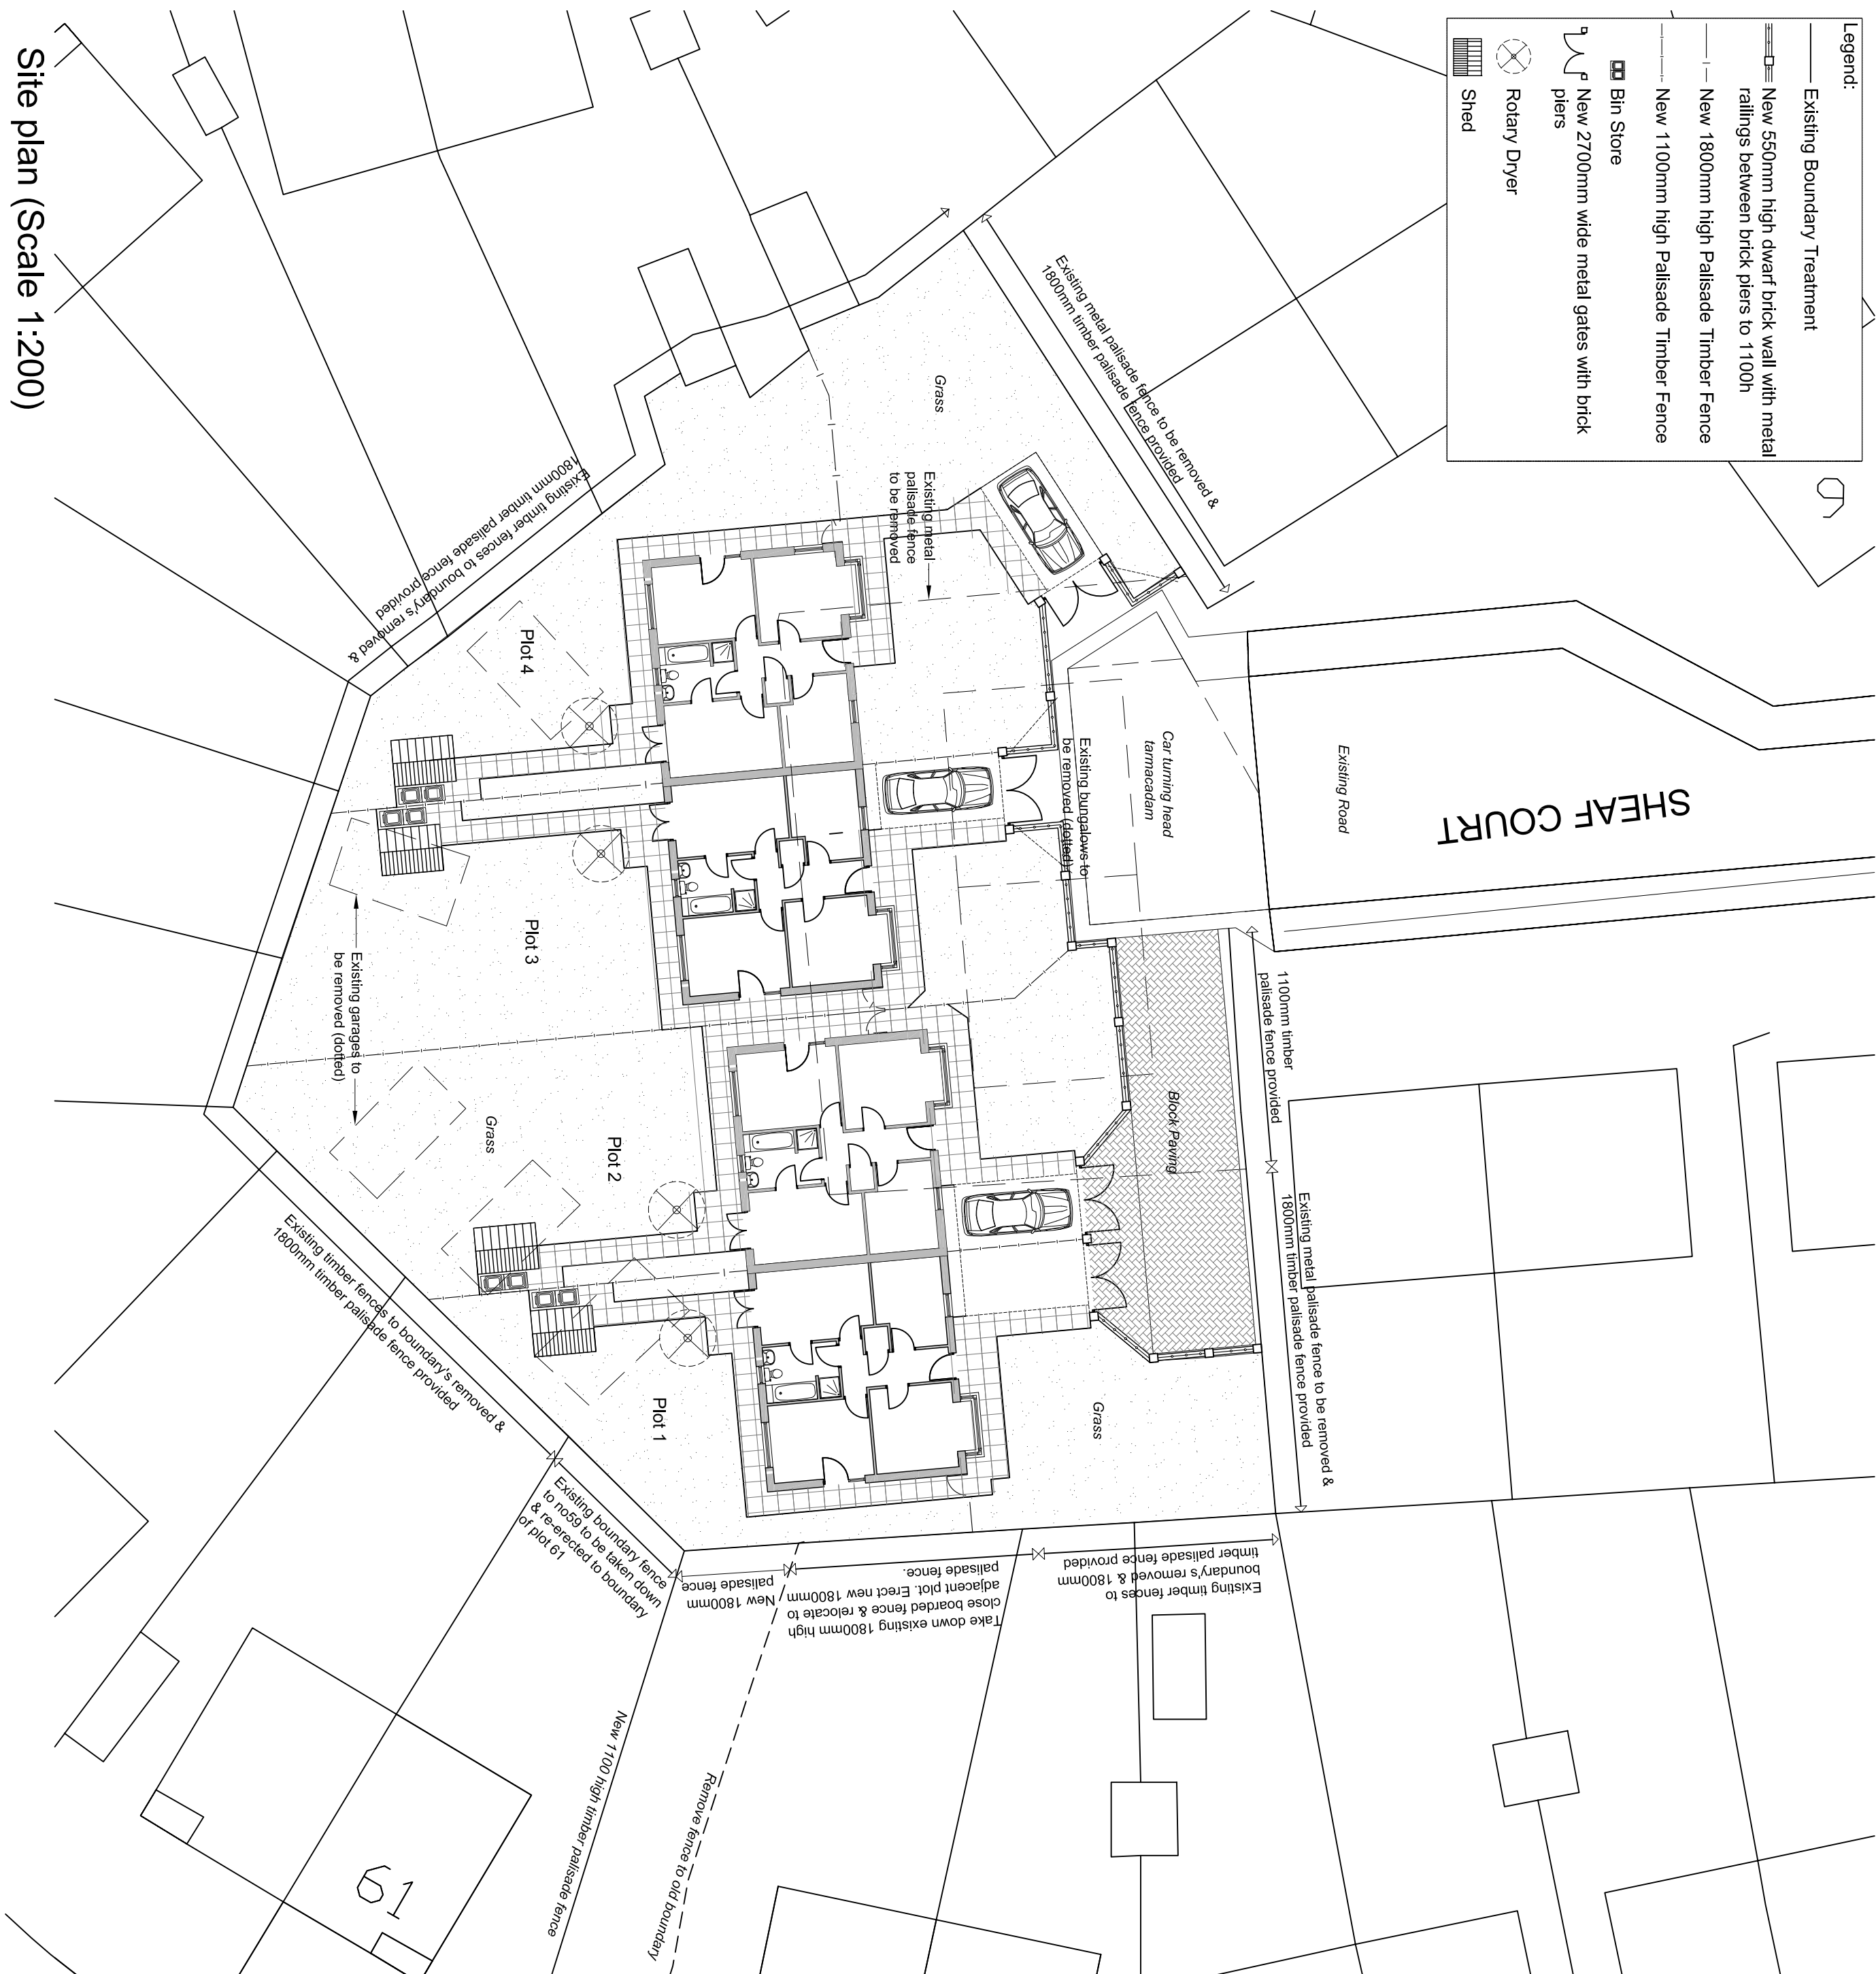

Site plan (Scale 1:200)

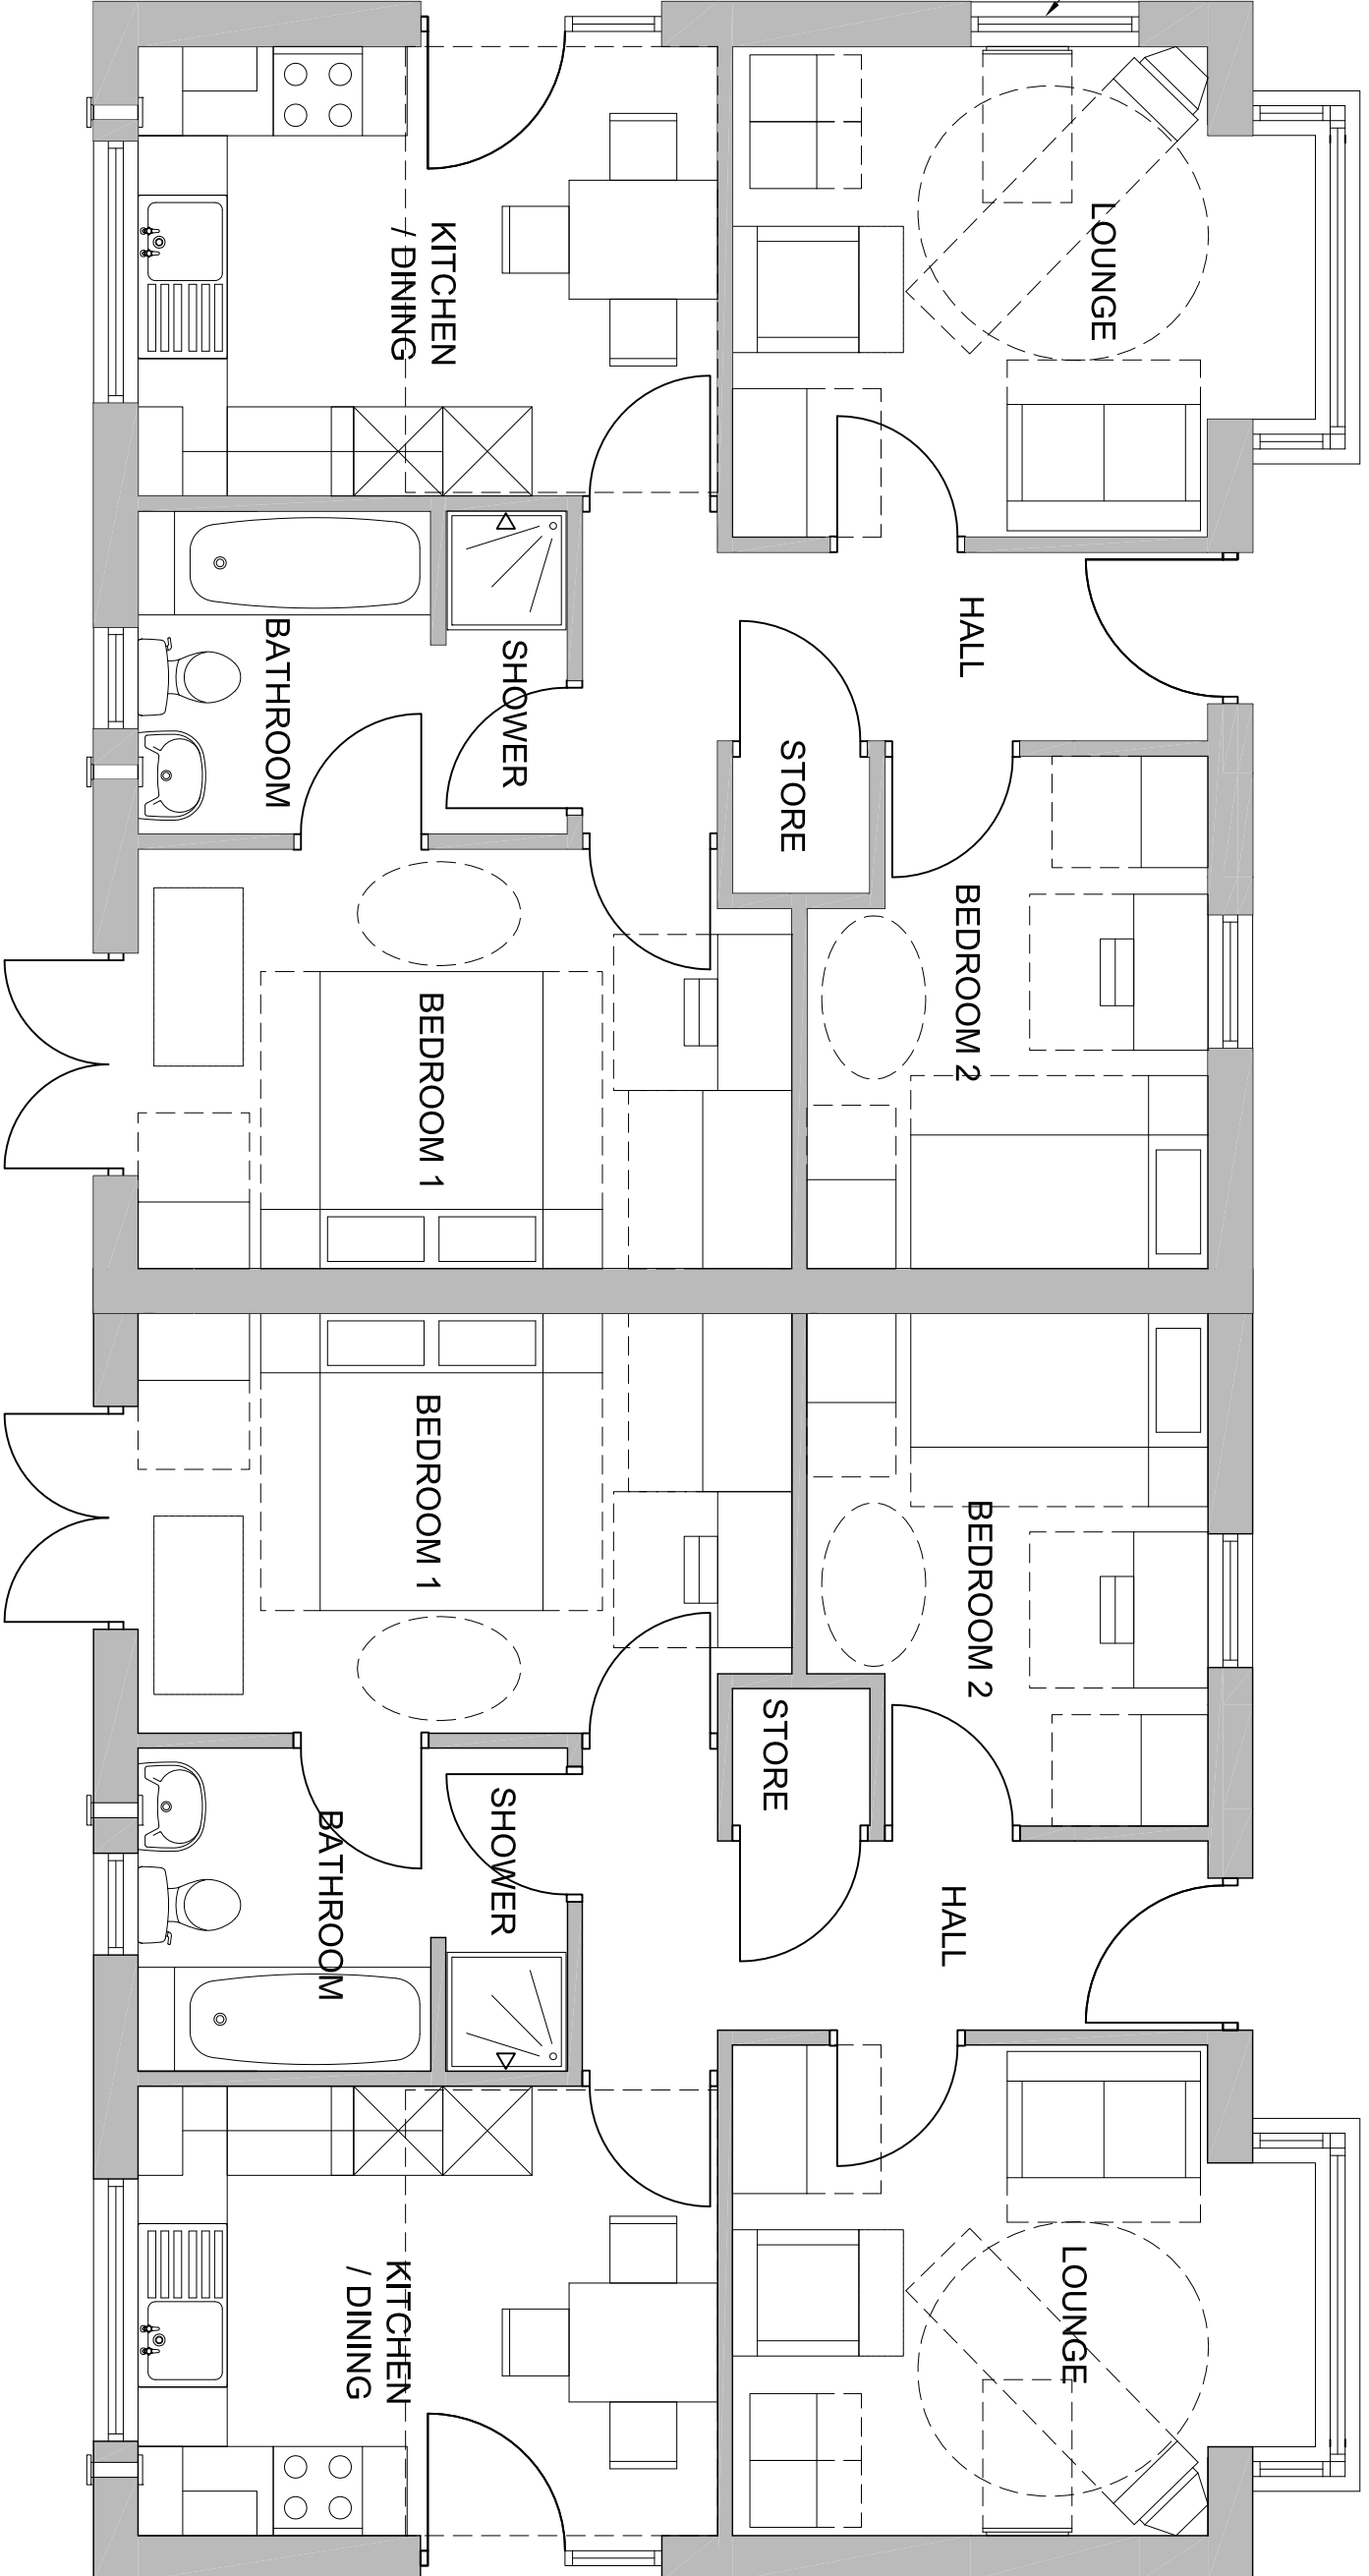

GA Plan (Scale 1:50)

Plot 1 & 3 - 2 Bed Bungalow

Plot 2 & 4 - 2 Bed Bungalow