






FRONT ELEVATION

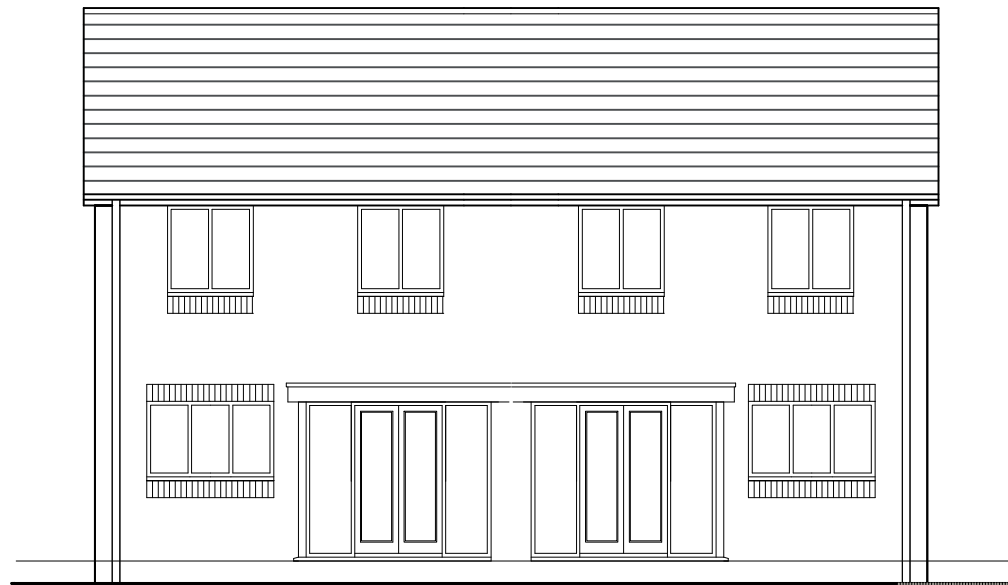


REAR ELEVATION

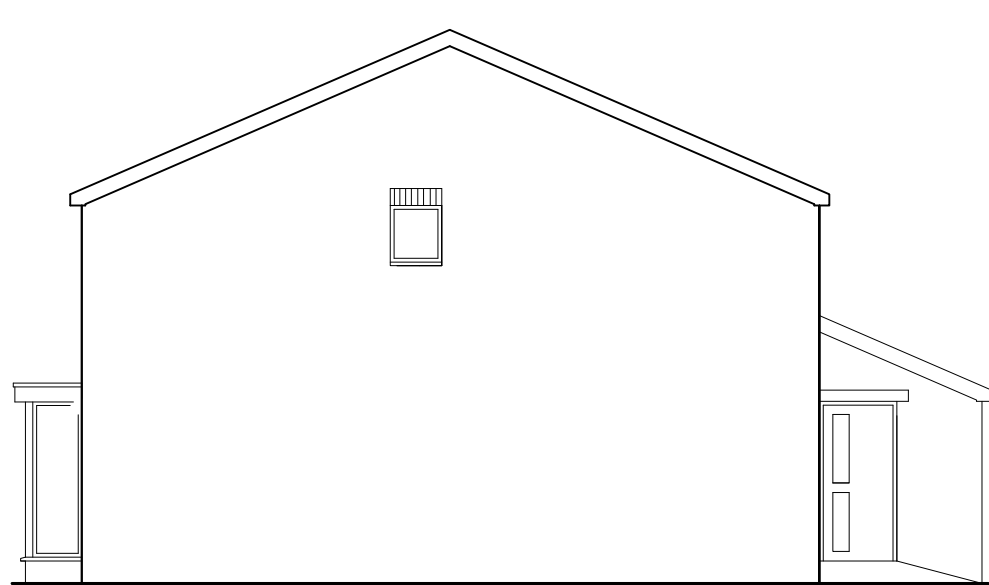


SIDE ELEVATION

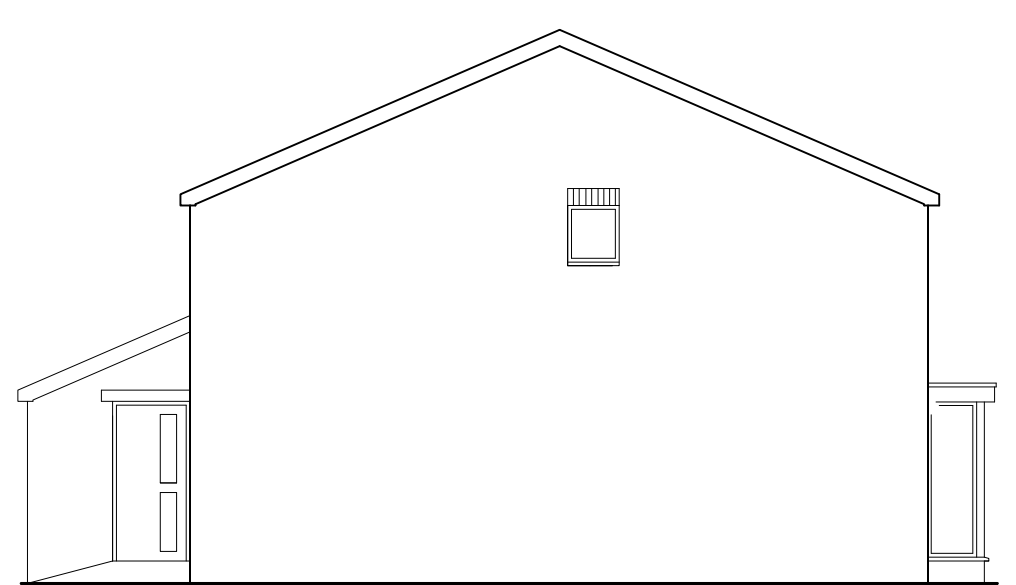

SIDE ELEVATION

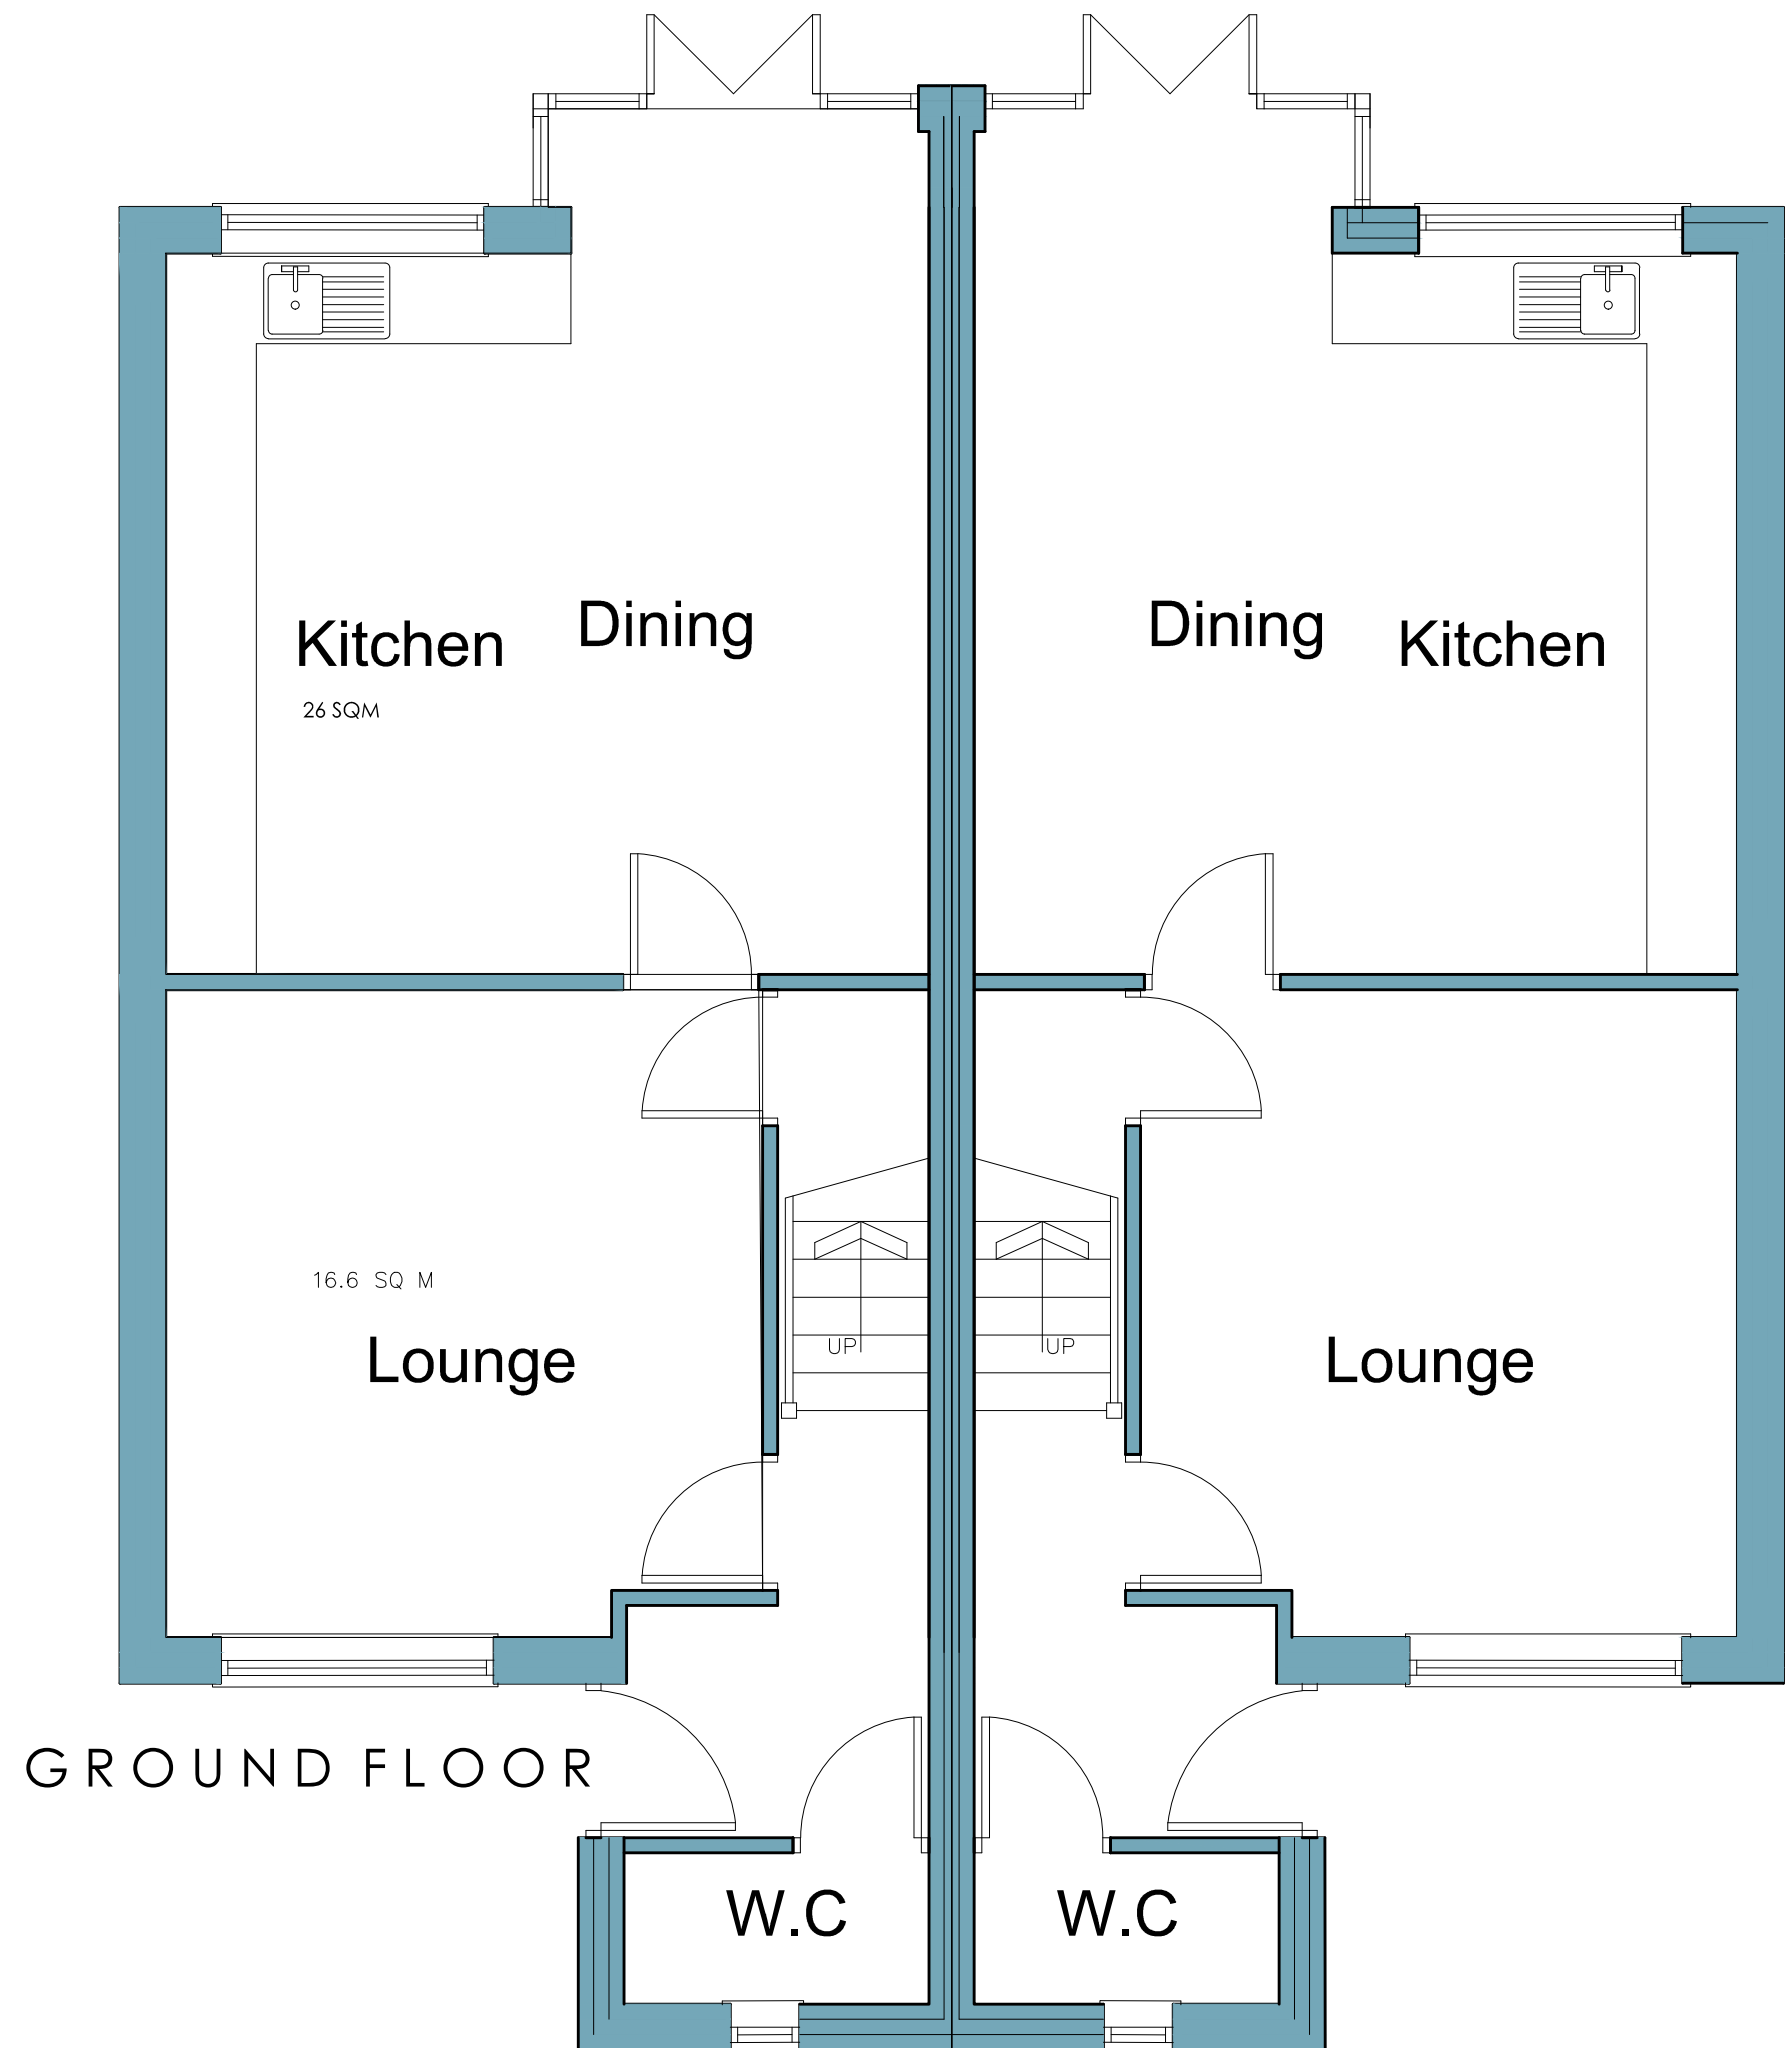

GROUND FLOOR

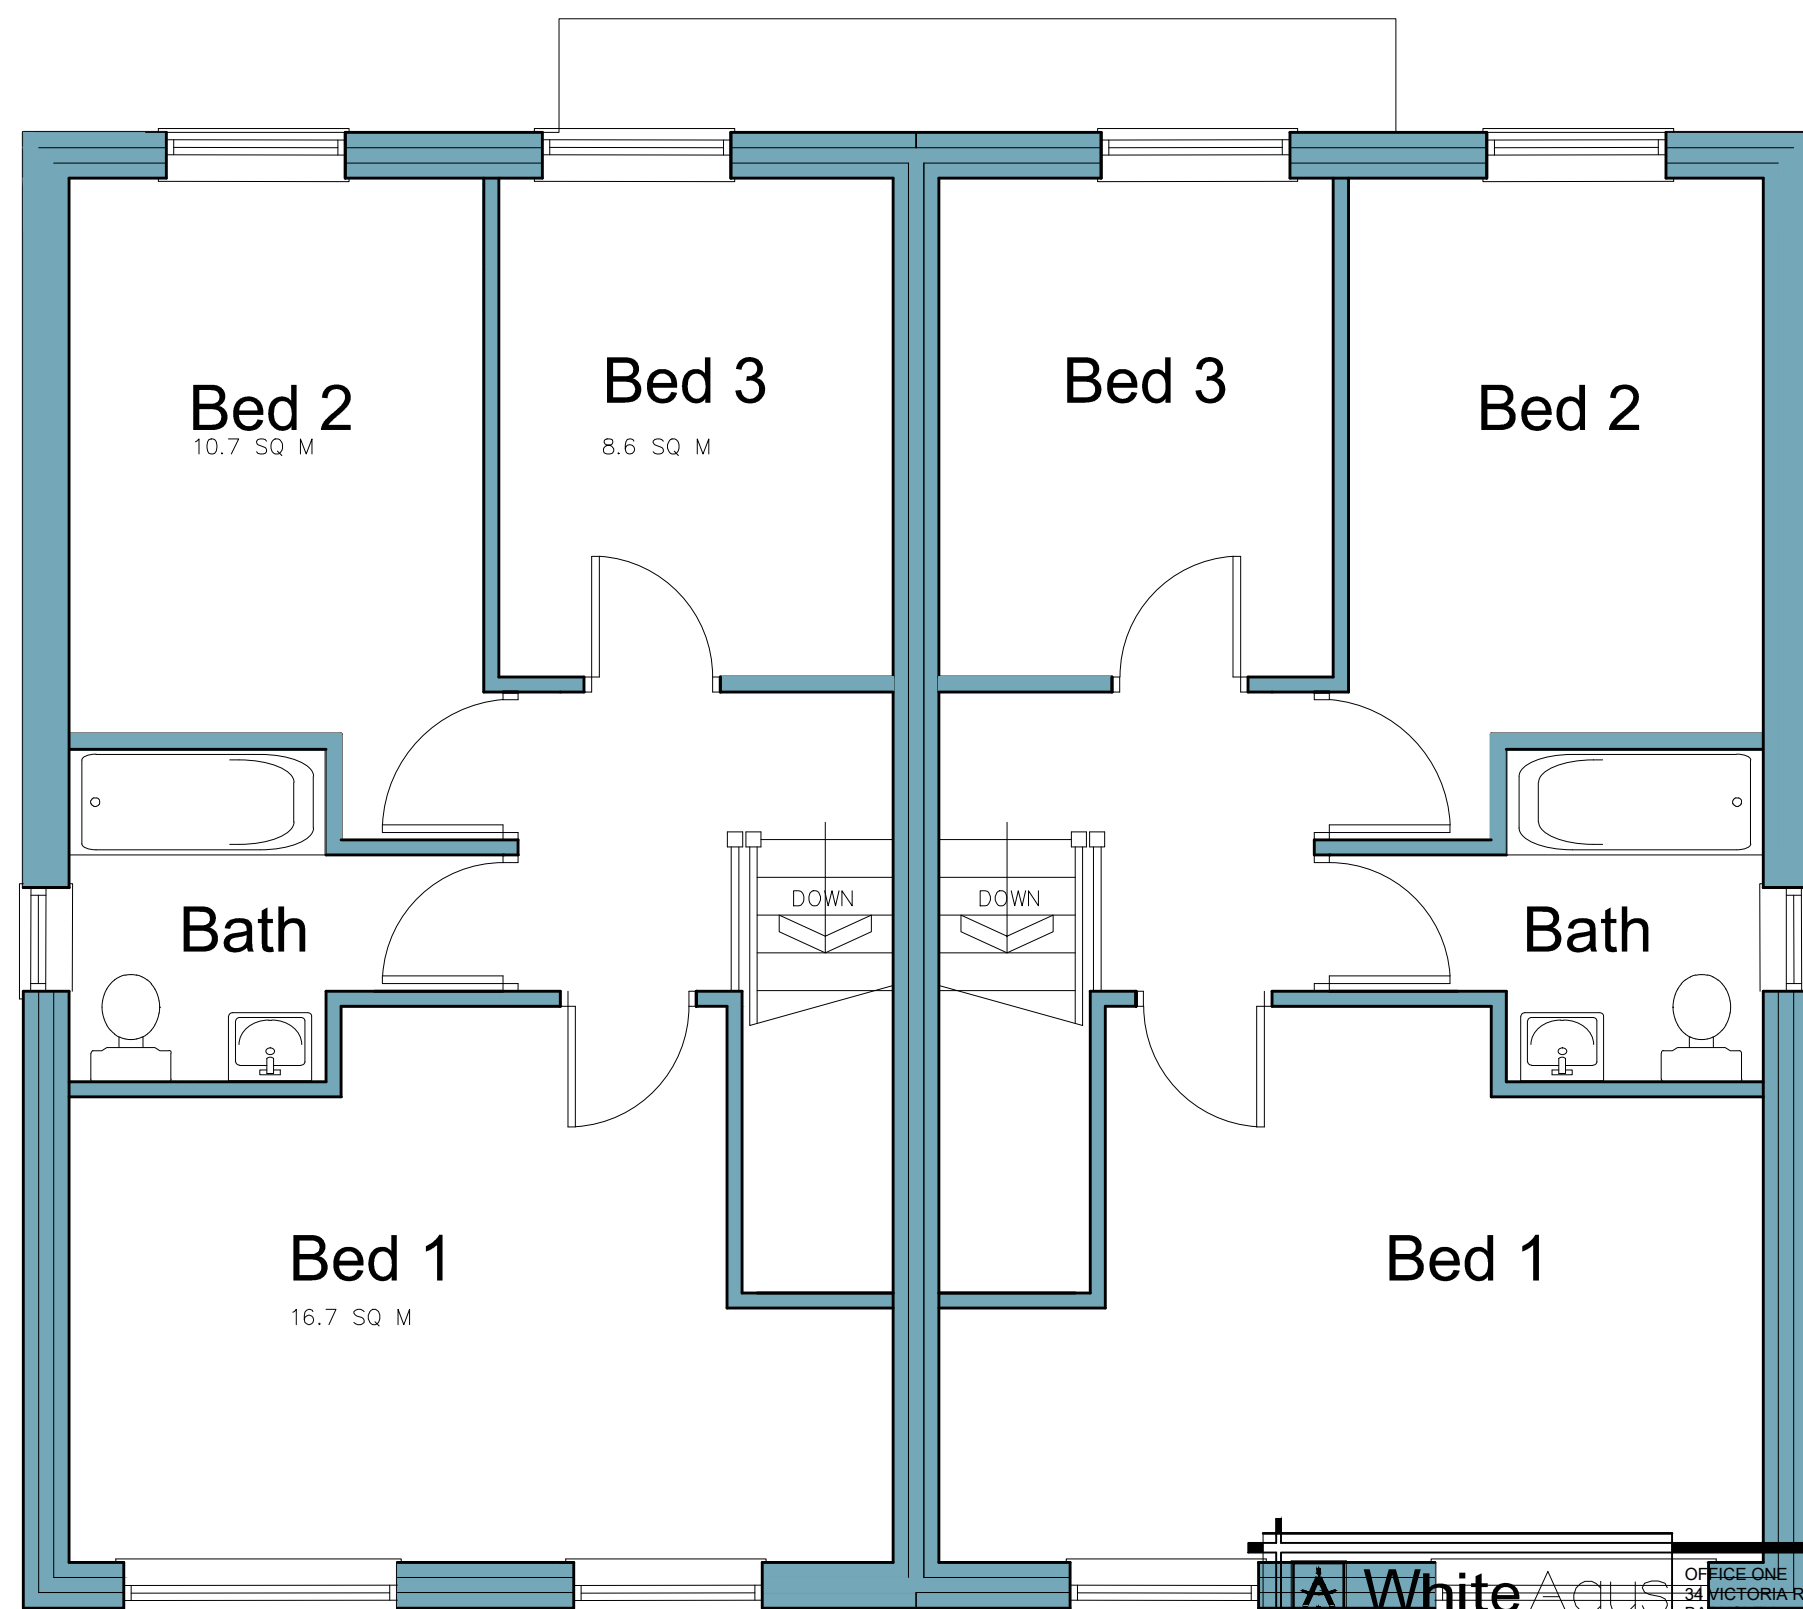

FIRST FLOOR

WhiteAgus PARTNERSHIP ARCHITECTURAL SERVICES			OFFICE ONE 34 VICTORIA ROAD BARNESLEY, S70 2BU			Phone: 01226 208482 Email: info@whiteaguspартnership.co.uk Web: www.whiteaguspартnership.co.uk		
Project: RESIDENTIAL DEVELOPMENT AT FORMER GARAGE SITE, BLOEMFONTEIN STREET, CUDWORTH, BARNESLEY			Client: WINDMILL HOMES LTD					
Drawing Title: PLANS AND ELEVATIONS			Date: APRIL 2021			Scale: 1:50 & 1:100 @ A2		
Ref: 20-173			Dwg. No. 02			Rev.		
Date	Suffix	Description	Date	Suffix	Description	Date	Suffix	Description