


Notes


Do not scale from this drawing. If in need of further detail, refer back to the Technical Department.




FRONT ELEVATION

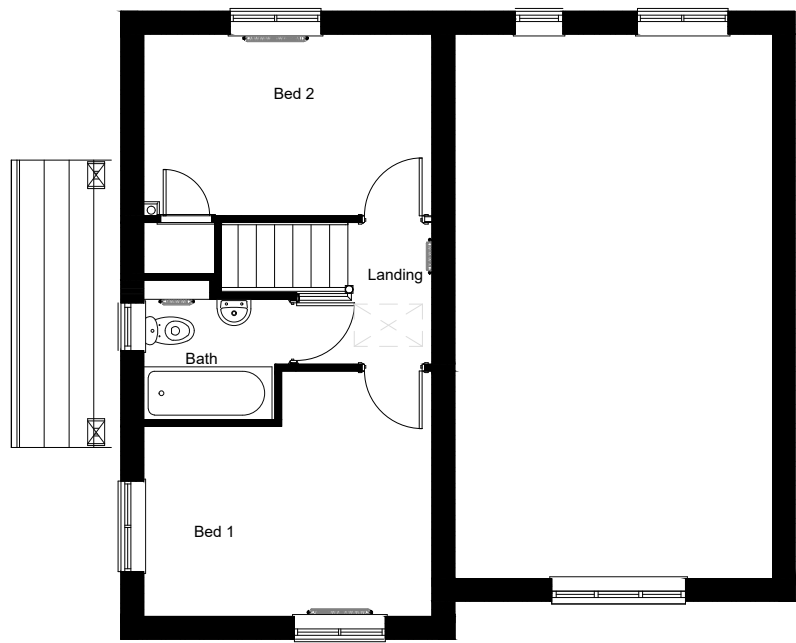

FIRST FLOOR PLAN

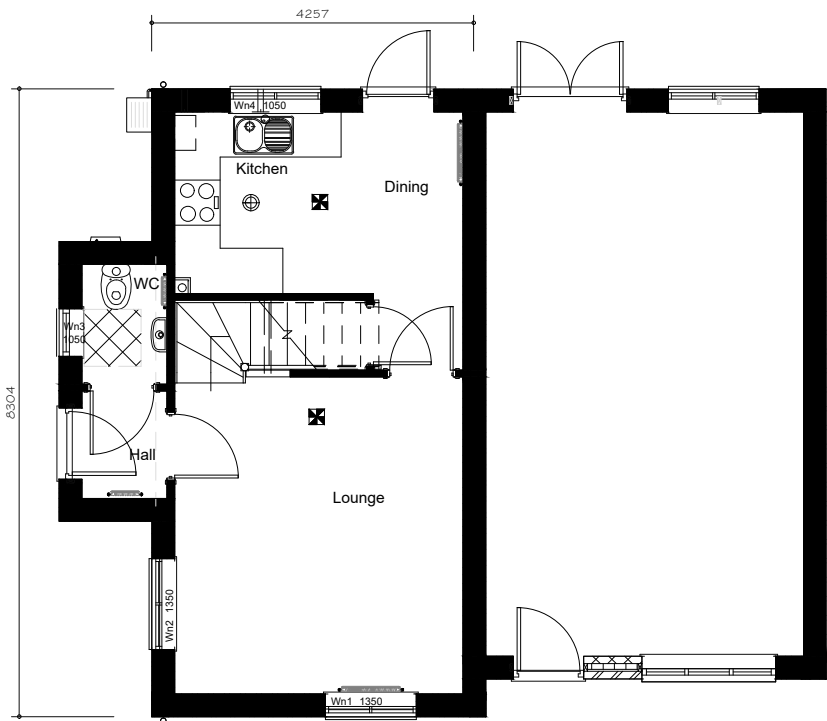


GROUND FLOOR PLAN

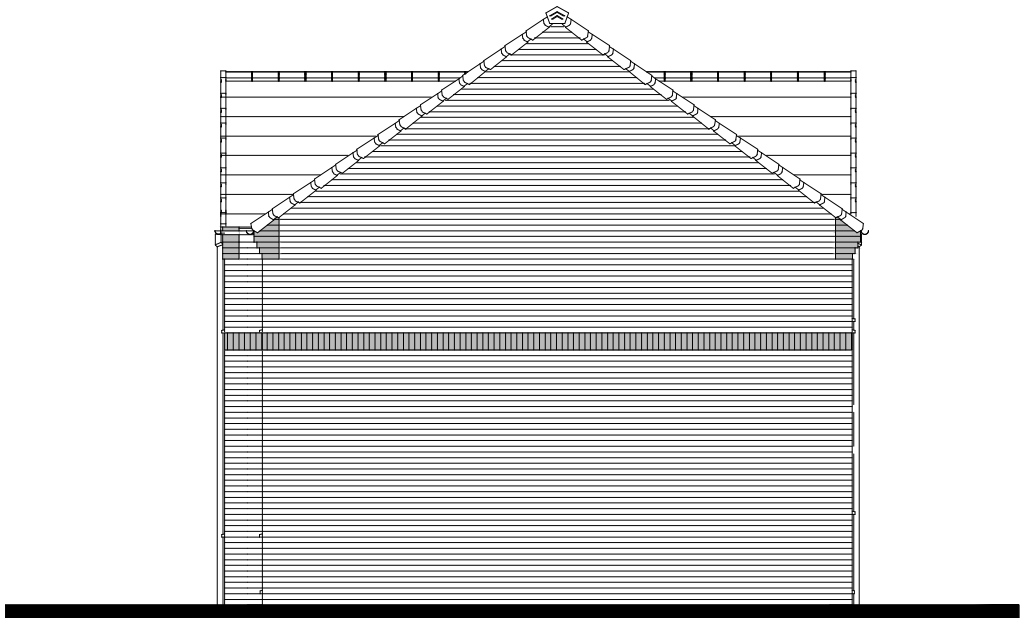

SIDE ELEVATION

FLOOR AREA
62.37m², 671ft²

 

C01	Issued for construction	21.05.21
P01	Initial issue	27.04.21
Rev.	Comments	Date

gleeson

Gleeson Homes (Head Office)
Unit 5, Europa Court | Sheffield Business Park | Sheffield |
South Yorkshire | S9 1XE

01142 612900

www.gleesonhomes.co.uk

Project:
212 House Type
Rural

Title:
Planning Drawing

Scale: 1:100 @ A2	Date: 27.03.21	Drawn: JJ	Checked: DR
----------------------	-------------------	--------------	----------------

Drawing No: 21-212-R-0001	Revision: C01
------------------------------	------------------