





EXISTING
REAR ELEVATION
SCALE 1:100



PROPOSED
REAR ELEVATION
SCALE 1:100

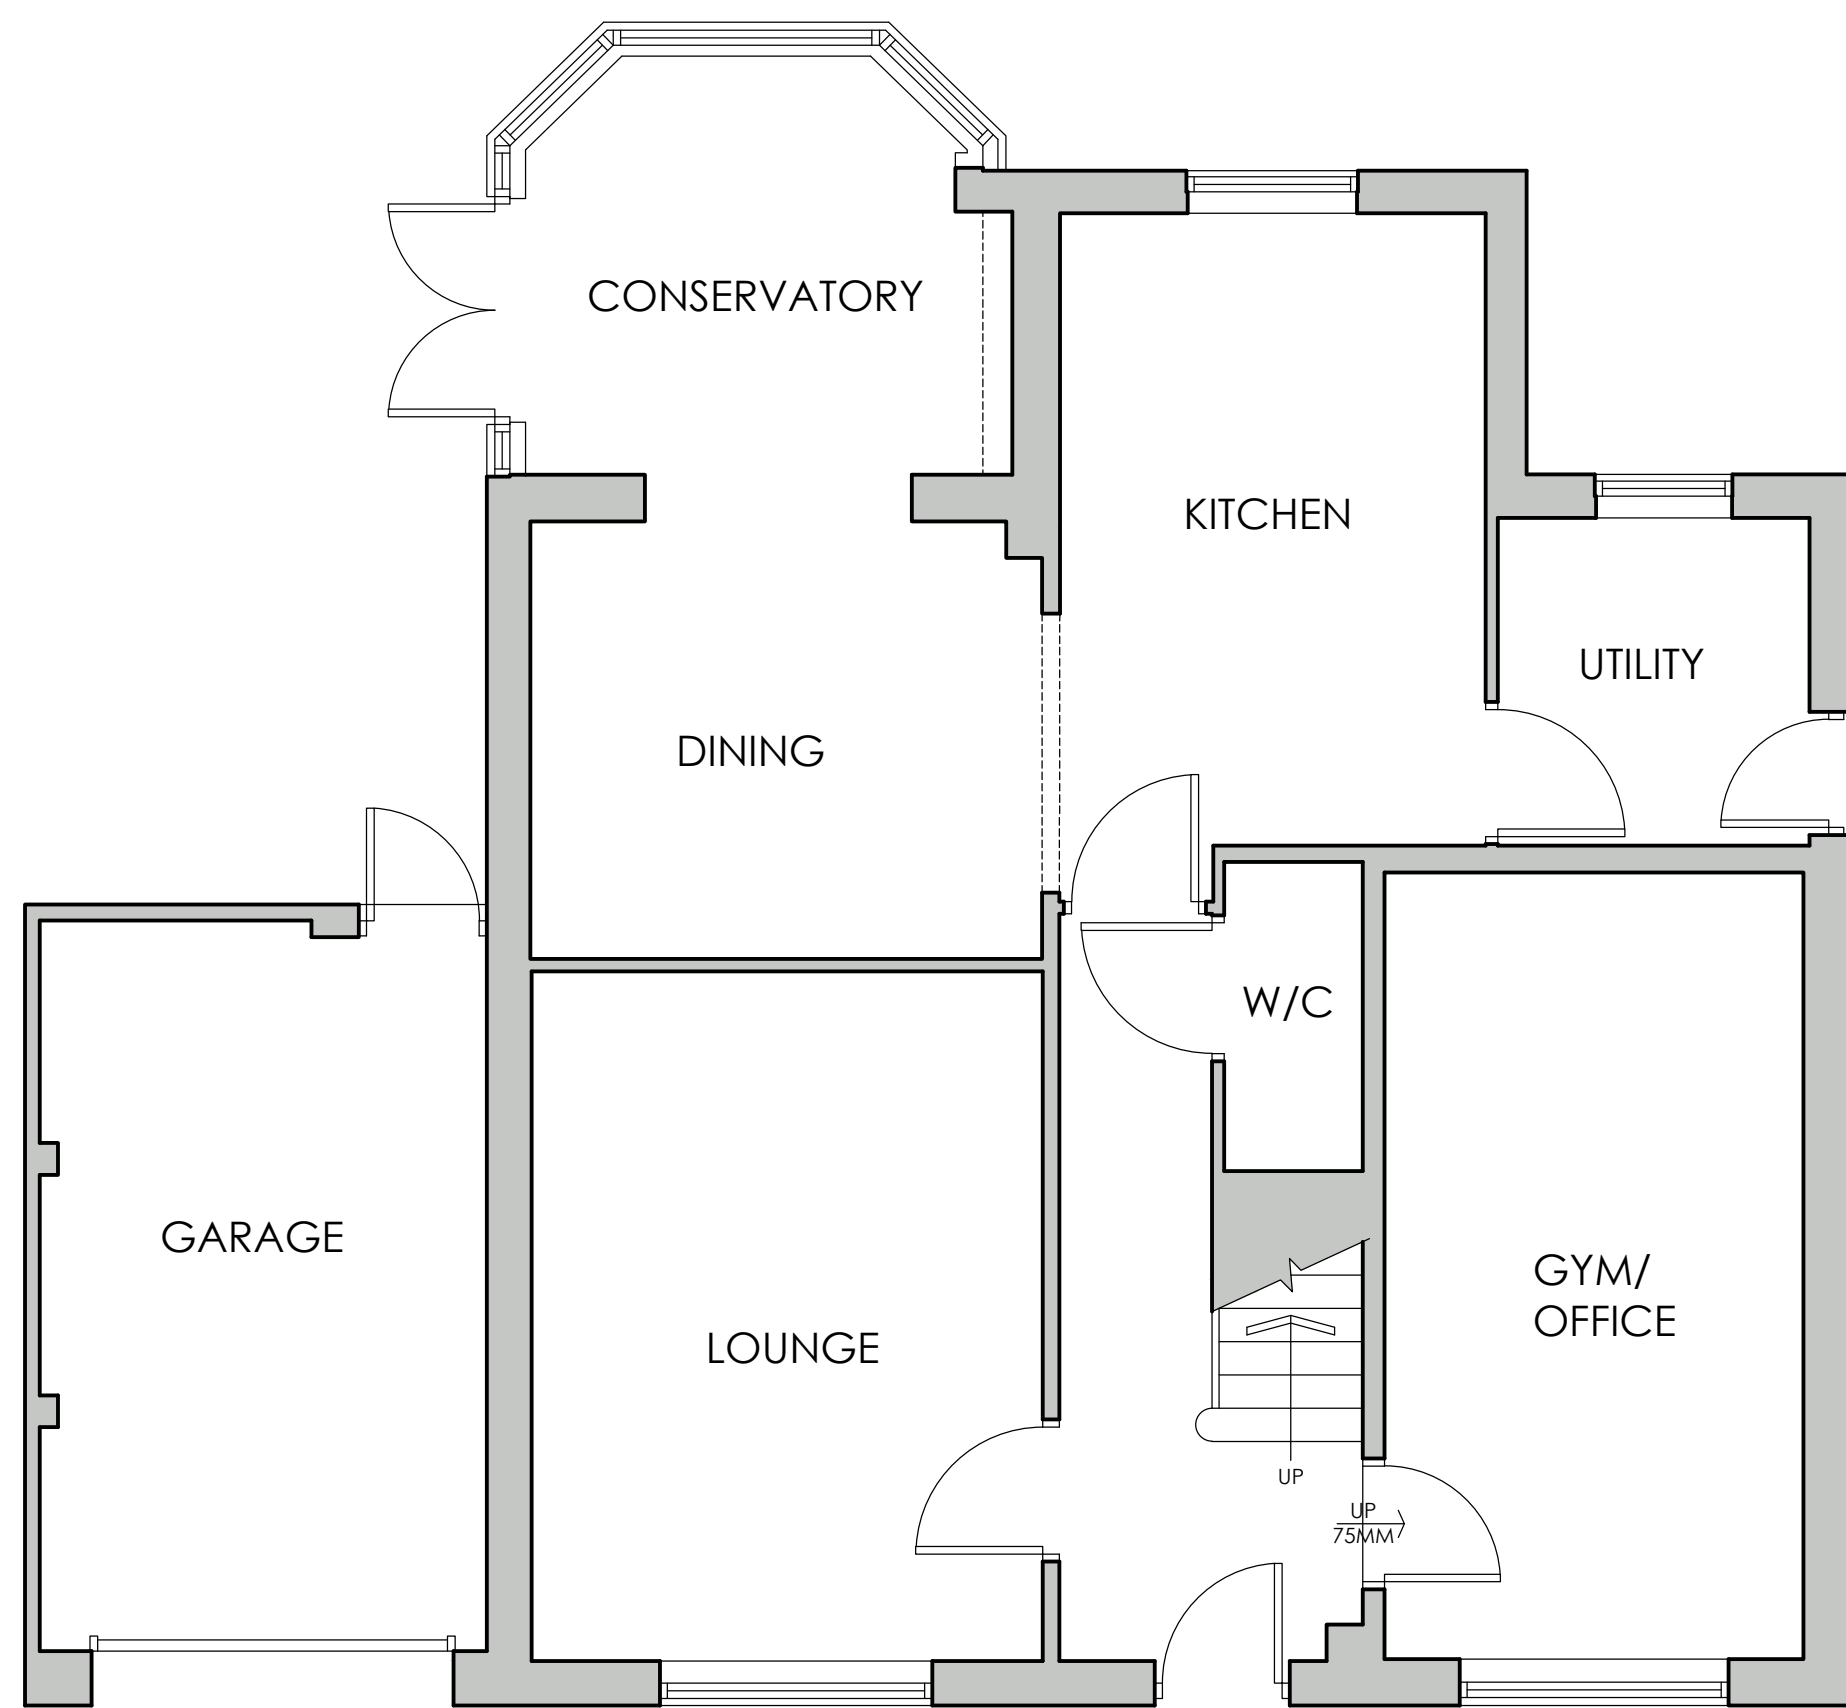

EXISTING GROUND
FLOOR PLAN
SCALE 1:50

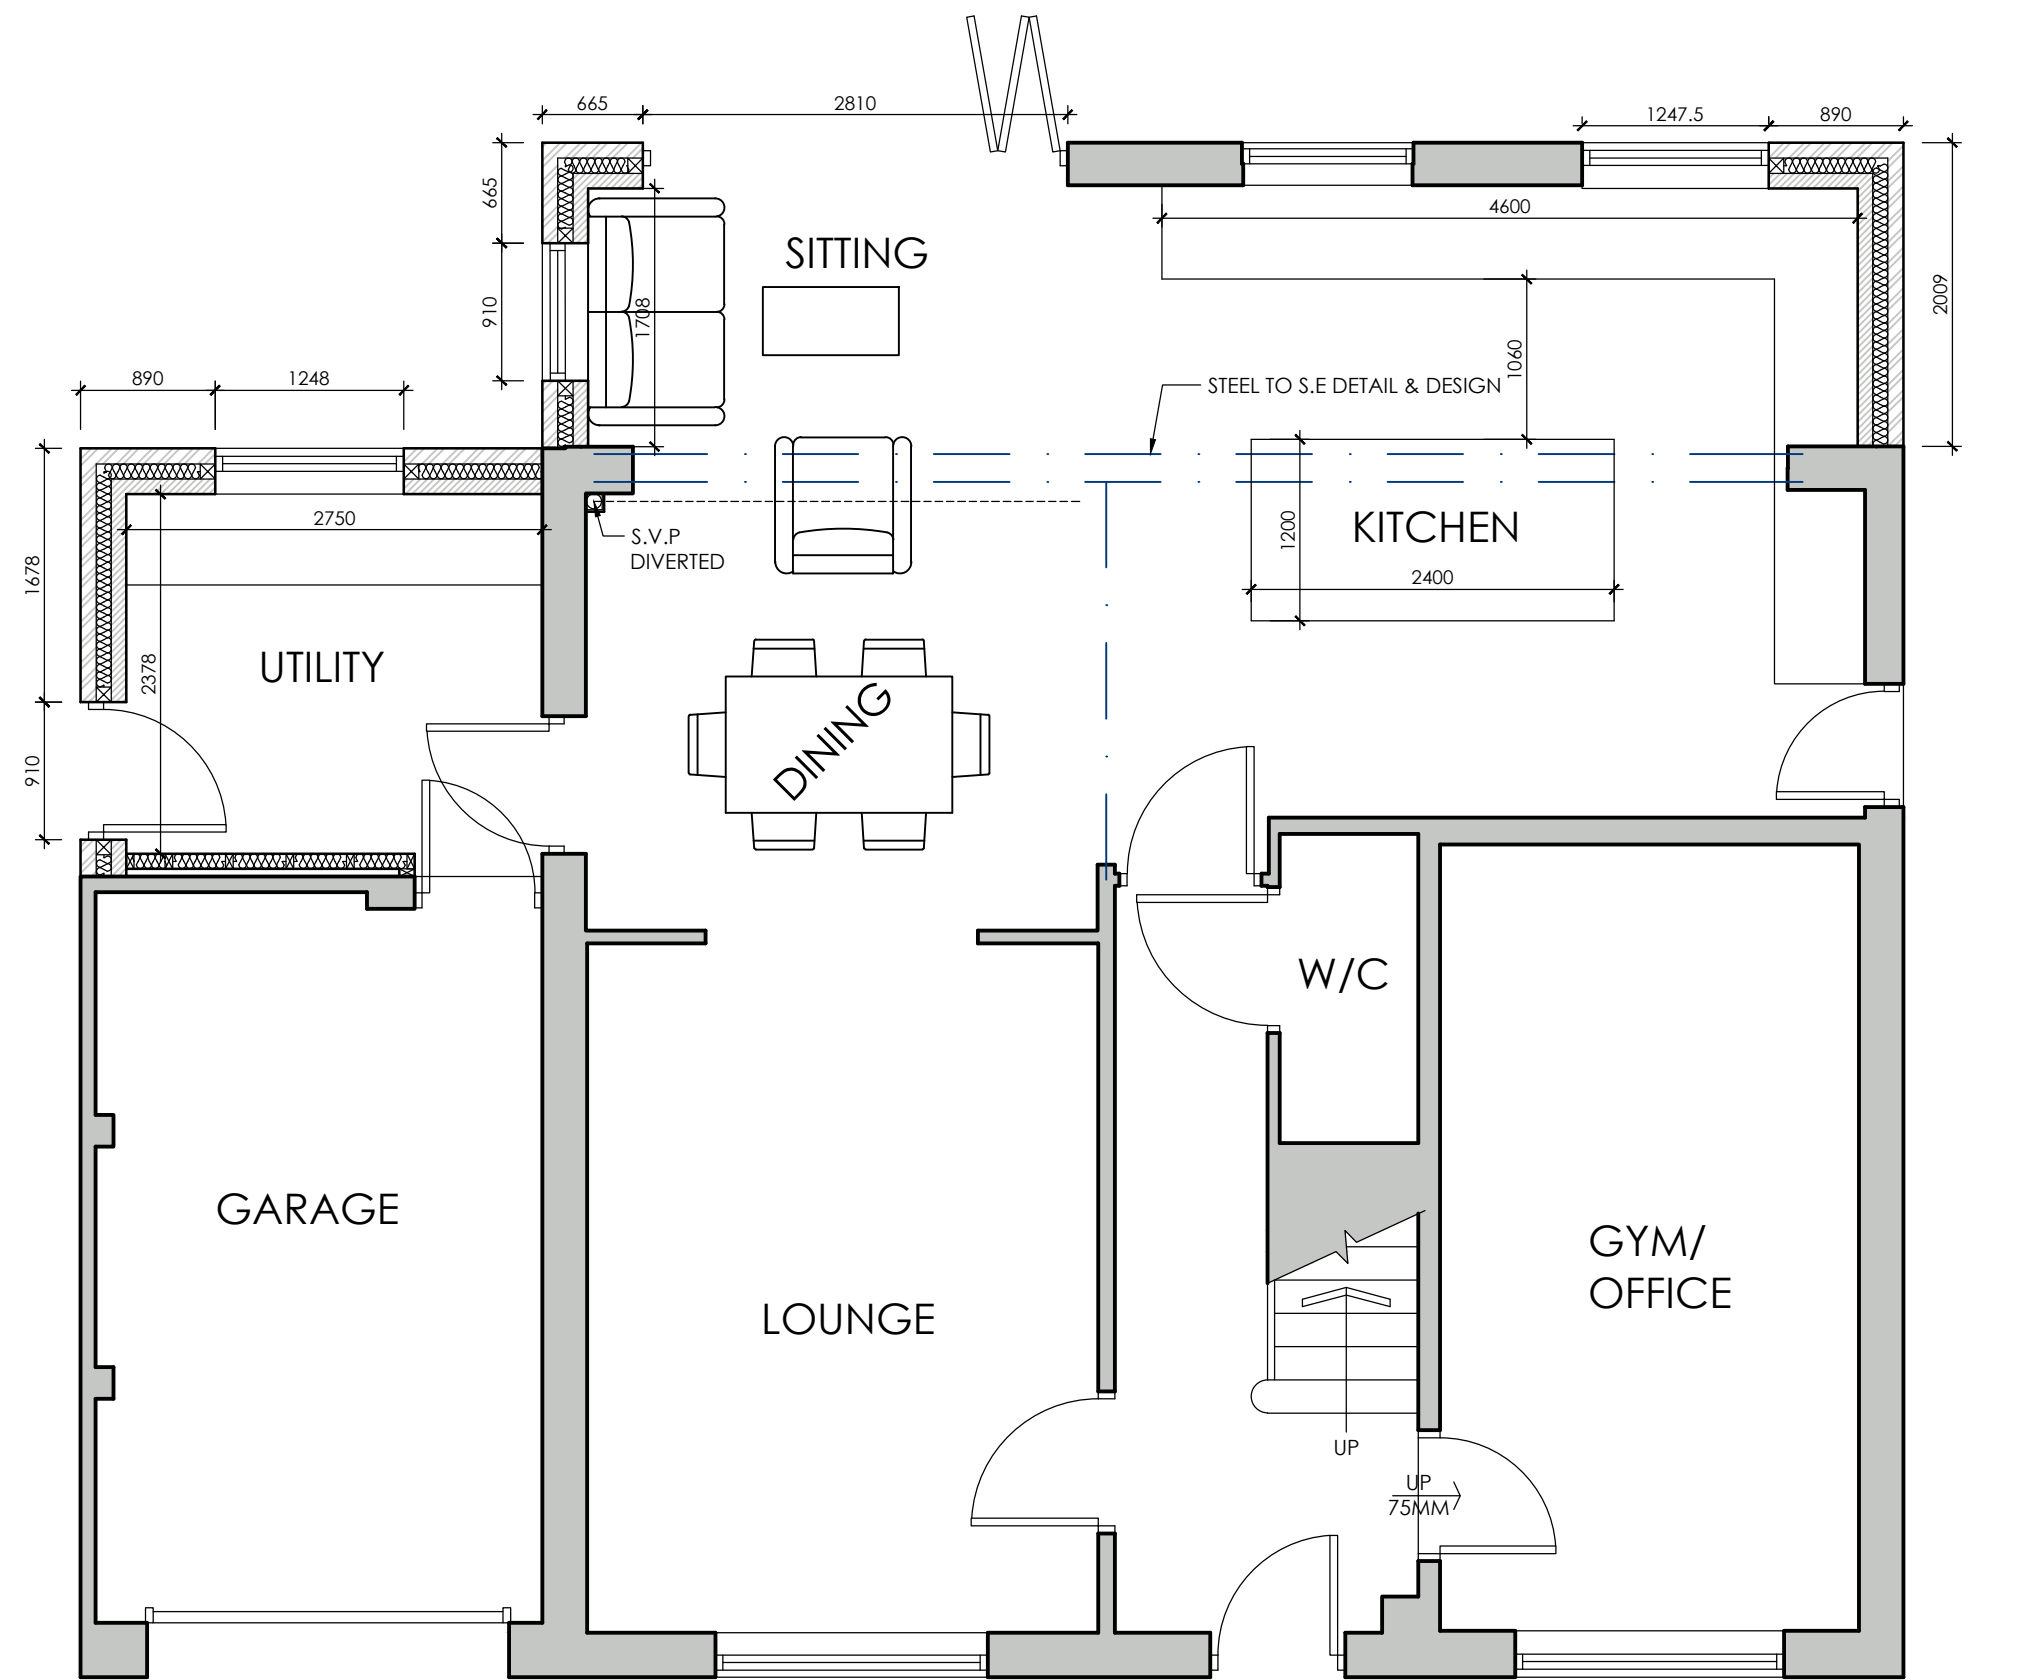

PROPOSED GROUND
FLOOR PLAN
SCALE 1:50



LOCATION PLAN
SCALE 1:1250



BLOCK PLAN
SCALE 1:500

A W WhiteAgus Architectural Services			OFFICE ONE, DRILL HALL, 11 EASTGATE, BARNLSLEY, S70 2EU			Phone: 01226 208482 Email: info@whiteagus.co.uk Web: www.whiteagus.co.uk		
Project. PROPOSED EXTENTION AT 39 CHAMPANY FIELDS DODWORTH, BARNLSLEY, S75 3TS					Client. MR D. ARTLEY			
Drawing Title. PLANS AND ELEVATIONS					Date. FEBRUARY 2024		Scale. 1:50 & 1:100 @ A1	
					Ref. 01		Dwg. No. 23-167	
							Rev. A	
Date	Suffix	Description		Date	Suffix	Description		
20/02/2024	A	DESIGN OPTION 2 SELECTED & MODIFIED						